


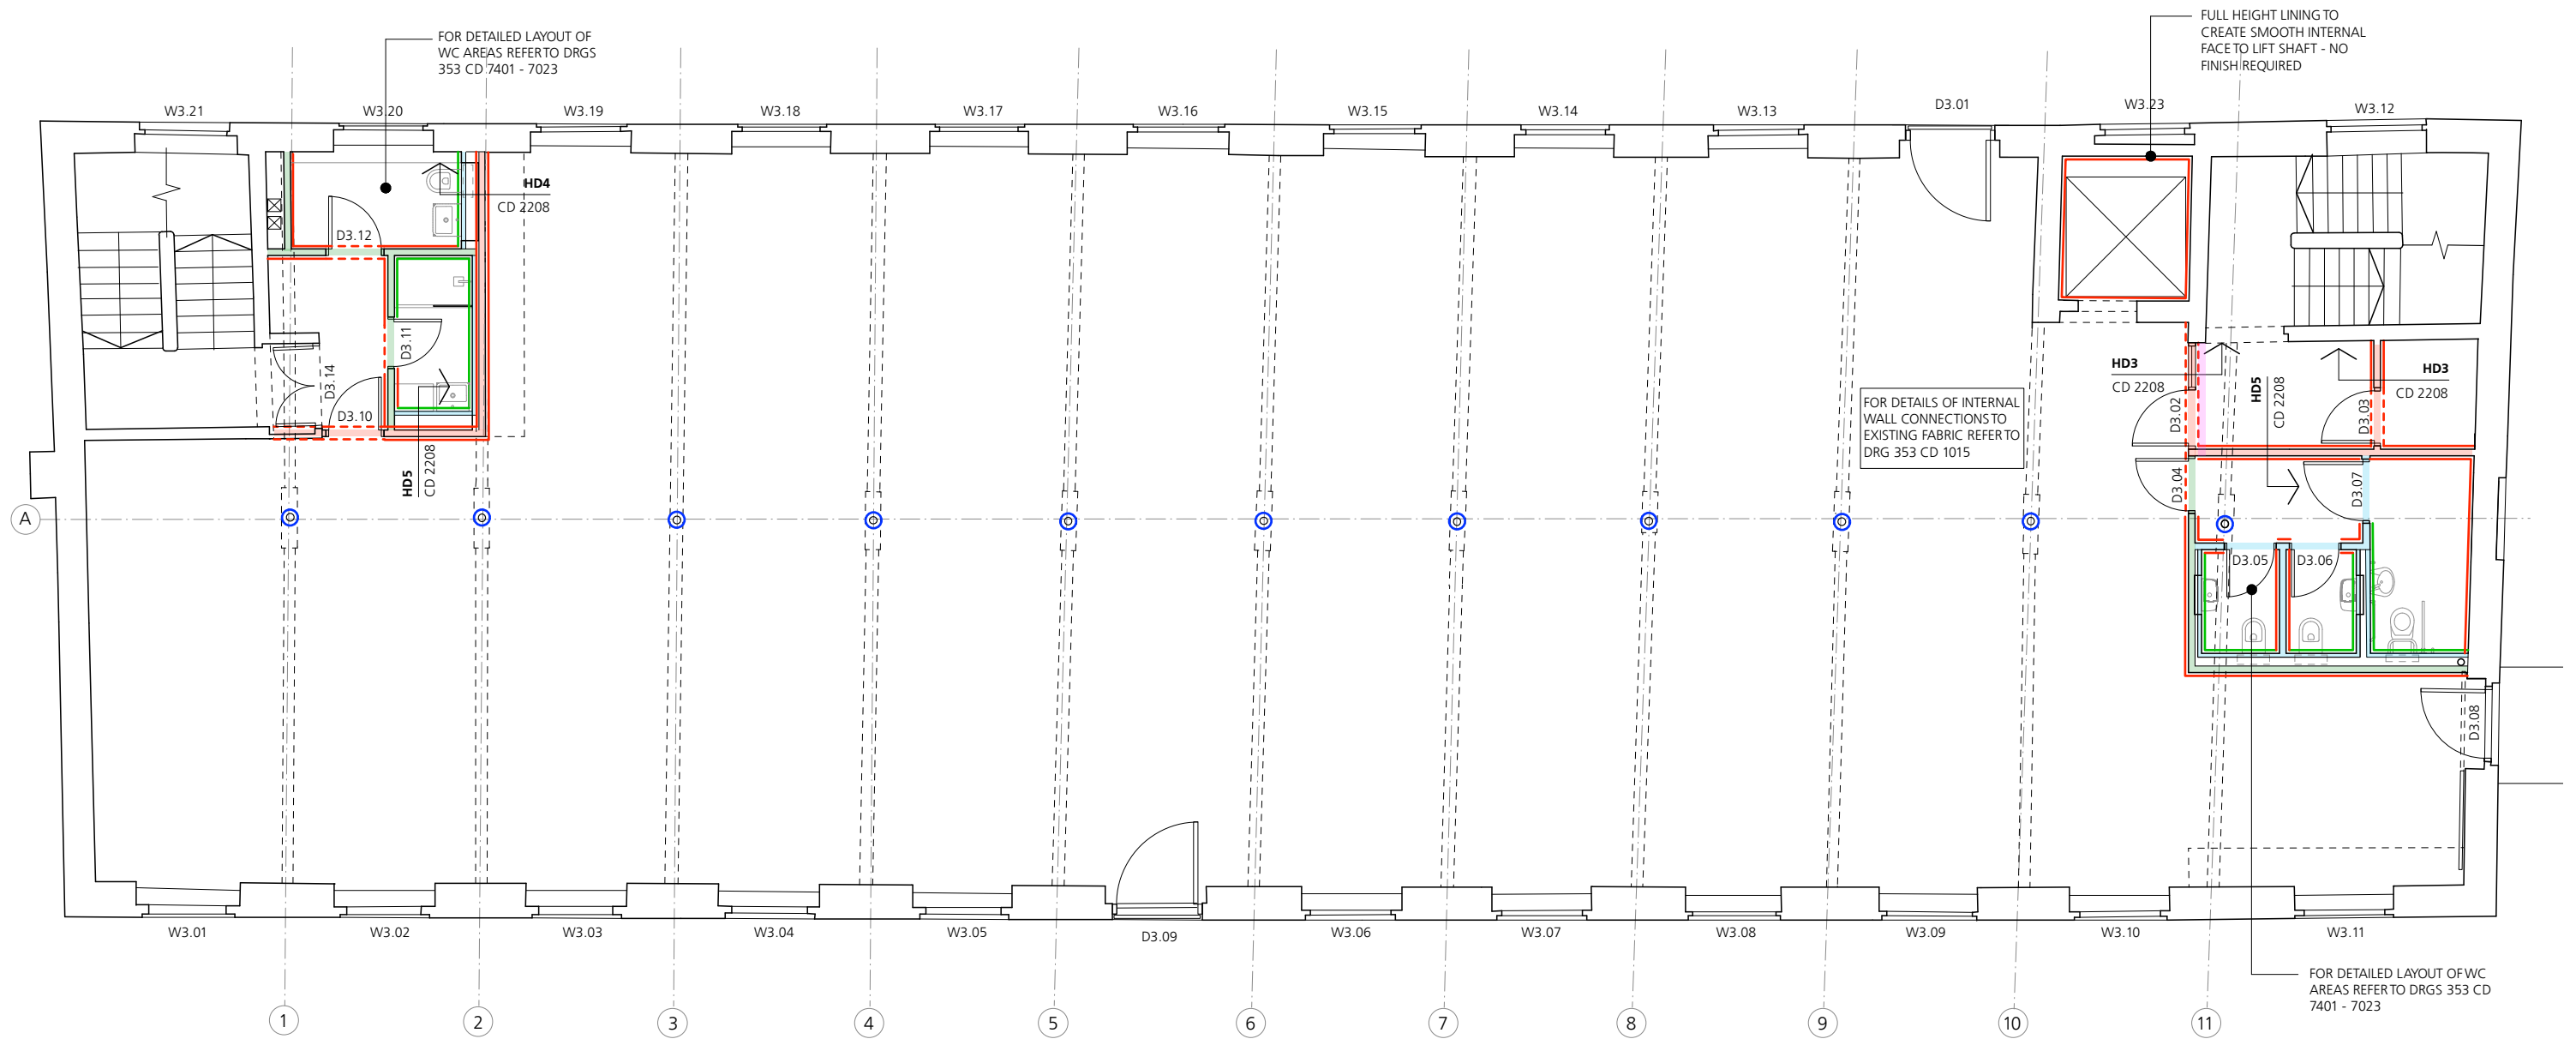


KEY					
	BLOCKWORK SPEC F10/120		WALLBOARD LINING SPEC K10/130 WITH PAINT FINISH SPEC M60/150		METAL GLAZED SCREEN & DOORS SPEC L10/500
	FULL HEIGHT METAL STUD FRAME SPEC K10/110 (FRAME ONLY - LININGS SEPARATE)		TILEBACKER BOARD LINING SPEC K10/140		ALUMINIUM FLAT CLADDING PANELS SPEC K13/110
	METAL STUD FRAME TO CEILING LEVEL ONLY SPEC K10/110 (FRAME ONLY - LININGS SEPARATE)		SOUNDBLOC BOARD LINING SPEC K10/150 WITH PAINT FINISH SPEC M60/150		INTUMESCENT PAINT TO CAST IRON COLUMNS SPEC M60/145
	FULL HEIGHT METAL STUD FRAME TO FORM FIRE RATED WALL SPEC K10/110 (FRAME ONLY - LININGS SEPARATE) TO INCLUDE INTUMESCENT SEALS AT JUNCTIONS		FIRELINE BOARD LINING SPEC K10/160 WITH PAINT FINISH SPEC M60/150		SOLID LINES INDICATE LININGS TO FULL HEIGHT LININGS, DOTTED LINES INDICATE LININGS TO PARTIAL HEIGHT (H/L OR L/L)
			INSULATED PLASTERBOARD BOARD LINING SPEC K10/170 WITH PAINT FINISH SPEC M60/150		
			ALL STUD LININGS EXCEPT TILEBACKER BOARD TO INCLUDE MDF SKIRTING TO BASE AS SPEC P20/110		

Rev T1 - 11/23 - WC areas amended with studs, glazed screens and linings as indicated, key updated to include types of stud and provision of skirtings, FR walls indicated

Rev P4 - 09/23 - WC area layout amended

Rev P3 - 08/23 - Paint finish added to key, glazed screen ref added and size amended, west gable windows omitted

 

Jonathan Davidson Architects

Architecture & Industrial Design
47 Hilton Street
MANCHESTER
M1 2EF
t: 0161 711 0835
e: inbox@jddavidsonarchitects.com
w: www.jddavidsonarchitects.com

Client Capital & Centric
Project **Neptune Mill**
Chapelton St, Manchester
Scale 1:100 @ A3
Date Apr 2023

Document **Internal Walls & Linings**
Proposed 3rd Floor Plan
Status For information

Doc Ref	353	CD	2204	T1
---------	-----	----	------	----