

Legend

- Level Difference

>

up

240mm
- Sloping Ceiling Direction

→

SC
- Ceiling Height

2777
- Cill and Head Heights

C

772

H

1428
- Rainwater Pipe Position

□

RWP
- Soil and Vent Pipe Position

○

SVP
- SVP Position above or below

○

SVP
- Beam / Soffit


—

:

—
- Boiler Location

□
- Meter Location

□

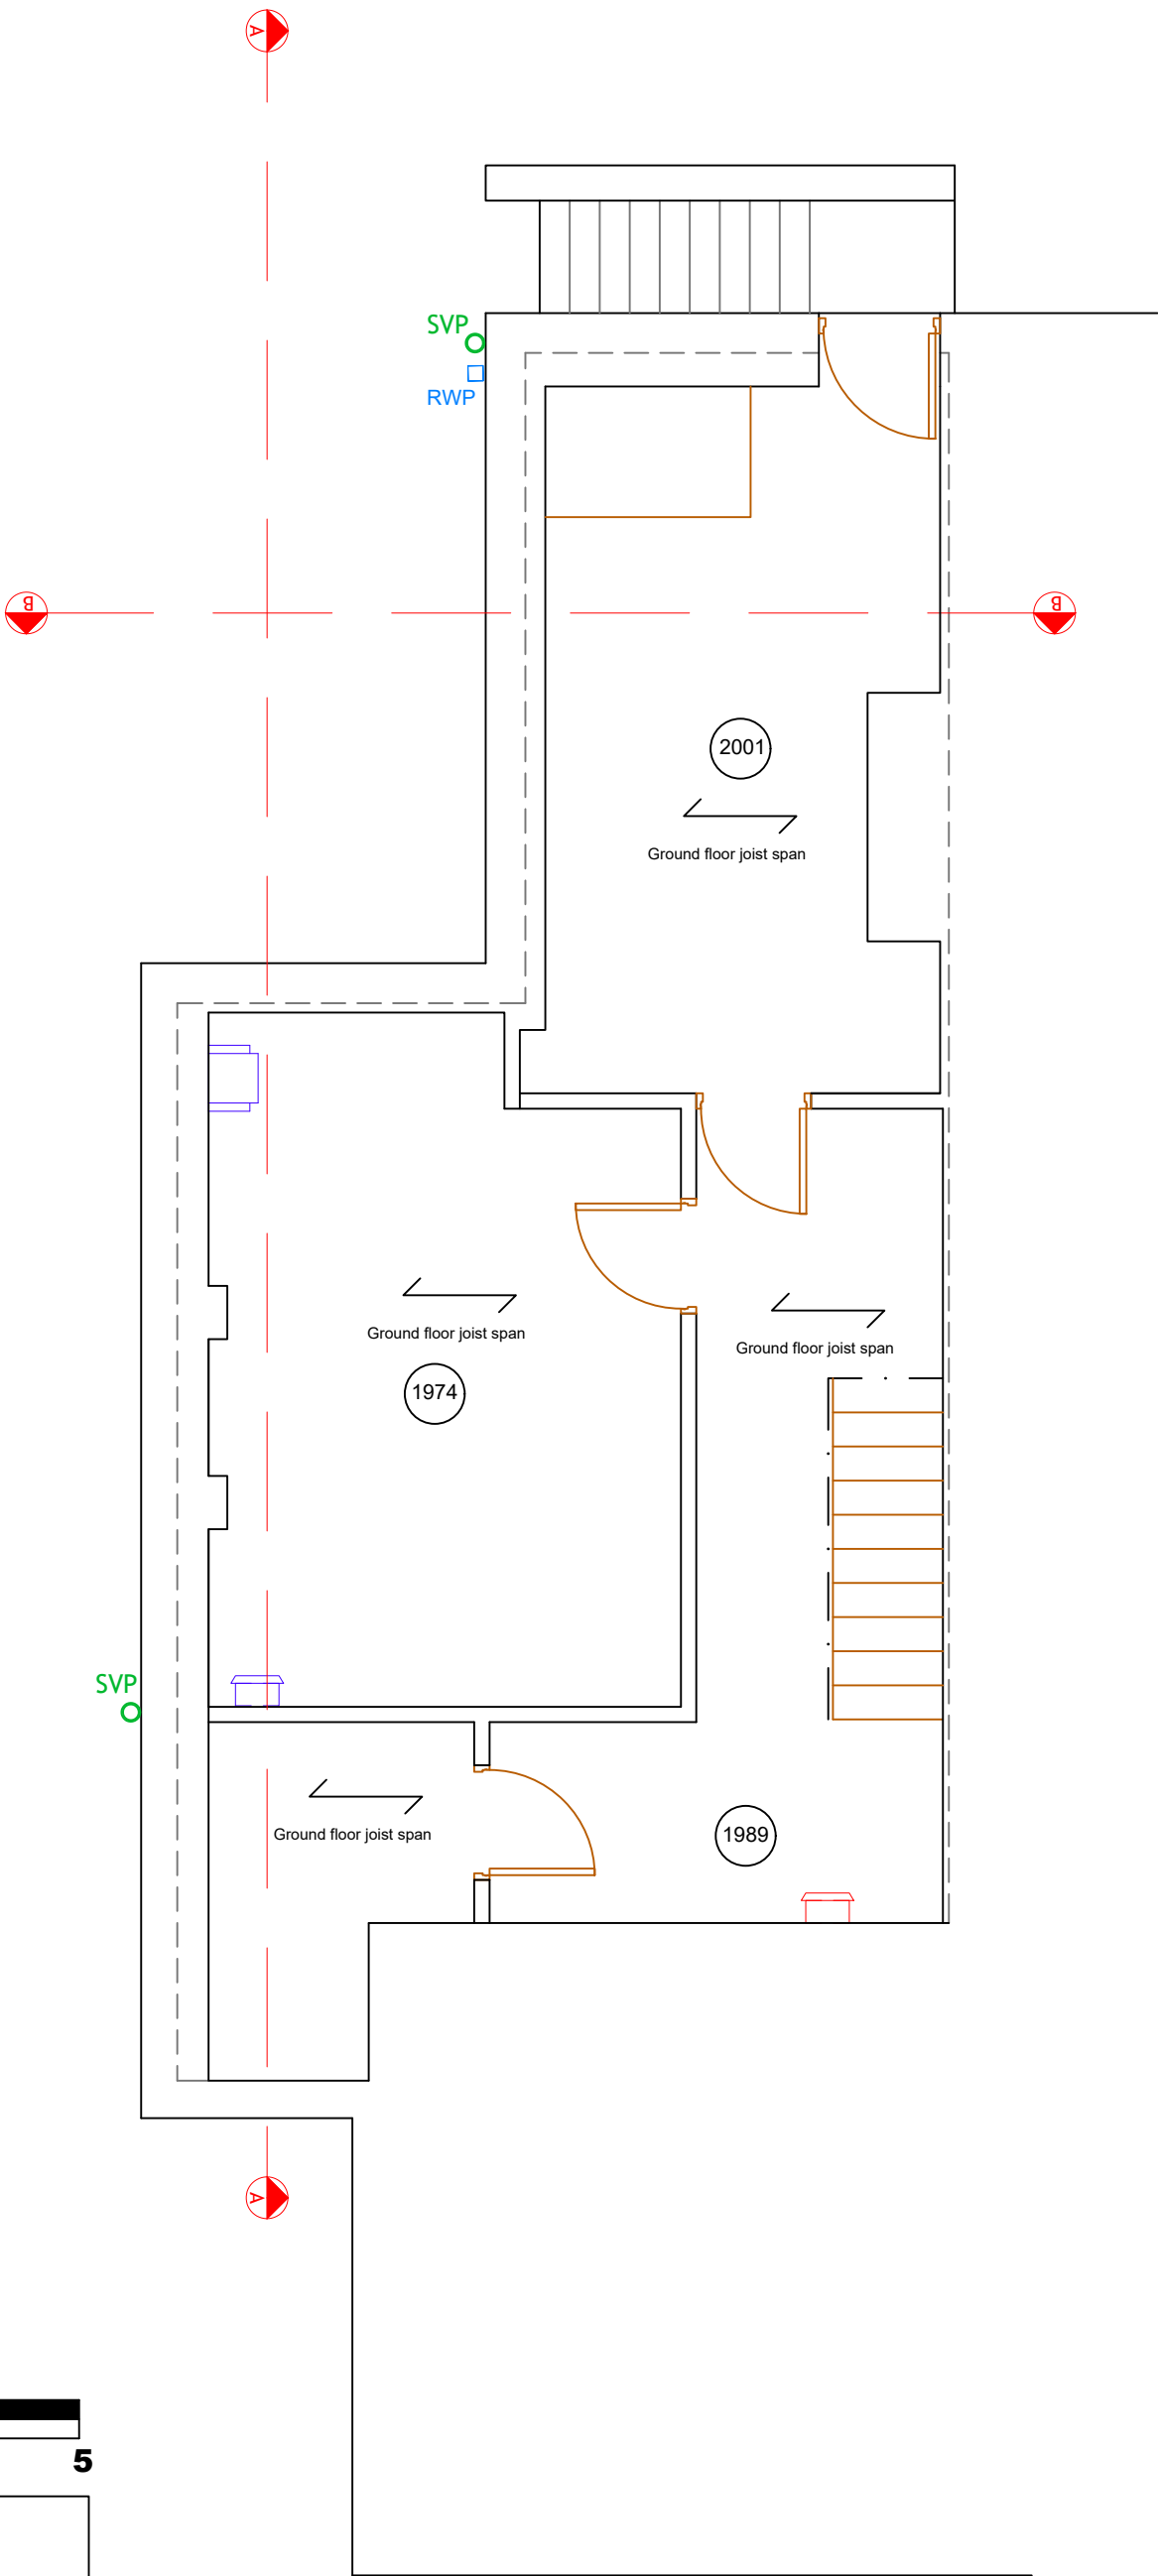

SCALE BAR 1:50



EDIFICE

Building Consultants Limited

email: nick@edificebc.co.uk

mobile: 07917125231

Architecture

Project Management

Consultancy

All levels and dimensions must be checked on site by contractor prior to commencement of works. Any variations must be reported to Edifice BC Ltd.

All information herein is the copyright of Edifice BC Ltd. Copying in full or in part is forbidden without the written permission from Edifice BC Ltd.

EXISTING BASEMENT FLOOR

PROJECT Proposed Development at: 9 Rufford Road Whalley Range Manchester	DRAWING TITLE Existing Basement Floor Plan	CLIENT Mr Slater and Ms Frankland	DATE Sept '23	DRAWING No	REV
			DRAWN BY NH	877-2.02	
			SCALE 1:50@A3		