



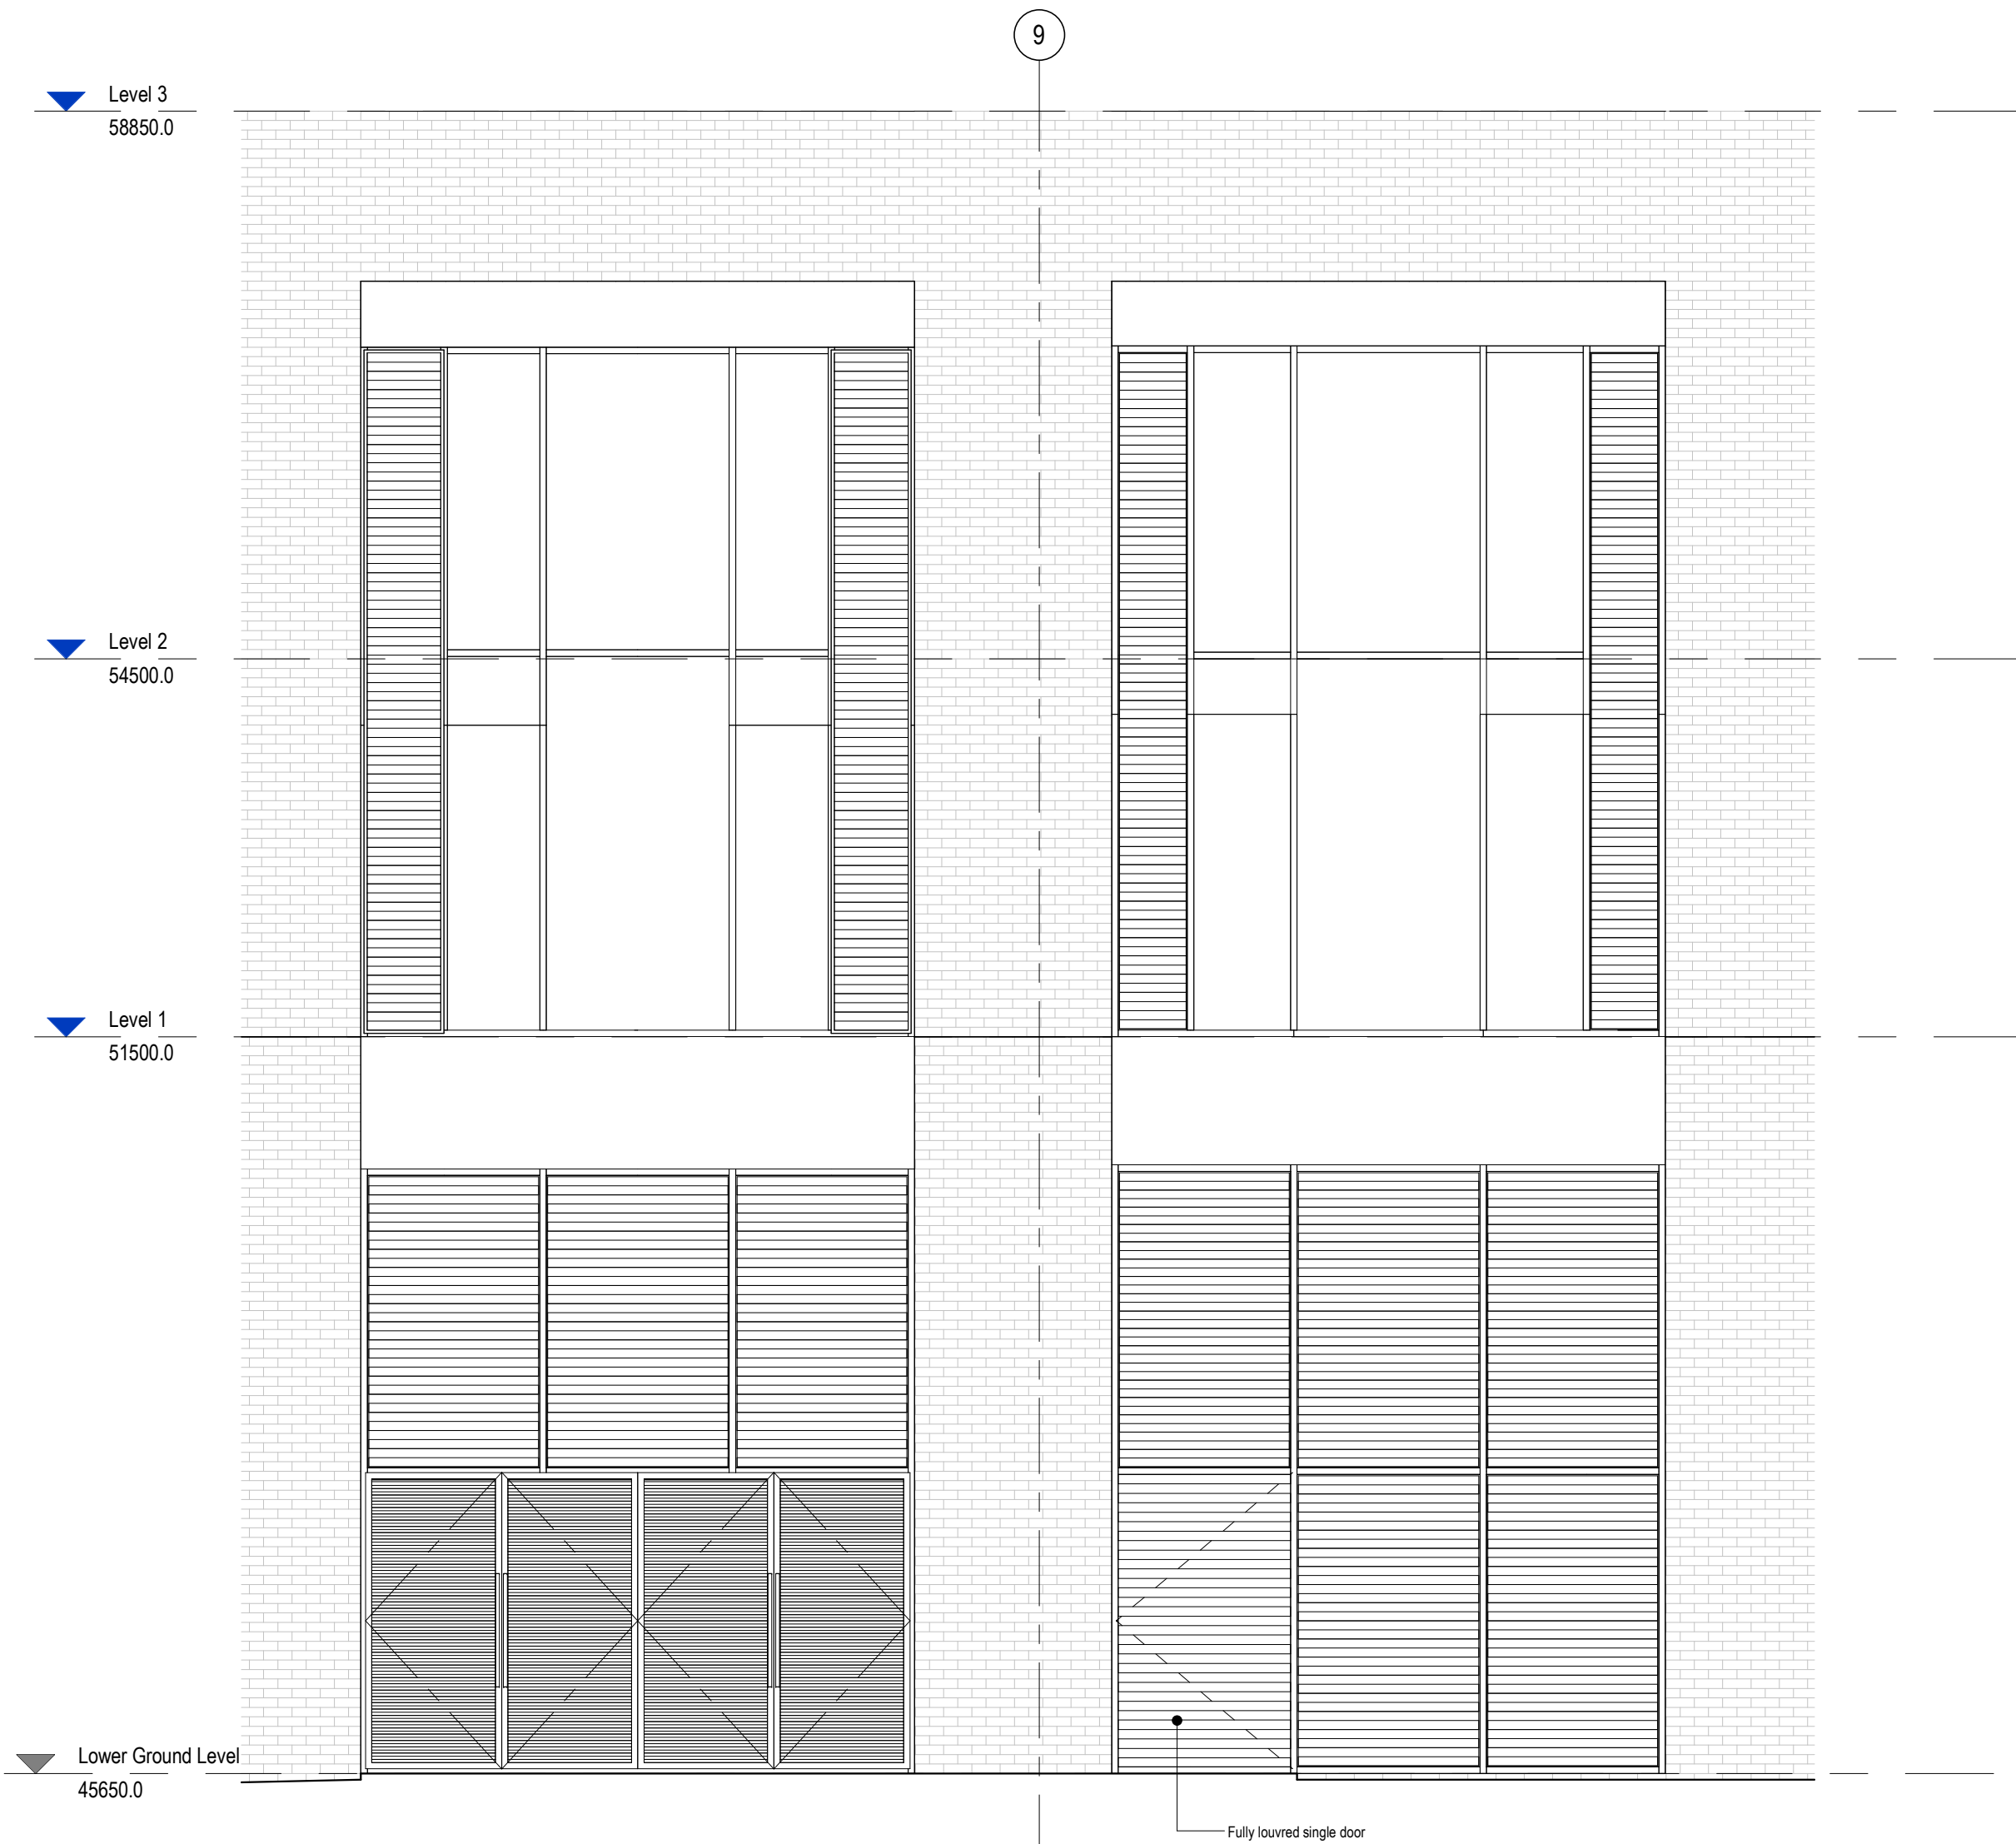

Block 2 - Consented Fire Escape - South West Elevation
1 : 50

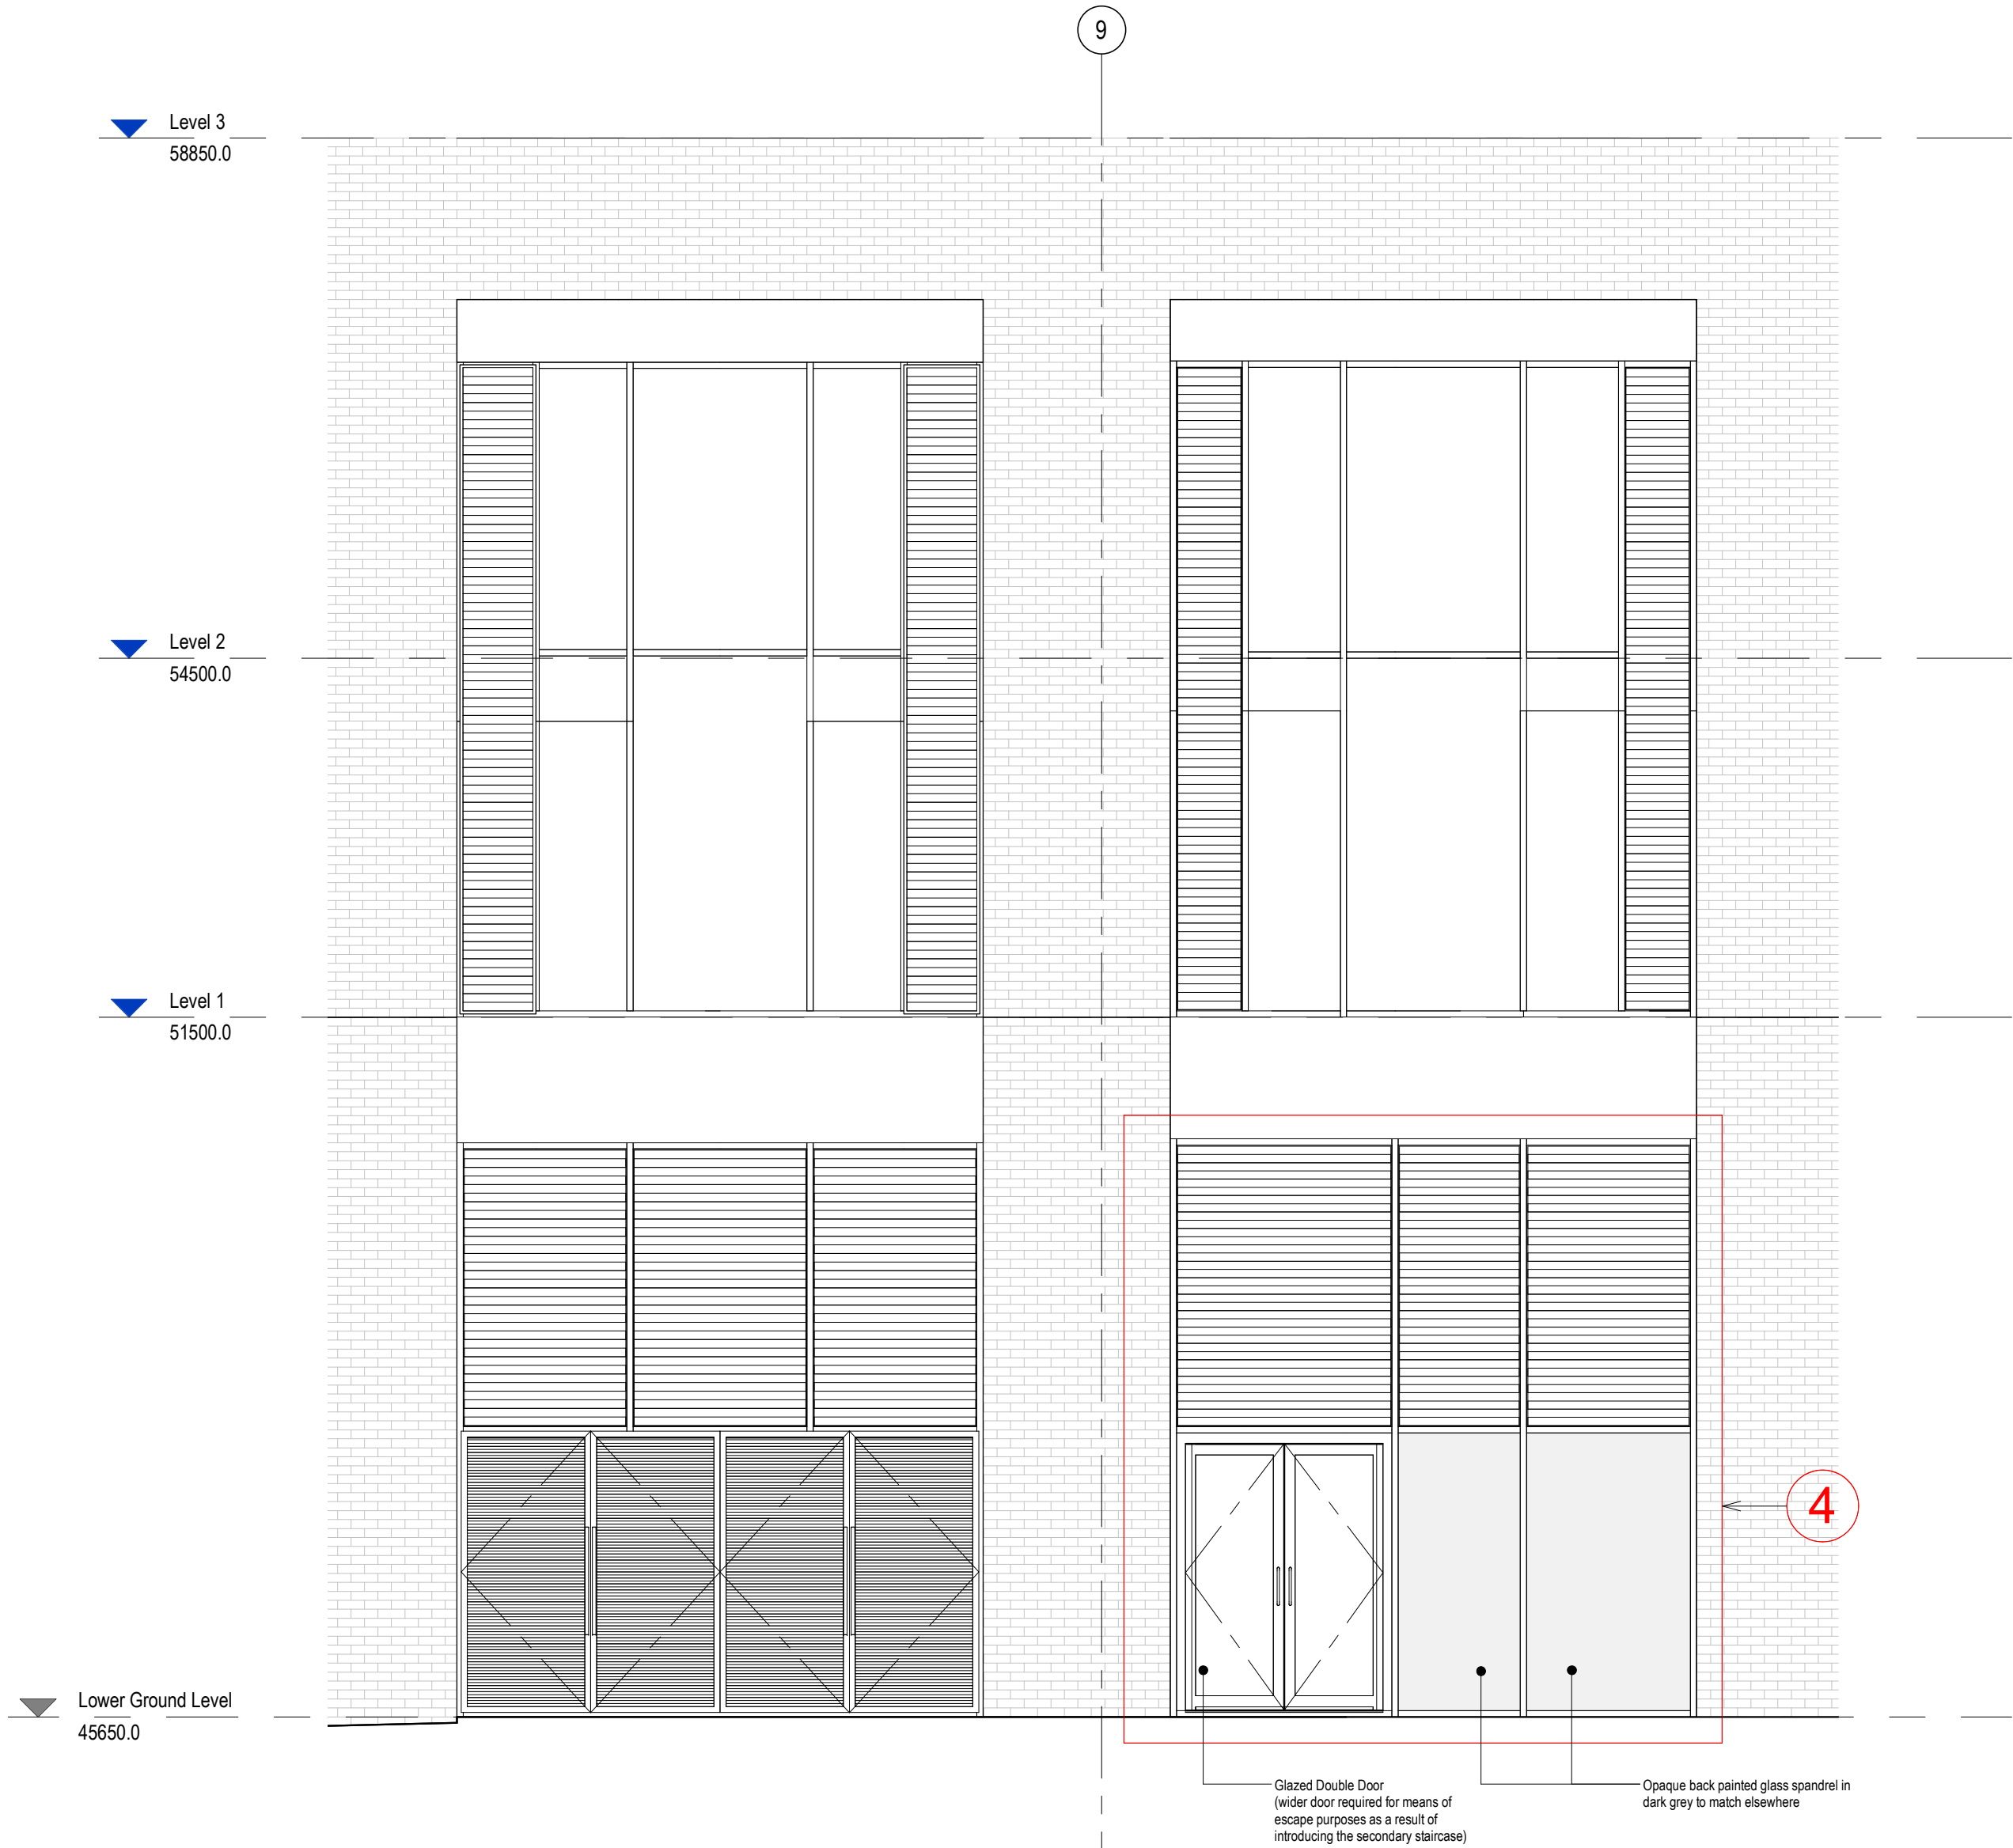


Block 2 - Proposed Fire Escape - South West Elevation
1 : 50

GENERAL NOTES:

DAY Architectural Ltd accepts no responsibility for any costs, losses or claims whatsoever arising from these drawings, specifications and related documents unless there is full compliance with the Client or any unauthorised user of the following:

- 1 All boundaries, dimensions and levels are to be checked on site before construction and any discrepancies reported to the Architect / Designer.
- 2 Partial Service: Any discrepancies with site or other information is to be advised to the Architect / Designer and direction and / or approval is to be sought before the implementation of the detail.
- 3 Block and site plans are reproduced under license from the Ordnance Survey.
- 4 Do not scale this drawing.
- 5 For the purpose of coordination, all relevant parties must check this information prior to implementation and report any discrepancies to the Architect / Designer.

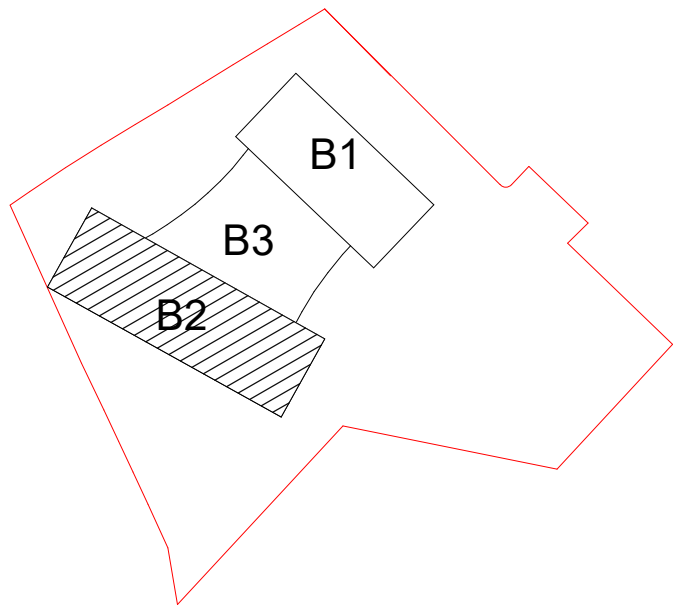

CLIENT RG GROUP / OLYMPIAN				
PROJECT The Fairfax Manchester				
B	Updated in-line with MCC Comments	18.10.23	GMc	MG
A	PLANNING ISSUE. Issued for Secondary Stair N/A	20.09.23	AMS	TE
REV	DESCRIPTION	DATE	REV BY	CHKD
DRAWING Block 2 - Fire Escape Door - Comparison				
SCALE As indicated @ A1		FIRST ISSUED 20/09/23		
PROJECT 1284-21	DRAWN BY AMS	CHECKED BY TE		
		ROLE 20-0351	NUMBER B	REVISION
DRAWING STATUS PLANNING				
Information contained on this drawing is the sole copyright of DAY Architectural Ltd. and is not to be reproduced without their permission.				
<h1>DAY</h1>				
DAY Architectural Ltd. Studio 1, Lancaster Buildings 77 Deansgate, Manchester, M3 2BW T: 0161 834 9703 W: www.day-architectural.com				