




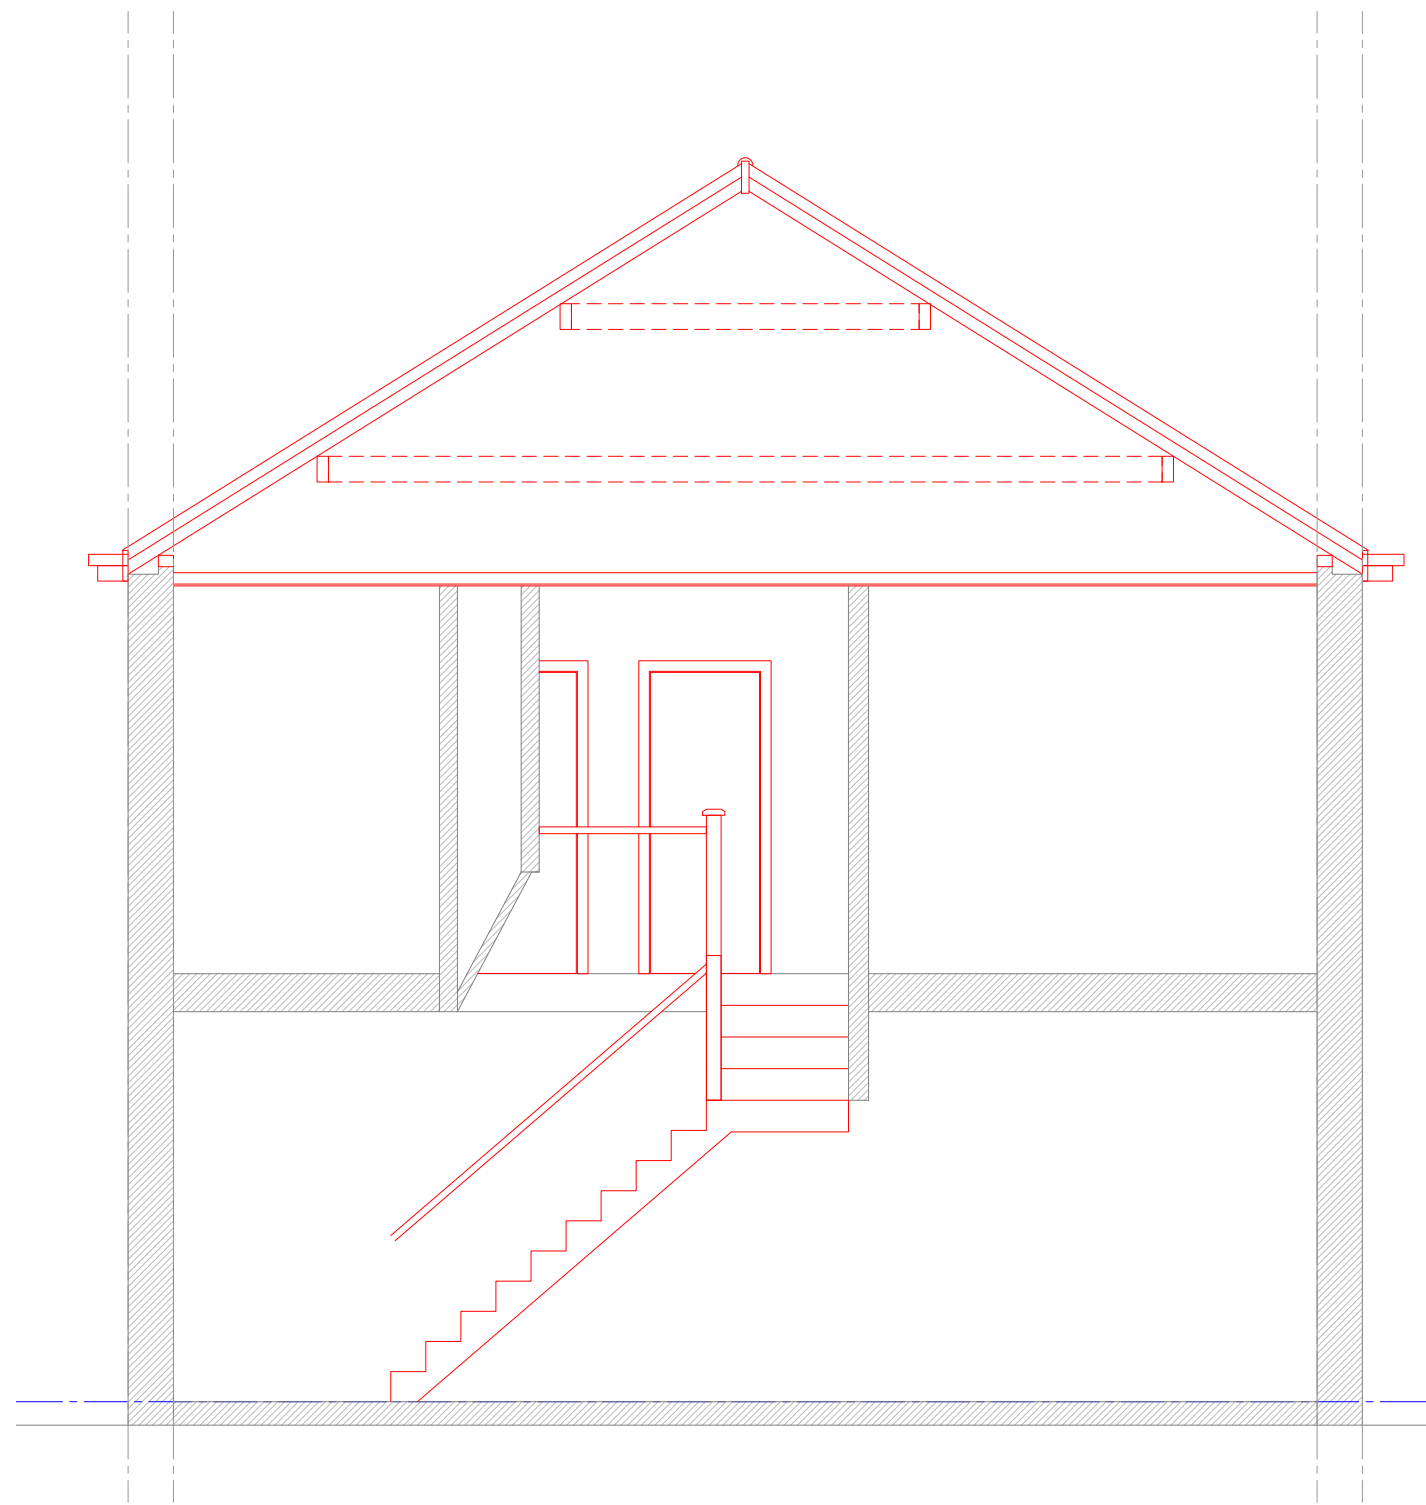


EXISTING SECTION

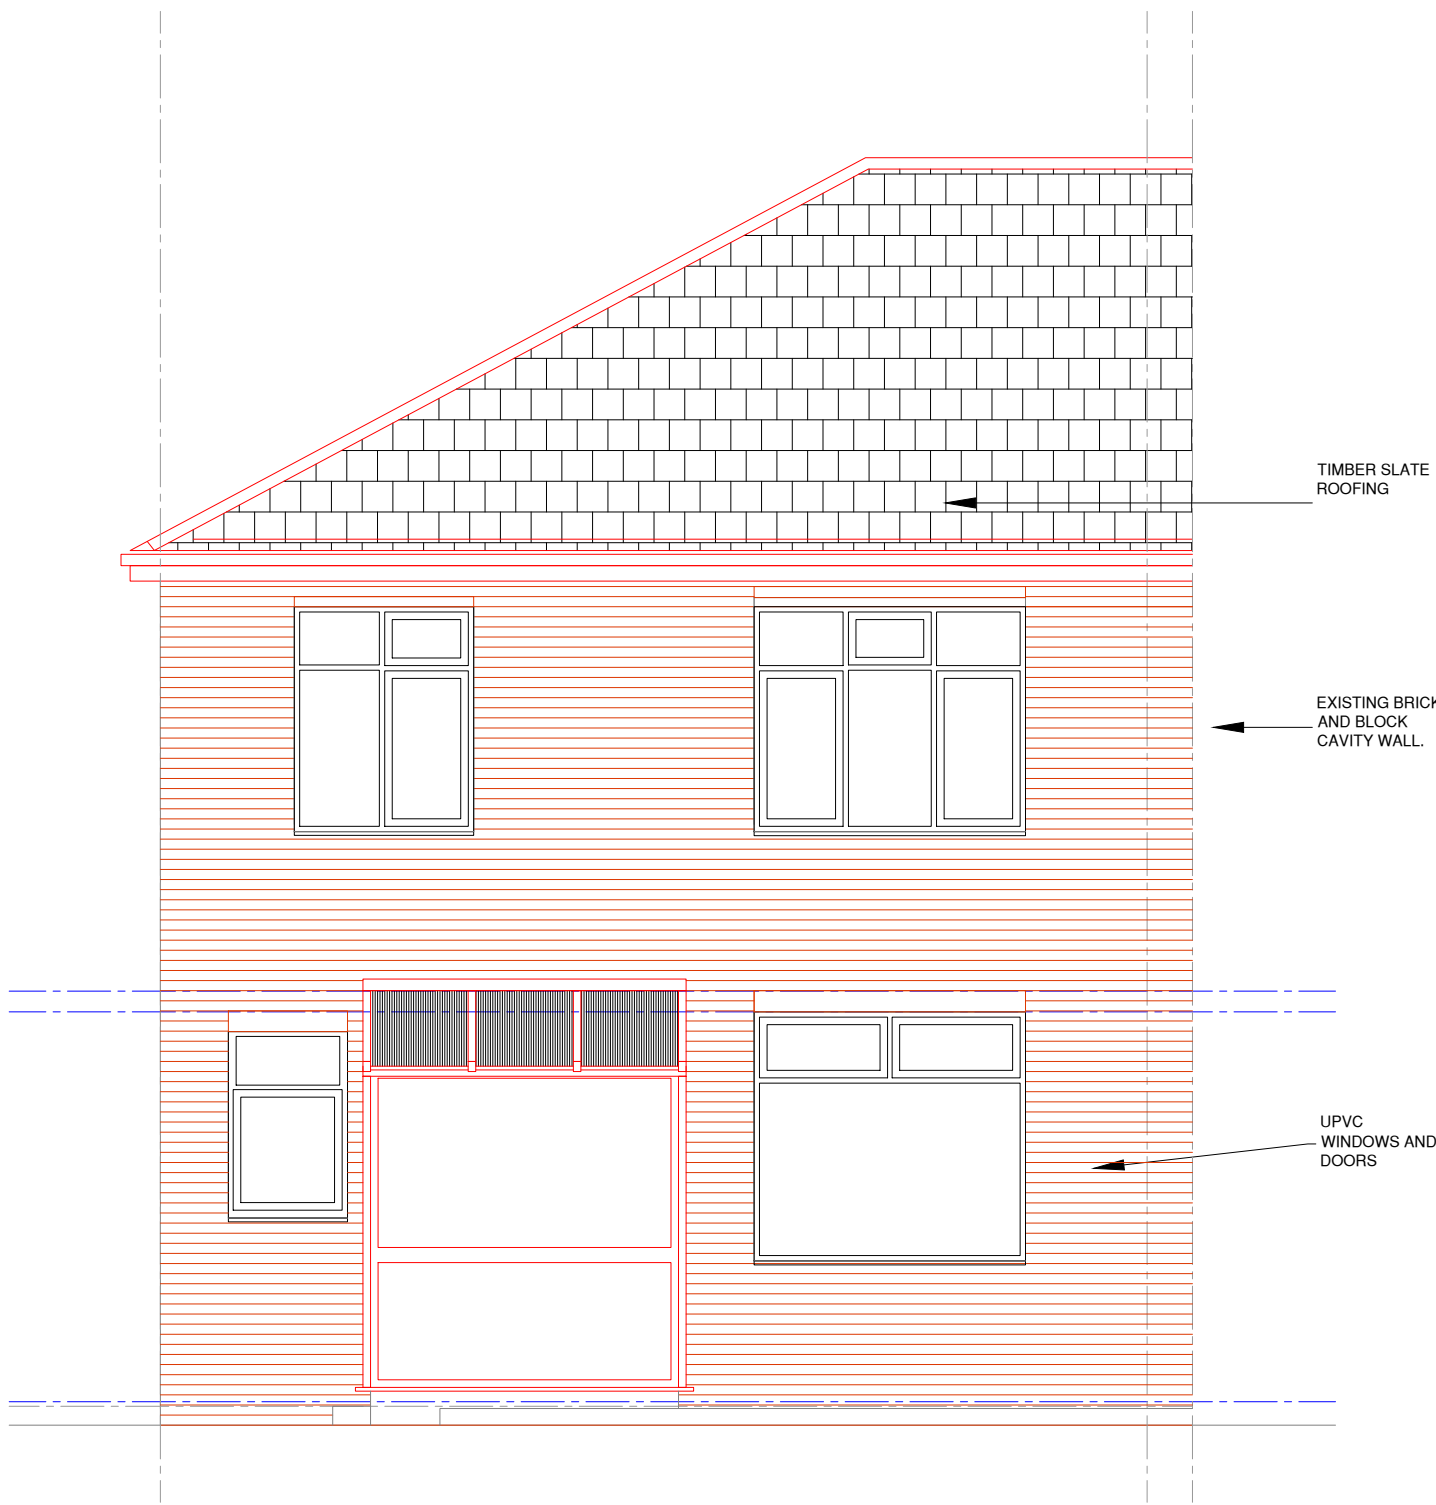


EXISTING REAR ELEVATION

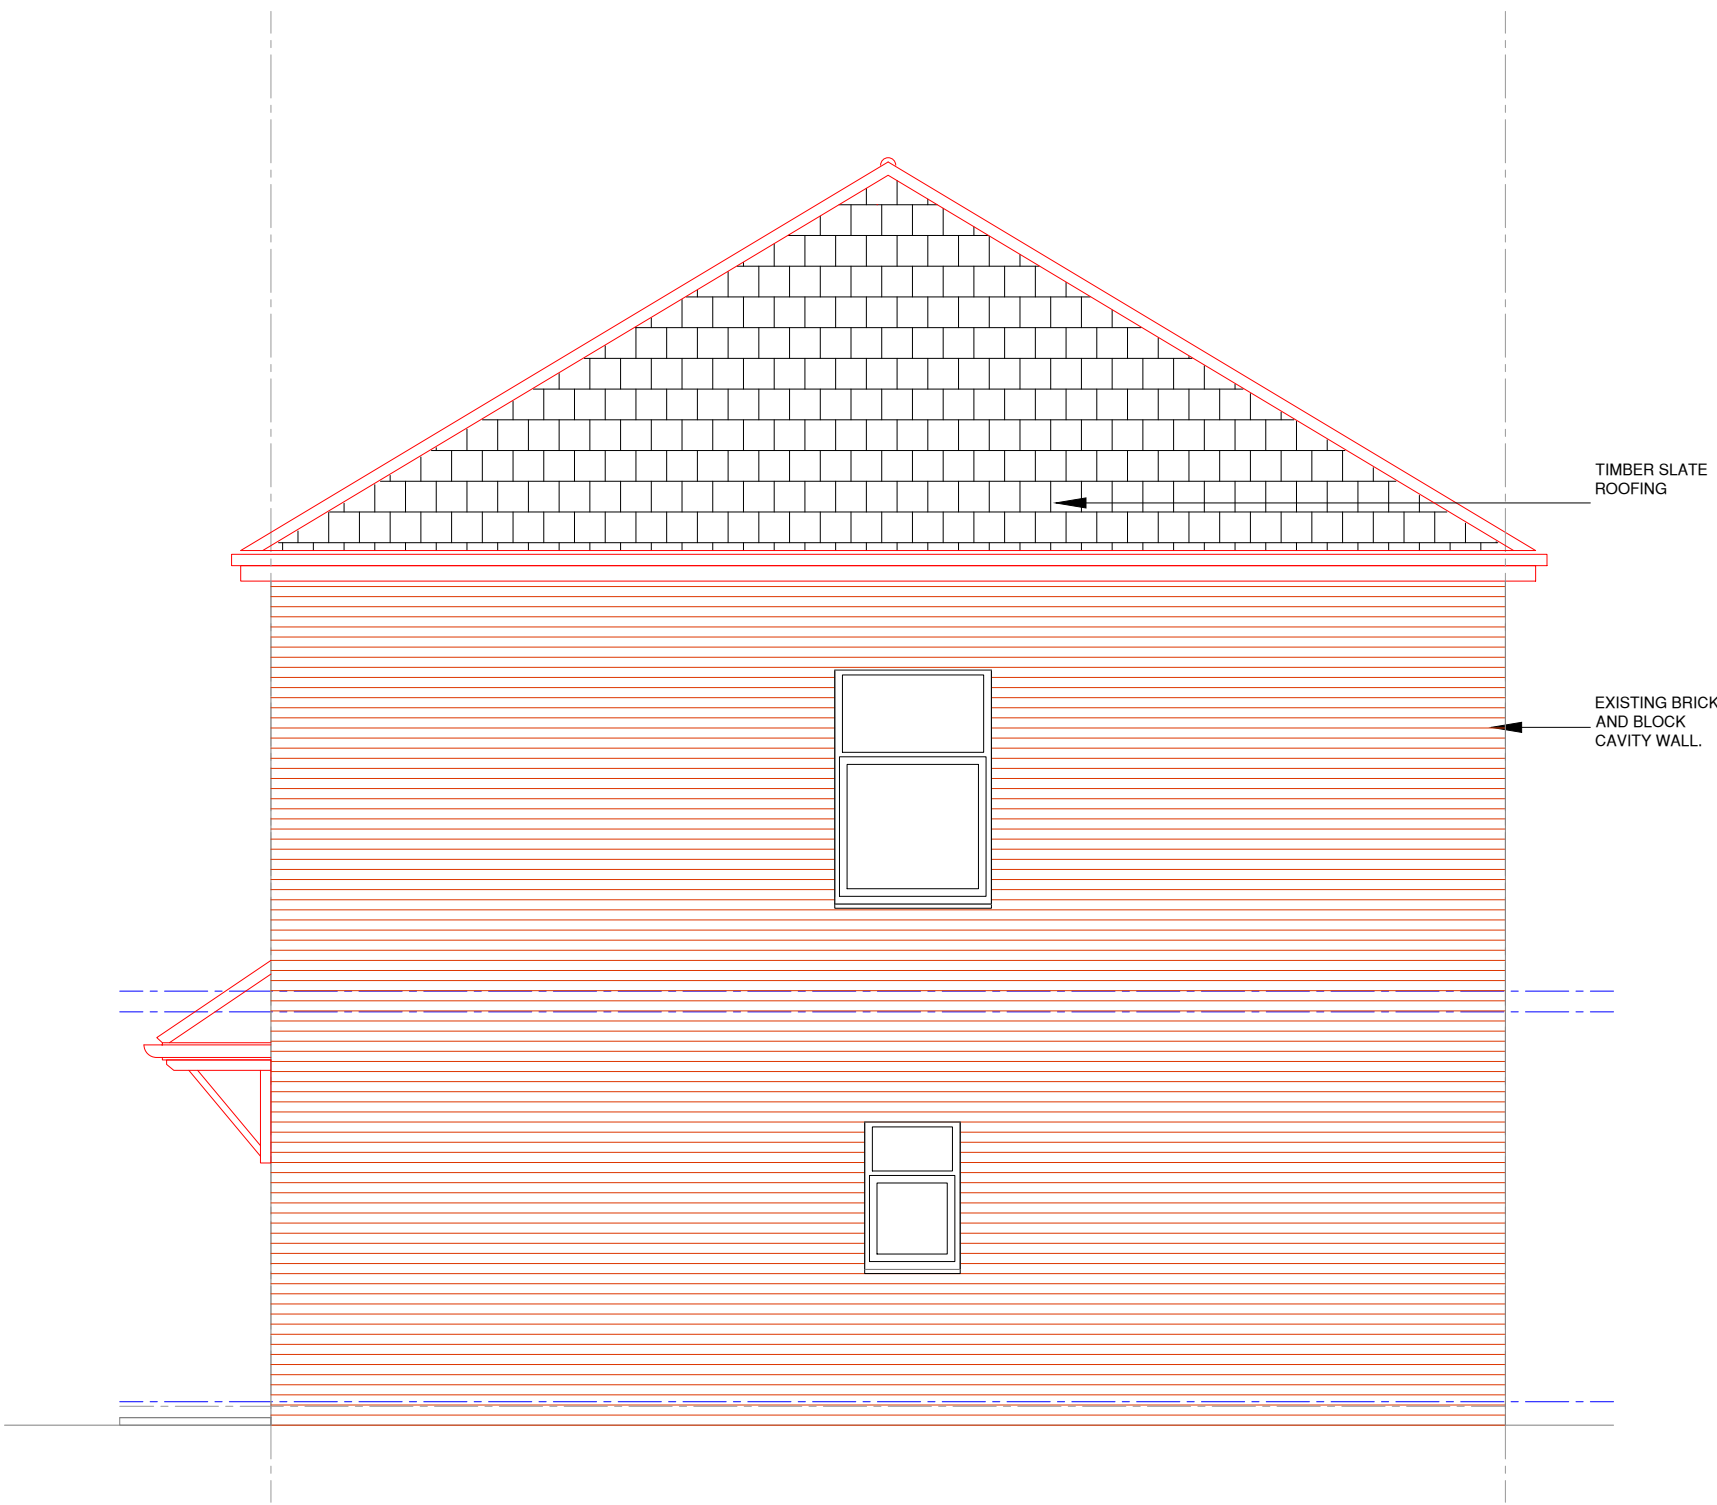


EXISTING SIDE ELEVATION

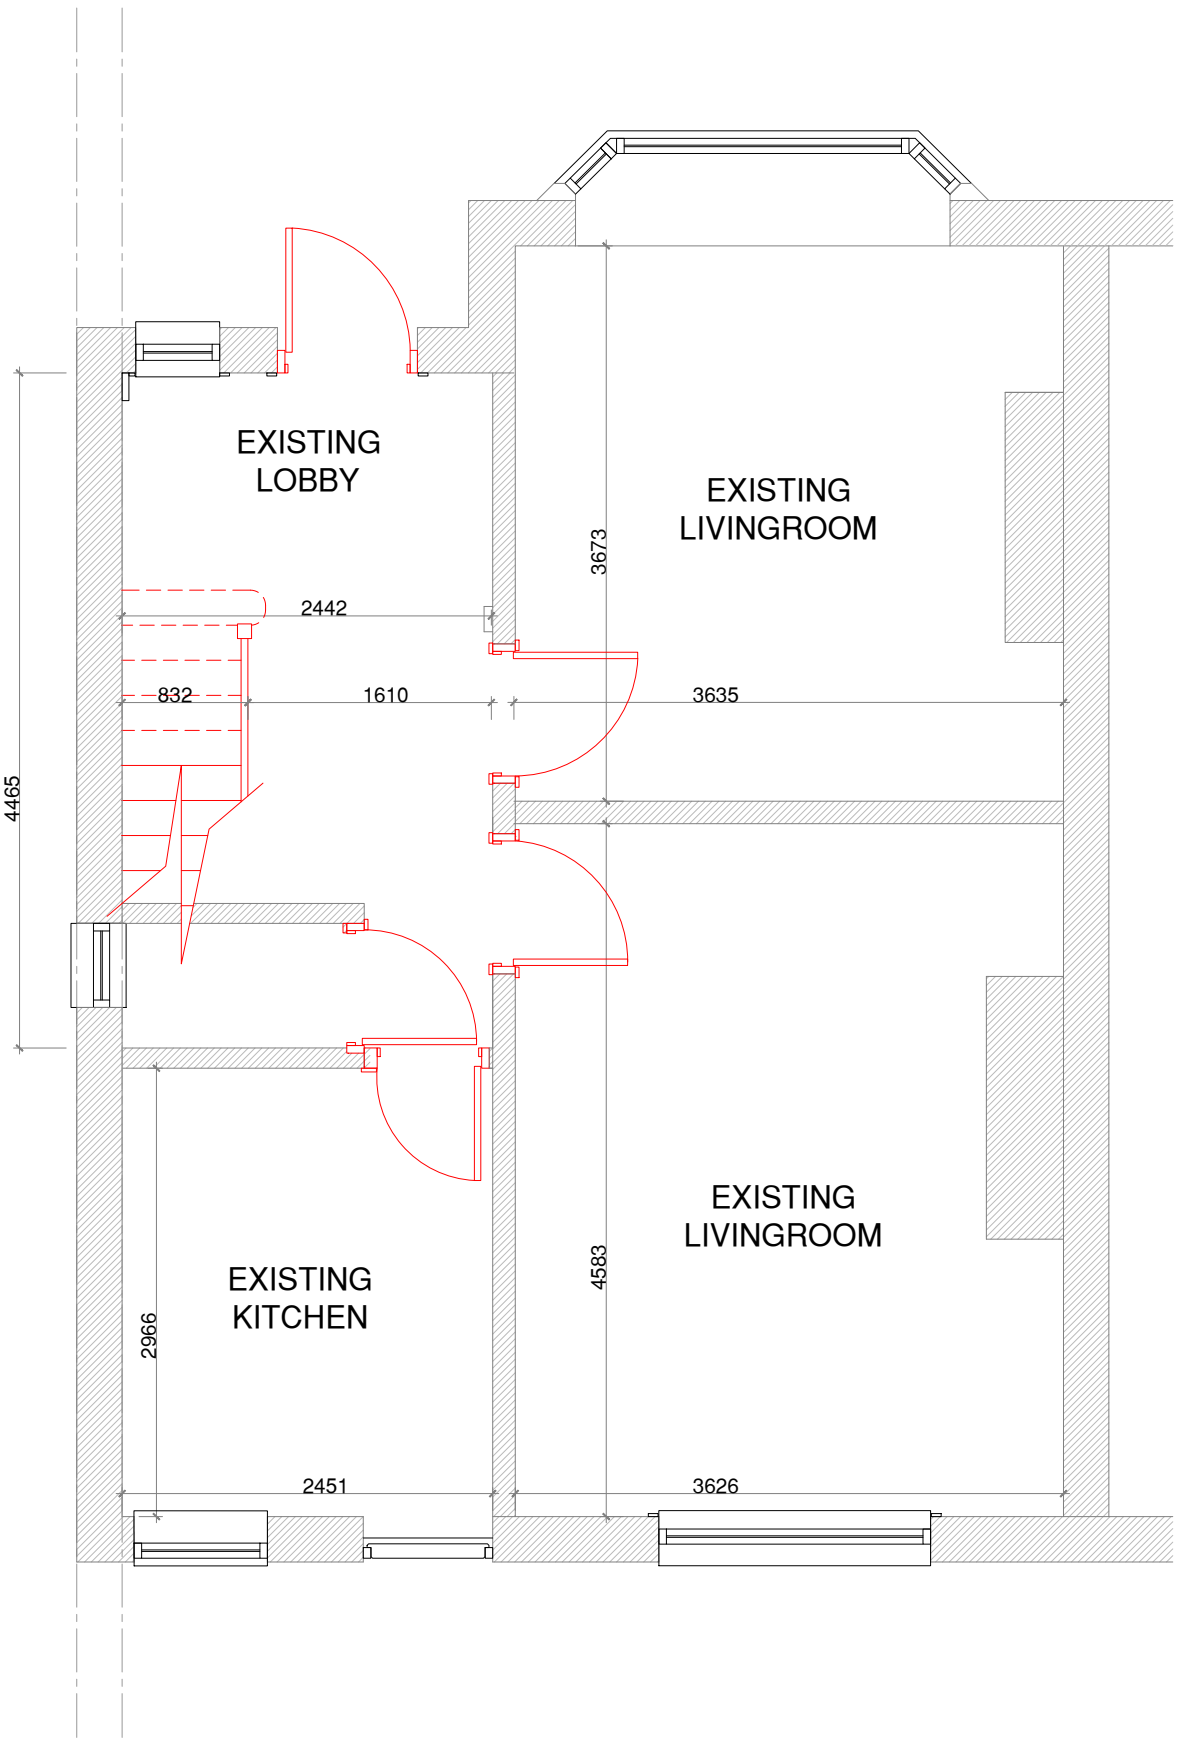

EXISTING ROOF PLAN

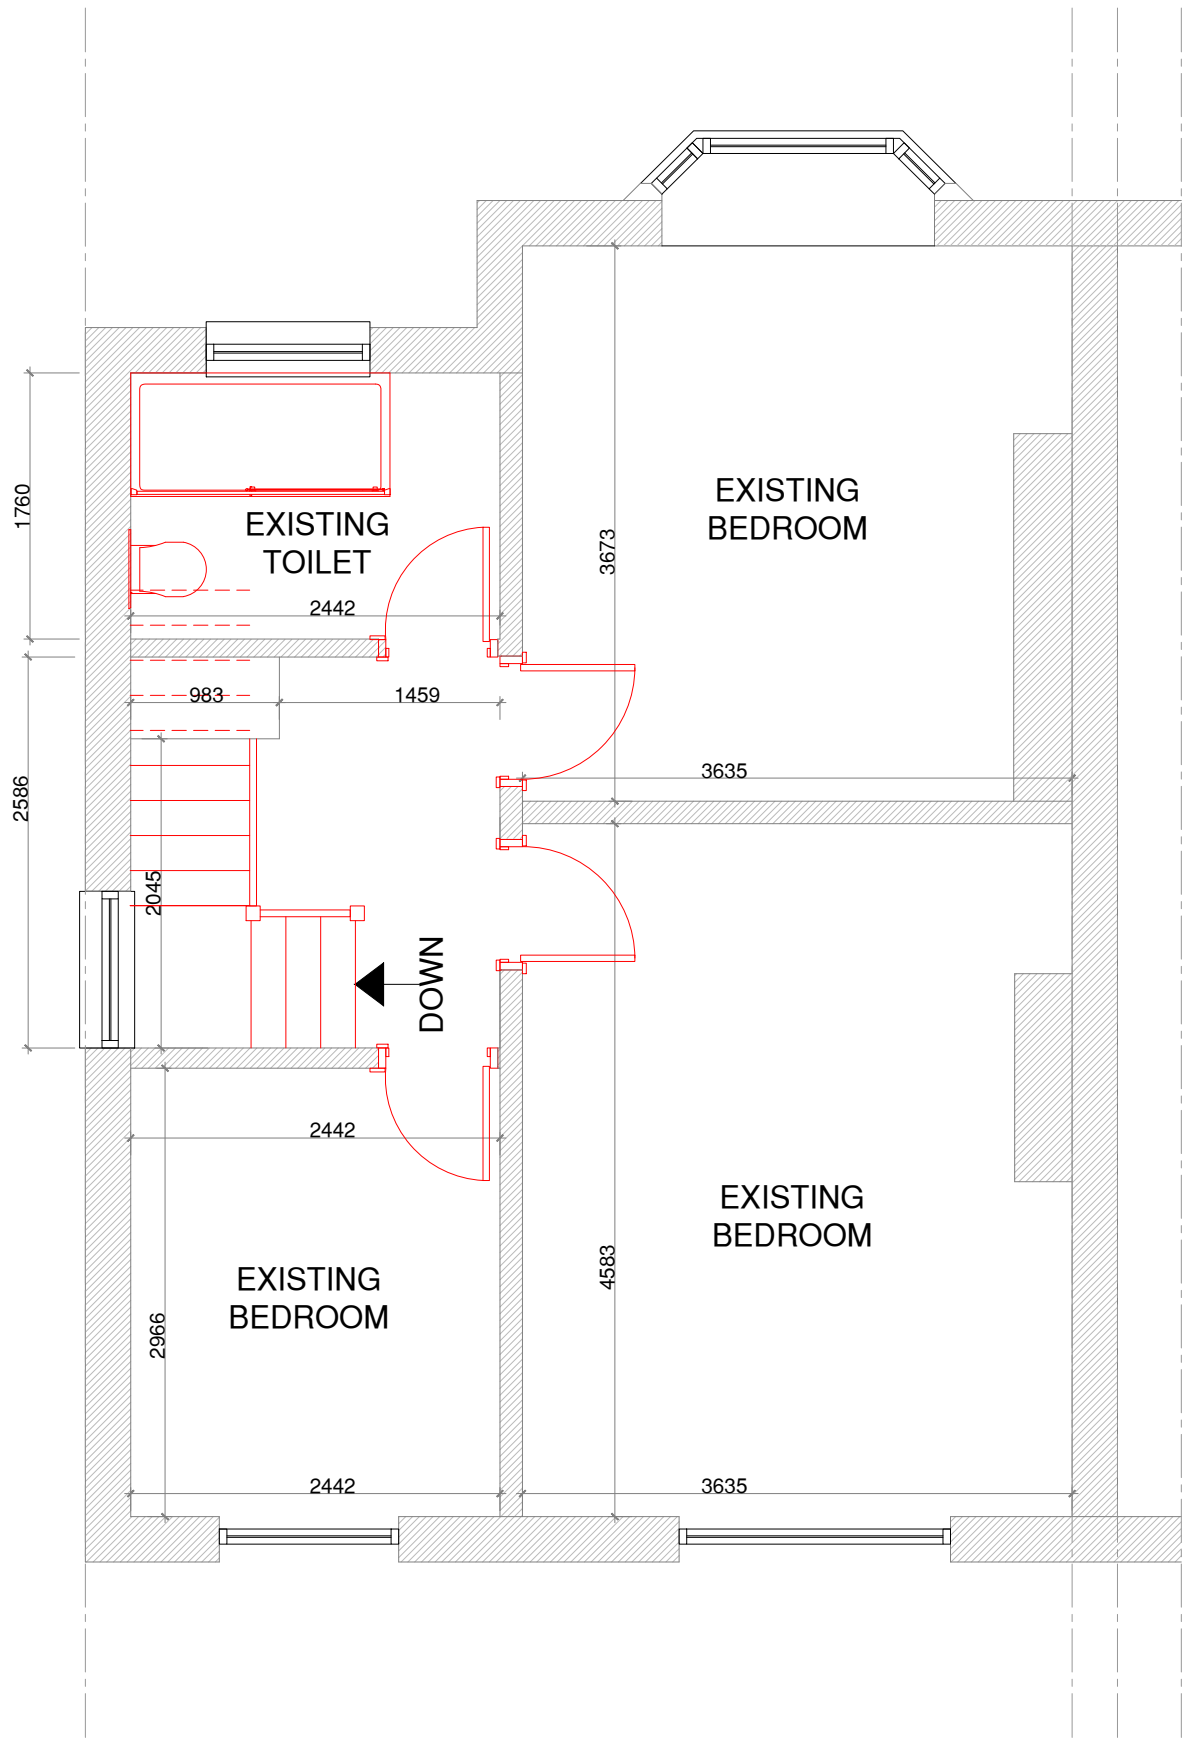

EXISTING FIRST FLOOR PLAN

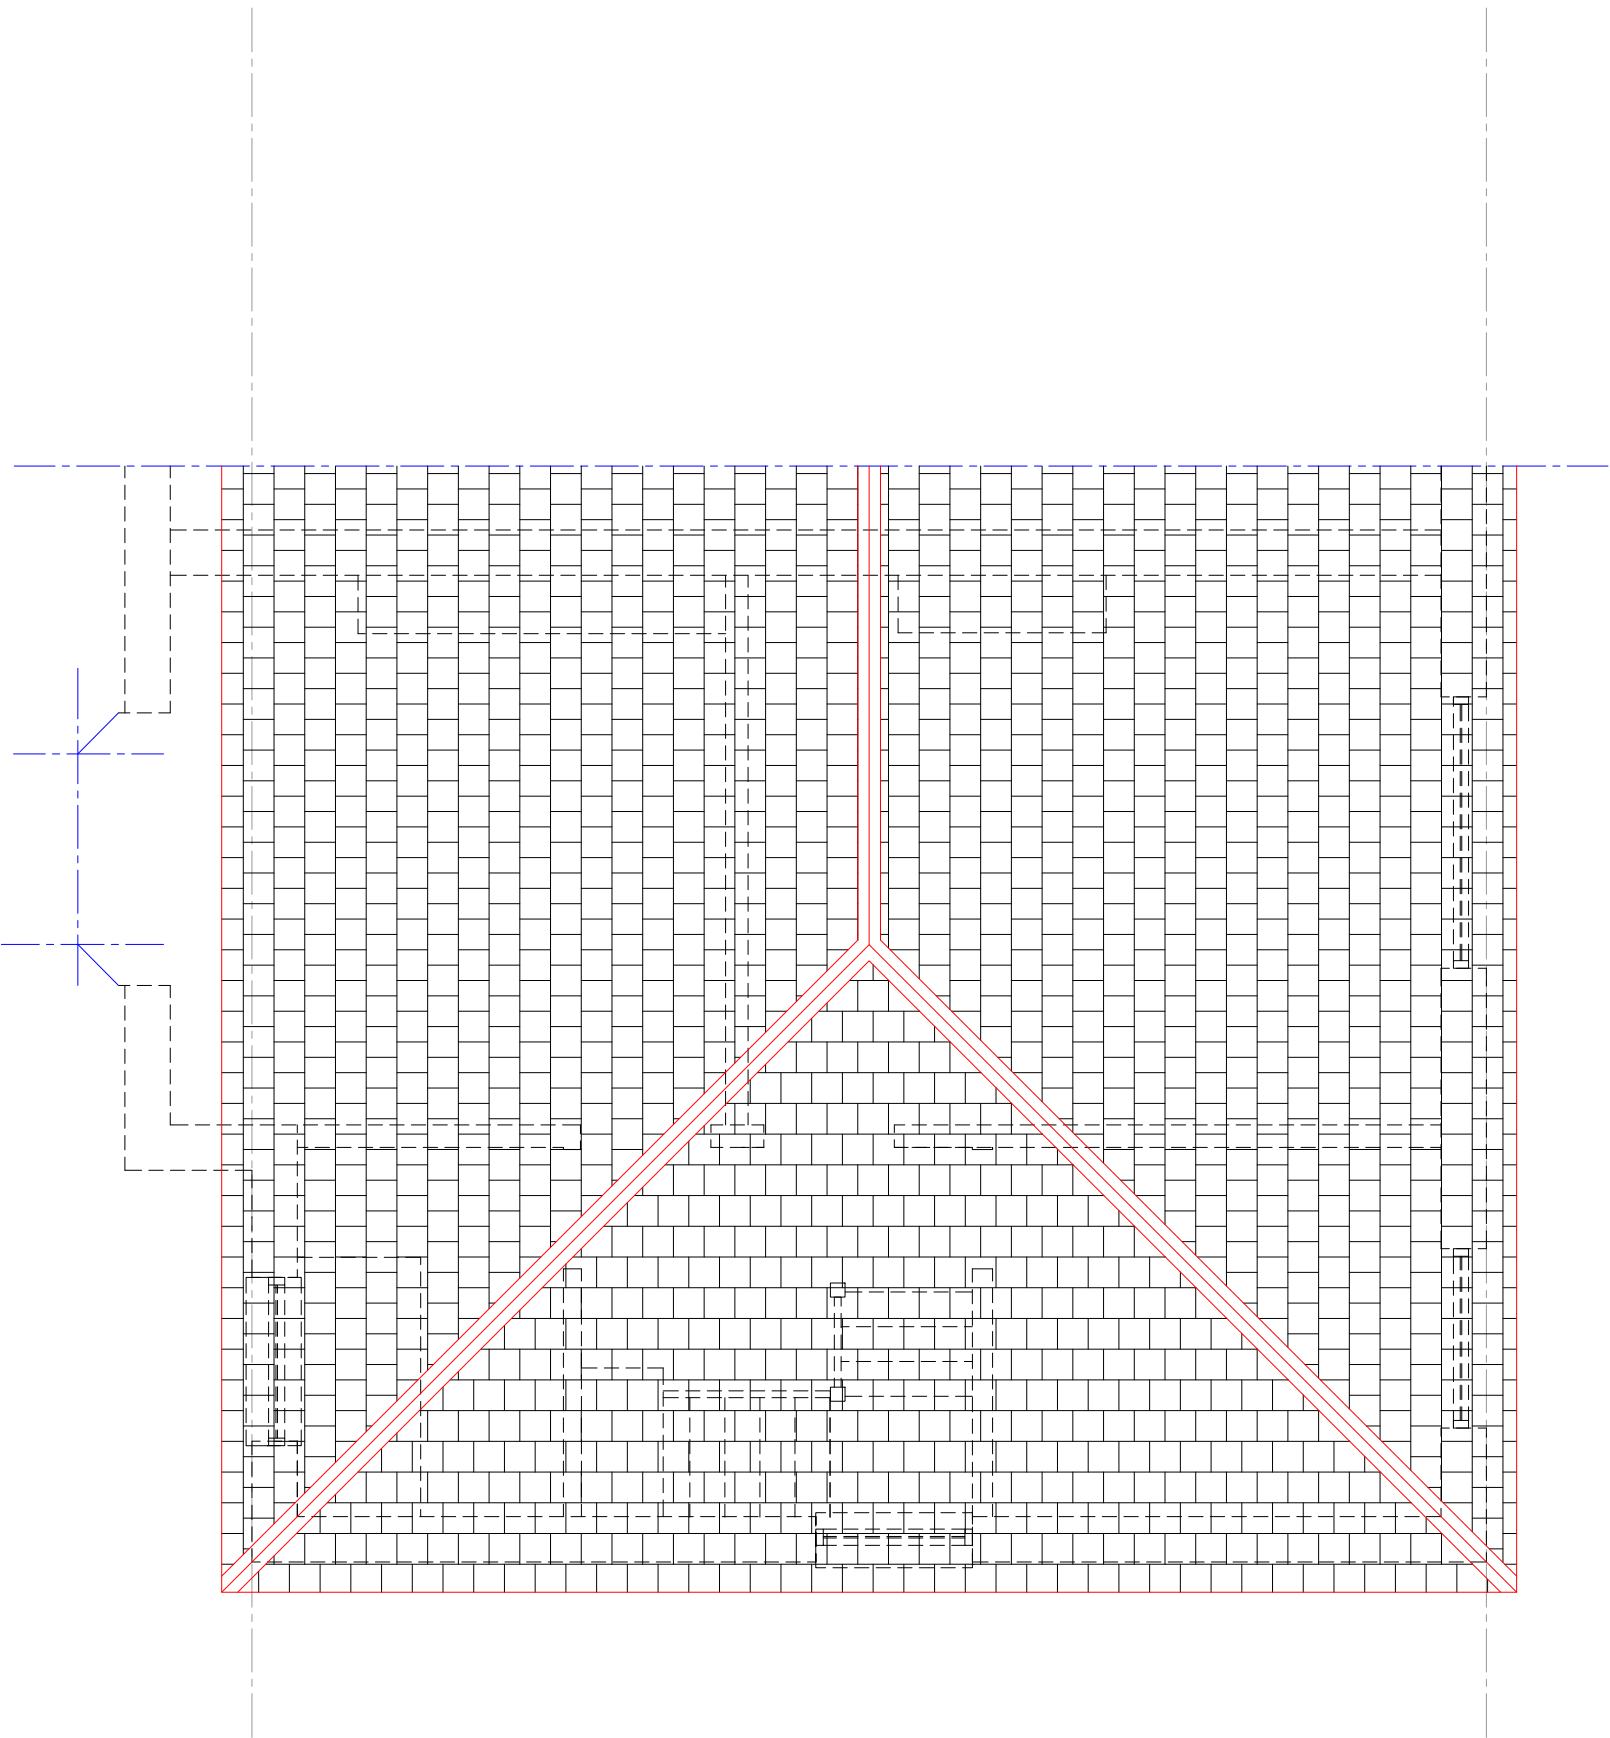

EXISTING ROOF PLAN

Notes:

NOTES

REV.	DESCRIPTION:	BY:	DATE:



Arch Designs
*Don't just dream it,
let us design it!*
ARCH DESIGNS www.archdesigns.co.uk

CLIENT: **Mr AMIR**
140 BIRCHFIELD ROAD,
FALLOWFIELD, MANCHESTER
M14 6PE

ARCHITECT: **MR REUBEN RAMELIZE**
ARCH DESIGNS. WILSONS PARK C/O MAS
MONSALL ROAD
MANCHESTER M40 8WN

DRAWN: **REUBEN** CHECKED: **checked** DATE: **FEB 2023** REVISION: **--**

PROJECT NAME: **PROPOSED LOFT CONVERSION.**

DRAWING TITLE: **EXISTING PLANS AND ELEVATIONS**

SCALE: **1:50** SHEET SIZE: **A1** SHEET NO: **01**

PROJECT NO: **2023/04** STATUS: **FOR PLANNING ONLY**

DRAWING NO: **A1/01**