


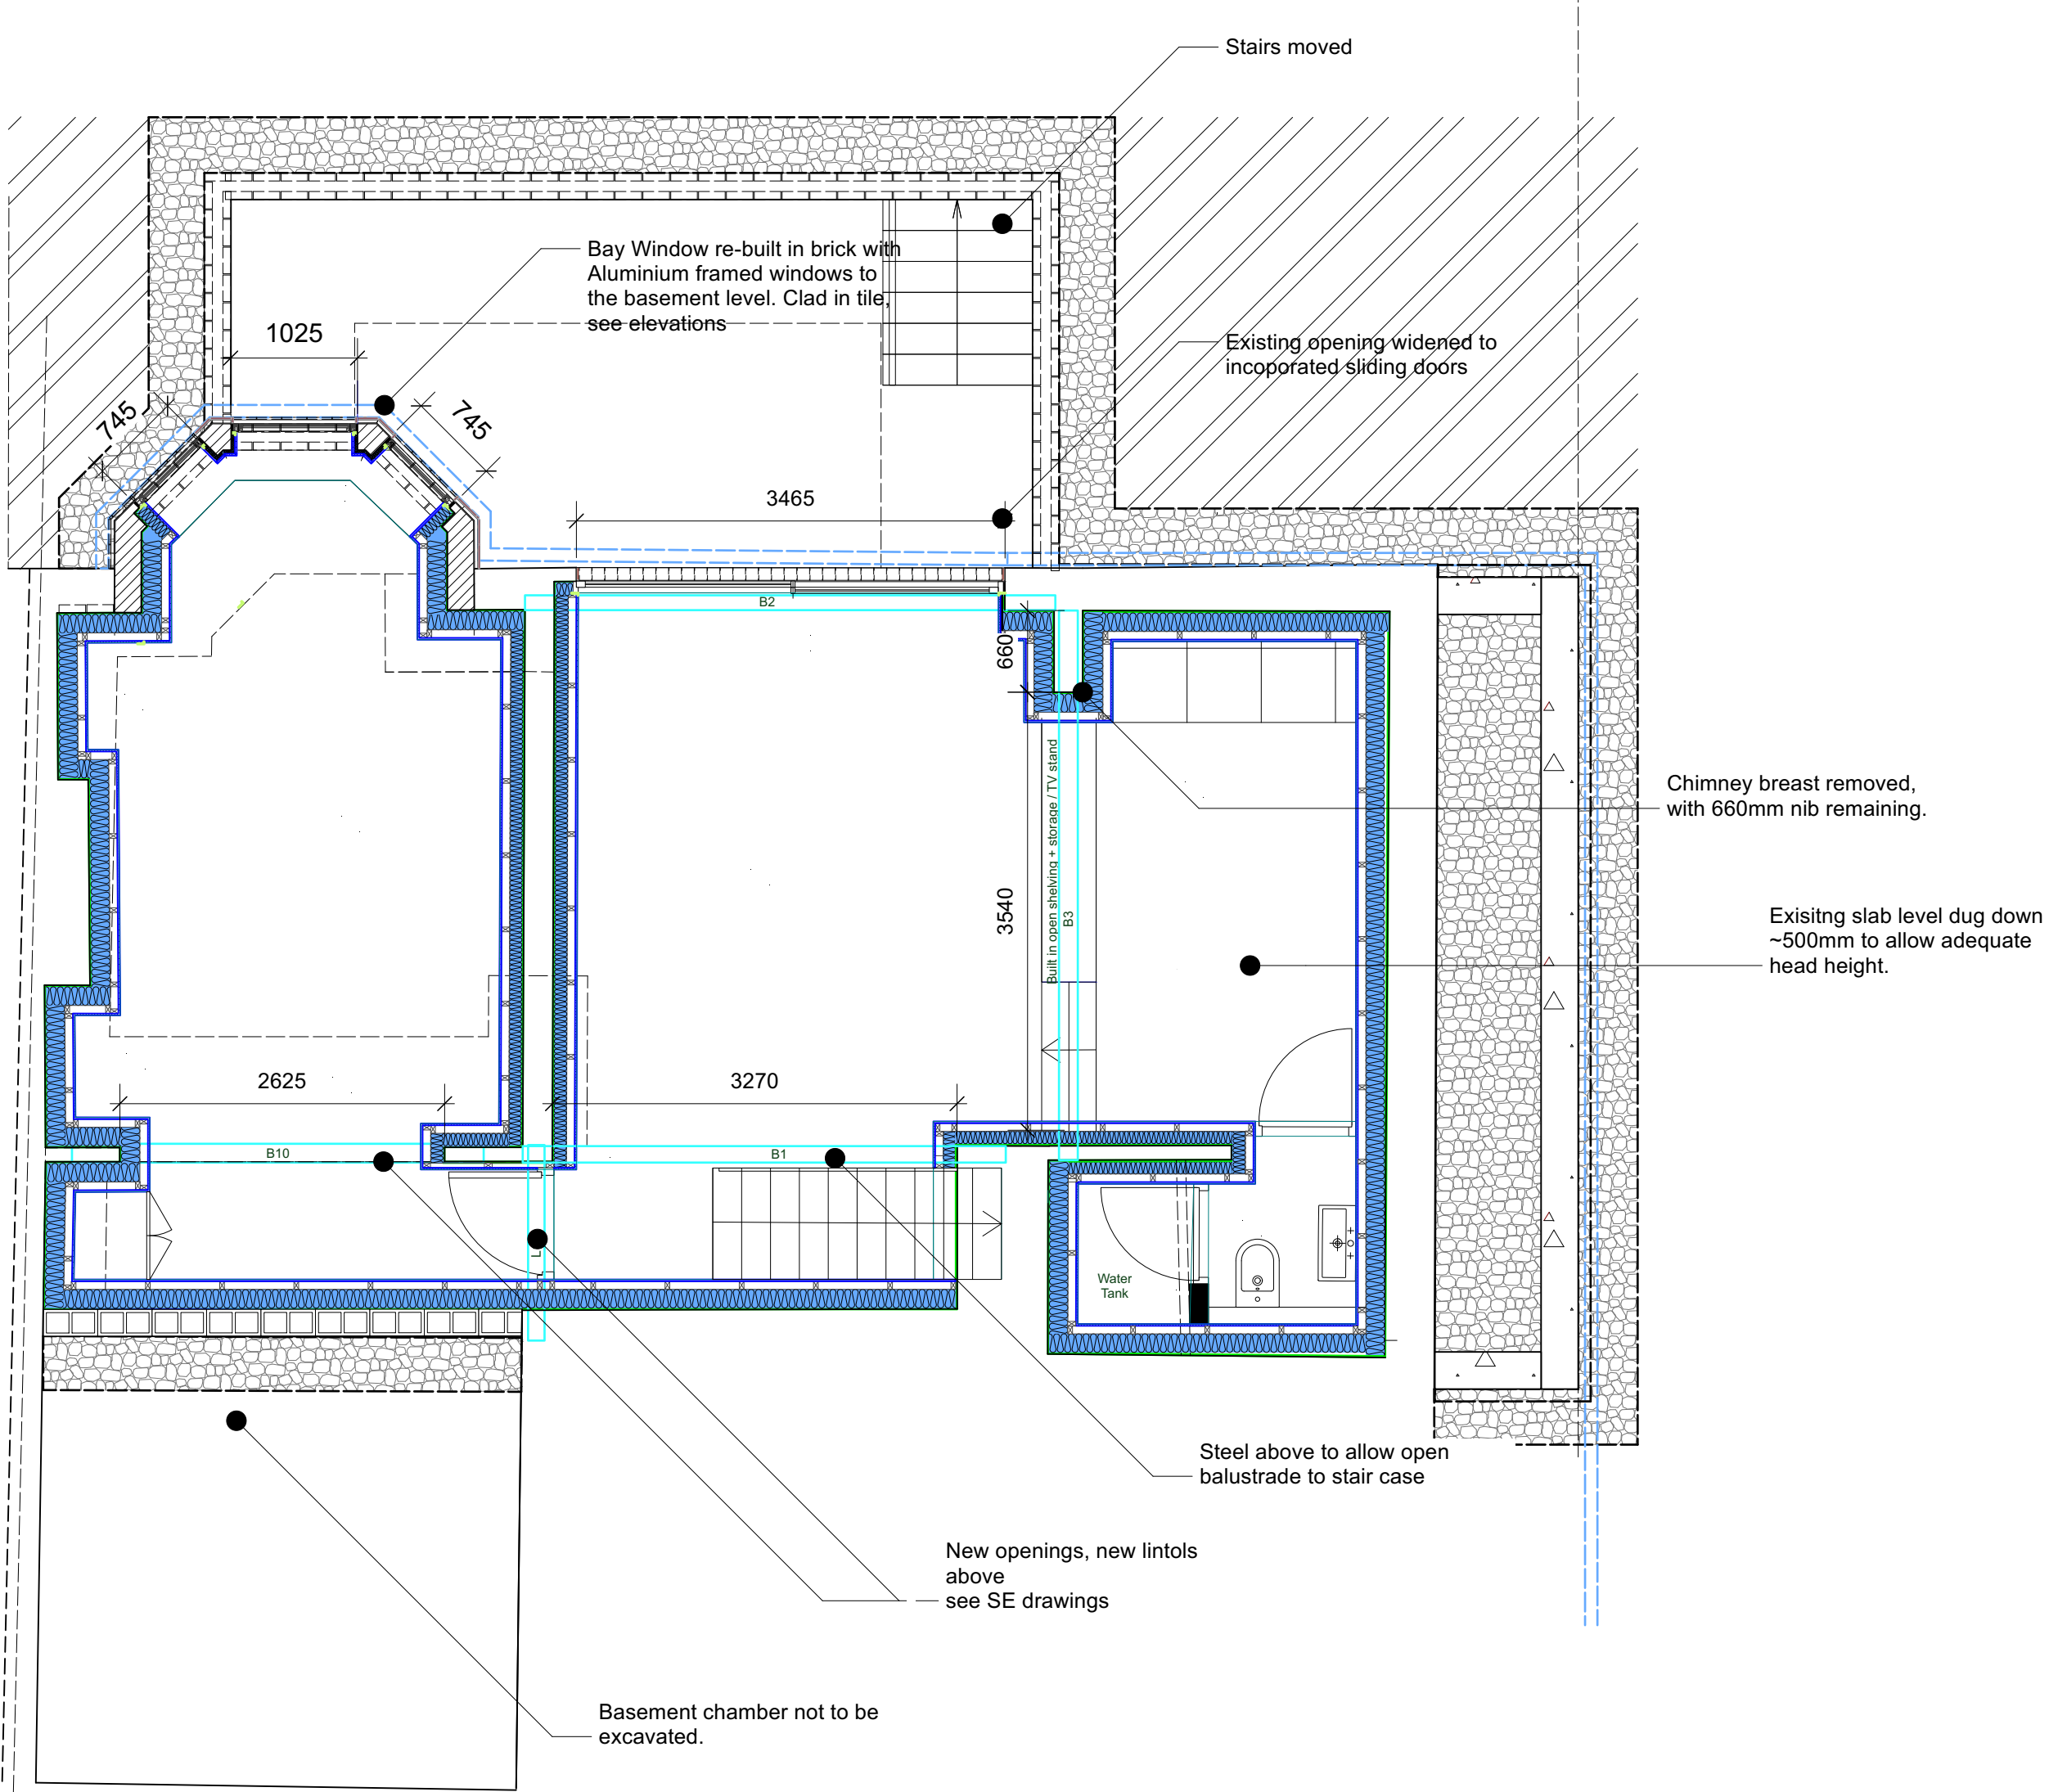

Notes

© Editional Studio Ltd. All rights as per the Copyright and Patents Design Act 1988 have been asserted.

All dimensions to be checked on site.

Areas

Basement Floor GIA (excluding chambers) = 61m²

Key

- New Walls
- Insulation
- Cavity Drainage System (type C) and Insulation
- Area of underpinning

REVISIONS

23.03.23	* Planning Submission - 136631/FH/2023
24.03.23	A Revised Planning Drawings
09.06.23	B Tender Drawings
29.08.23	C Minor Amendment Planning


Minor amendments to extension roof slope and height and reductions of window height on side elevation. Alterations to re-built bay window.

FOR PLANNING

0 0.5 1 m

EDITIONAL STUDIO

Drawing
Proposed
Basement Plan
Project
High Lane
Contact
post@editionalstudio.com
Scale
1:50 @ A3
Date
29.08.23
Drawing No.
067_L12_00_C

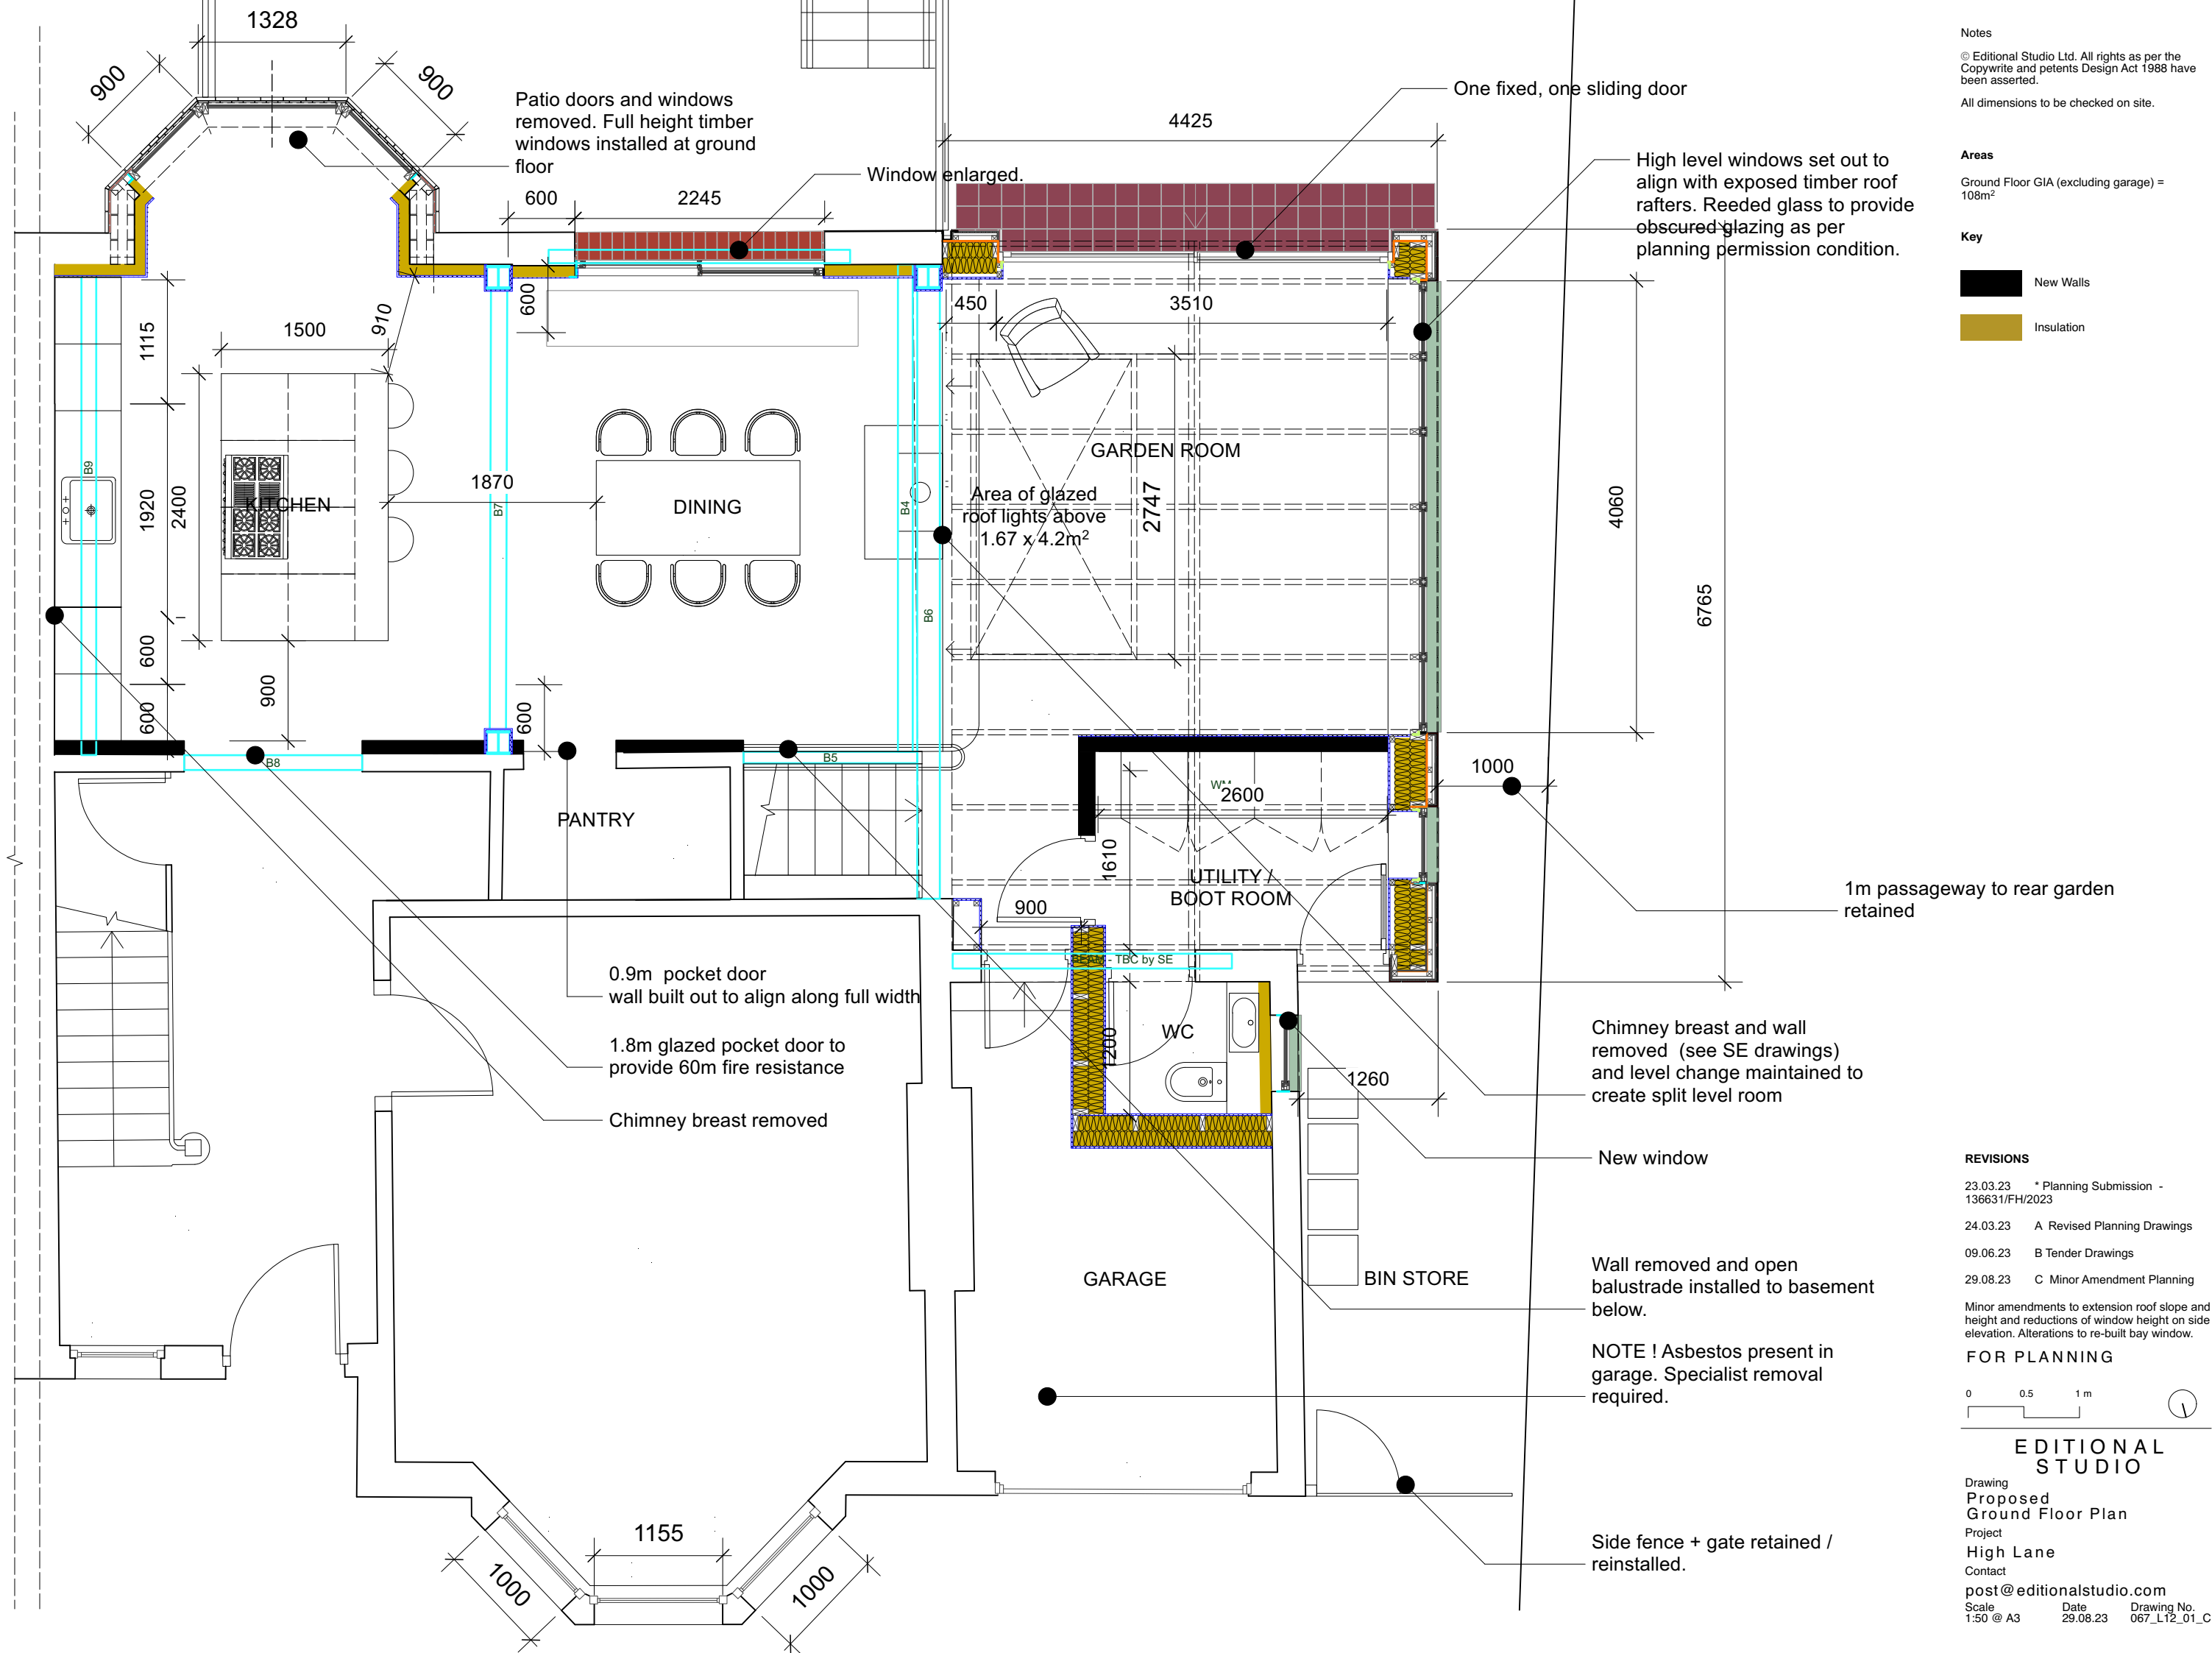

Notes

© Editorial Studio Ltd. All rights as per the Copyright and Patents Design Act 1988 have been asserted.

All dimensions to be checked on site.

Areas

Ground Floor GIA (excluding garage) = 108m²

Key

■ New Walls

■ Insulation

REVISIONS

23.03.23	* Planning Submission - 136631/FH/2023
24.03.23	A Revised Planning Drawings
09.06.23	B Tender Drawings
29.08.23	C Minor Amendment Planning

Minor amendments to extension roof slope and height and reductions of window height on side elevation. Alterations to re-built bay window.

FOR PLANNING

0 0.5 1 m

EDITORIAL STUDIO


Drawing
Proposed
Ground Floor Plan
Project
High Lane
Contact
post@editorialstudio.com
Scale
1:50 @ A3
Date
29.08.23
Drawing No.
067_L12_01_C

Areas

First Floor GIA = 79m²

Key

- New Walls
- Insulation

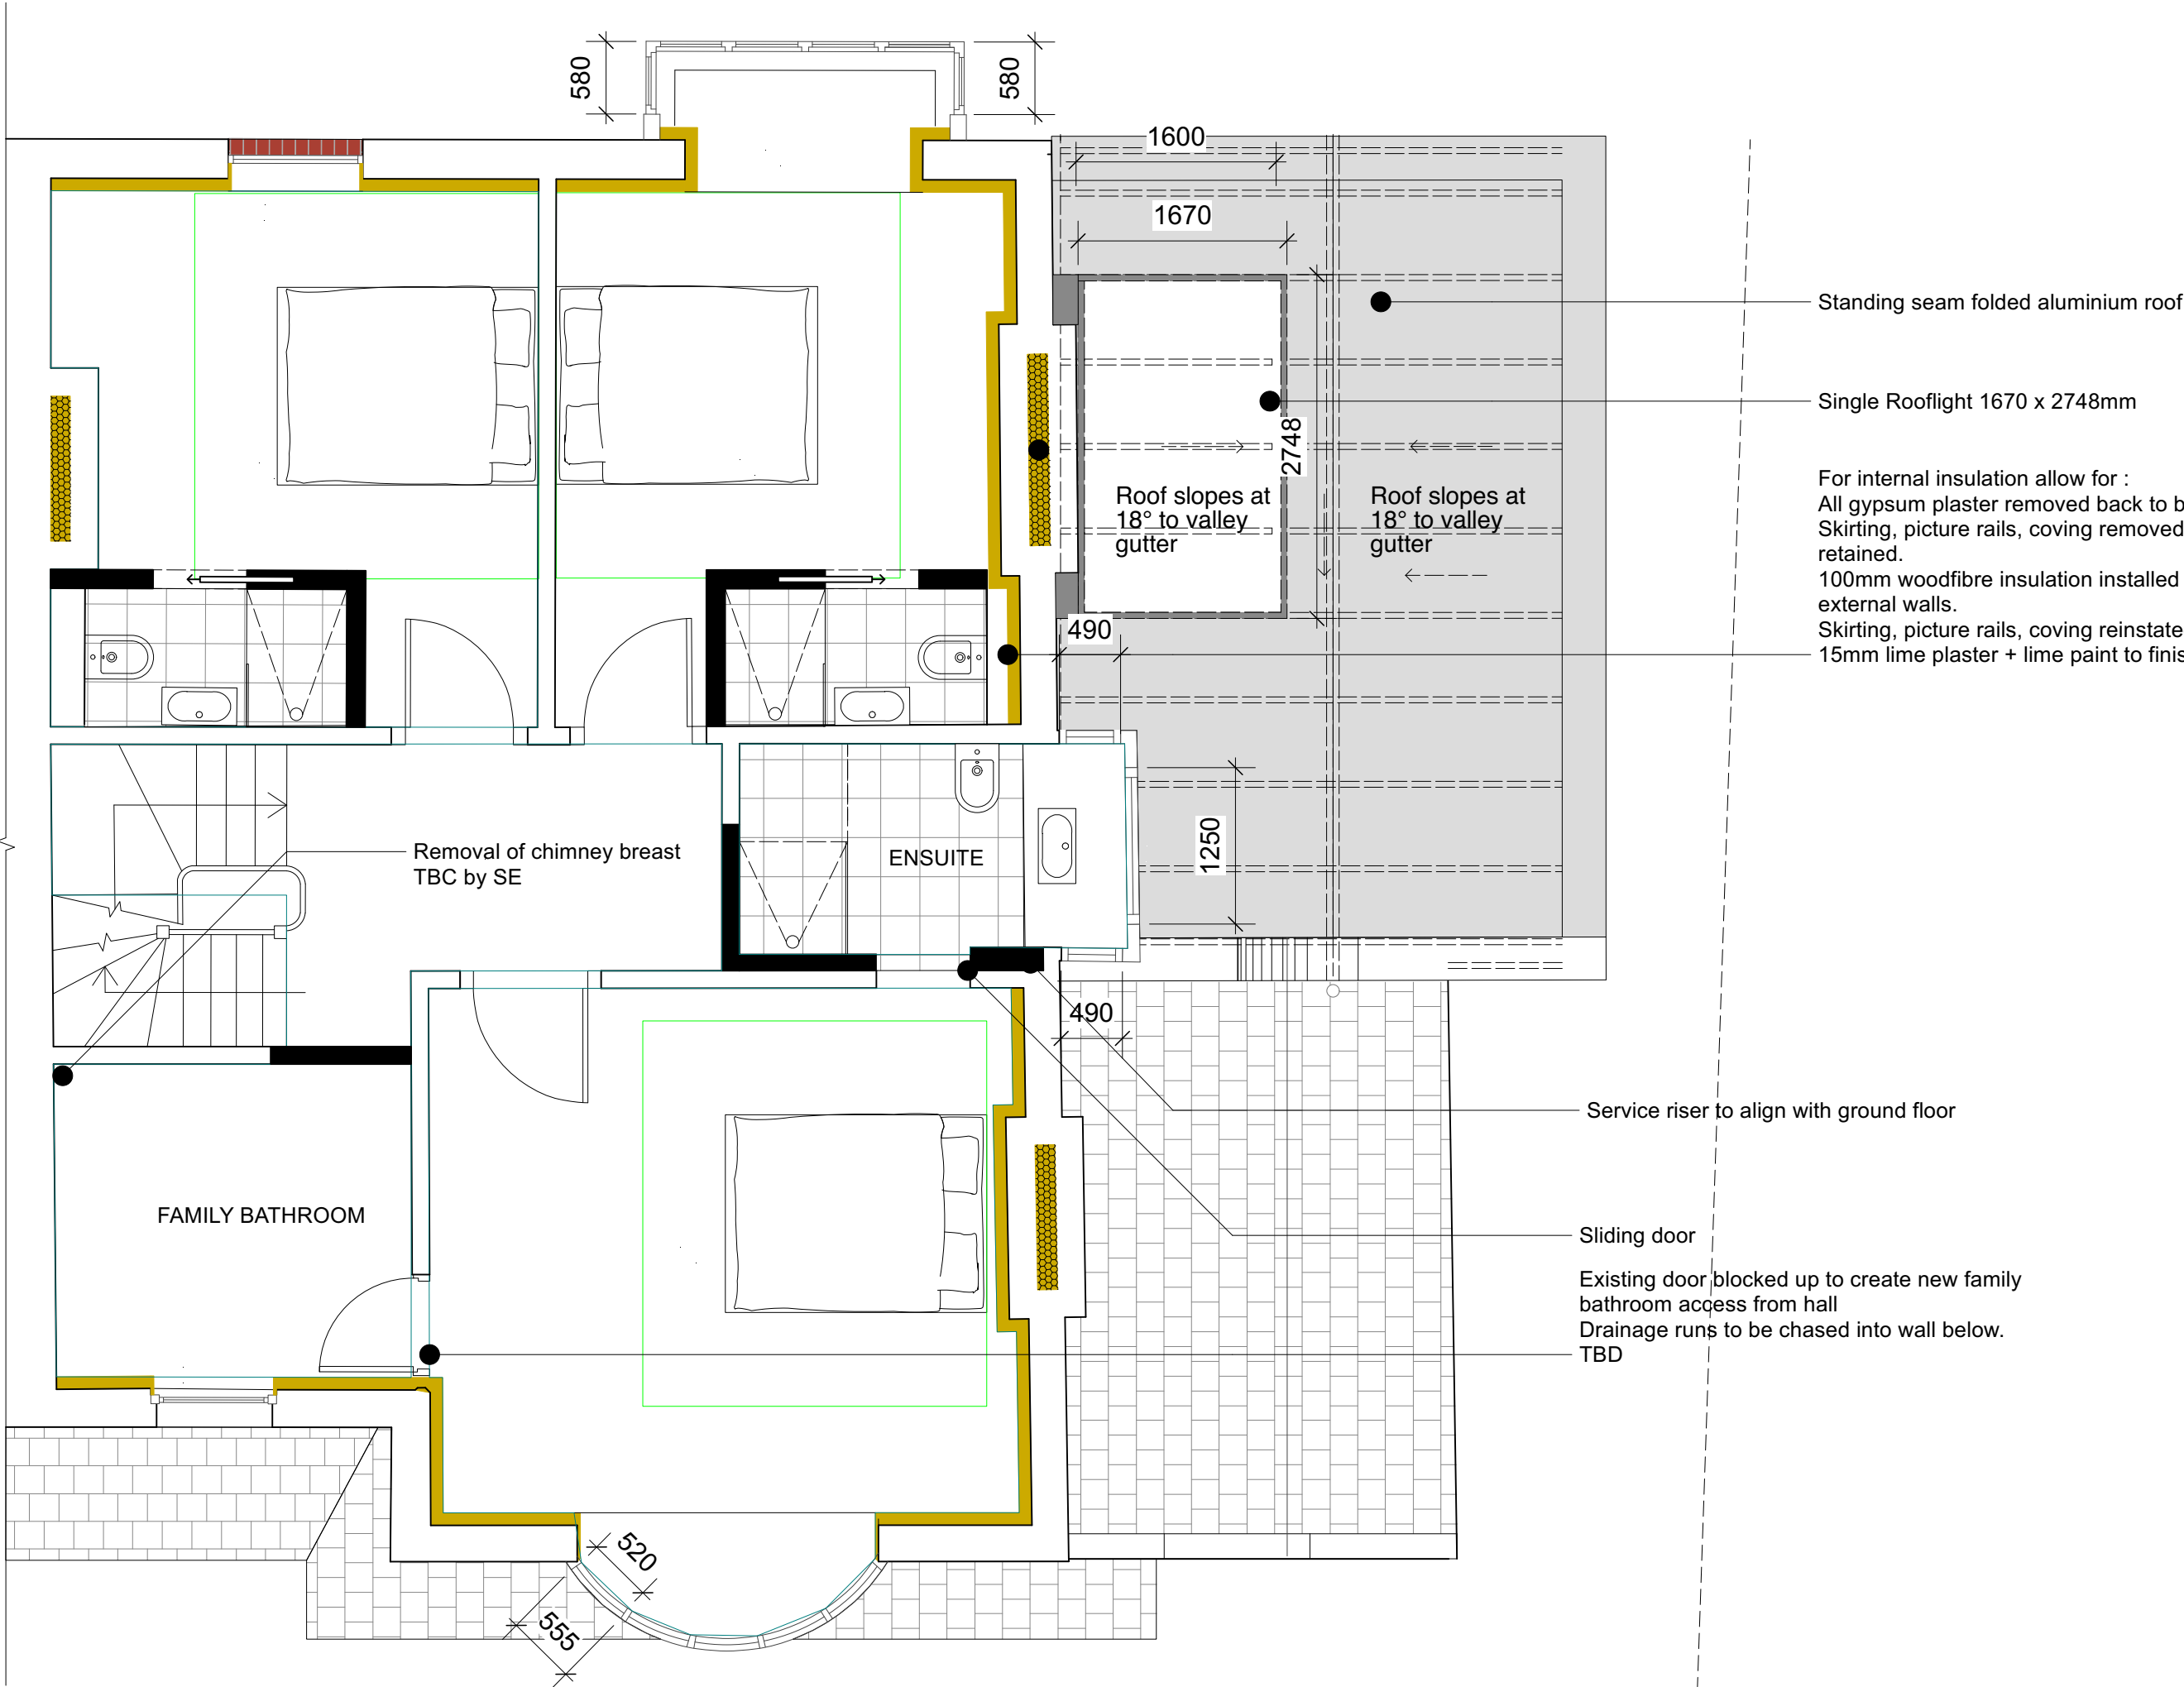


Standing seam folded aluminium roof


Single Rooflight 1670 x 2748mm

For internal insulation allow for :
All gypsum plaster removed back to brick.
Skirting, picture rails, coving removed and retained.
100mm woodfibre insulation installed on external walls.
Skirting, picture rails, coving reinstated.
15mm lime plaster + lime paint to finish

REVISIONS	
23.03.23	* Planning Submission -
22.03.23	*23
Planning Submission - 136631/FH/2023igs	
29.08.23	A Tender Drawings
Minor amendments to extension roof slope and height and reductions of window height on side elevation. Alterations to re-built bay window and height and reductions of window height on side elevation. Alterations to re-built bay window.	

FOR PLANNING

 

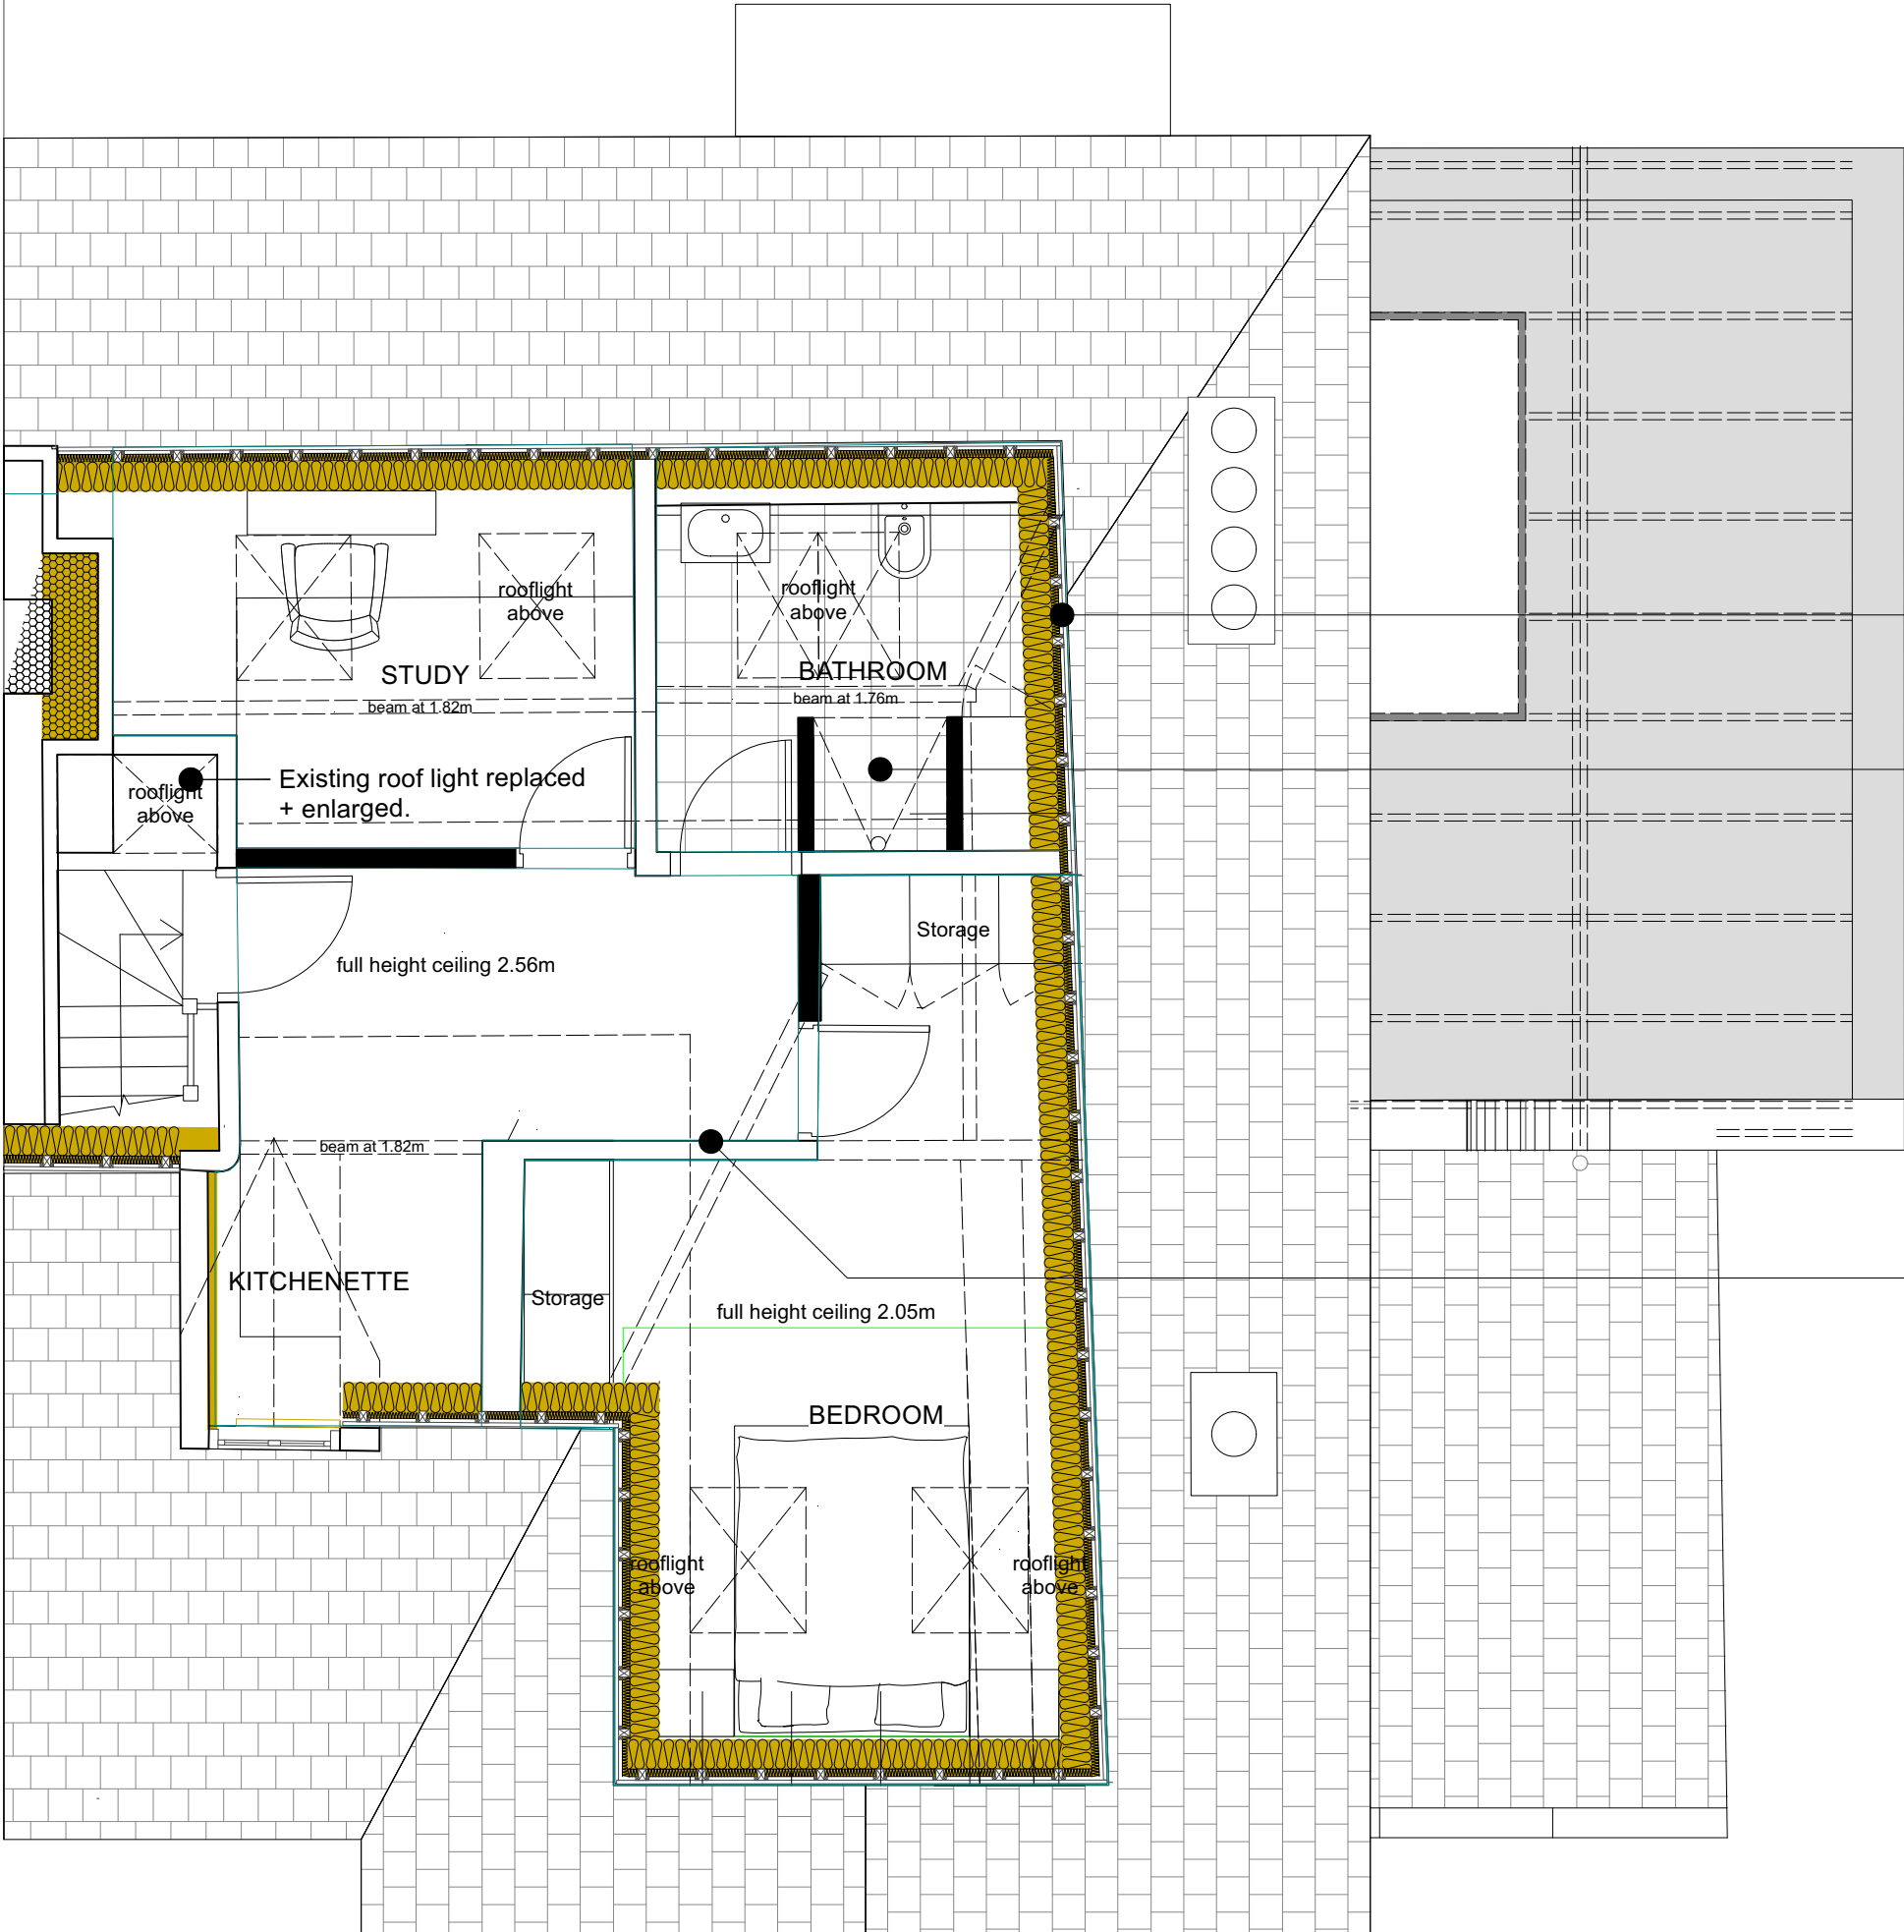

Notes

© Editional Studio Ltd. All rights as per the Copyright and Patents Design Act 1988 have been asserted.

All dimensions to be checked on site.

Areas

Loft Floor GIA = 53m²

Key

New Walls

Insulation

For roof insulation allow for :
All gypsum plaster removed back to joists
50mm woodfibre installed between joists
200mm woodfibre installed below joists
15mm lime plaster + lime paint to finish

Shower with 2.05m full head height.

Load bearing existing walls to be retained.


REVISIONS


23.03.23	* Planning Submission - 136631/FH/2023
24.03.23	A Revised Planning Drawings
09.06.23	B Tender Drawings
29.08.23	C Minor Amendment Planning

Minor amendments to extension roof slope and height and reductions of window height on side elevation. Alterations to re-built bay window.


FOR PLANNING

0 0.5 1 m

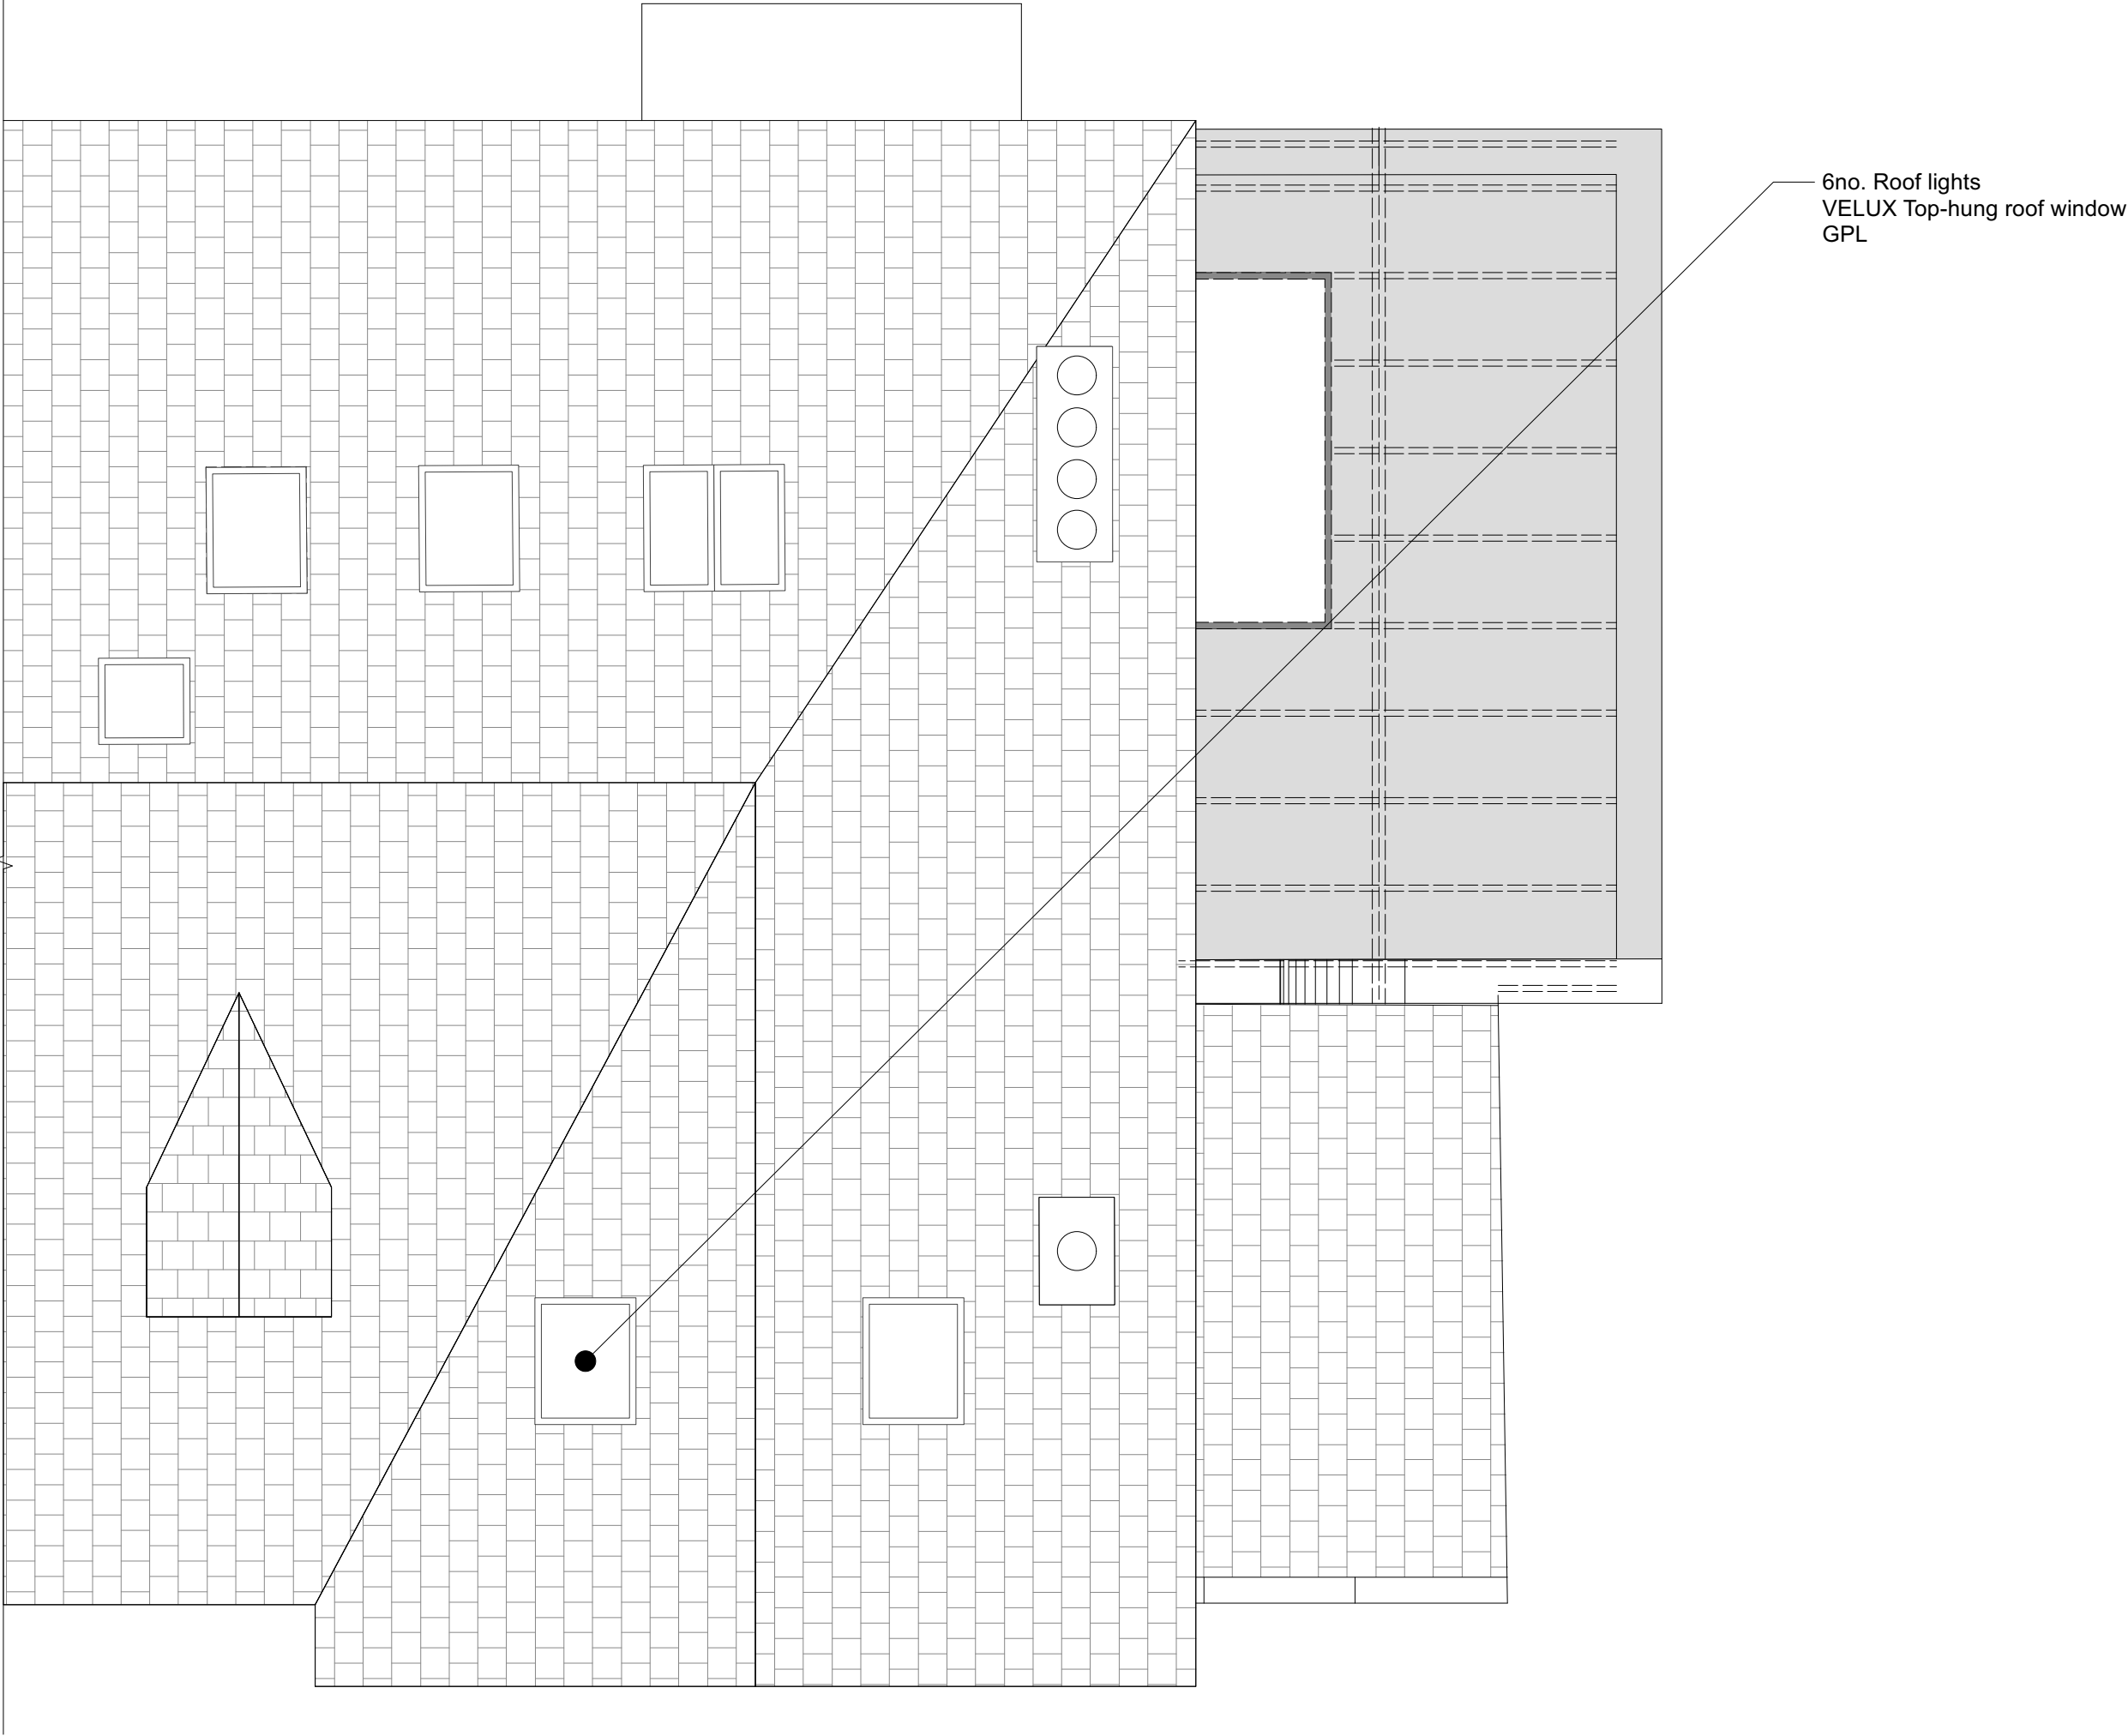

 


Window dimensions are to the structural opening sizes. Dimensions are for quotation purposes only - not for manufacturer. To be checked on site.

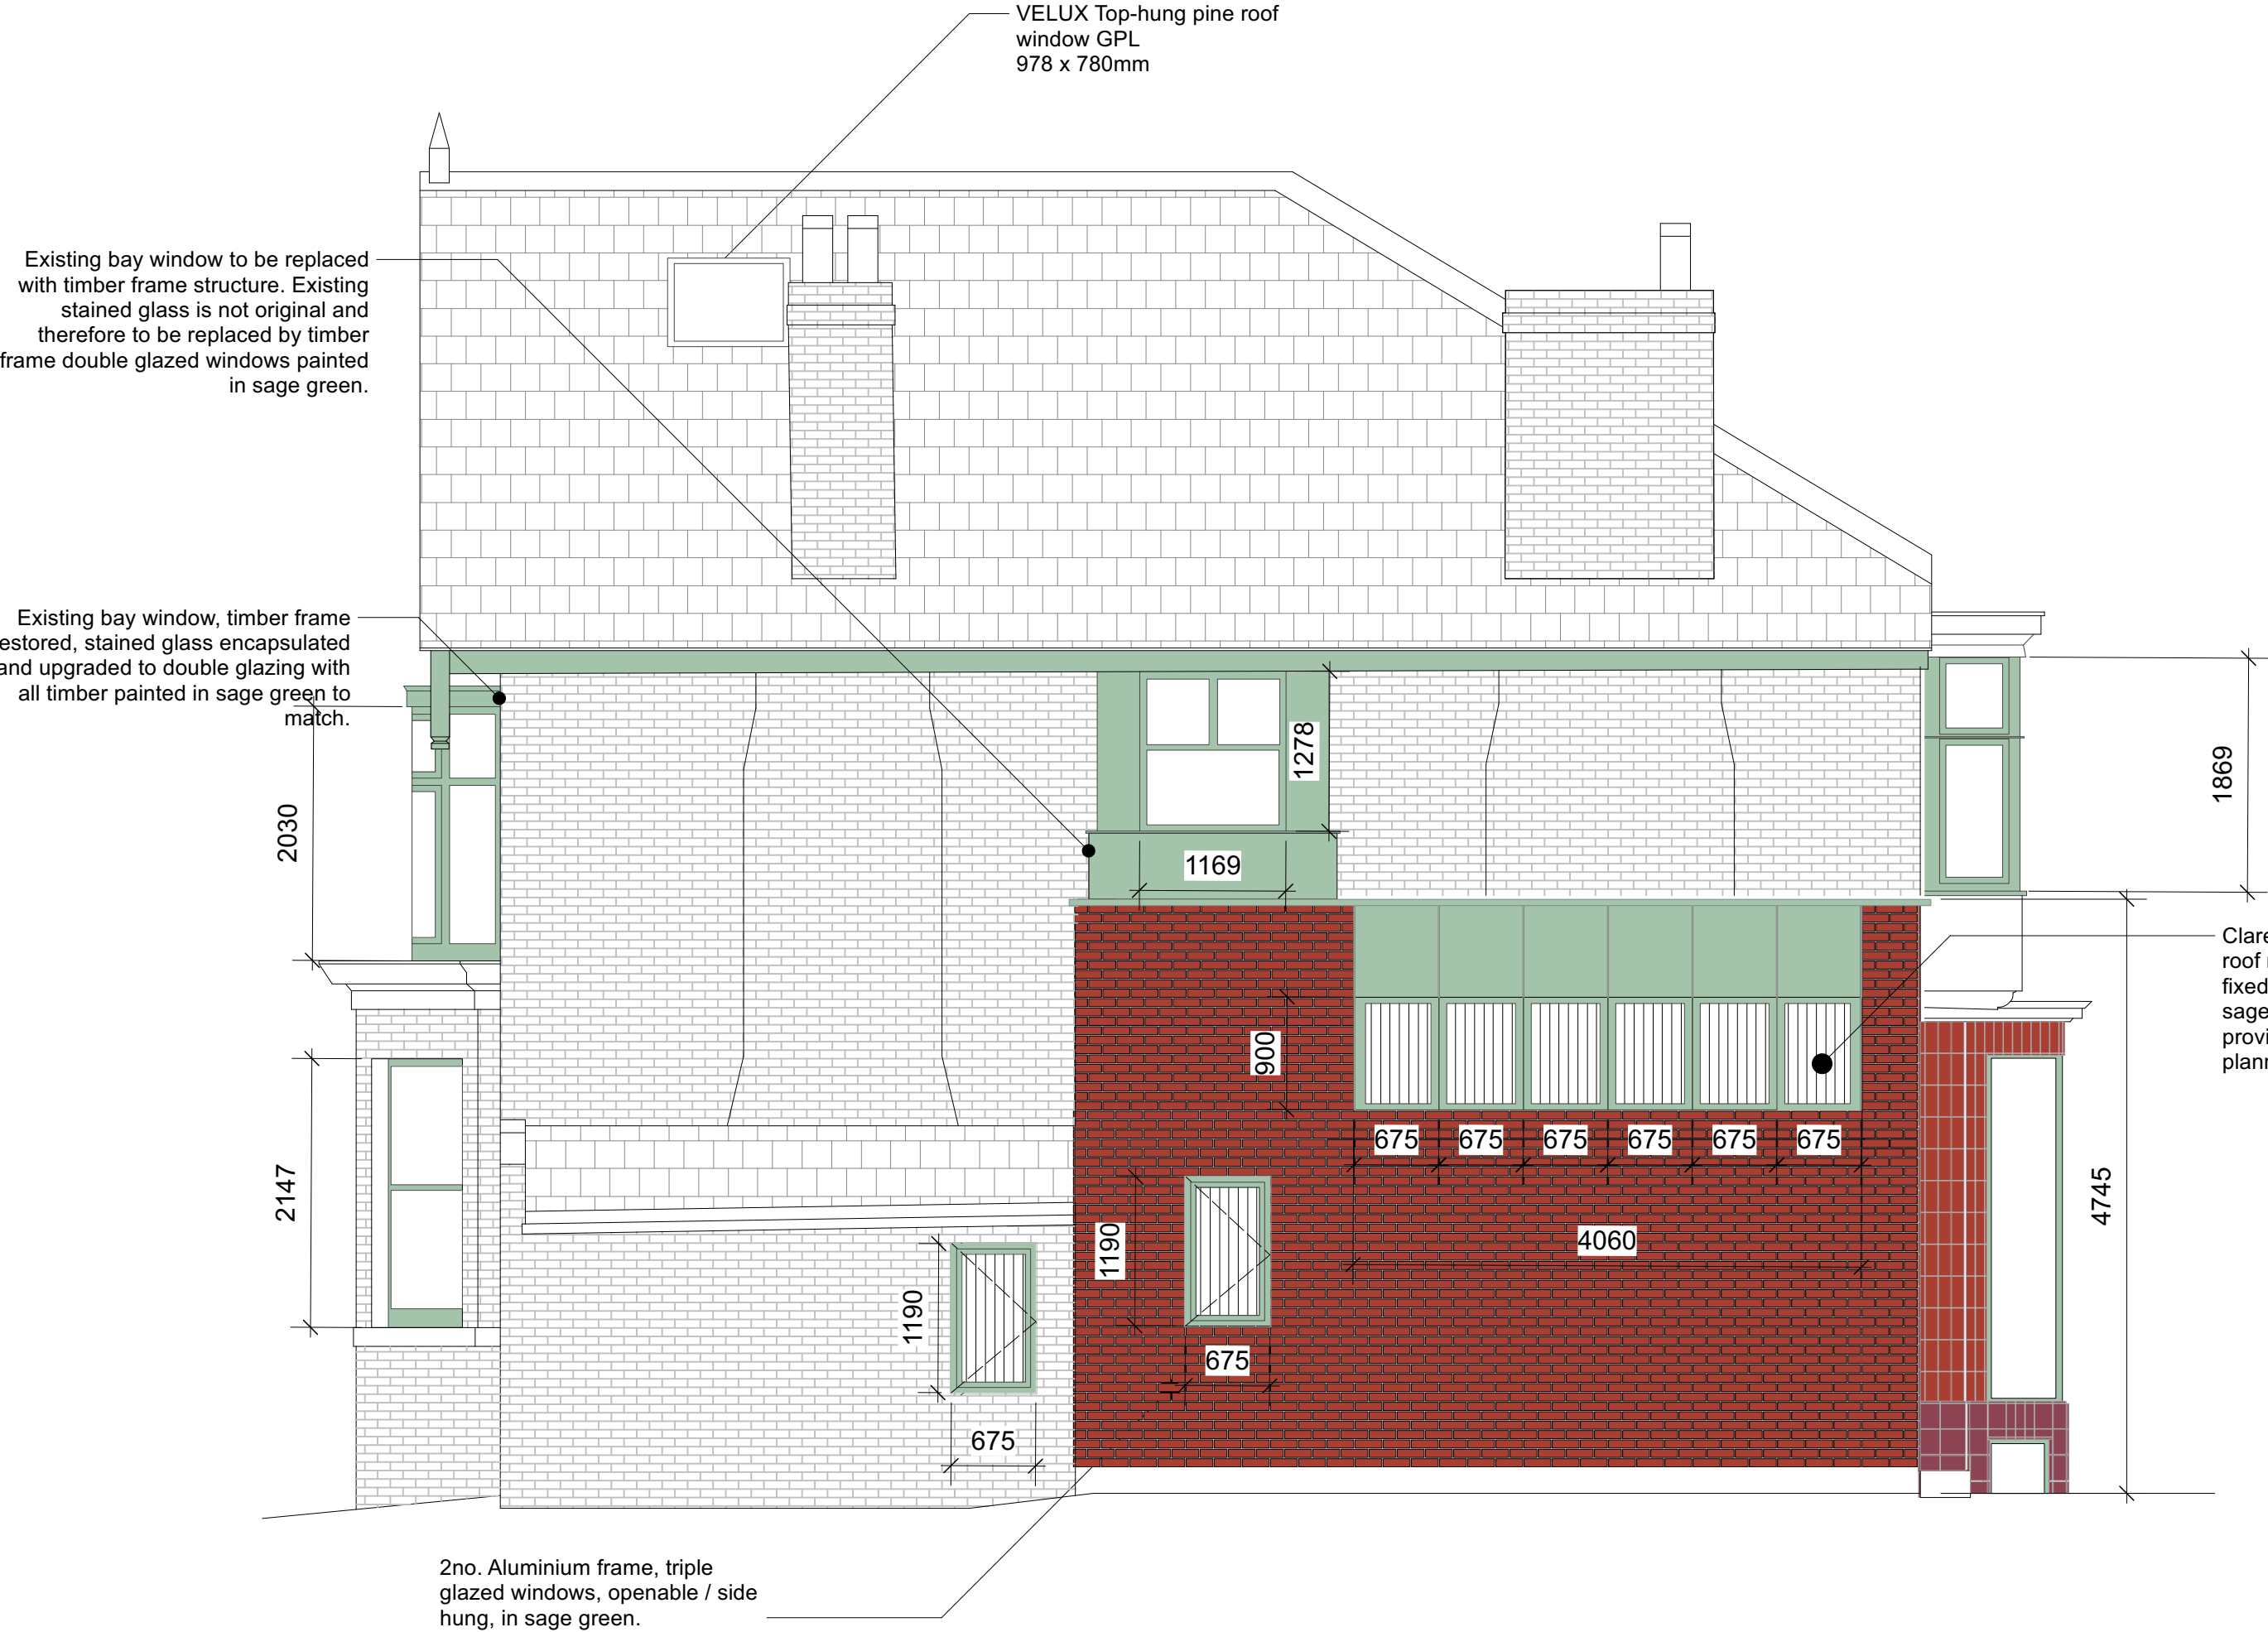

REVISIONS	
23.03.23	* Planning Submission - 136631/FH/2023
24.03.23	A Revised Planning Drawings
09.06.23	B Tender Drawings
29.08.23	C Minor Amendment Planning
Minor amendments to extension roof slope and height and reductions of window height on side elevation. Alterations to re-built bay window.	
FOR PLANNING	
0	0.5 1 m



Material reference for rear extension patchwork of tiles.

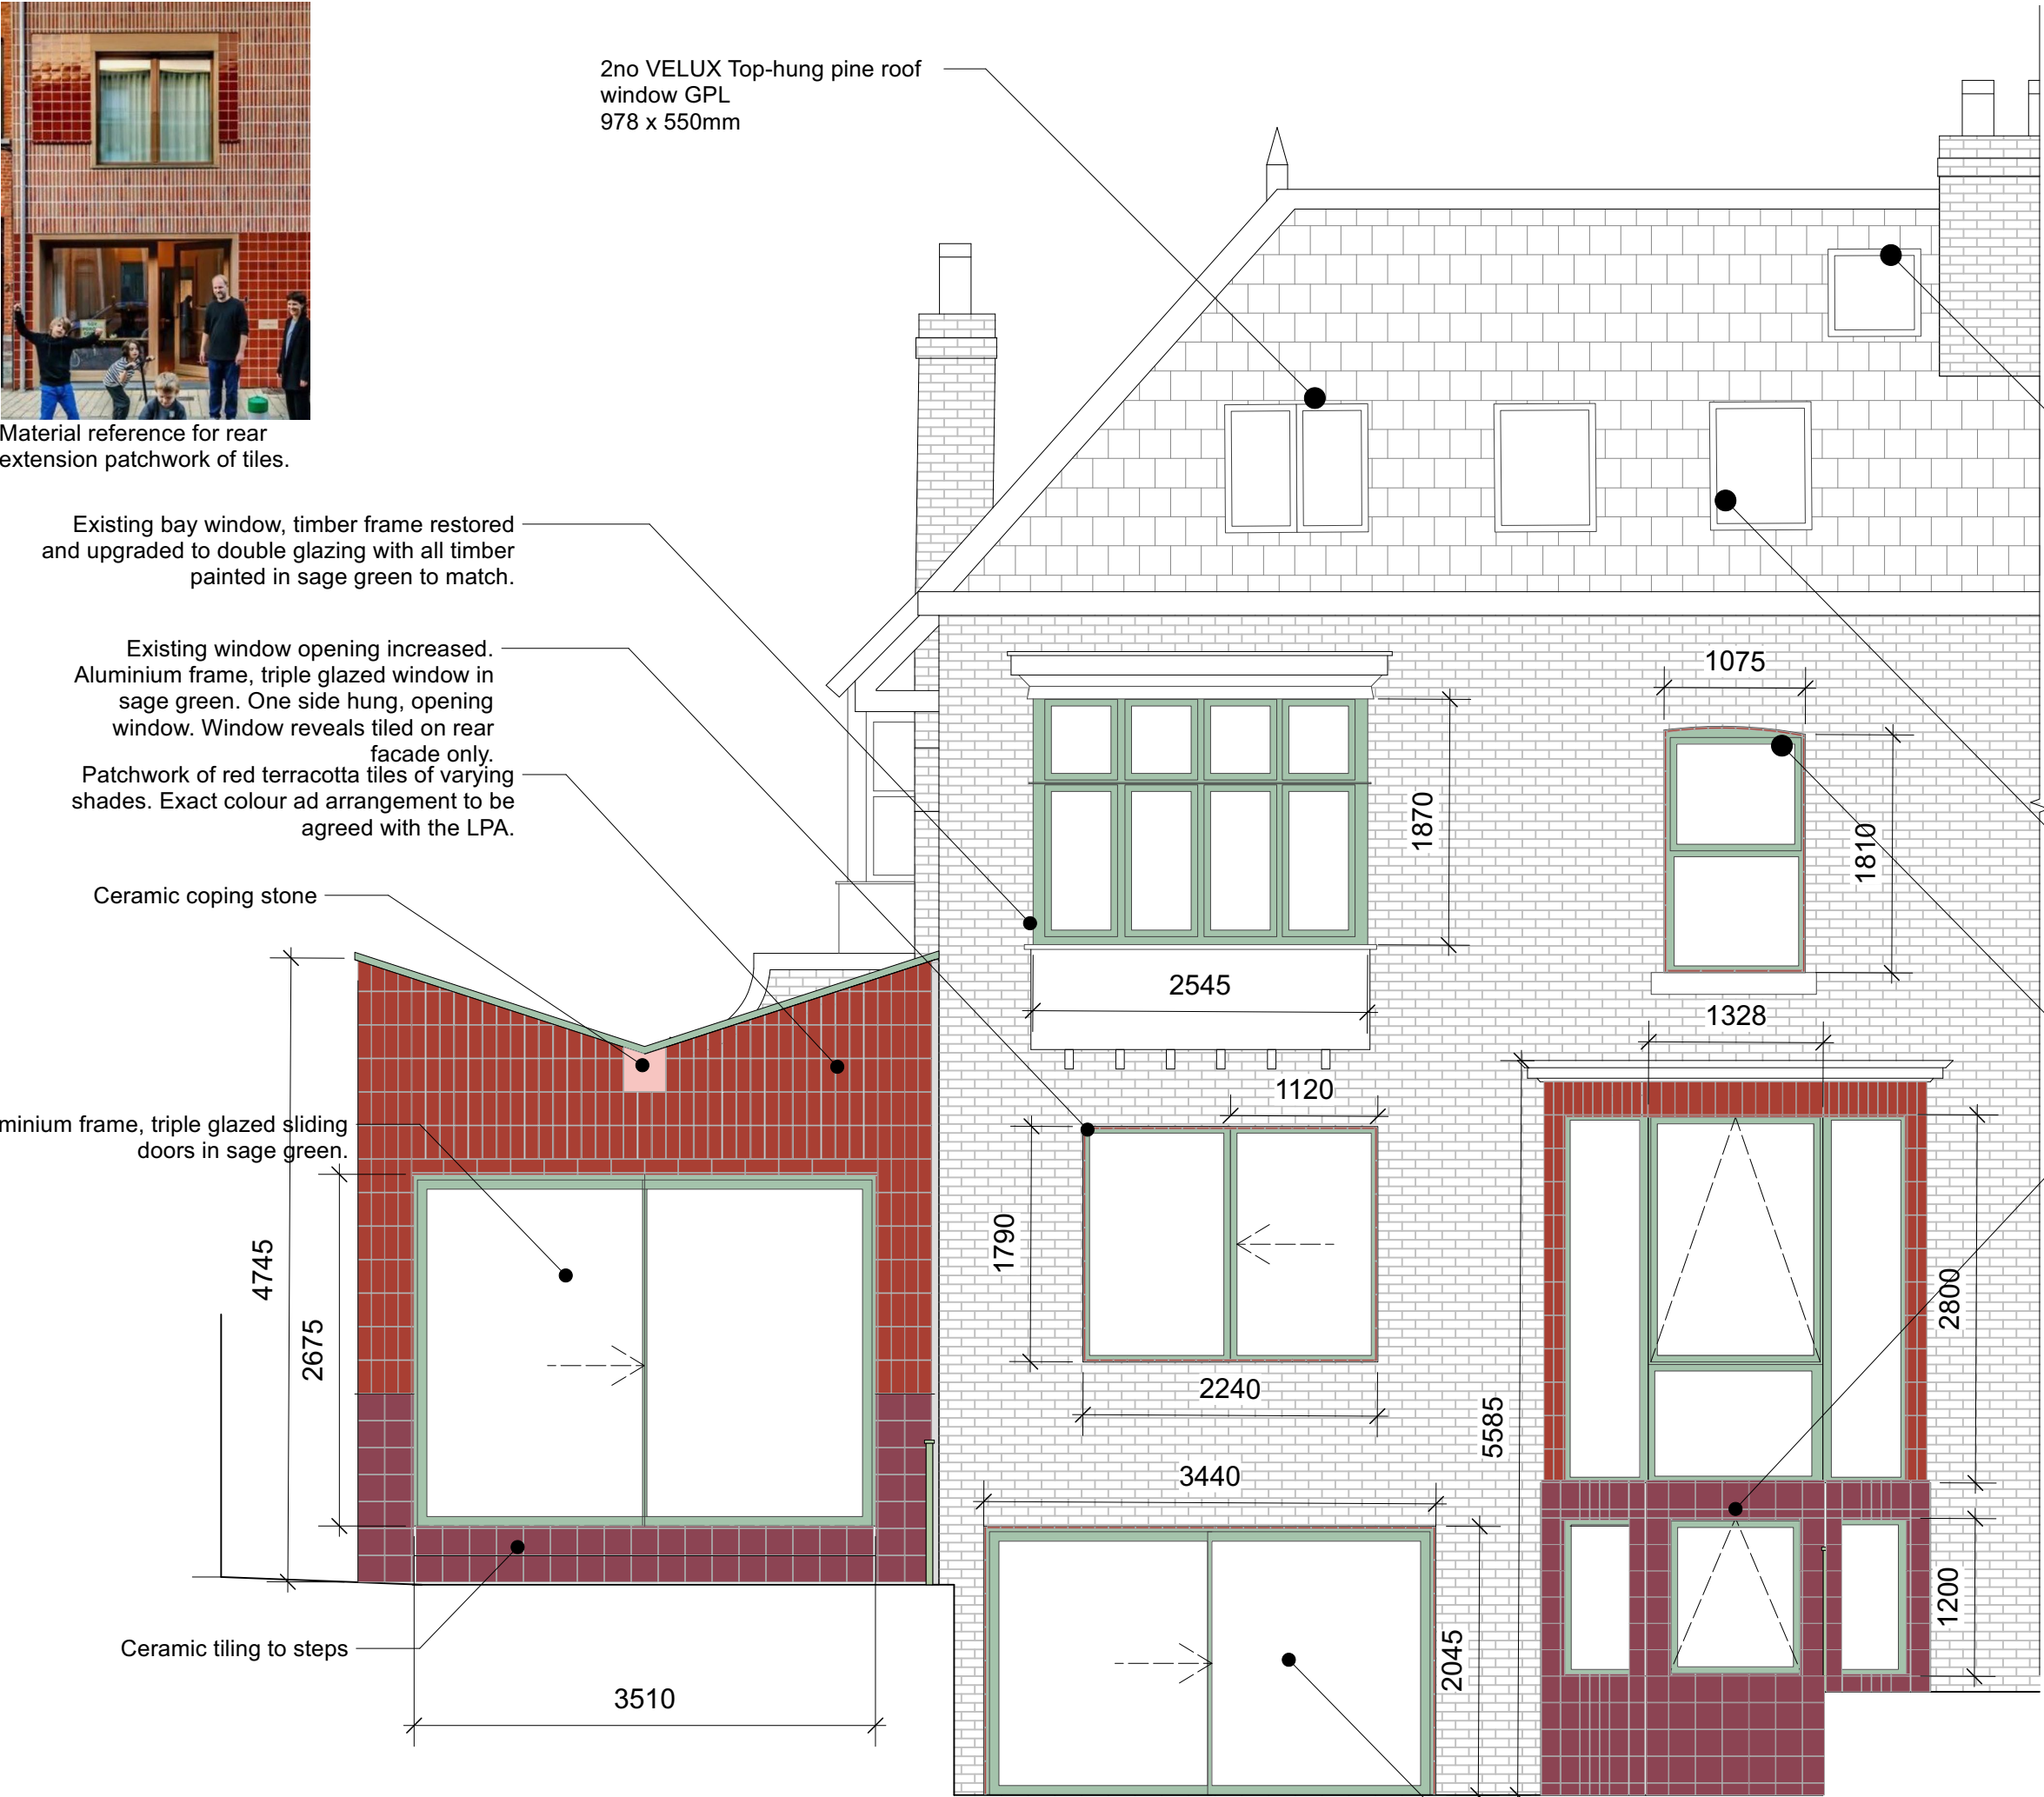

Notes

© Editorial Studio Ltd. All rights as per the Copyright and Patents Design Act 1988 have been asserted.


All dimensions to be checked on site.

Window dimensions are to the structural opening sizes. Dimensions are for quotation purposes only - not for manufacturer. To be checked on site.

REVISIONS	
23.03.23	* Planning Submission - 136631/FH/2023
24.03.23	A Revised Planning Drawings
09.06.23	B Tender Drawings
29.08.23	C Minor Amendment Planning

Minor amendments to extension roof slope and height and reductions of window height on side elevation. Alterations to re-built bay window.


FOR PLANNING

 

**EDITORIAL
STUDIO**

Drawing
Proposed
Rear Elevation
Project
High Lane
Contact
post@editorialstudio.com
Scale
1:50 @ A3
Date
29.08.23
Drawing No.
067_L15_03_C


Window dimensions are to the structural opening sizes. Dimensions are for quotation purposes only - not for manufacturer. To be checked on site.

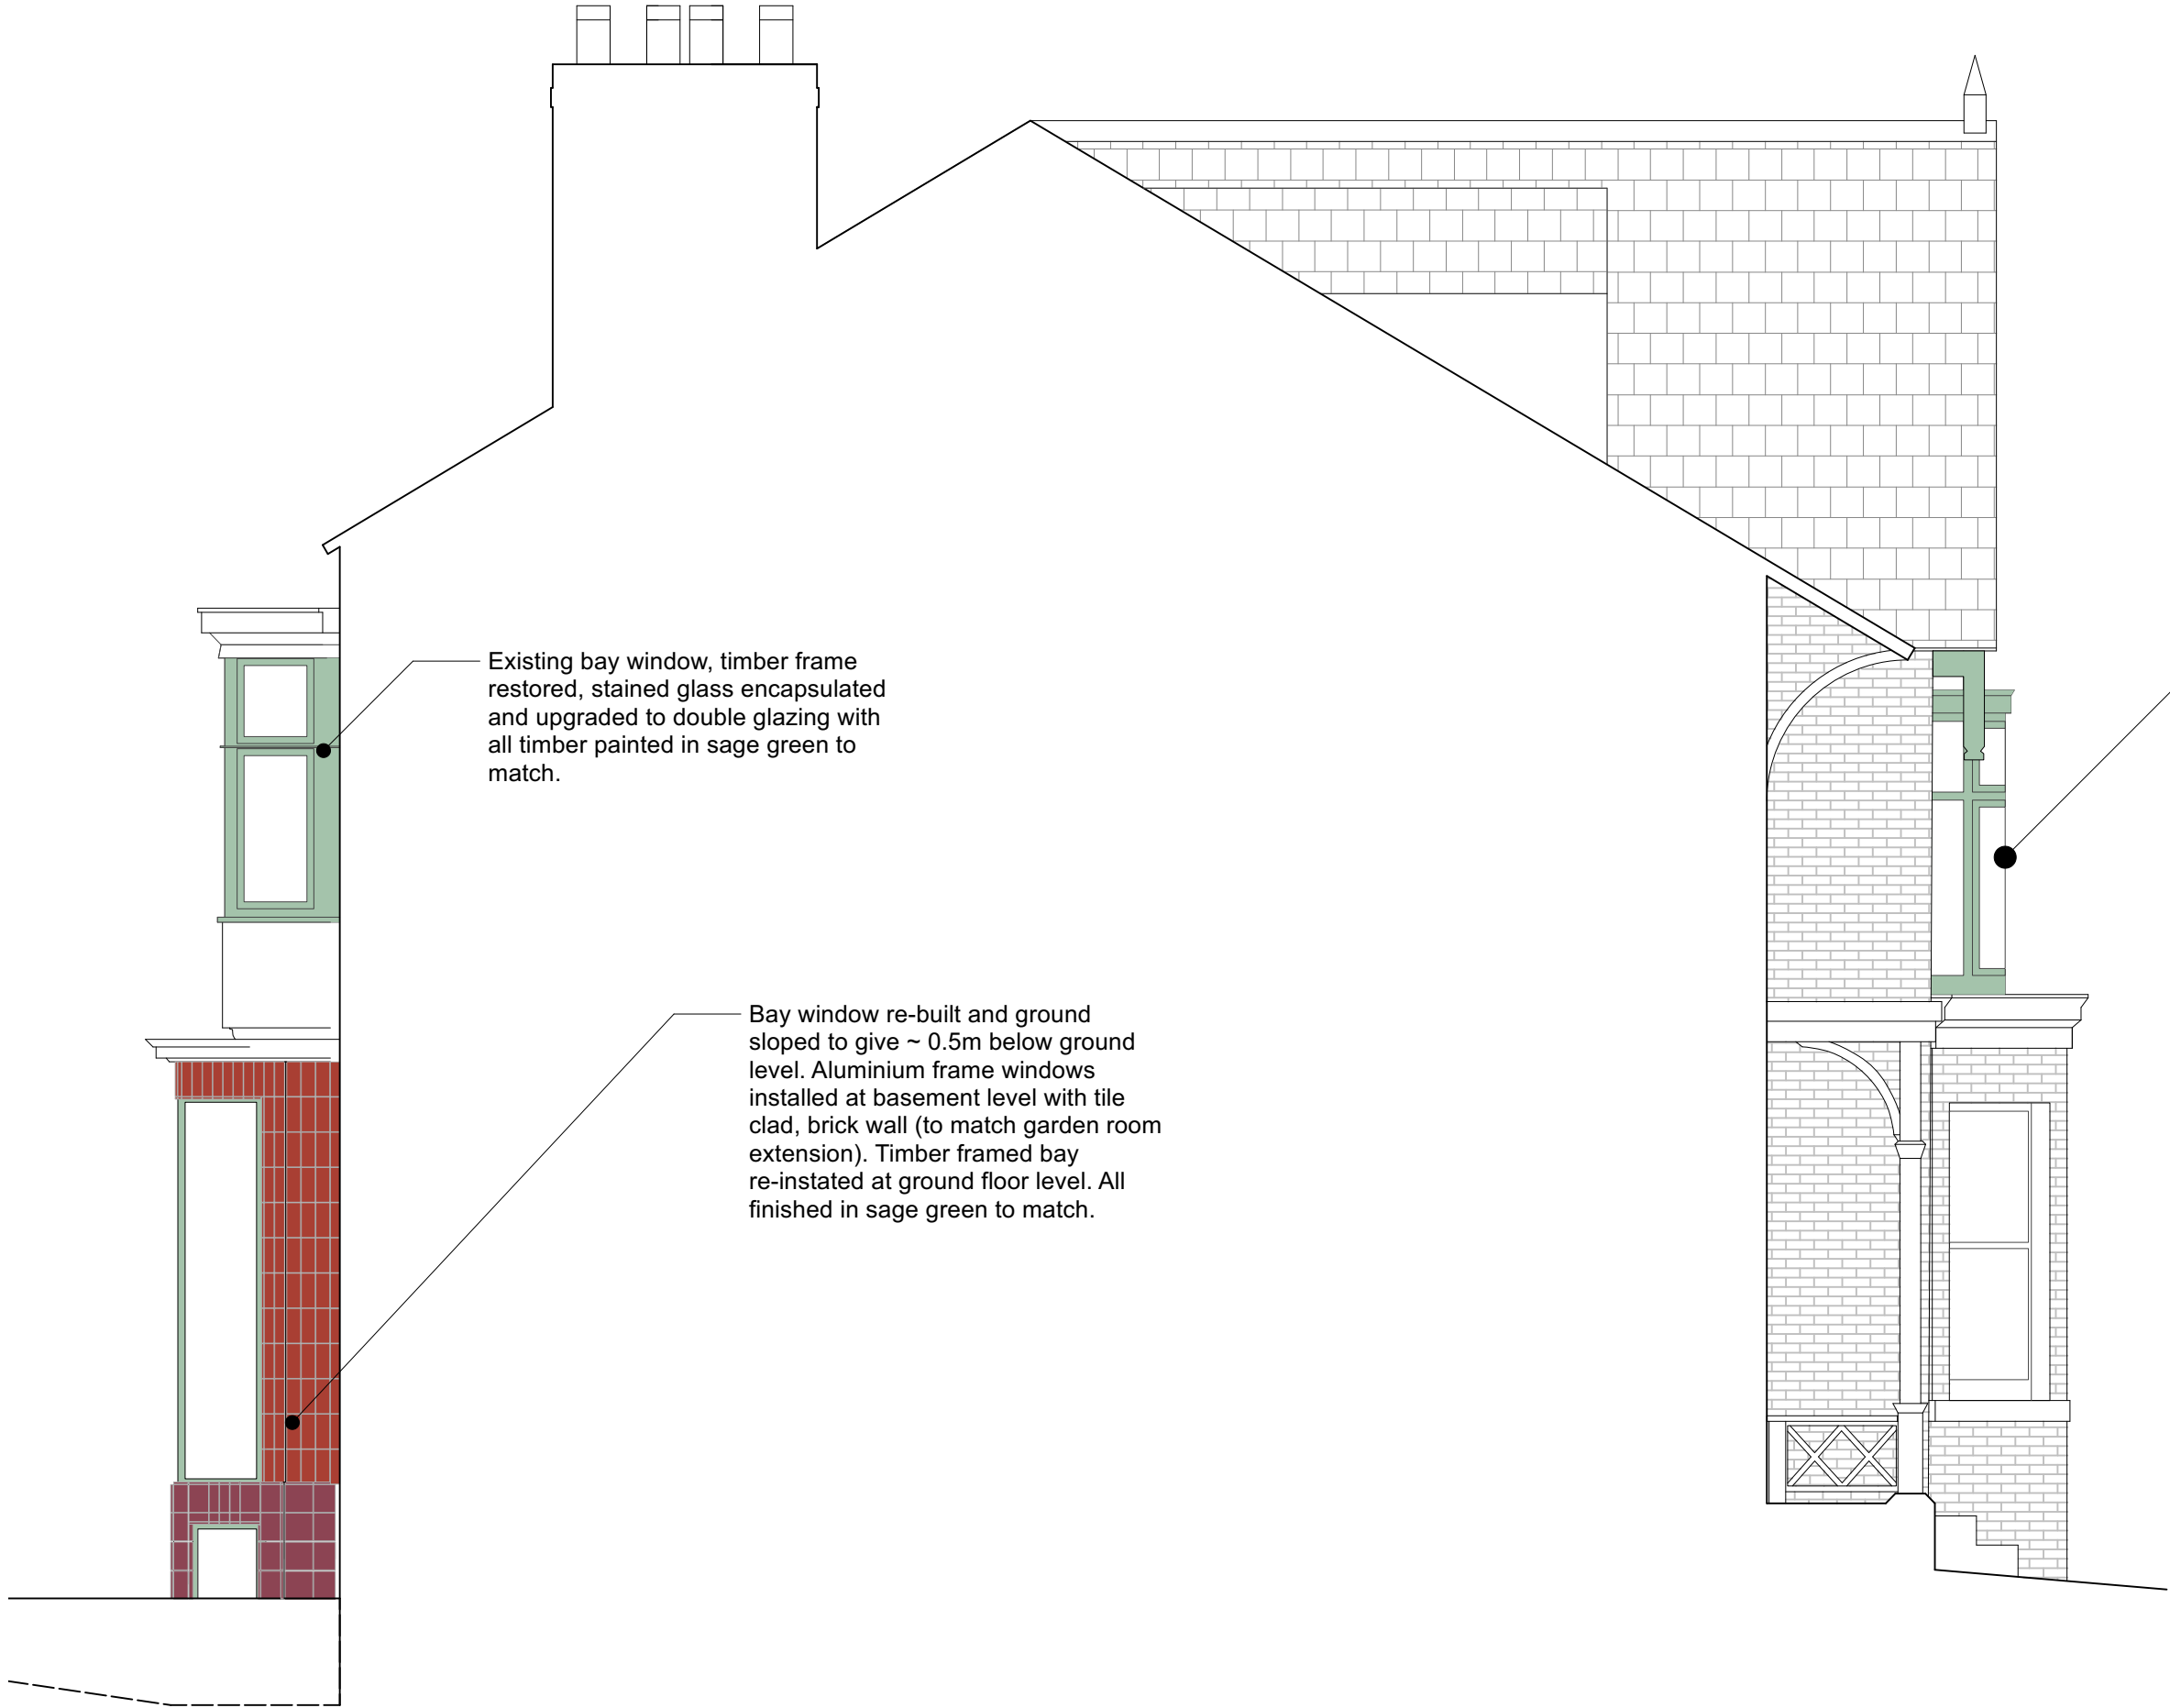

REVISIONS

27.09.23 * Planning Submission - 136631/FH/2023

FOR PLANNING

 

EDITIONAL
STUDIO

Drawing
Proposed
Side Elevation
Project
High Lane
Contact

post@editionalstudio.com
Scale 1:50 @ A3 Date 27.09.23 Drawing No. 067_L15_04



Material reference for rear extension patchwork of tiles. Exact details to be agreed with LPA.



Notes

© Editorial Studio Ltd. All rights as per the Copyright and Patents Design Act 1988 have been asserted.


All dimensions to be checked on site.

REVISIONS

23.03.23	* Planning Submission - 136631/FH/2023
24.03.23	A Revised Planning Drawings
09.06.23	B Tender Drawings
29.08.23	C Minor Amendment Planning

Minor amendments to extension roof slope and height and reductions of window height on side elevation. Alterations to re-built bay window.

FOR PLANNING

 

EDITORIAL
STUDIO

Drawing
Proposed
Rear View
Project
High Lane
Contact
post@editorialstudio.com

Scale 1:50 @ A3	Date 29.08.23	Drawing No. 067_L16_01_C
--------------------	------------------	-----------------------------