




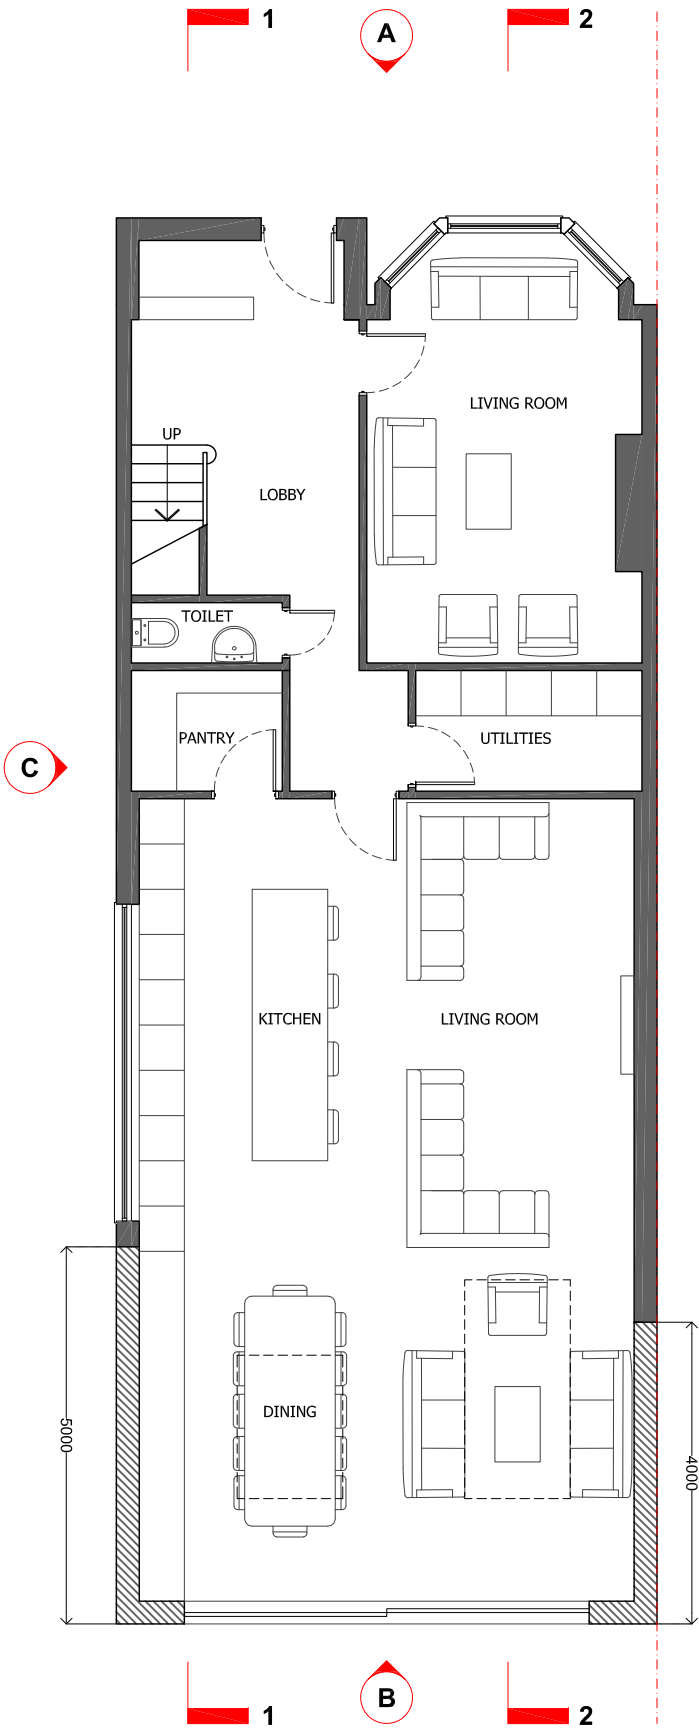


GROUND FLOOR PLAN

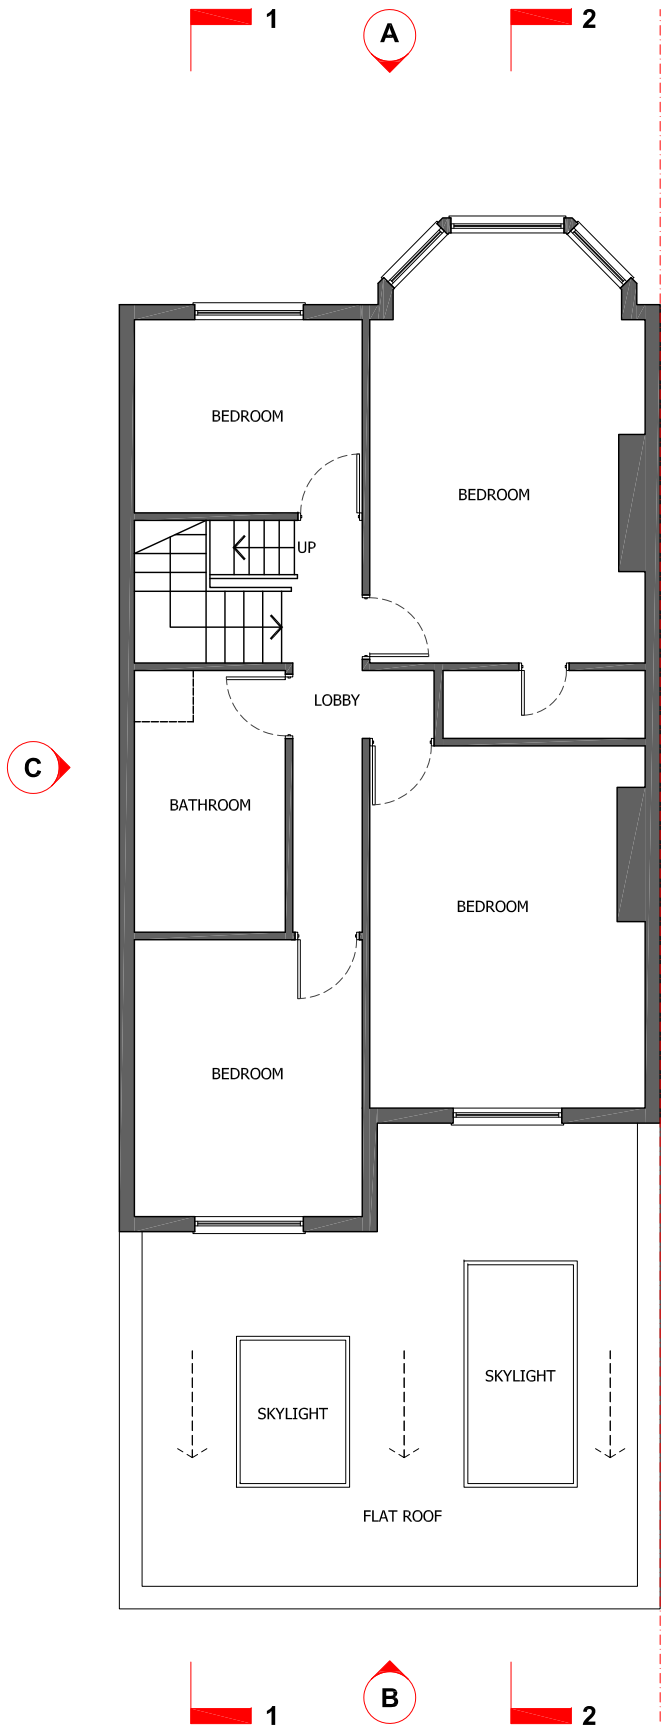

FIRST FLOOR PLAN

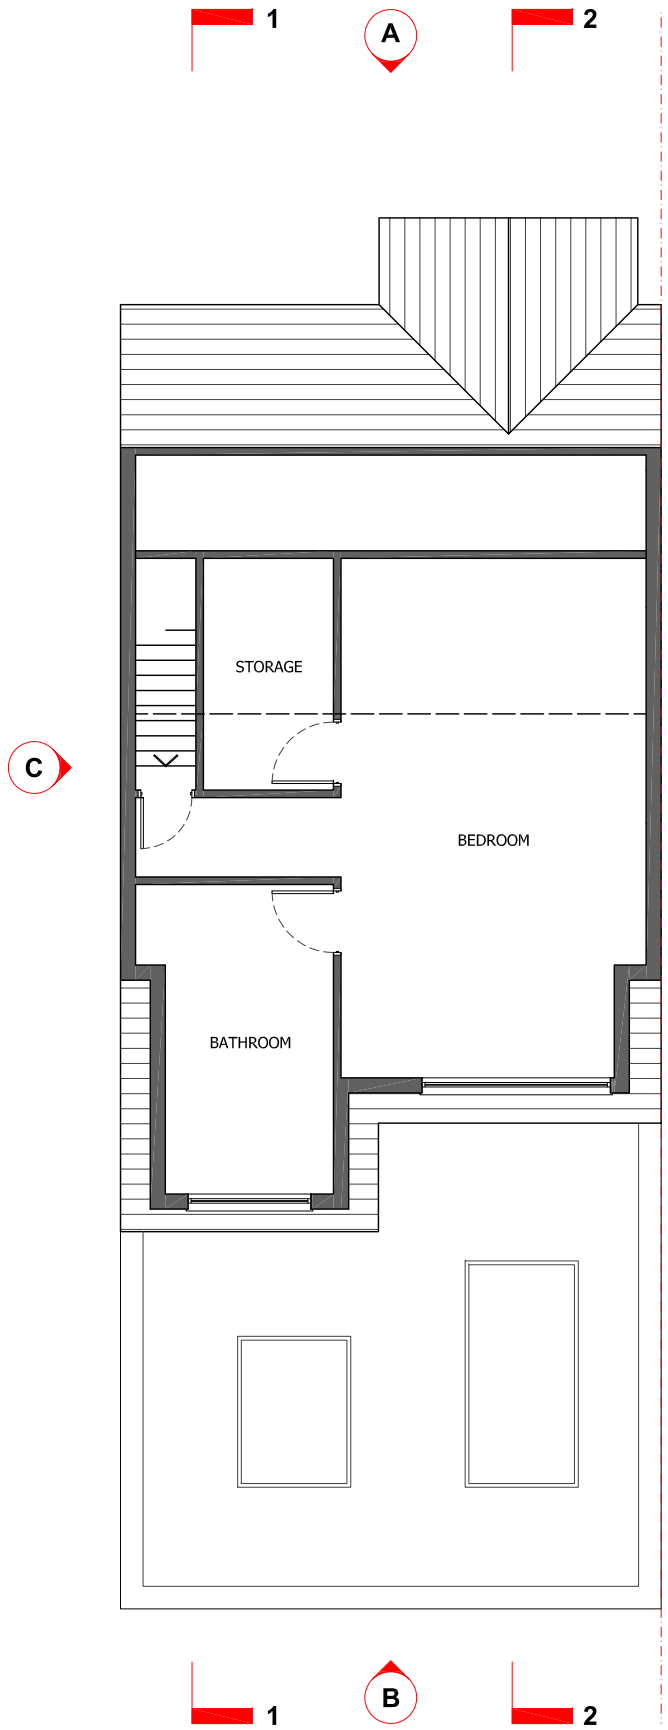

ATTIC FLOOR PLAN

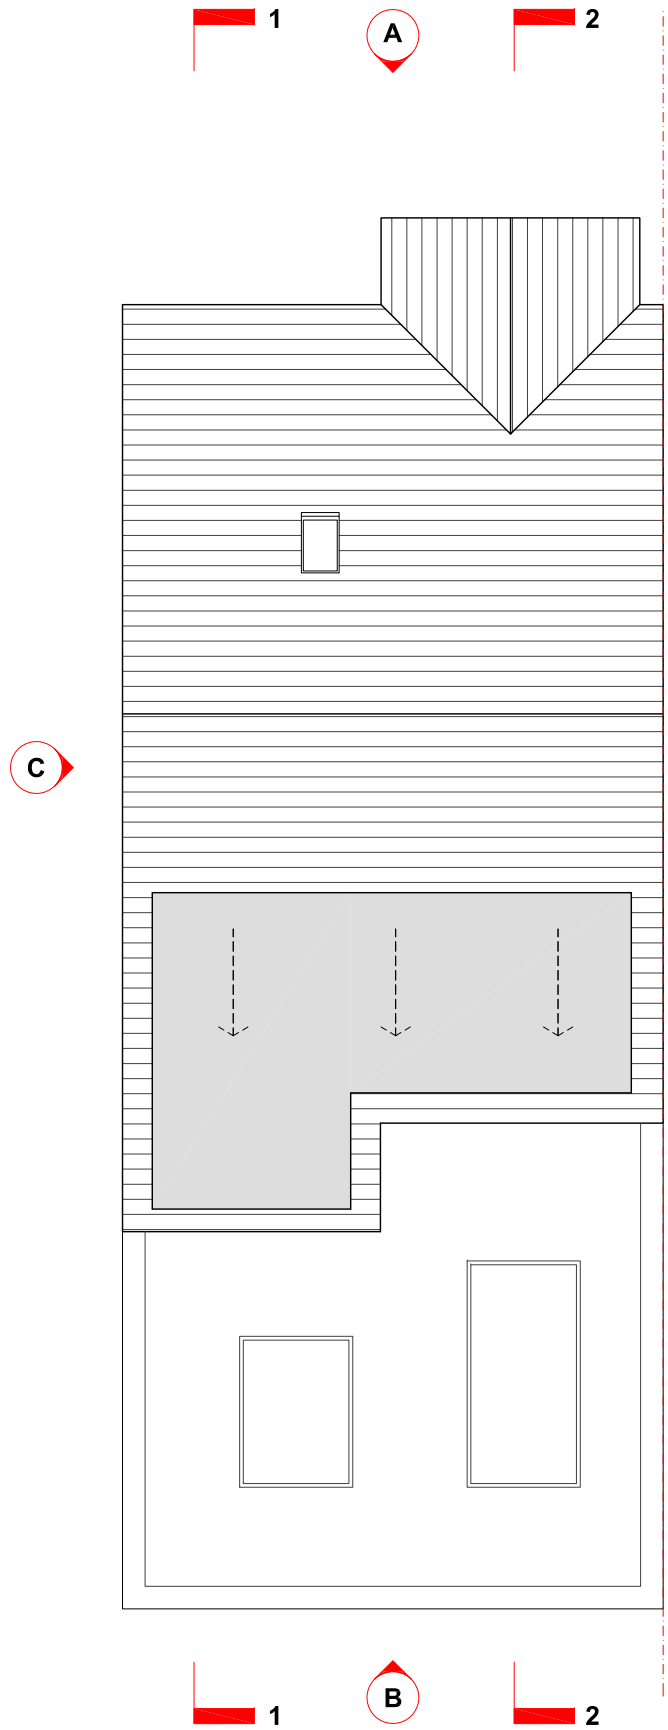

ROOF FLOOR PLAN



LEGEND

- EXISTING
- PROPOSED

PROPOSED FLOOR PLANS

7 Manley Road, Manchester, M16 8PN Residential Extension	Job No. 458	Drawing number A-103	Revision 00	Drawn FA
PLANNING	Scale 1-100 @ A3			

Do not scale from drawings unless by agreement with architect. Use figured dimensions only. Check all dimensions on site prior to commencing the works. Drawing to be read in conjunction with other relevant consultant information.