


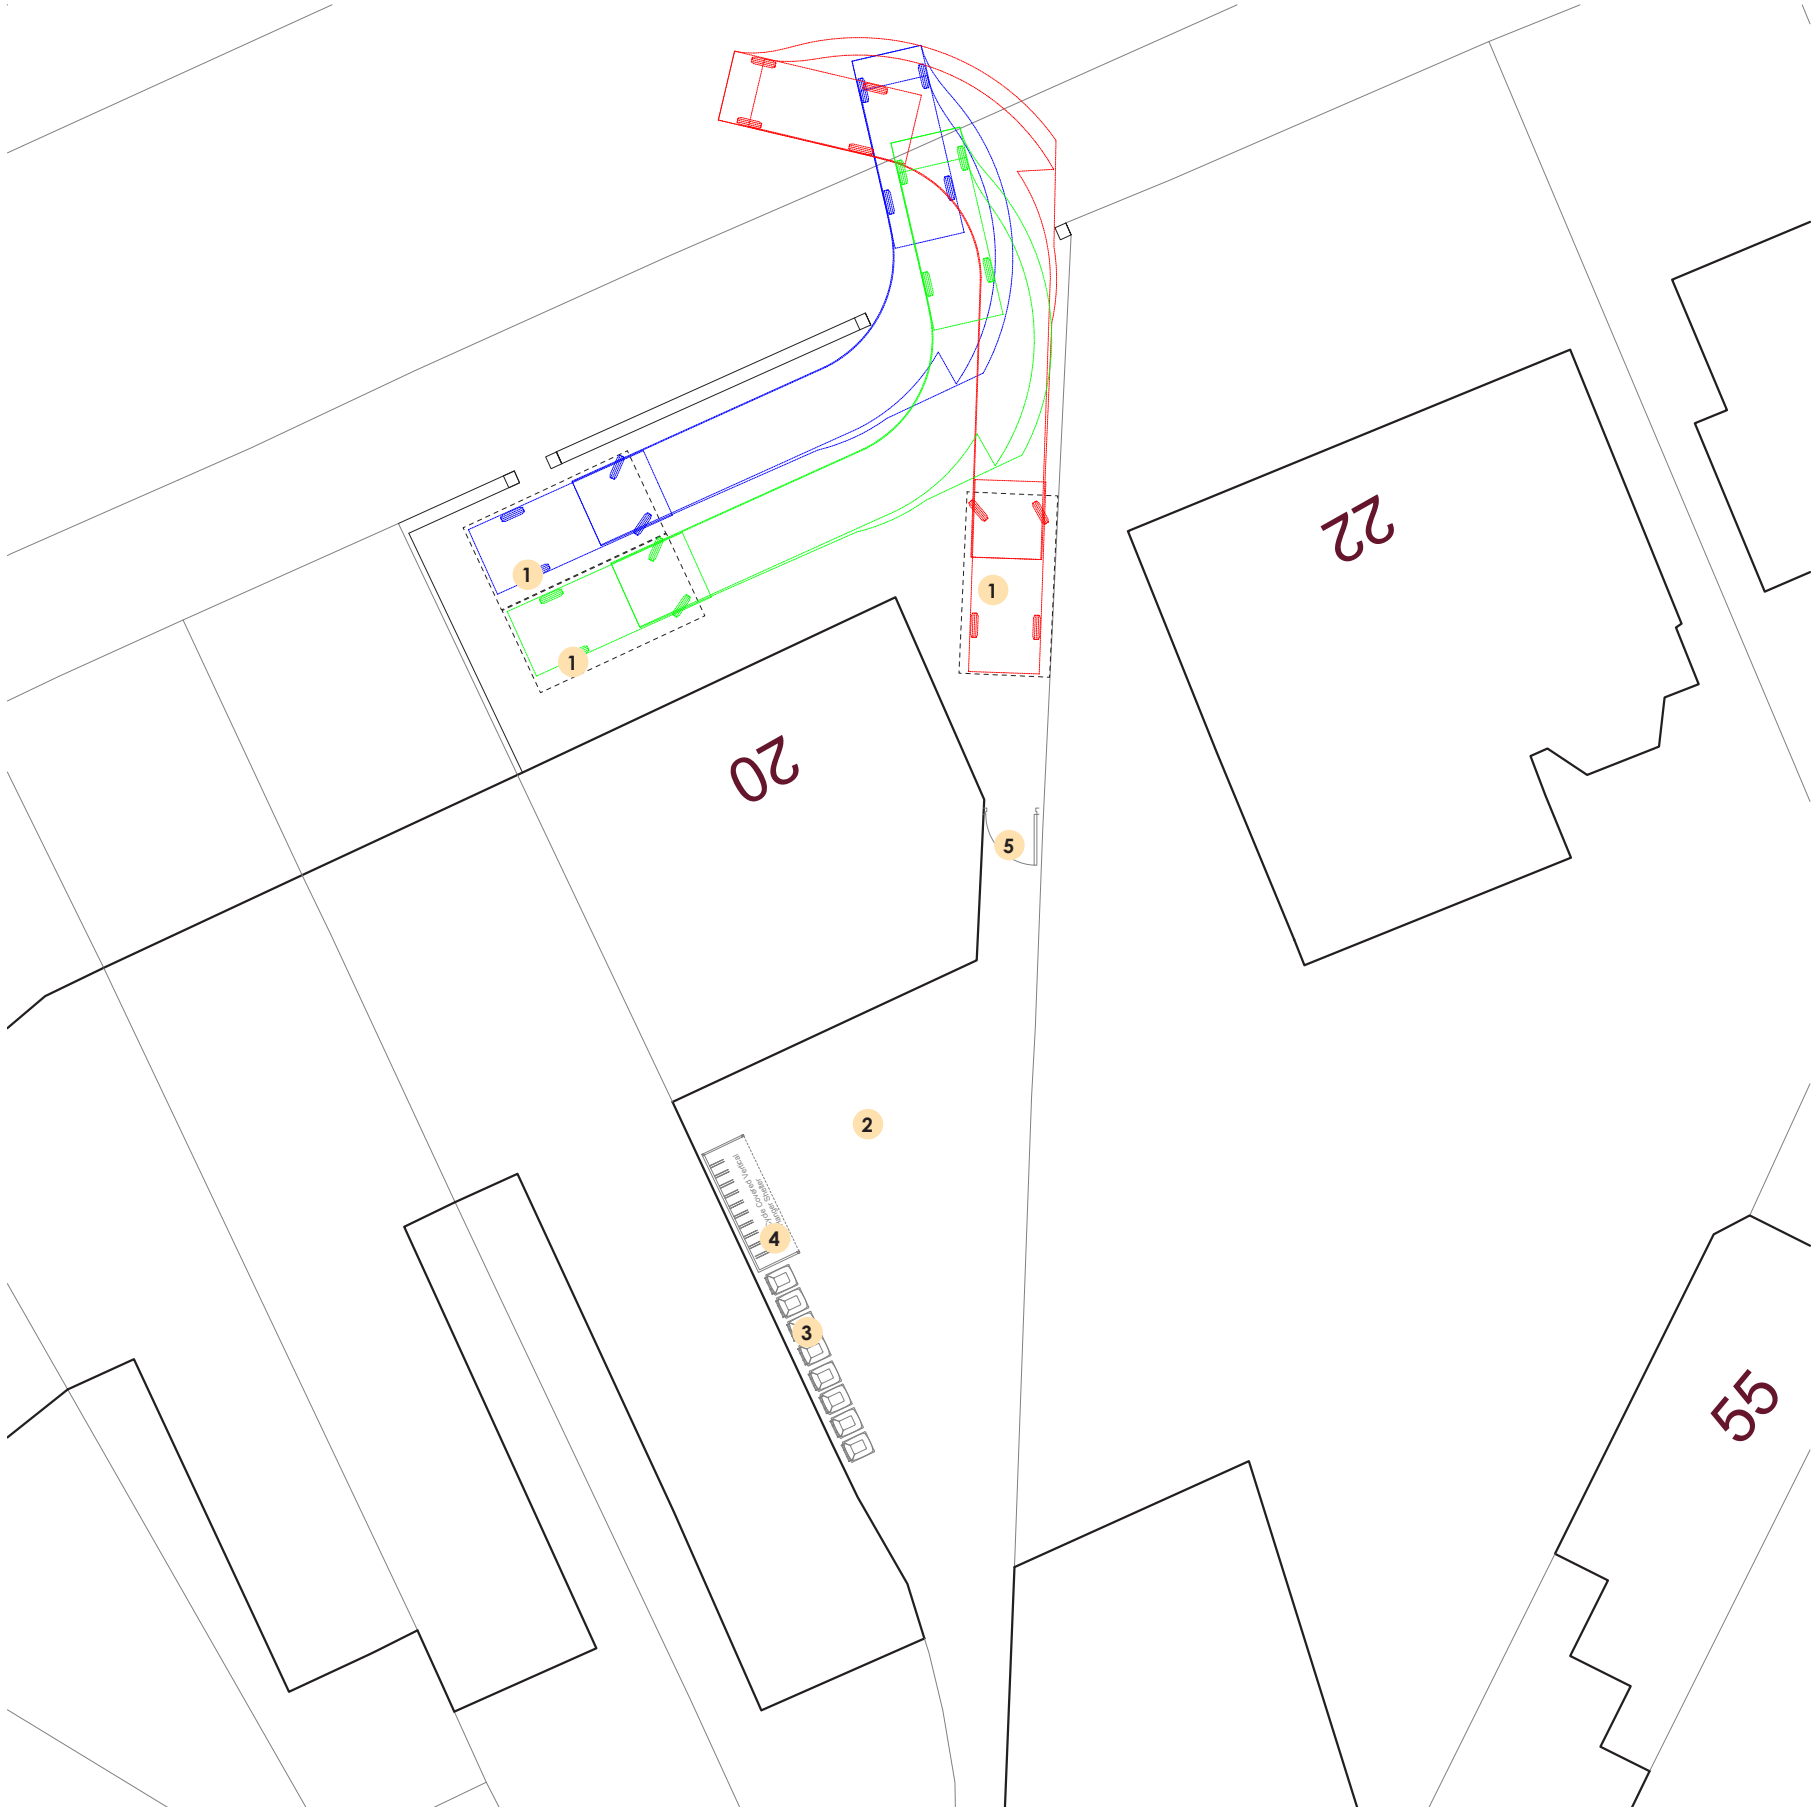

**PROPOSED SITE PLAN**  
1:200 @ A3

- 1 Car Parking Spaces
- 2 Private Rear Yard / Amenity Space
- 3 Waste Storage
- 4 10no. Cycle Covered vertical bike hanger shelter
- 5 Secure Private Gate

**Dimensioning**

Figured dimensions only to be taken from these designs and drawings. Work to annotated dimensions only. All dimensions to be checked on site. Architectural designers to be informed immediately of any discrepancies before work proceeds. Drawings are to be read in conjunction with relevant specifications, structural engineers and service engineers' drawings.

| Rev | Description    | Date     |
|-----|----------------|----------|
| A   | Planning Issue | 05/06/23 |
| B   | SWP Added      | 26/06/23 |



Client  
Property Owner

Project  
20 Woodlands Road,  
Cheetham  
M8 9LJ

| Drawing Title | Revision |
|---------------|----------|
| Site Plan     | B        |

| Scale      | Date      |
|------------|-----------|
| 1:200 @ A3 | June 2023 |

Drawing No. :  
Sheet 5