



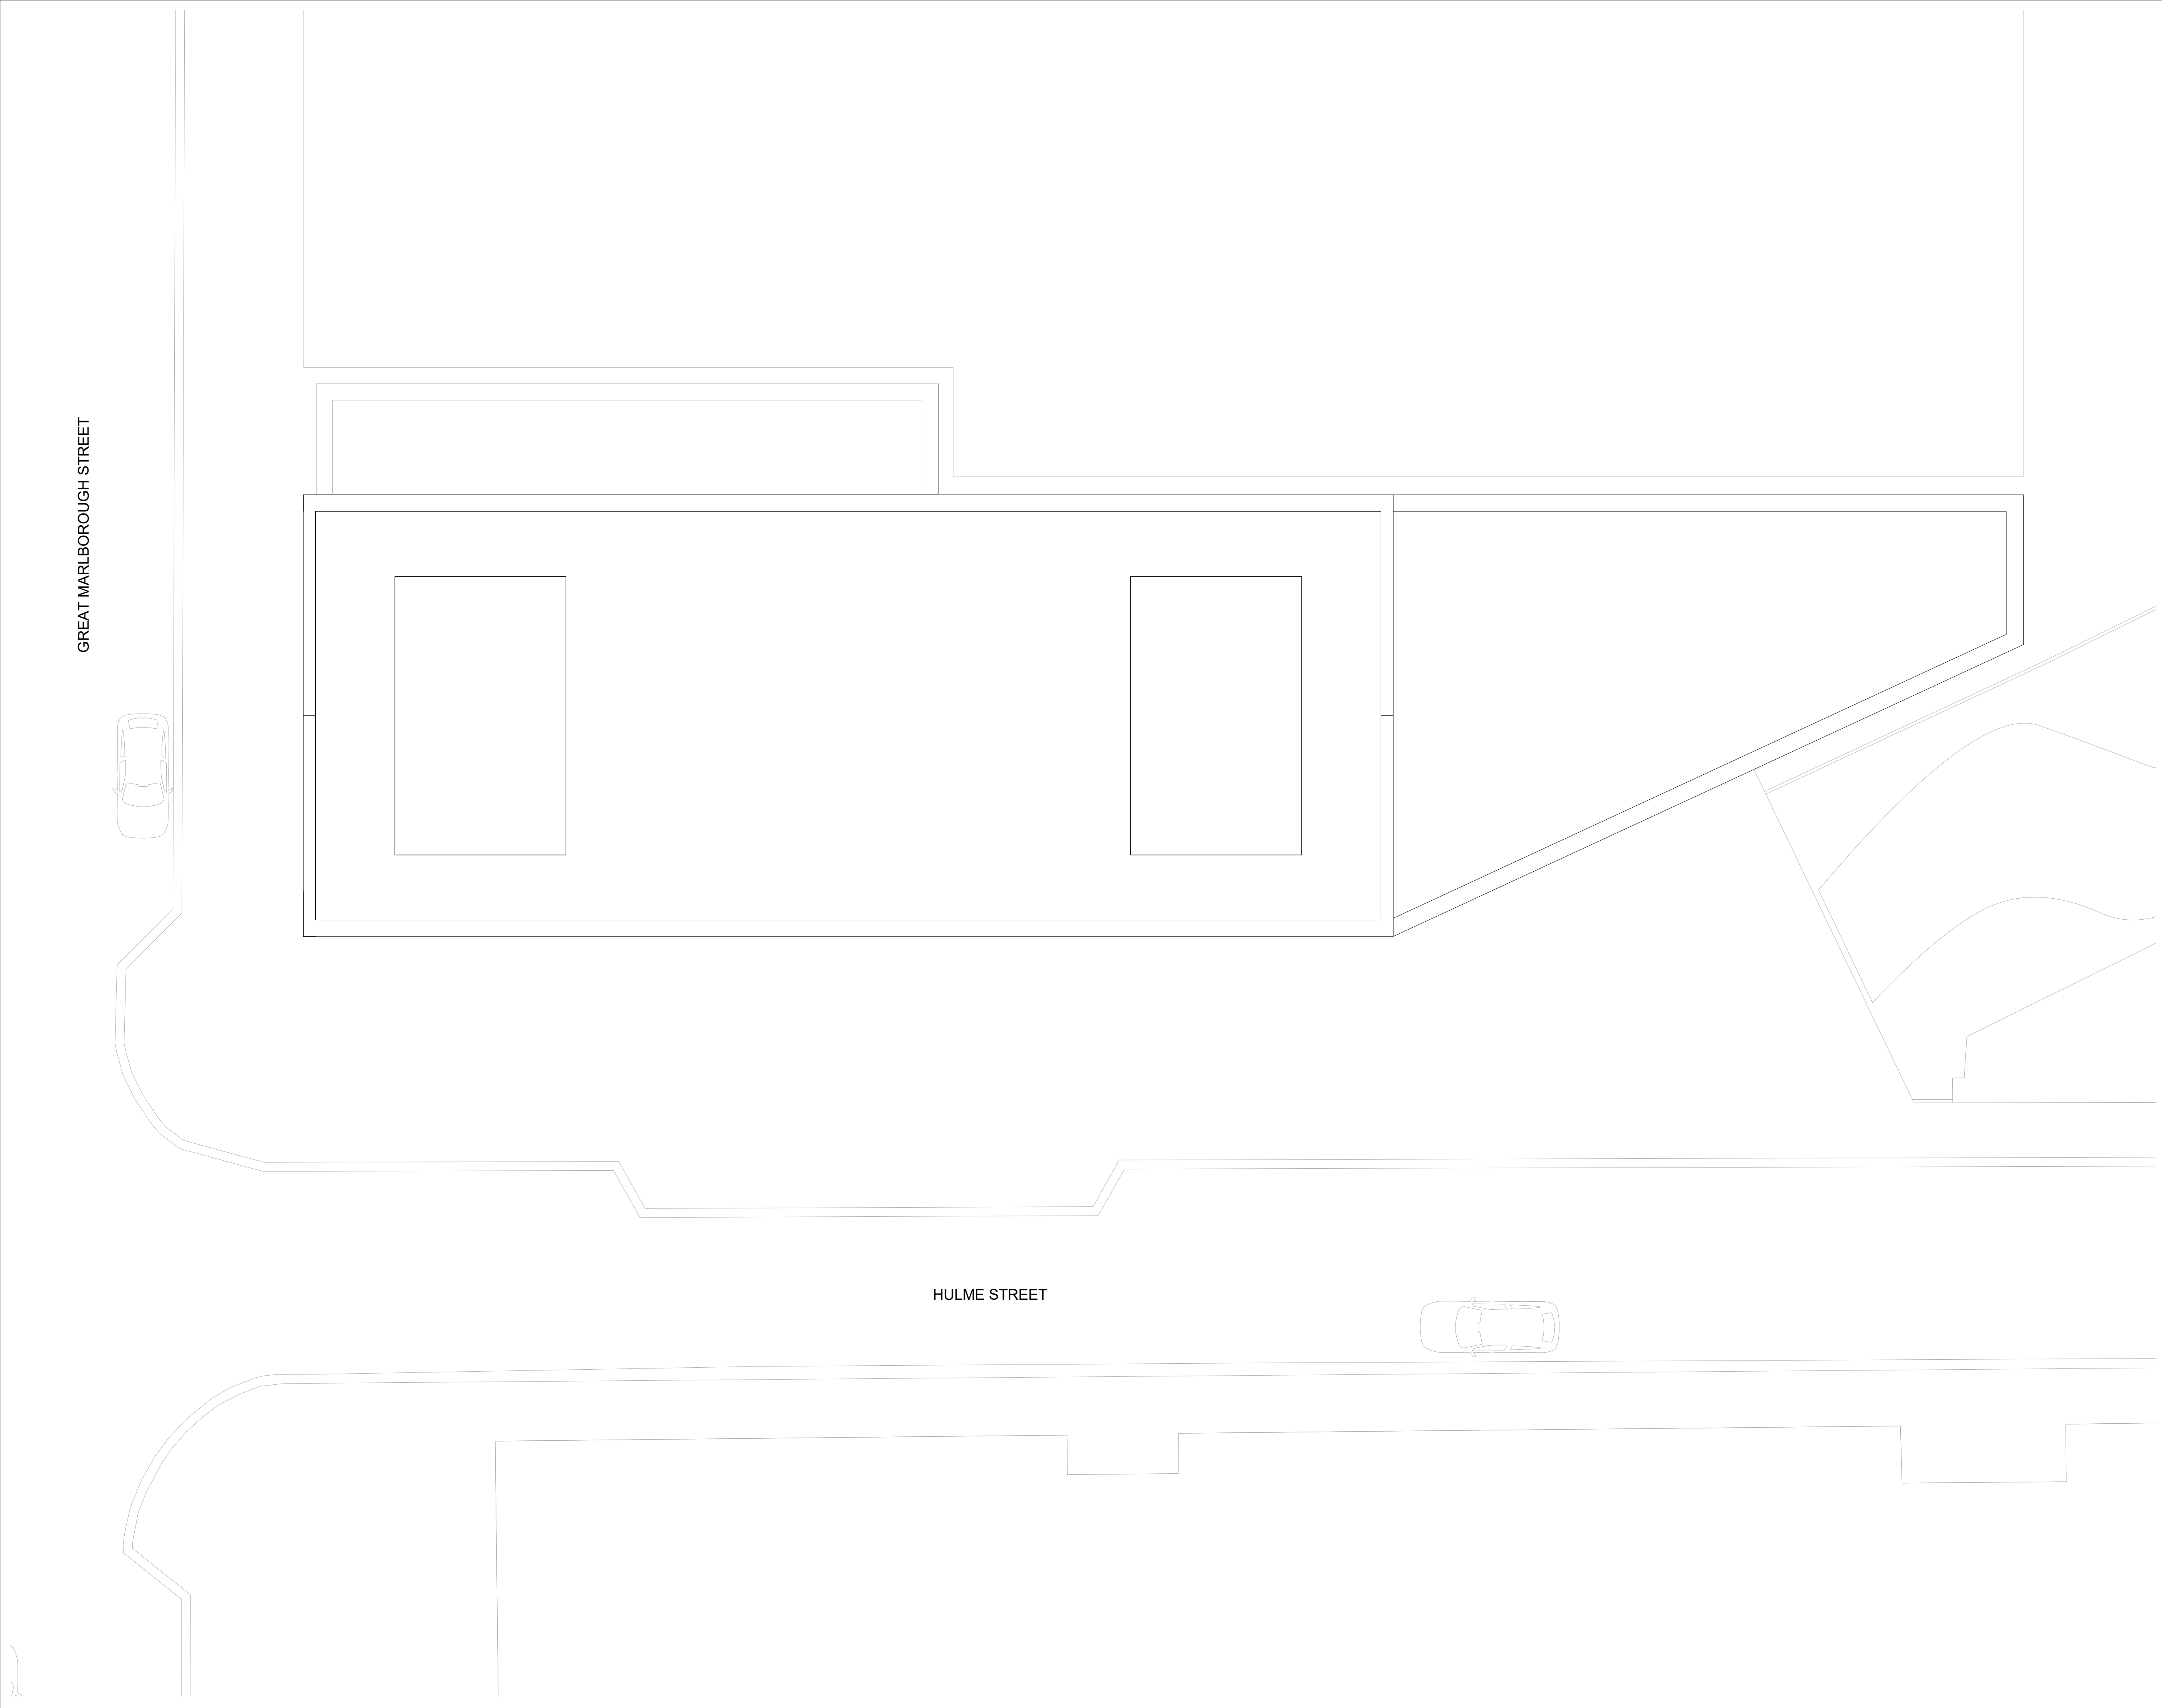


Notes & Key
THIS DRAWING IS COPYRIGHT OF GLENN HOWELLS ARCHITECTS.

Plant

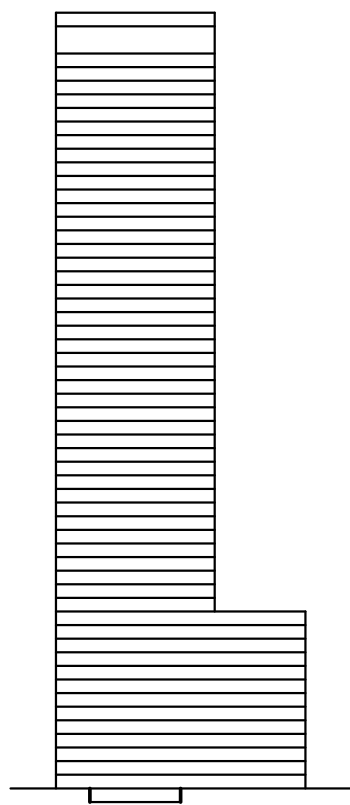

Date	Rev	By	Description
04.09.2018	-	JBM	Issued for planning
31.01.2020	A	SO	Basement omission
05.11.2023	B	AZ	NMA Application

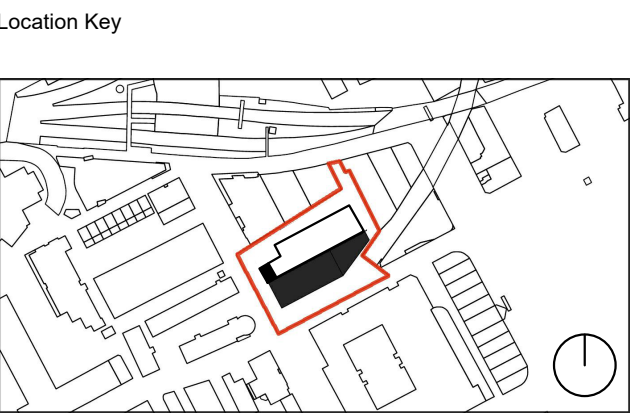

PLANNING

Project	GHA No.
Student Castle Manchester	2142

Client
GMS (Parking) Ltd

Drawing Title
Proposed Roof Plan

Drawing No.	Revision
2142-L-156	B

Scale	Date	Checked
1 : 100@A1	SEP.18	AM