

General Notes
The Architect shall have no responsibility for any use made of this document other than for that which it was prepared and issued.
All dimensions should be checked on site. Do not scale from this drawing. To be read in conjunction with all other Consultant's drawings. The Architect to be immediately notified of any discrepancies.
Copyright on this drawing retained by the Architect.

LEGEND
 Site Boundary

P3	19/10/23	AK	SH	Amended Red Line	
P2	05/10/23	AK	SH	Amended Red Line	
P1	06/04/21	SA	SH	Initial Issue	
No.	Date	Dwn	Chk	App	Revision or reason for issue

Client
Abu Rizwan

createit studios
Architects & Designers



Create It Studios (NW) Ltd
Universal Square
Devonshire Street North
Manchester M12 6JH
0161 974 6165
www.createitstudios.co.uk
info@createitstudios.co.uk

Project Title
**296-298 Barlow Moor Road,
651 Mauldeth Road West**

Scale / North Point
1 : 100

Drawing Title
Existing Ground & First Floor Plans

Drawing Number A1341(01)002	Revision P3
Drawing Status Preliminary	

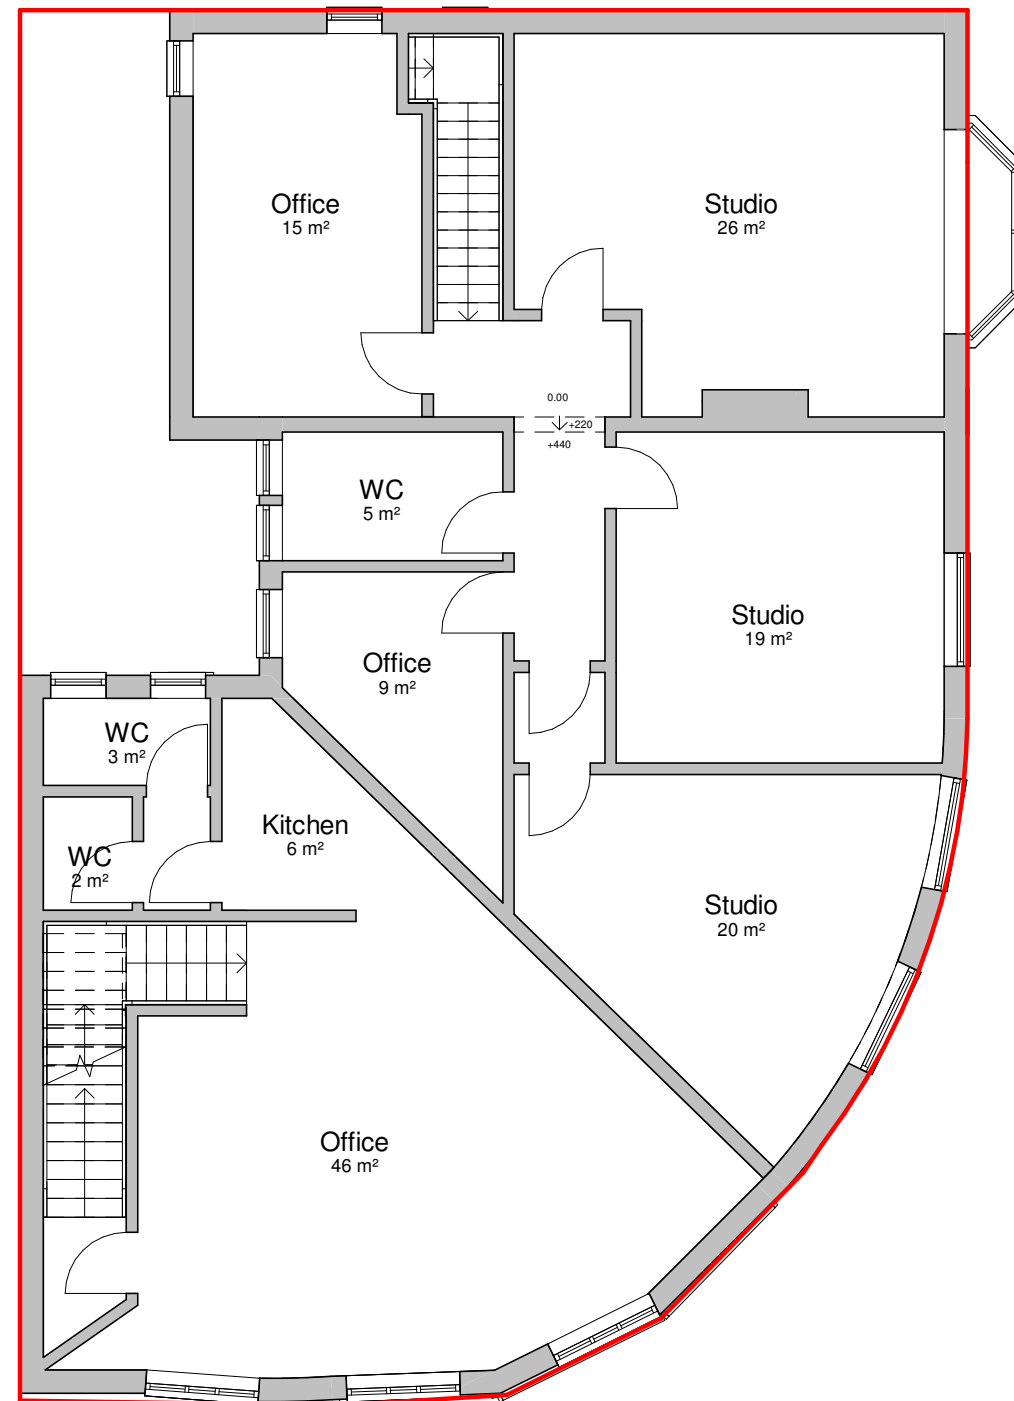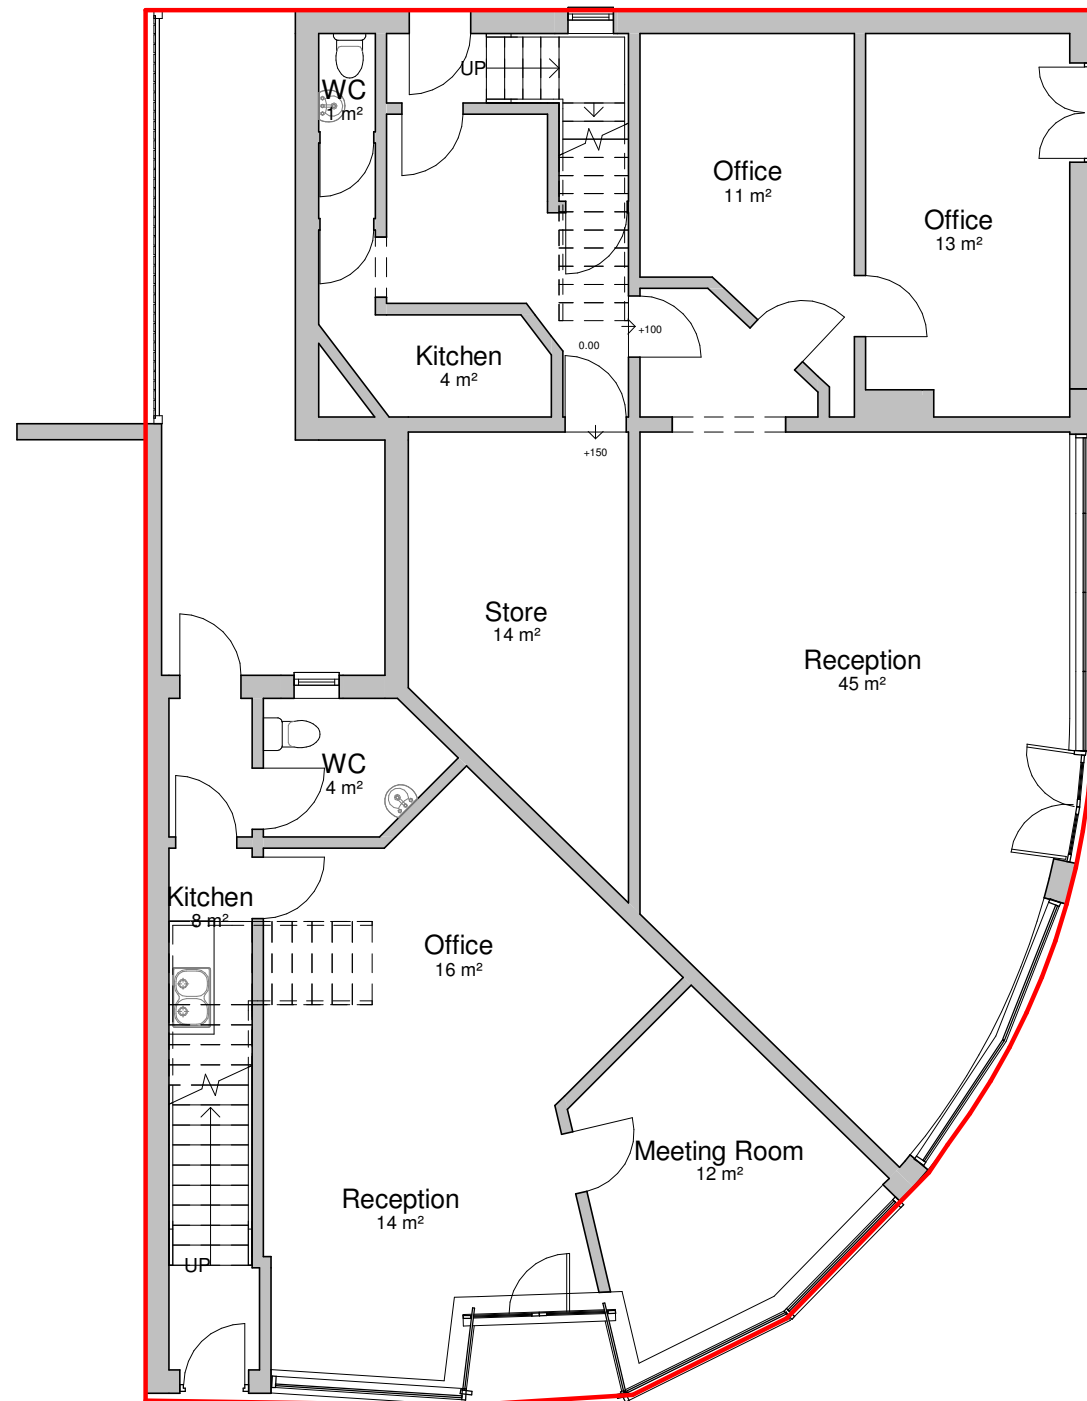

1 Existing Ground Floor Plan
1 : 100

2 Existing First Floor Plan
1 : 100

