

PROJECT:


28 CARDINAL STREET,
MANCHESTER, M8 0PS, UK

DRAWING TITLE:


EXISTING BUILDING ELEVATIONS

DRG. NO.:	DR-03	CHECKED BY:	AMJAD S TAHIR
DRG. SCALE:	1:100@A3	DATE:	24-08-2023


PURPOSE OF ISSUE	PLANING
Do not scale from this drawing. All information should be checked by the contractor site before commencing work. Any discrepancies should be reported to the architect immediately. All rights are reserved and are not transferable. Unauthorized reproduction of this drawing are not permitted.	

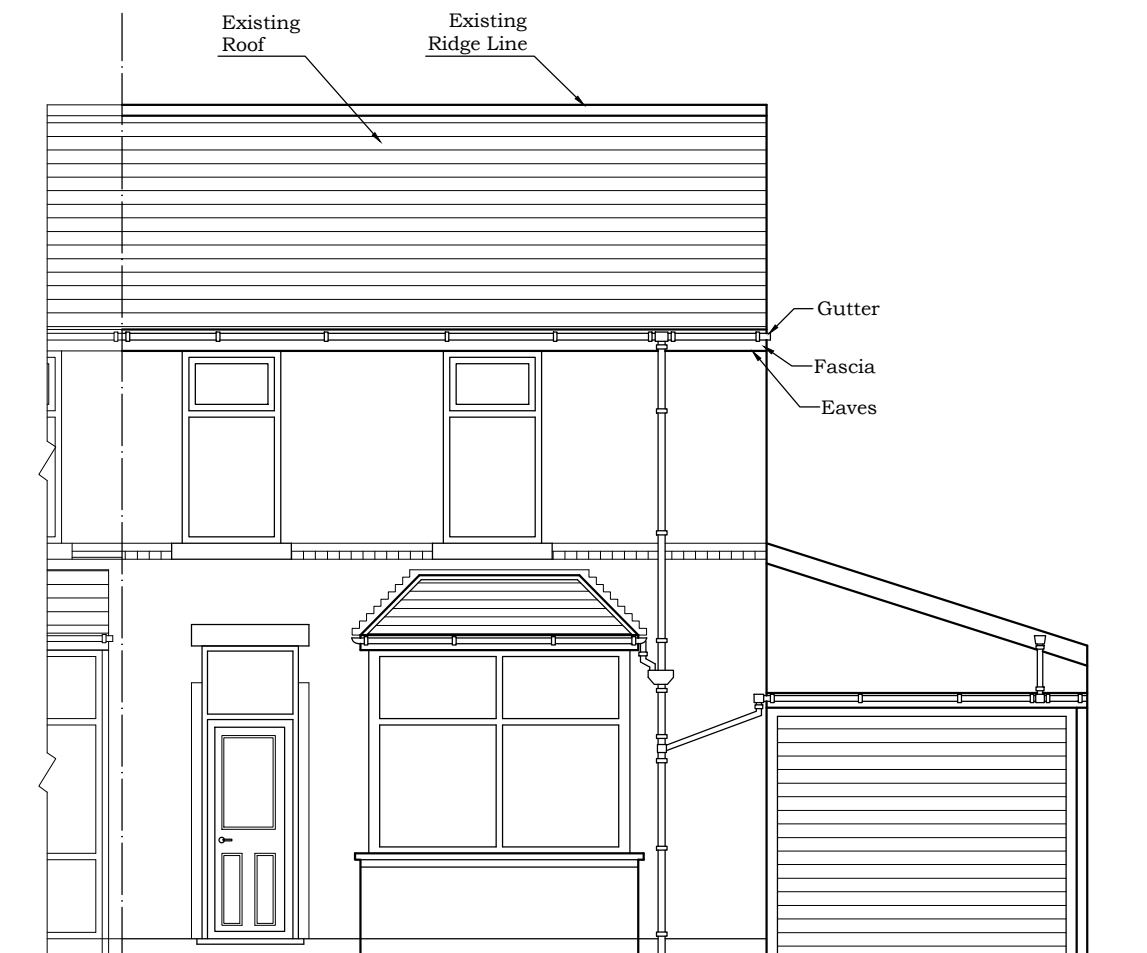


EXISTING FRONT ELEVATION

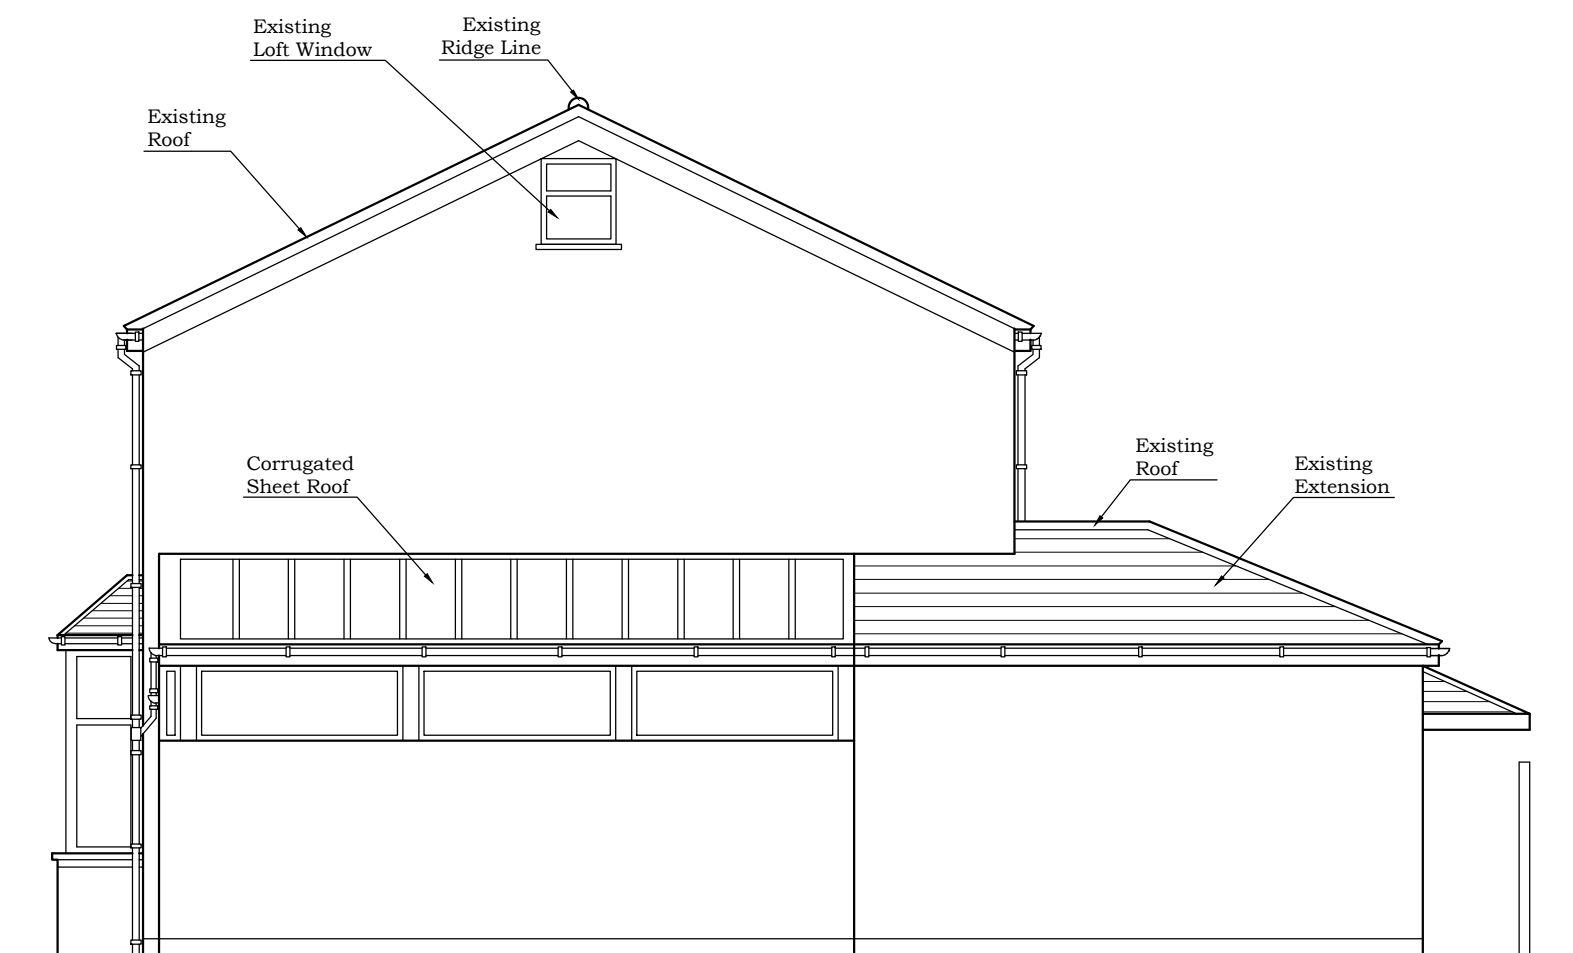

EXISTING RIGHT SIDE ELEVATION

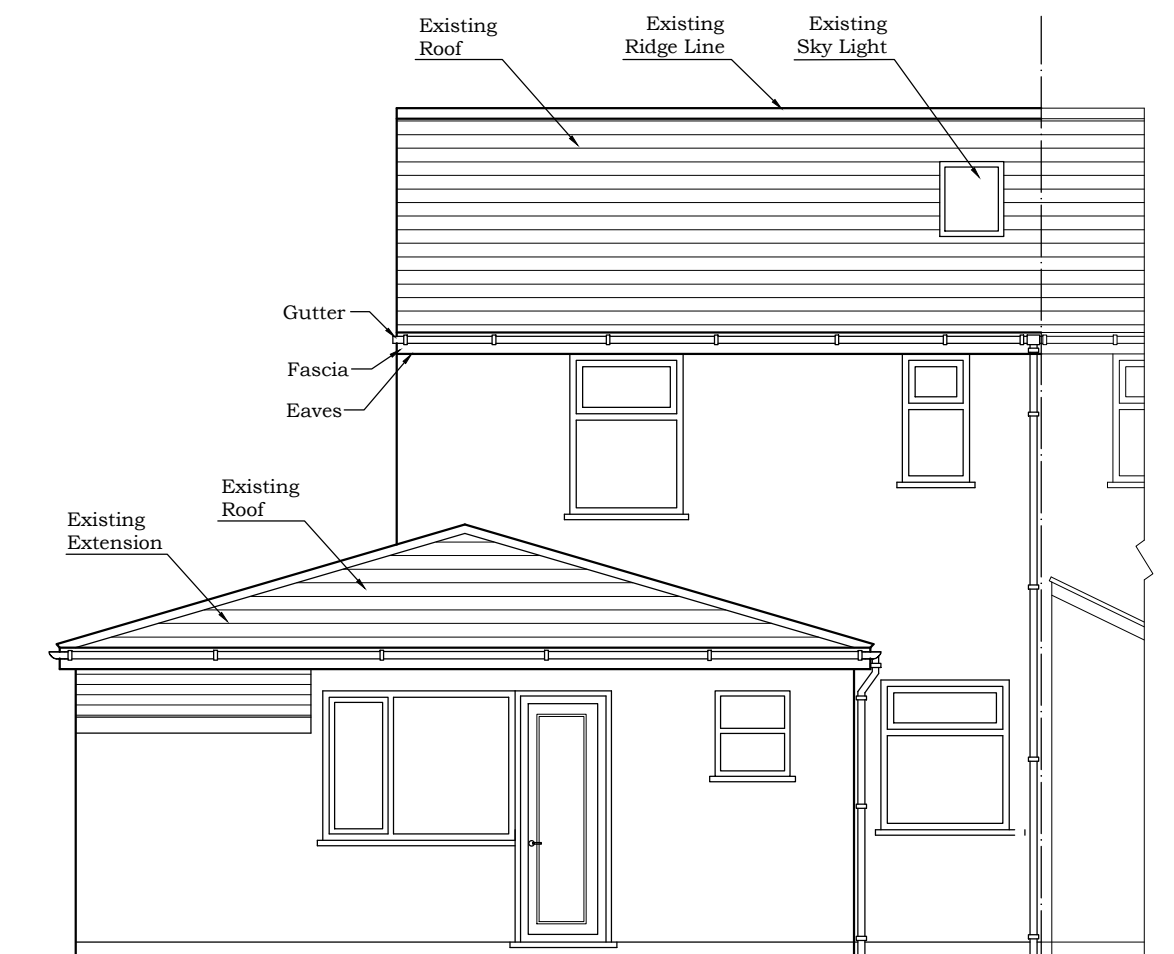

EXISTING REAR ELEVATION

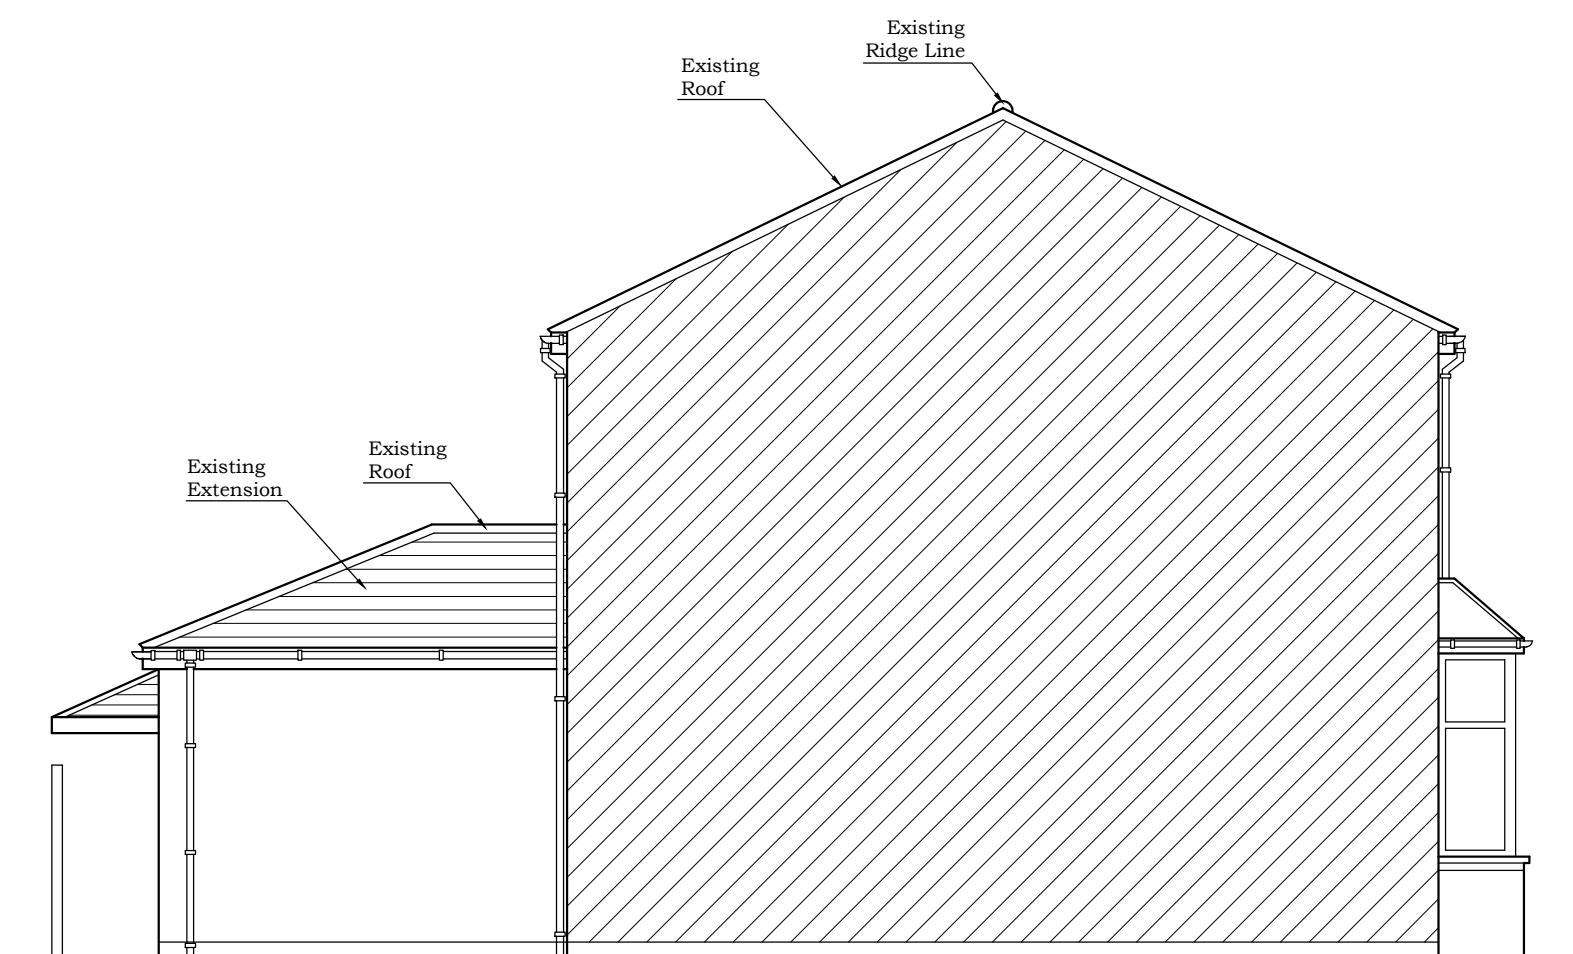

EXISTING LEFT SIDE ELEVATION