


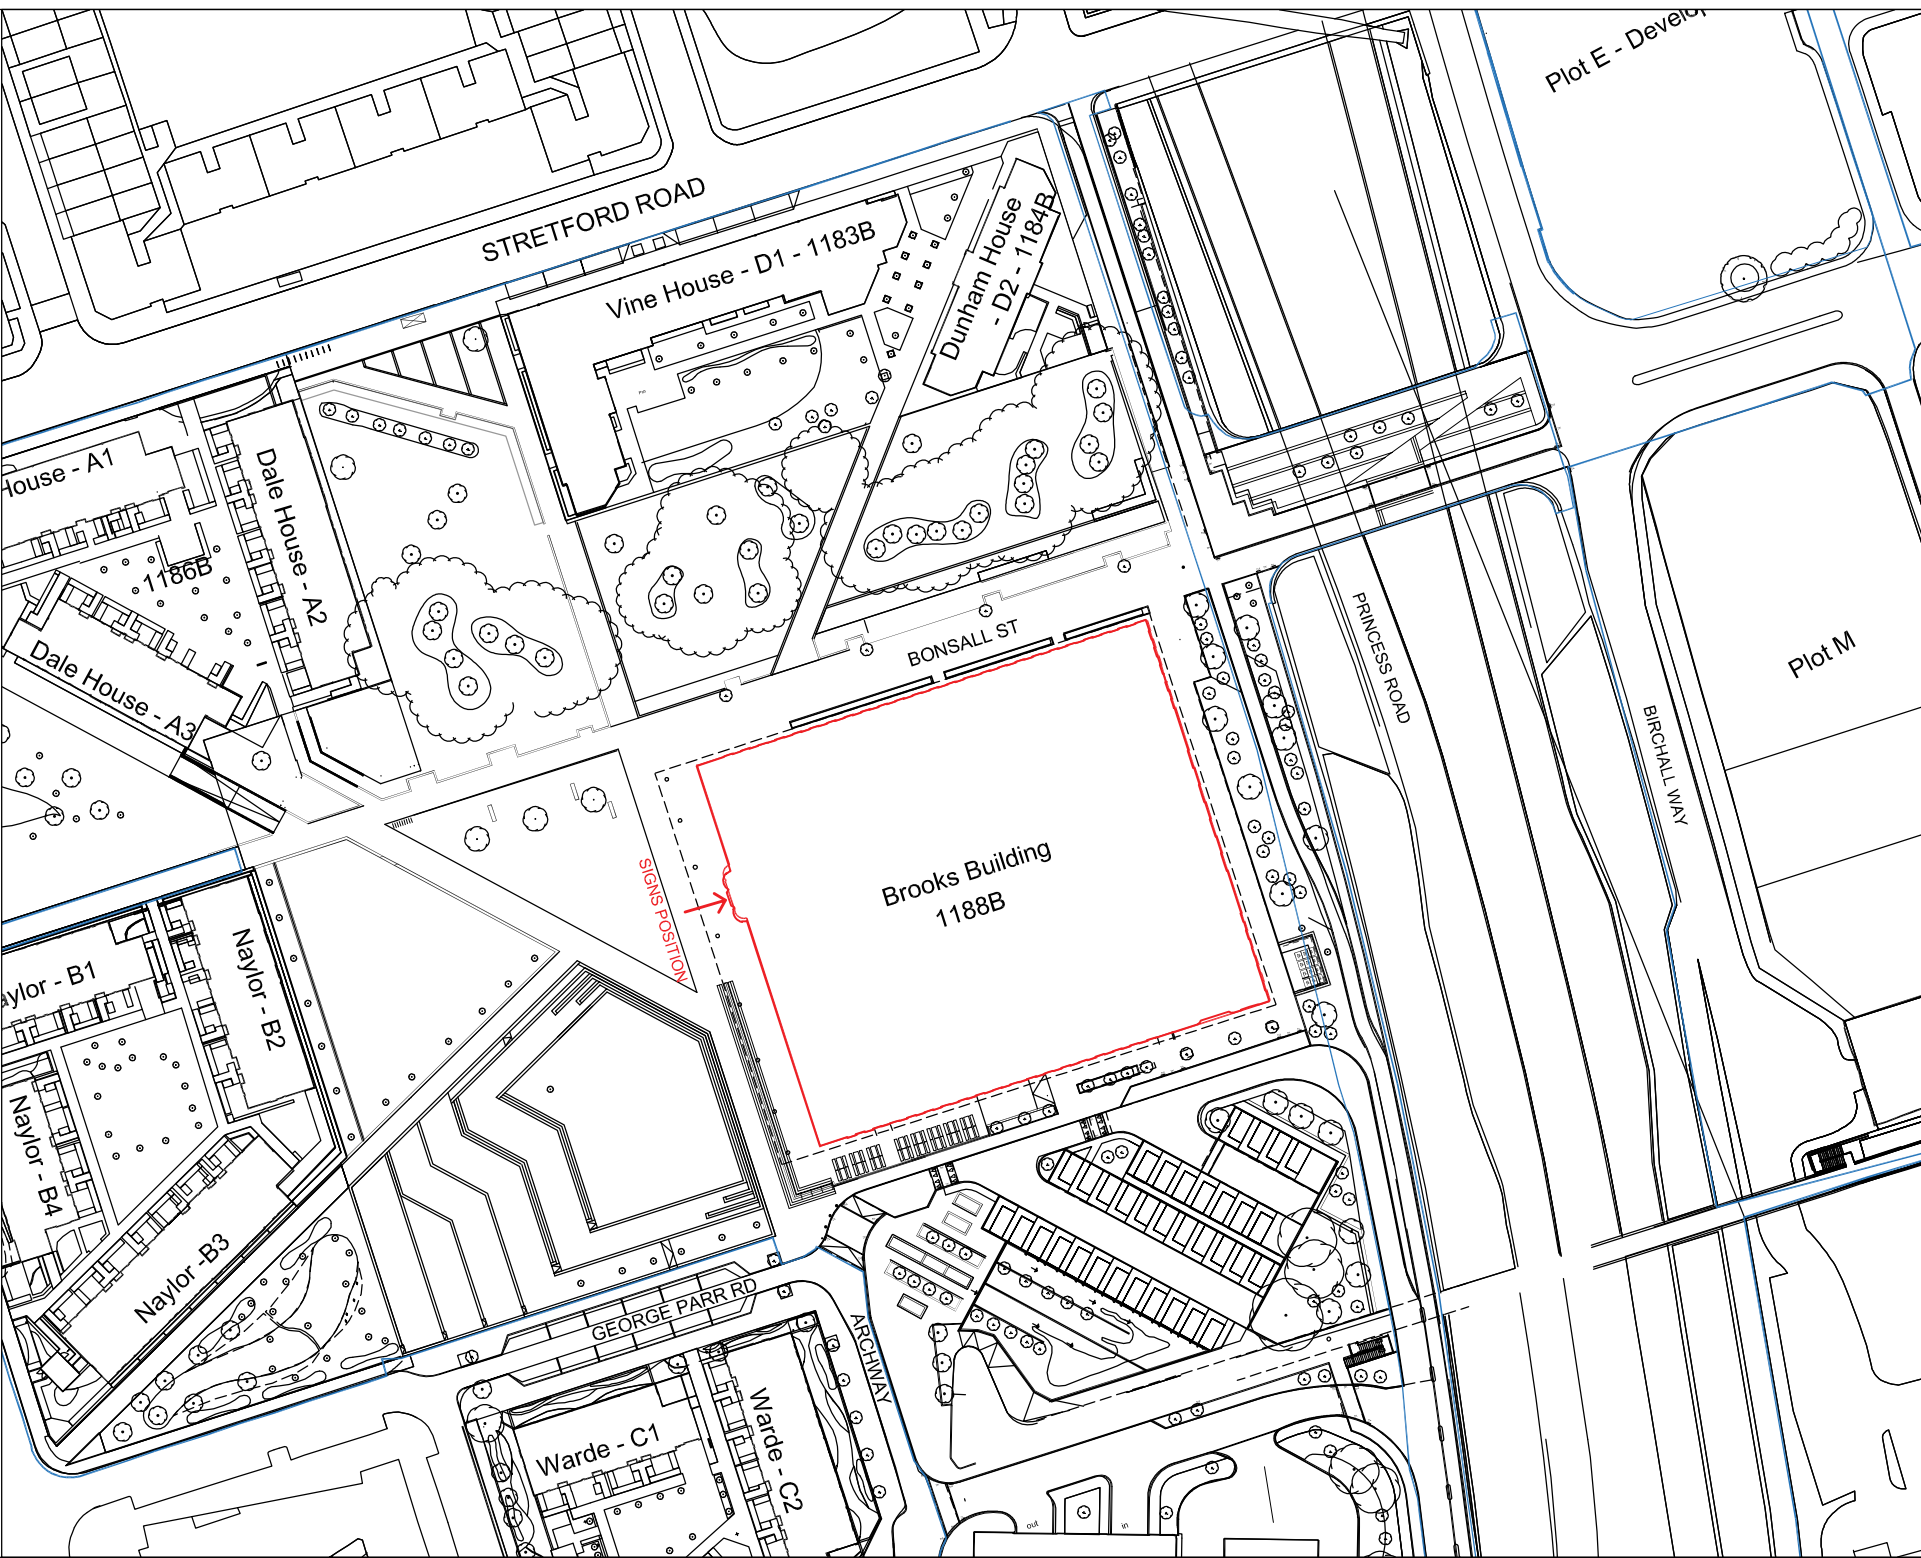

0 50
PAPER SCALE CHECK (mm)

CDM RESIDUAL RISK INFORMATION (R4880)

It is advised to the hazards / risks normally associated with the types of work detailed on this drawing, refer to the following:-

CONSTRUCTION

MAINTENANCE / CLEANING

DEMOLITION / RECONSTRUCTION

It is assumed that all work will be carried out to a competent contractor working under appropriate health and safety measures.

A - Planning Issue

AB KMD Nov 23

Revision

Drawn

Checked

Date

Project Status

PLANNING

This Information, whether drawn or as a data file, is copyright and issued strictly for use on the project for which it is provided

Project Name

MMU
BROOKS BUILDING
BUILDING ENTRANCE
SIGNAGE

Drawing Title

SIGN LOCATION
PLAN

Drawn

AB

Date

Nov 23

Checked

KMD

Scale

1:1250 @ A4

Manufacturer

Site Name

21 Oak Street

Manchester M14 6TY

+44 (0)161 831 7300

Northampton

Water Park

Northampton NN3 6PF

+44 (0)1604 1800

www.fairhursts.com

FDG

fairhursts design group

Job No.


E22-112

Drawing No.


08-121

Revision

A

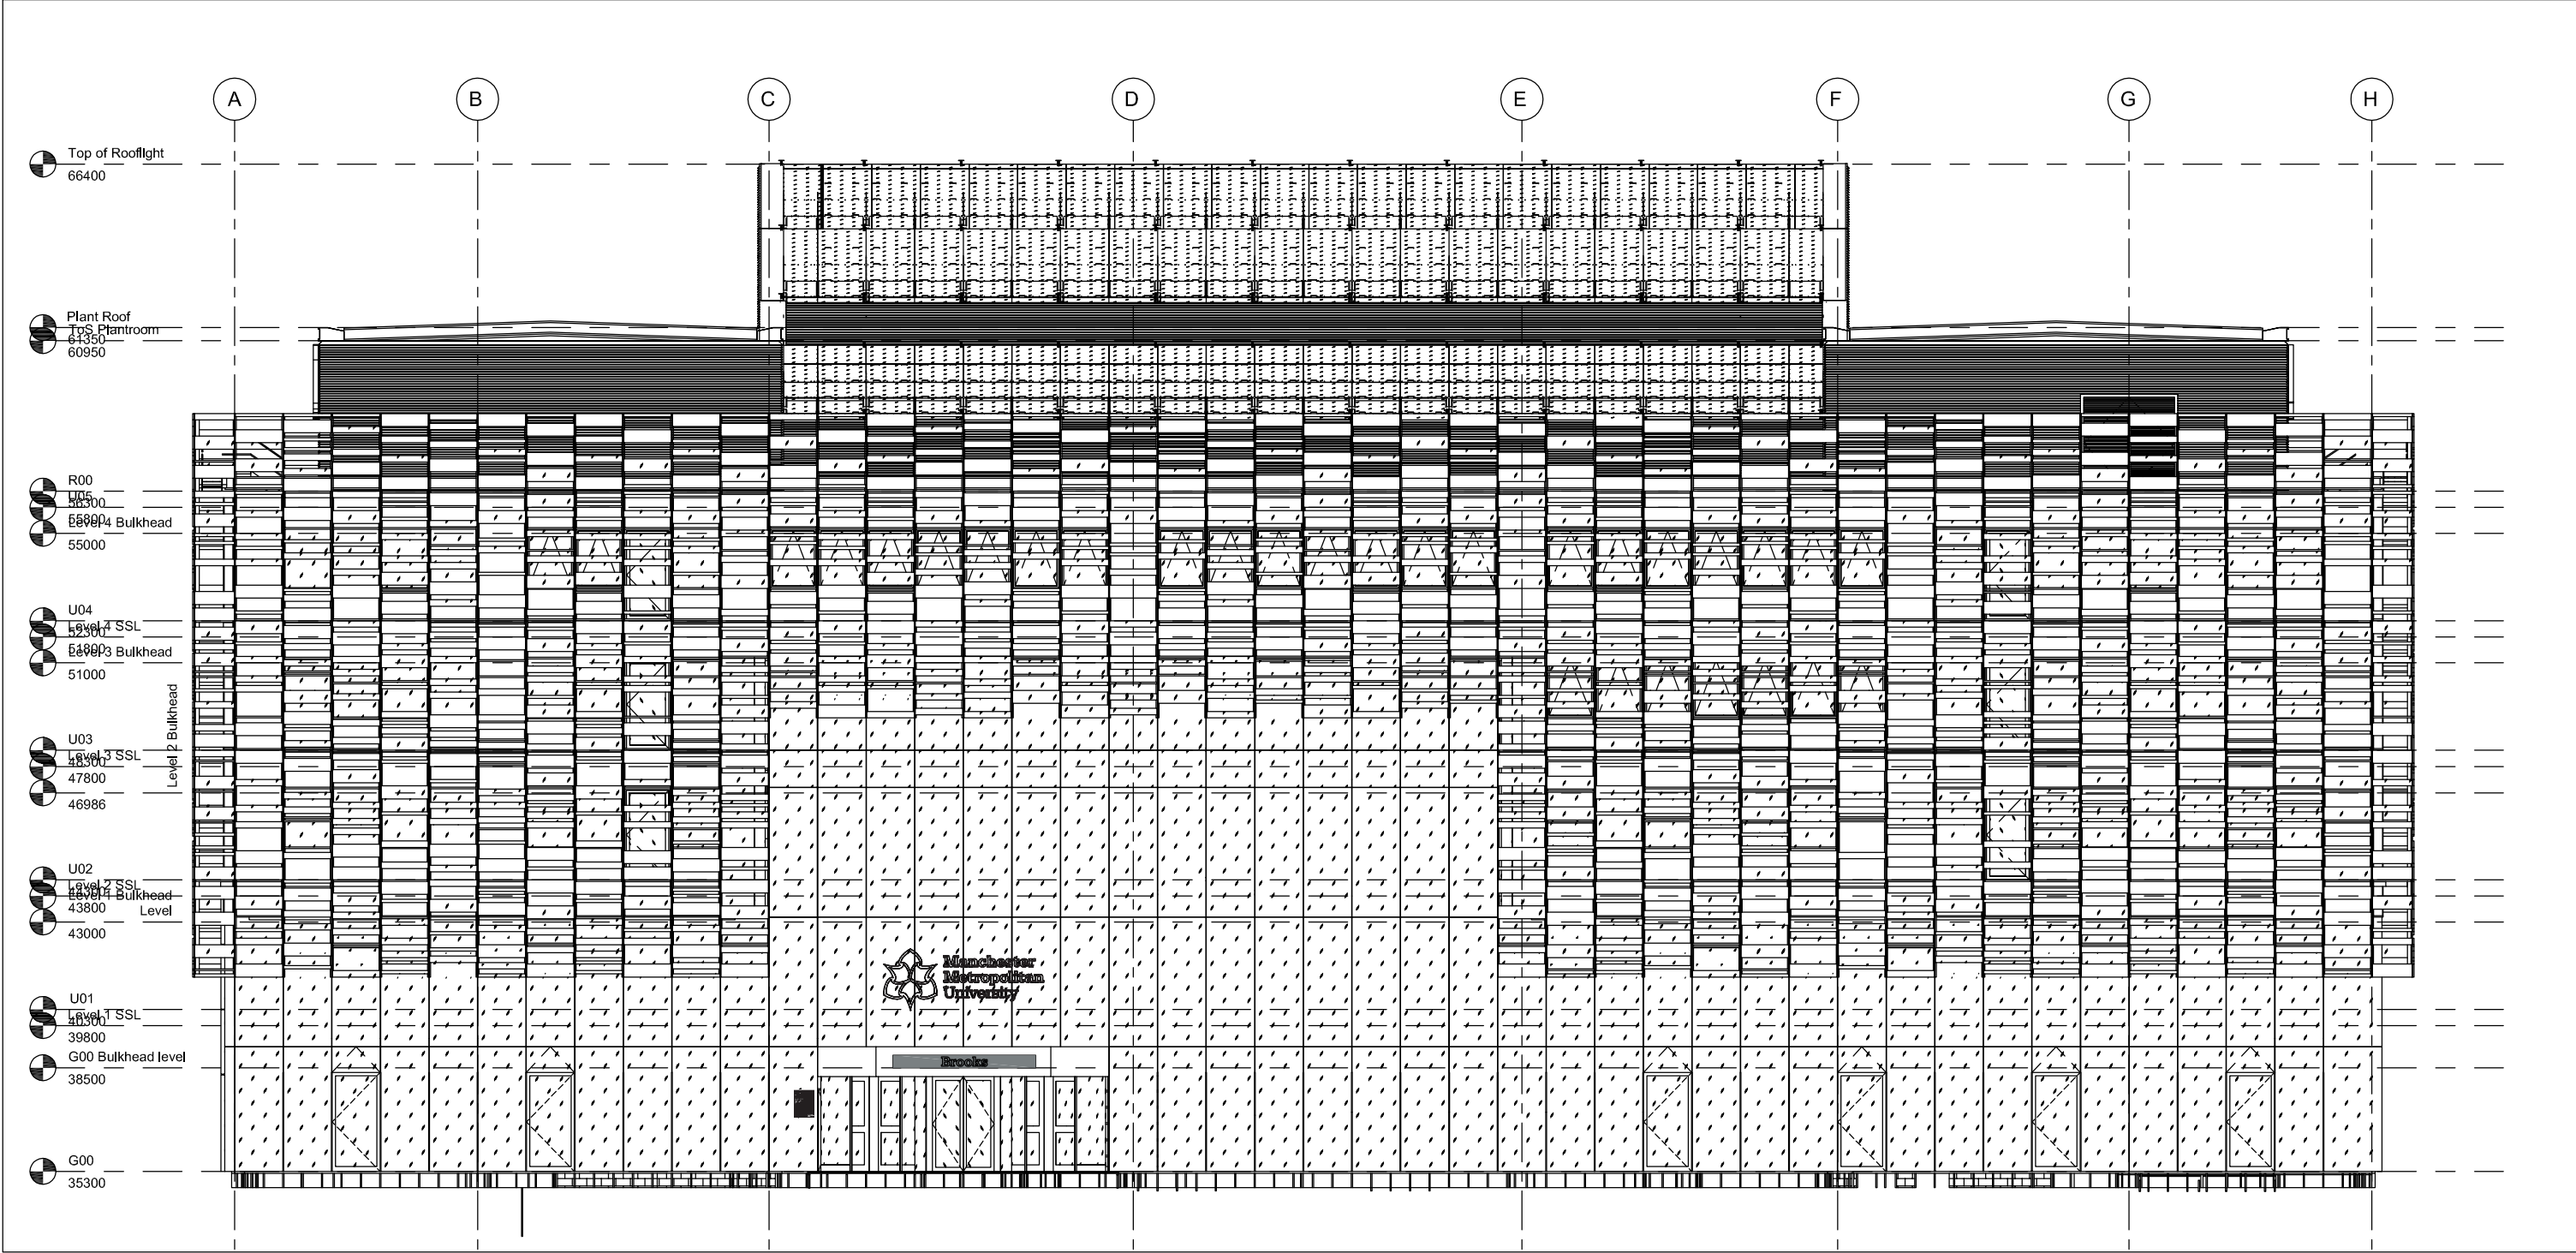

1 West Elevation
1 : 200 @A1

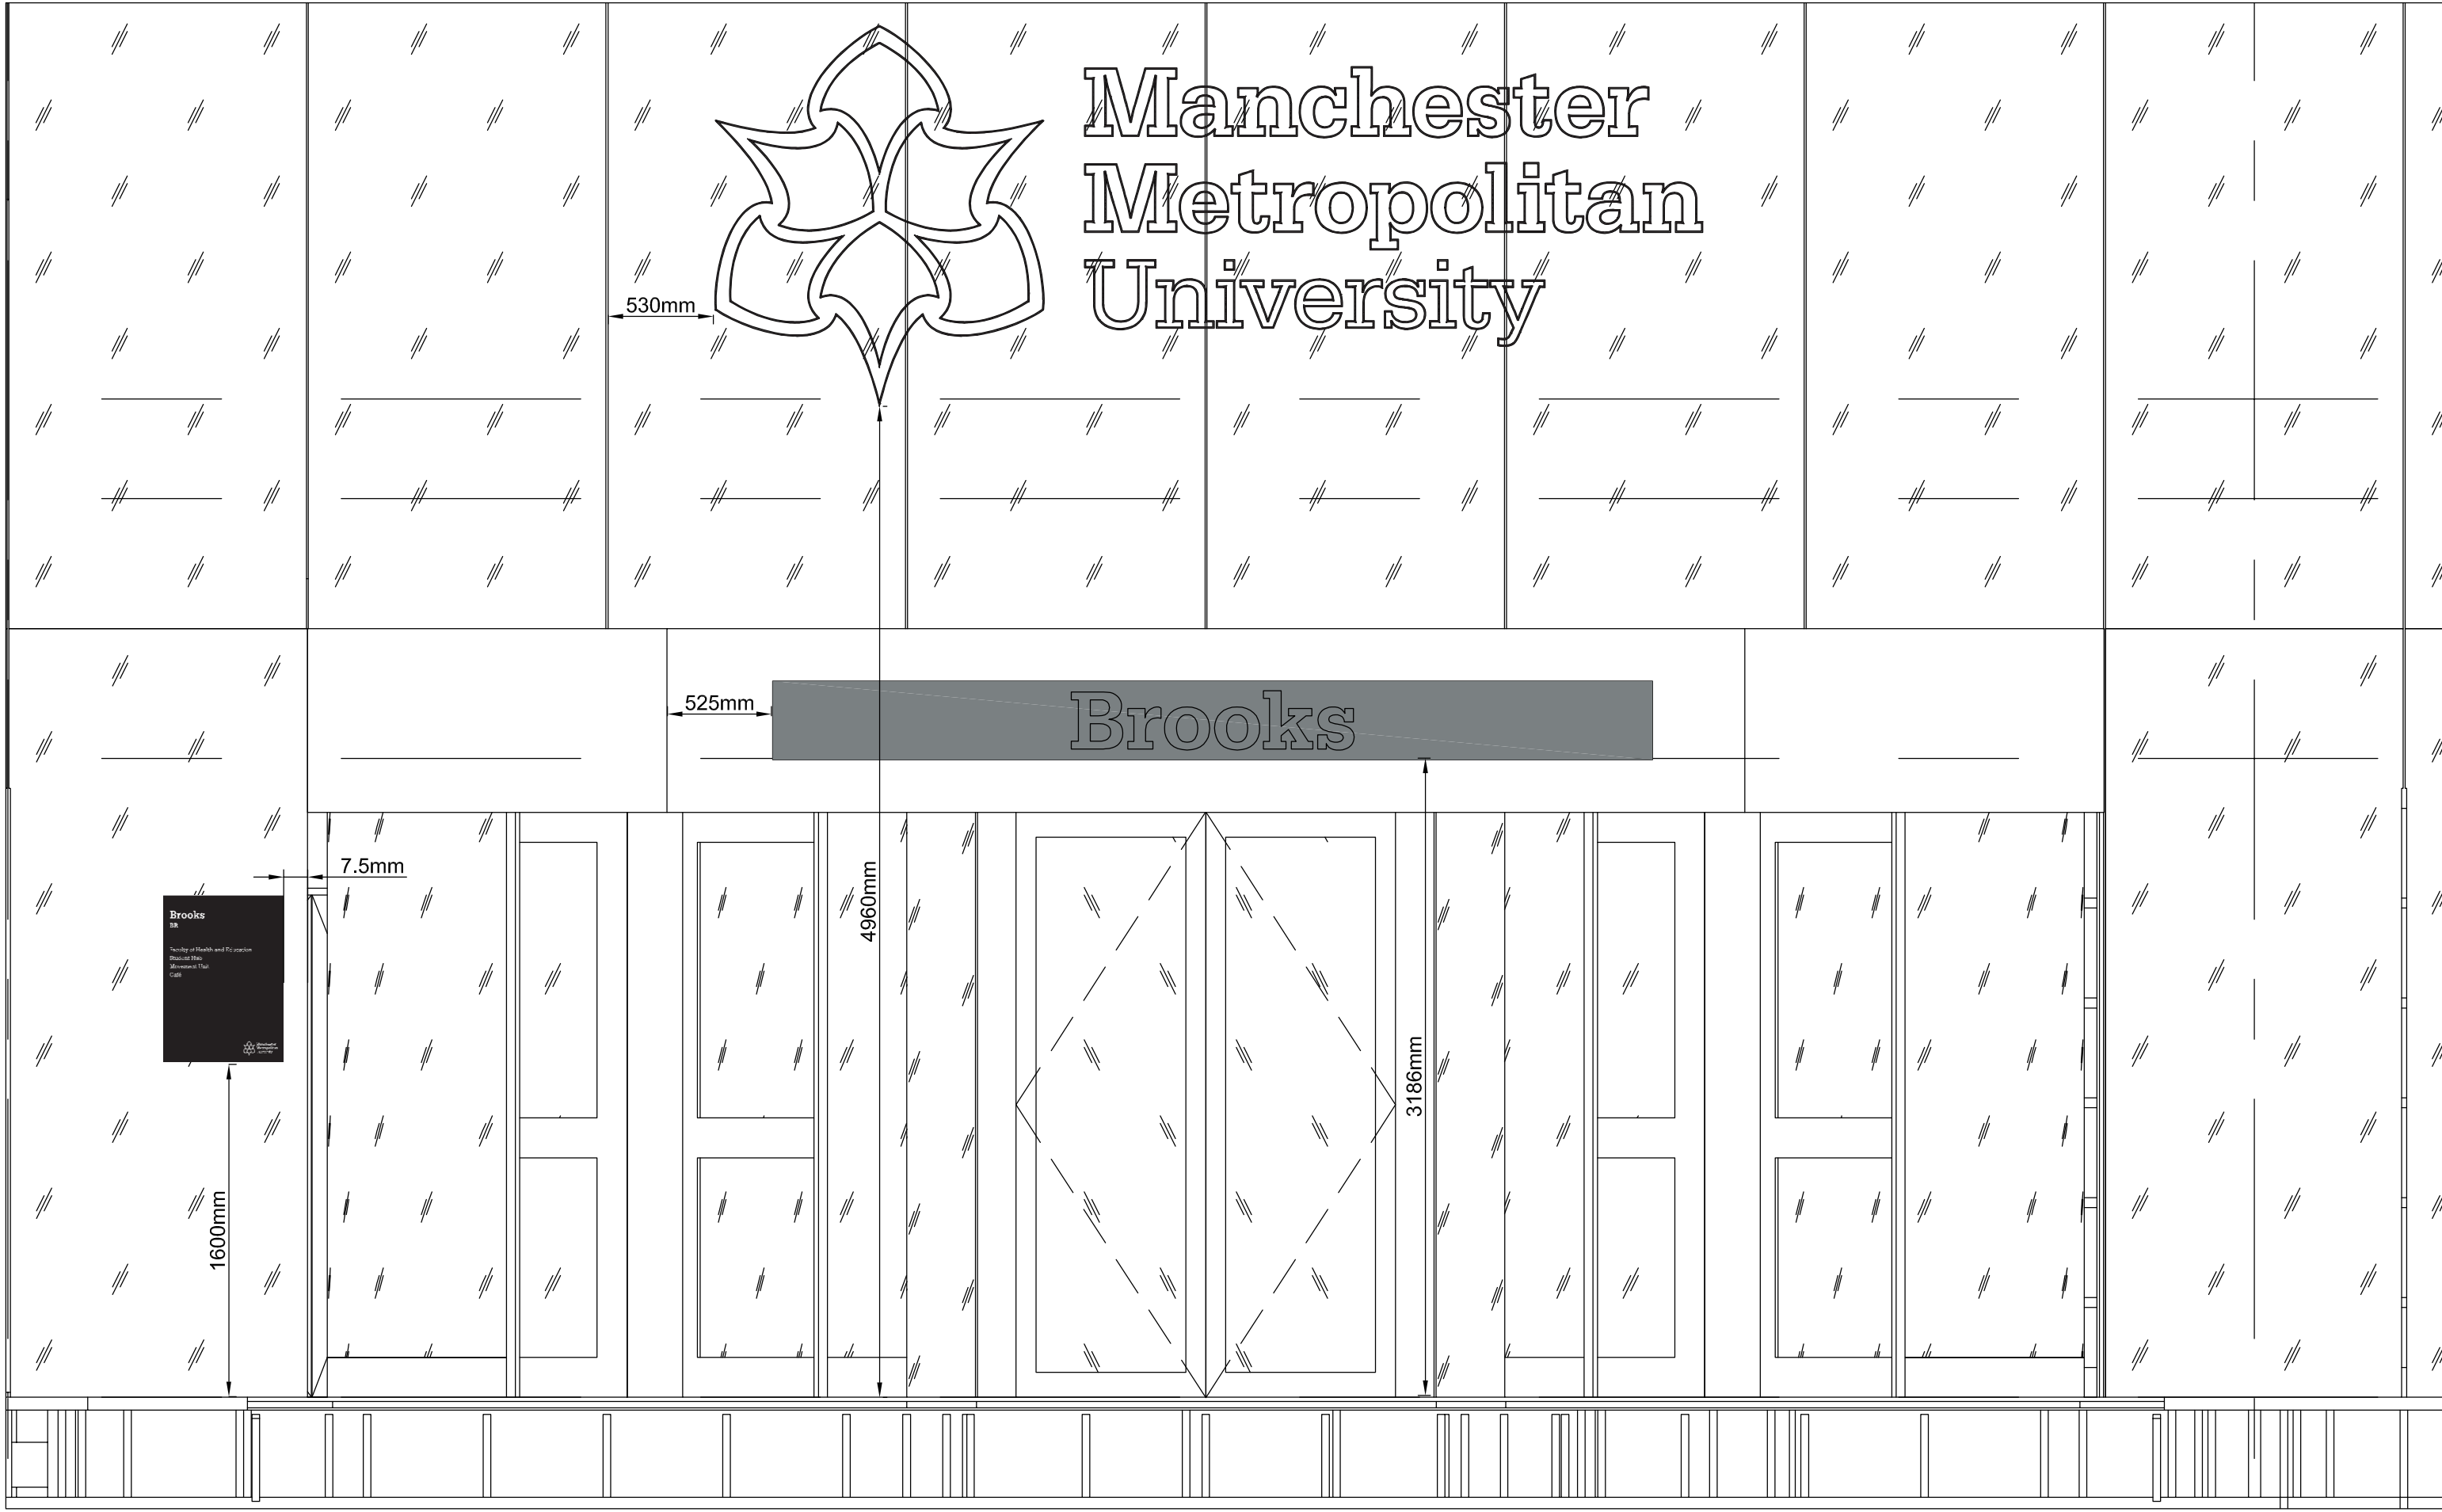

2 Enlarged Elevation
NTS



Replaced sign



New sign installed

0 50 PAPER SCALE CHECK (mm)
CDM RESIDUAL RISK INFORMATION (HASBox)
In addition to the hazards / risks normally associated with the types of work detailed on this drawing, note the following:-
CONSTRUCTION
-
-
-
MAINTENANCE / CLEANING
-
-
-
DEMOLITION / DECOMMISSIONING
-
-
A
It is assumed that all works will be carried out by a competent contractor working, where appropriate, to and approved method statement.

Revision	Drwn	Chk'd	Date
Project Status			
PLANNING			
This information, whether drawn or as a data file, is copyright and issued strictly for use on the project for which it is provided			
Project/Client			
MMU BROOKS PROPOSED SIGNAGE - -			
Drawing Title			
PROPOSED SIGNAGE WEST ALTERATIONS			
Drawn	Date	Checked	Scale
ABM	Sep 23	CG	1:200/50 @ A
Manchester: 5th Floor 31 Dale Street Manchester M1 1EY +44 (0)161 831 7300		Southampton: Minor Park Minstead Southampton SO43 7FY +44 (0)23 8081 7900 www.fairhursts.com	
FDG		fairhursts design group	
Job No.	Drawing No.	Revision	
E22-112	08-122	A	

Building Entrances Project - Brooks



50mm return
3mm flat
cut letter
to front

4480

290mm

Brooks

Job No: 40071

Width: 4480mm

Description:

Folded 2mm aluminium panel. 4480mm x 400mm x 50mm deep returns (in 1 section) + 25mm upstand & 25mm downstand overall height including upstand and downstand = 450mm coated one standard RAL colour (7024_Graphite Grey) 3mm flat cut aluminium text coated one standard RAL colour (9016_Traffic White) 290mm high 'B', Re: 'Brooks' with rear double sided tape

Item No: 1

Height: 400mm


Quantity: 1

FASTSIGNS
More than fast More than signs.

Building Entrances Project - Brooks



1914mm

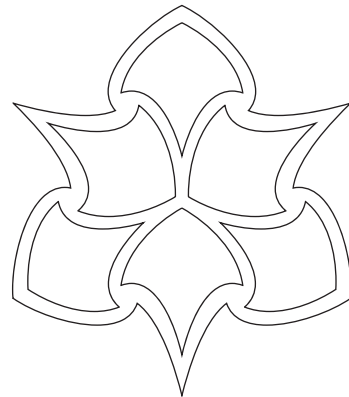

Manchester
Metropolitan
University

5000mm

Job No: 40071

Width: 5000mm

Description: University Presence Vinyl


Item No: 3

Height: 1914mm

Quantity: 1

FASTSIGNS
More than fast More than signs.

Building Entrances Project - Brooks

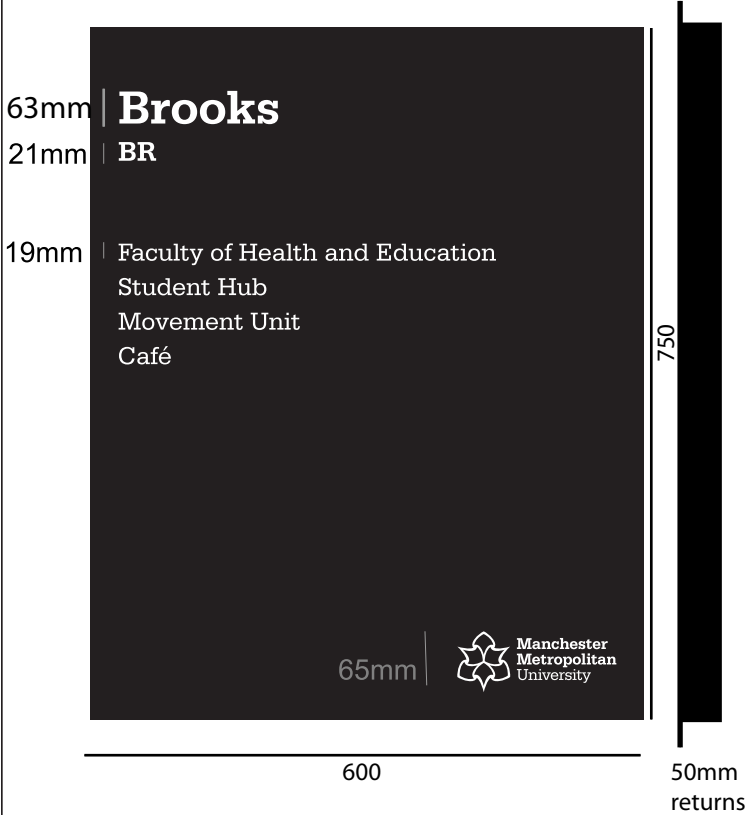

Job No: 40071

Width: 600mm

Description: 2mm folded aluminium panel
600mm x 750mm x 50mm deep returns - In 1 Section
coated one standard RAL colour (9005_Jet Black)
Metamark 7 series white vinyl detail applied
2mm folded aluminium back tray to suit with rear glass tape applied

Item No: 2

Height: 750mm

Quantity: 1

