


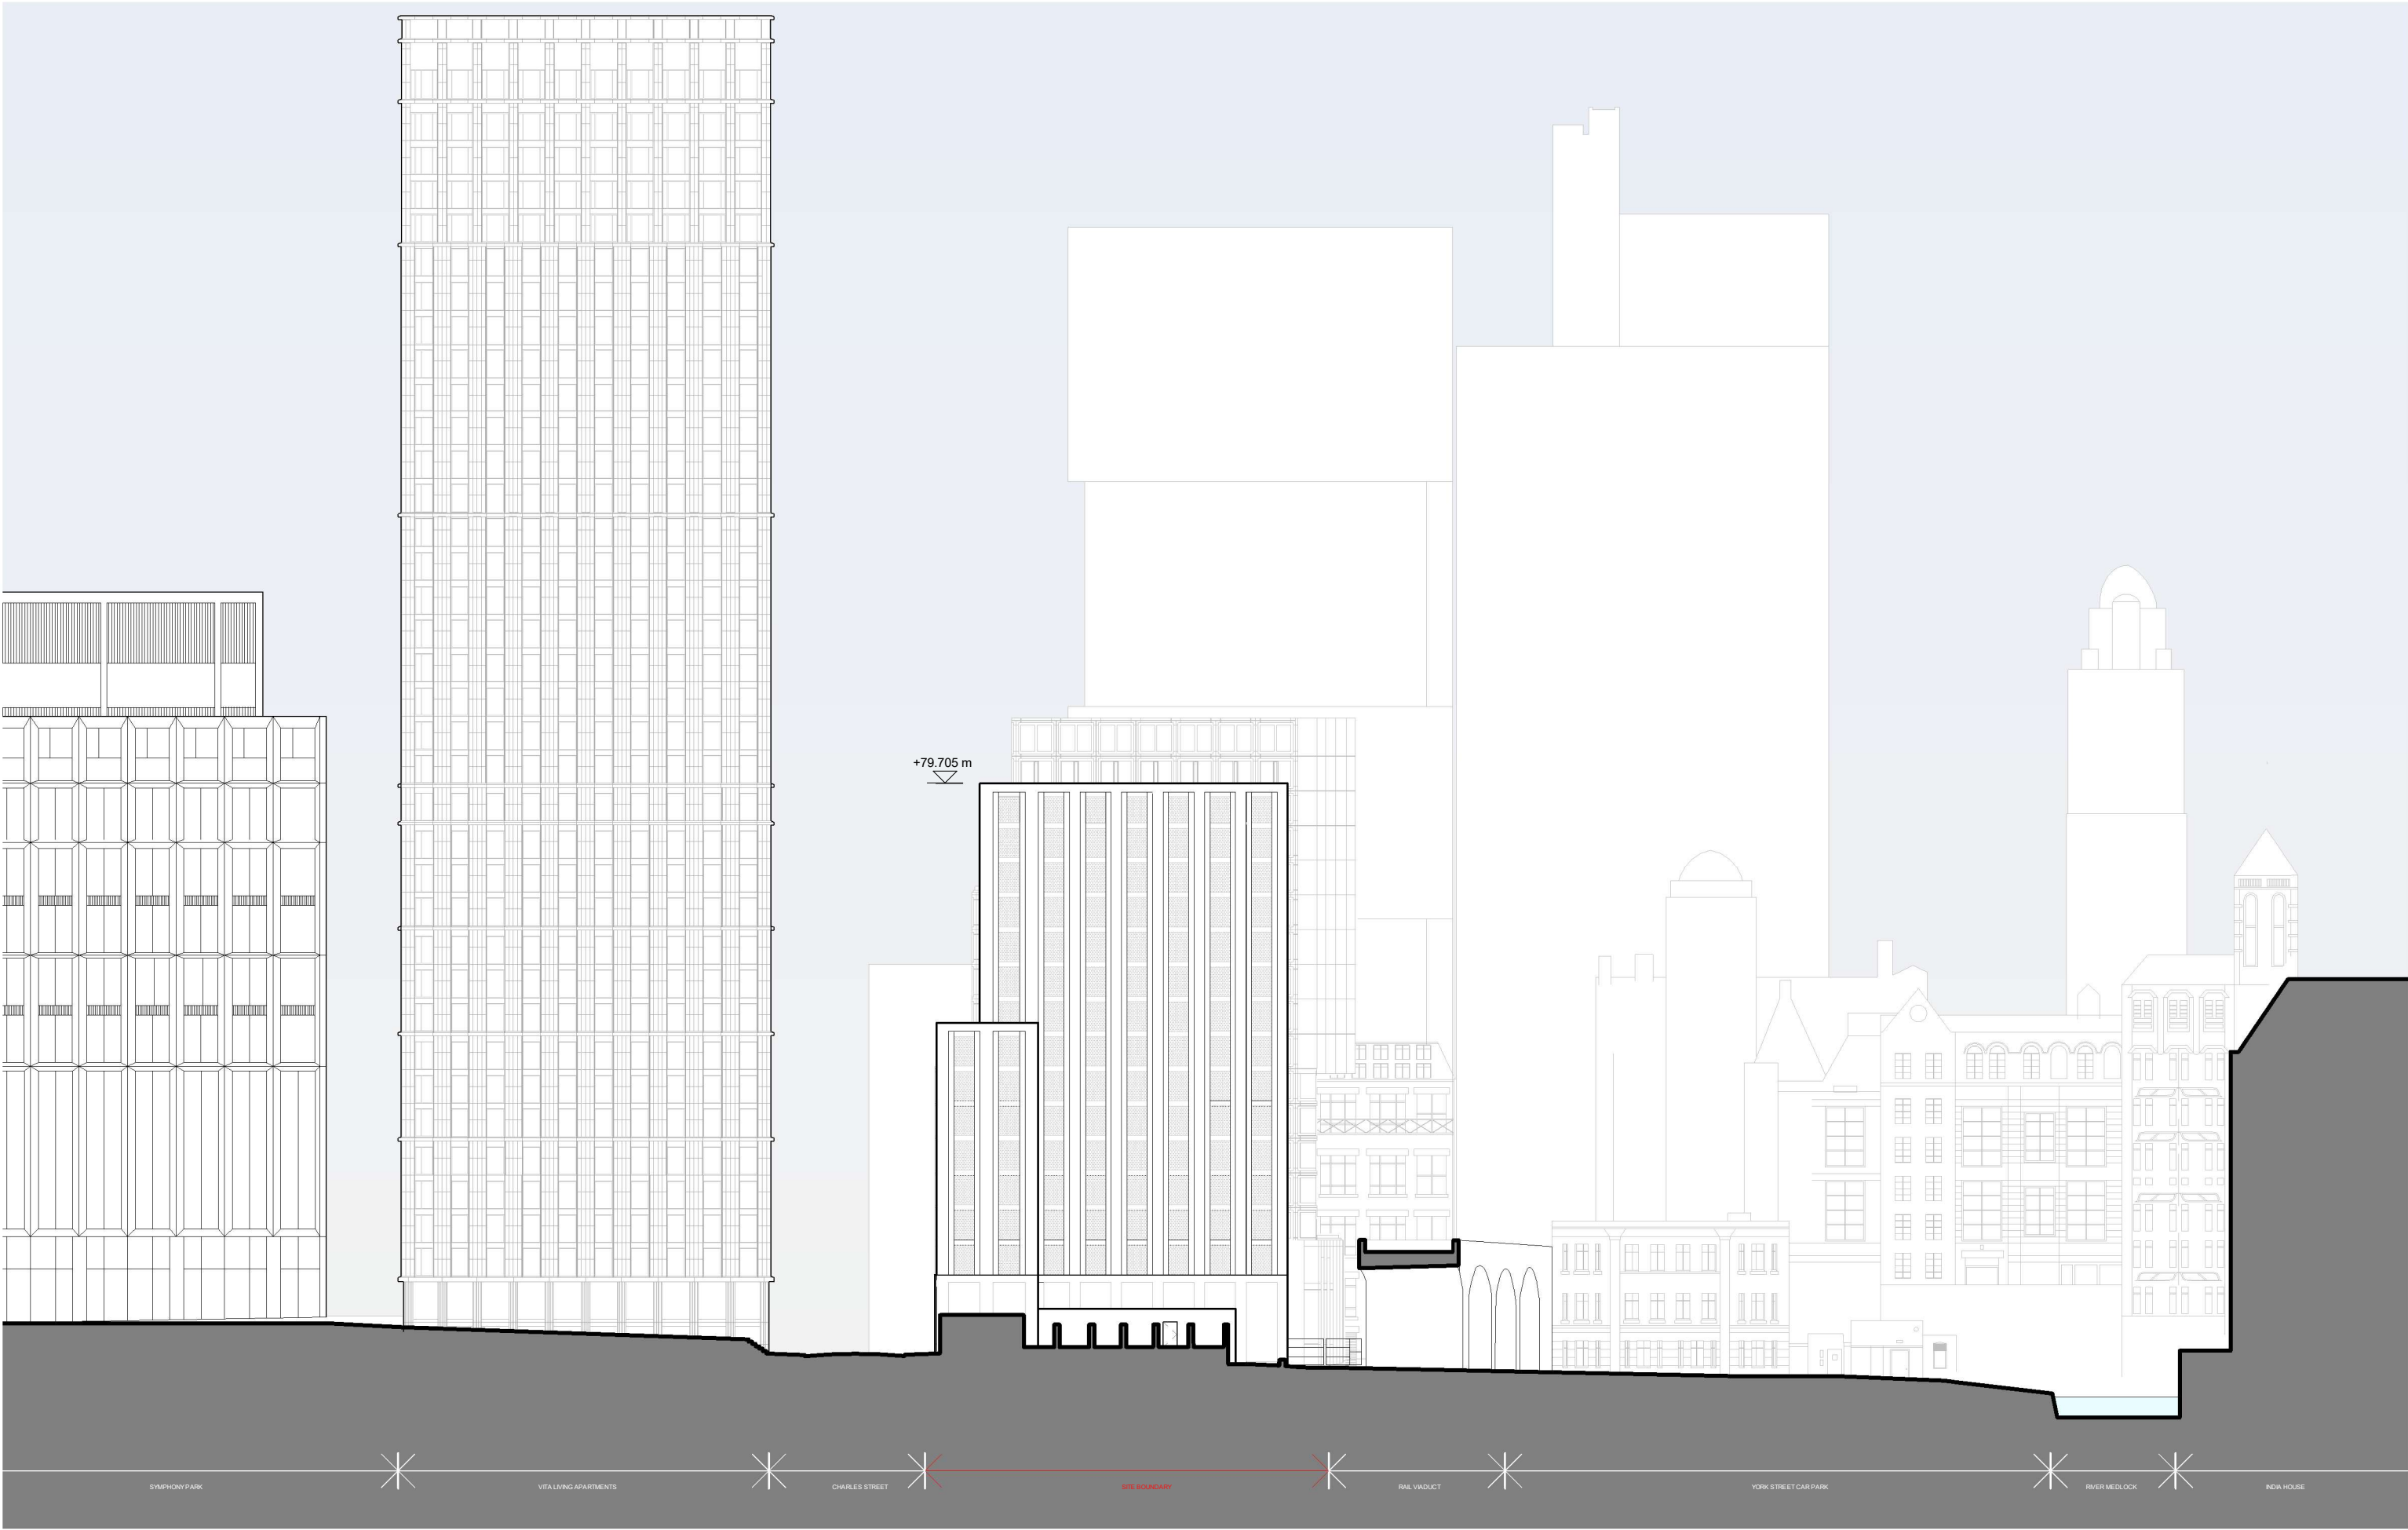

This drawing is copyright
Do not scale off dimensions.
All dimensions to be checked on
site by contractor.
Contractor to report any
dimensional discrepancies,
errors or omissions prior to
commencing on site.

DO NOT SCALE OFF DRAWING REFER TO INDICATED
DIMENSIONS ONLY.
DRAWING TO BE READ IN CONJUNCTION WITH SHP
SPECIFICATION.
INDICATIVE DETAILS TO ILLUSTRATE VISUAL INTENT ONLY. ALL
TO CONTRACTORS DESIGN.
ALL DETAILS TO BE COORDINATED WITH ADJACENT TRADES
AND SE AND M+E ENGINEER DETAILS.
THE CONTRACTOR IS RESPONSIBLE FOR MEETING THE
SPECIFIED PERFORMANCE CRITERIA.

Rev	Date	Description
P01	2023-12-05	PLANNING ISSUE
P02	2023-12-11	PLANNING UPDATE

Project Title
**Charles Street
Manchester**

Status
Planning

Drawing Title
**General Arrangement
Elevation
East Elevation**

Project No 10489	Scale 1 : 500 @ A3
SHP Drawing Code 10489-SHP-ZZ-A-B5D8-G200-EL-EE-001	Revision P02

simpsonhaugh

Manchester
+44 (0)161 835 2345

London
+44 (0)20 7549 4000