


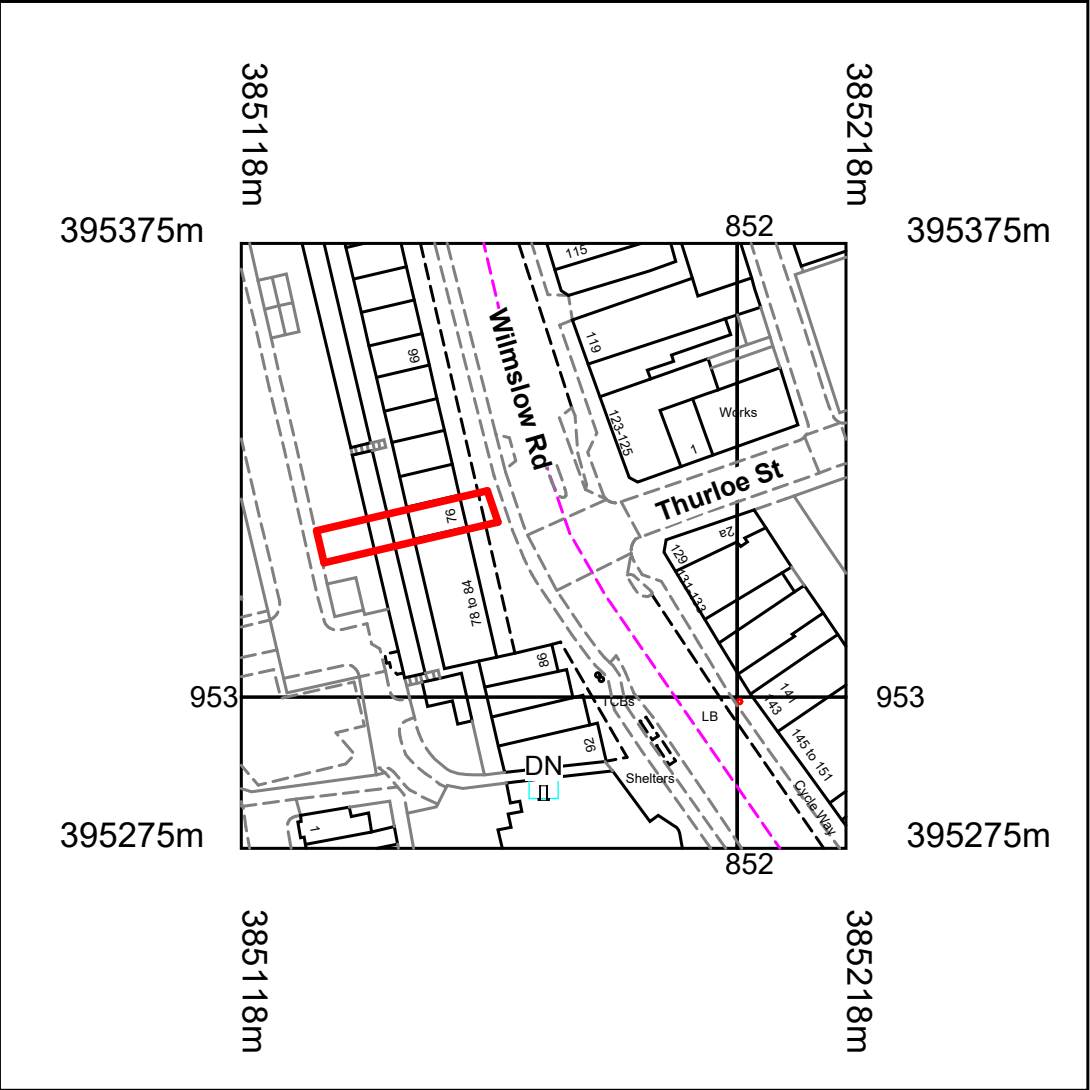

Location Plan
1 : 1250



COPYRIGHT © ALL RIGHTS RESERVED BY VIKAS ALYAS LTD. DO NOT SCALE FROM DRAWING. DRAWING INDICATES DESIGN INTENT ONLY. REPORT ANY DISCREPANCIES TO CLIENT / VA LTD. NOT TO BE USED FOR CONSTRUCTION UNLESS STATED SO. TO BE READ IN CONJUNCTION WITH OTHER DRAWINGS OR SPECIFICATION WHERE PROVIDED.

ARCHITEK

BUILDING DESIGN CONSULTANCY

0161 511 8479

vikas@architek.uk

916 Stockport Road, Levenshulme, Manchester, M19 3AB

No.	Description	Date
P1	Issue to Planning	01.01.2023
P2	Ramp and railings	15.09.2023


PROJECT		ADDRESS		CLIENT		
Al-Madina - Forecourt Outdoor Seating		AL MADINA-76 Wilmslow Rd, Rusholme, Manchester M14 5AL		Omar Zeb		
		SHEET		Date	Project number	Scale (@ A3)
MANCHESTER CITY COUNCIL		Location and Site Plan		01.10.2022	-	As indicated
				Drawn by VA	DRAWING NUMBER	
				Checked by VA	A101	REV
						P2



VISUAL SCALE 1:50 @ A3


00-E-Ground Floor

1 : 50

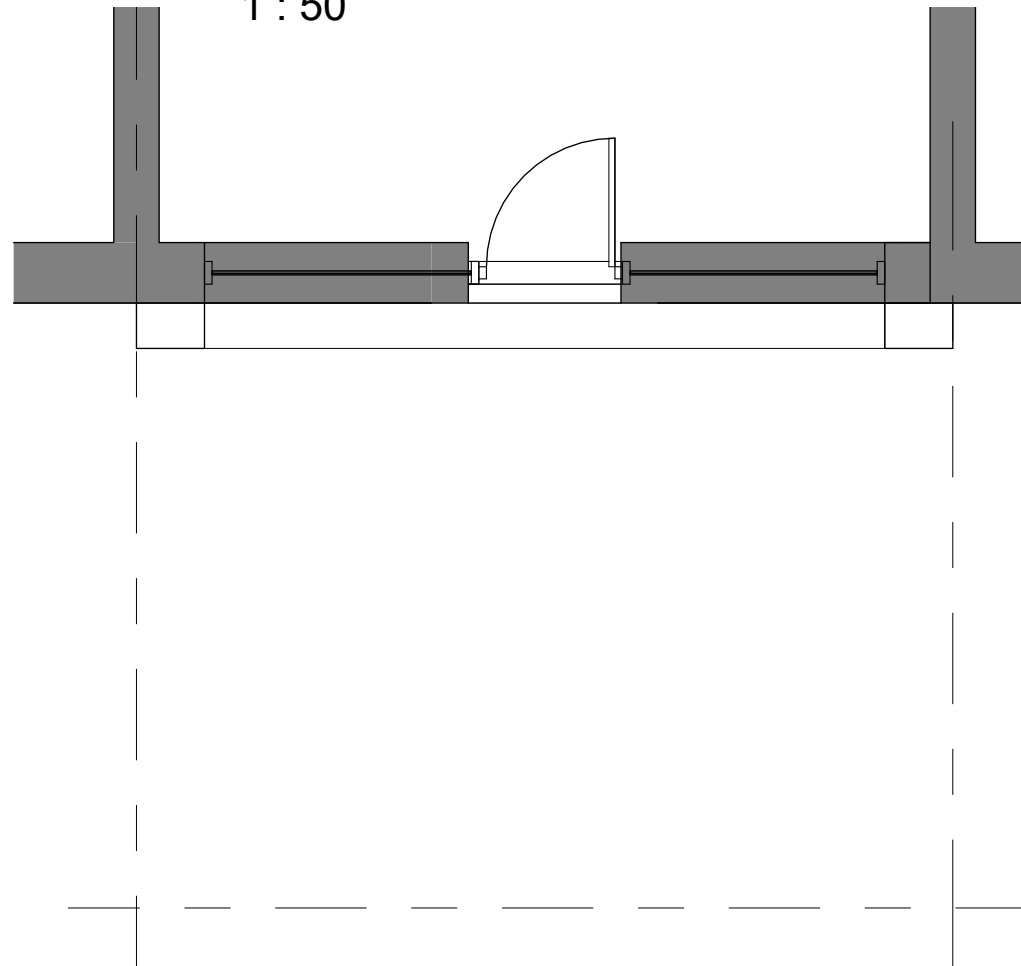

00-P-Ground Floor

1 : 50

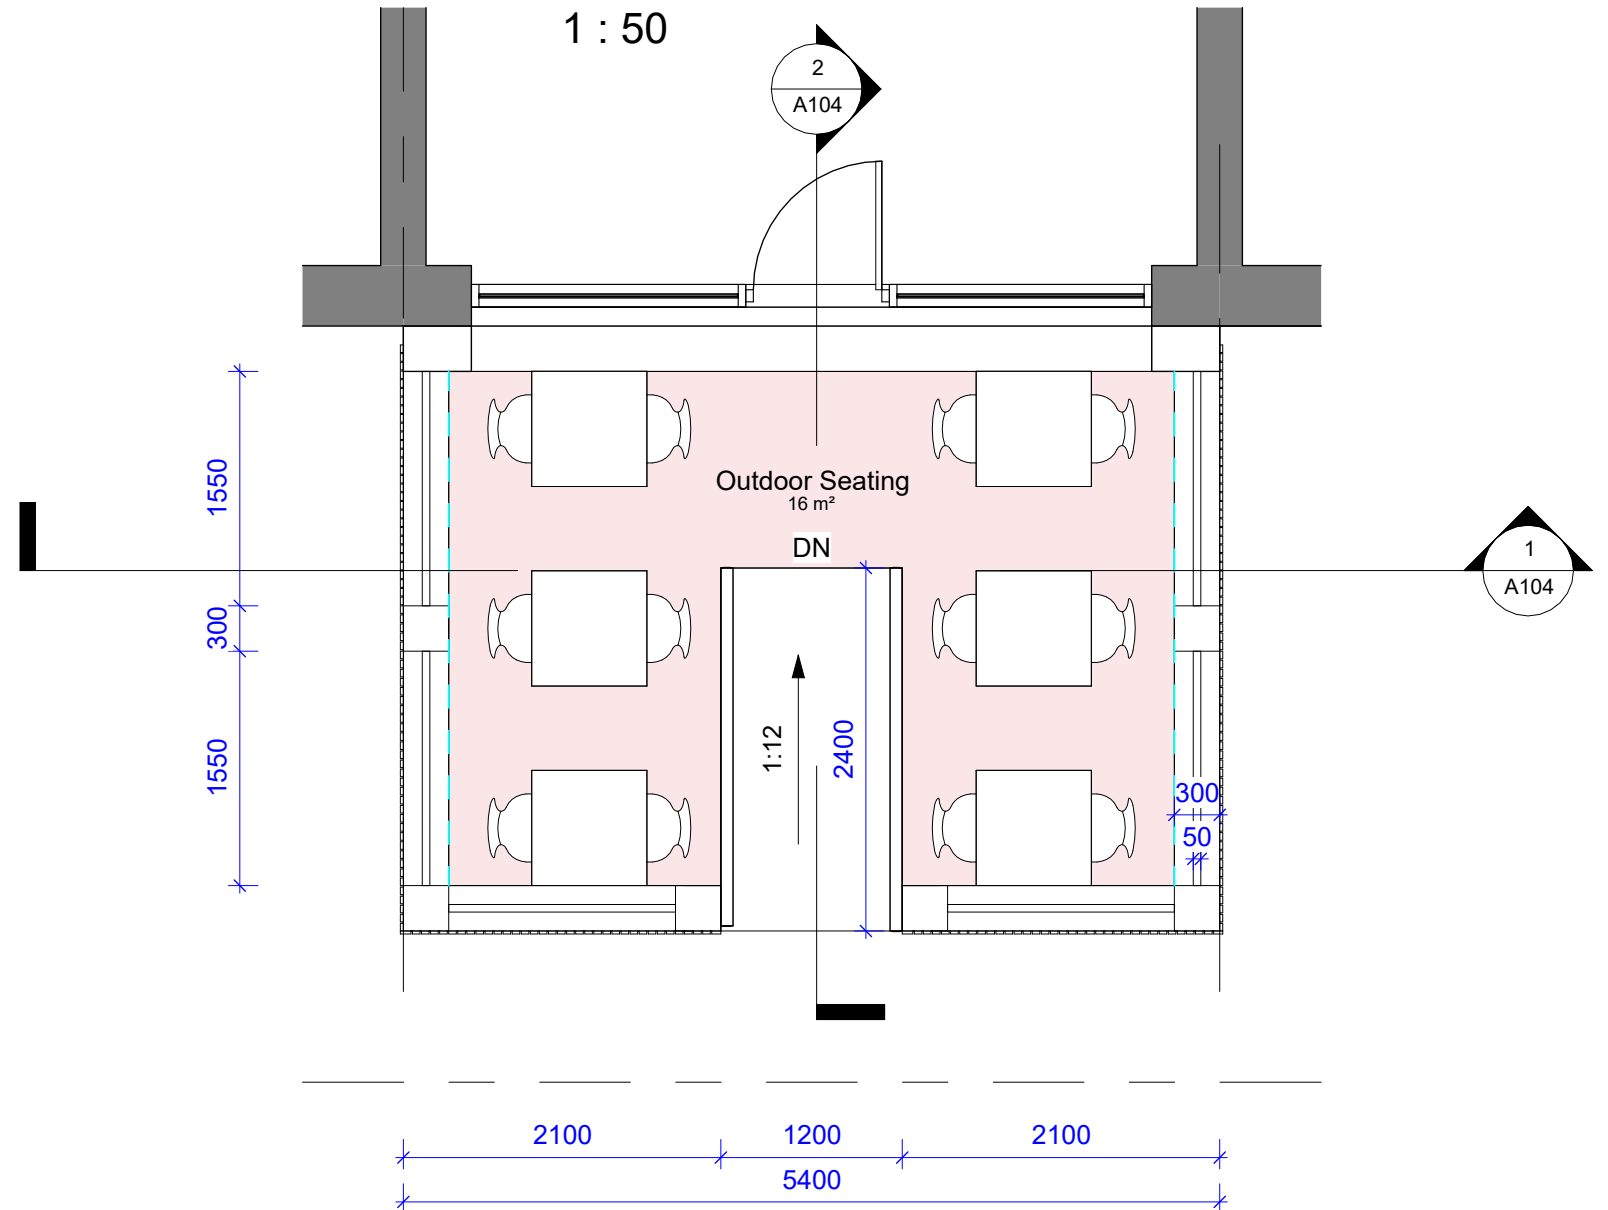

COPYRIGHT © ALL RIGHTS RESERVED BY VIKAS ALYAS LTD. DO NOT SCALE FROM DRAWING. DRAWING INDICATES DESIGN INTENT ONLY. REPORT ANY DISCREPANCIES TO CLIENT / VA LTD. NOT TO BE USED FOR CONSTRUCTION UNLESS STATED SO. TO BE READ IN CONJUNCTION WITH OTHER DRAWINGS OR SPECIFICATION WHERE PROVIDED.


ARCHITEK
BUILDING DESIGN CONSULTANCY

0161 511 8479


vikas@architek.uk
916 Stockport Road, Levenshulme, Manchester, M19 3AB

No.	Description	Date
P1	Issue to Planning	01.01.2023
P2	Ramp and railings	15.09.2023


PROJECT Al-Madina - Forecourt Outdoor Seating		ADDRESS AL MADINA-76 Wilmslow Rd, Rusholme, Manchester M14 5AL	CLIENT Omar Zeb			
			Date 01.10.2022	Project number -	Scale (@ A3) 1 : 50	
MANCHESTER CITY COUNCIL	PURPOSE OF ISSUE Planning	SHEET Existing and Proposed Floor Plans	Drawn by VA	DRAWING NUMBER A102		REV P2
			Checked by VA			

 

VISUAL SCALE 1:50 @ A3

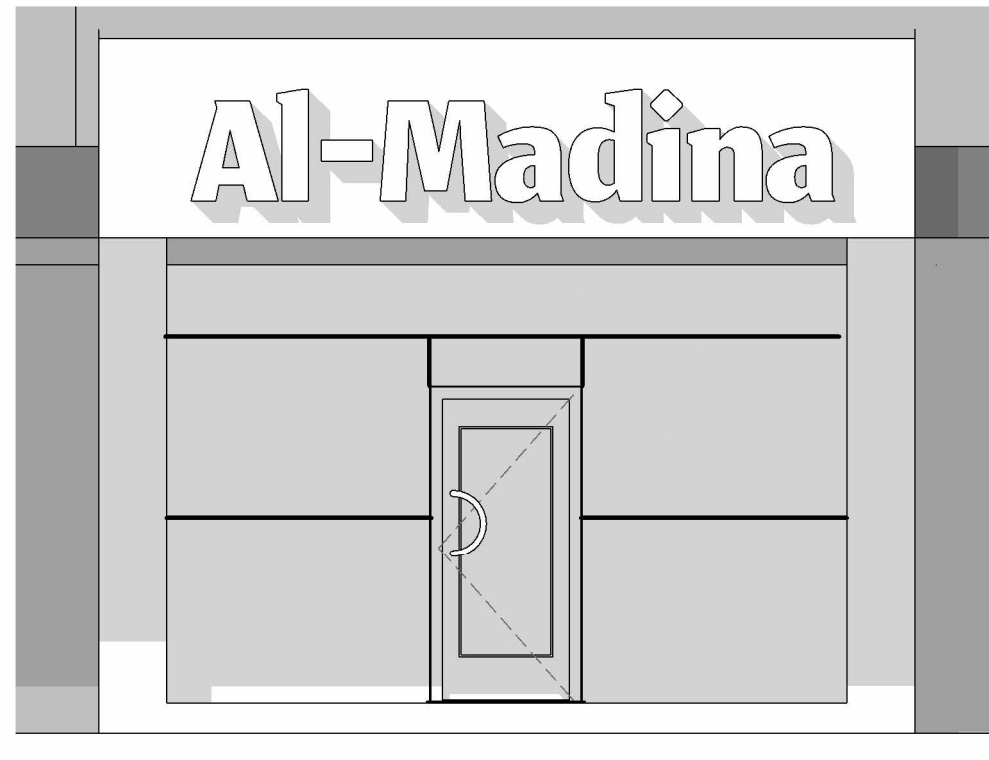

01-E-Elevation
1 : 50

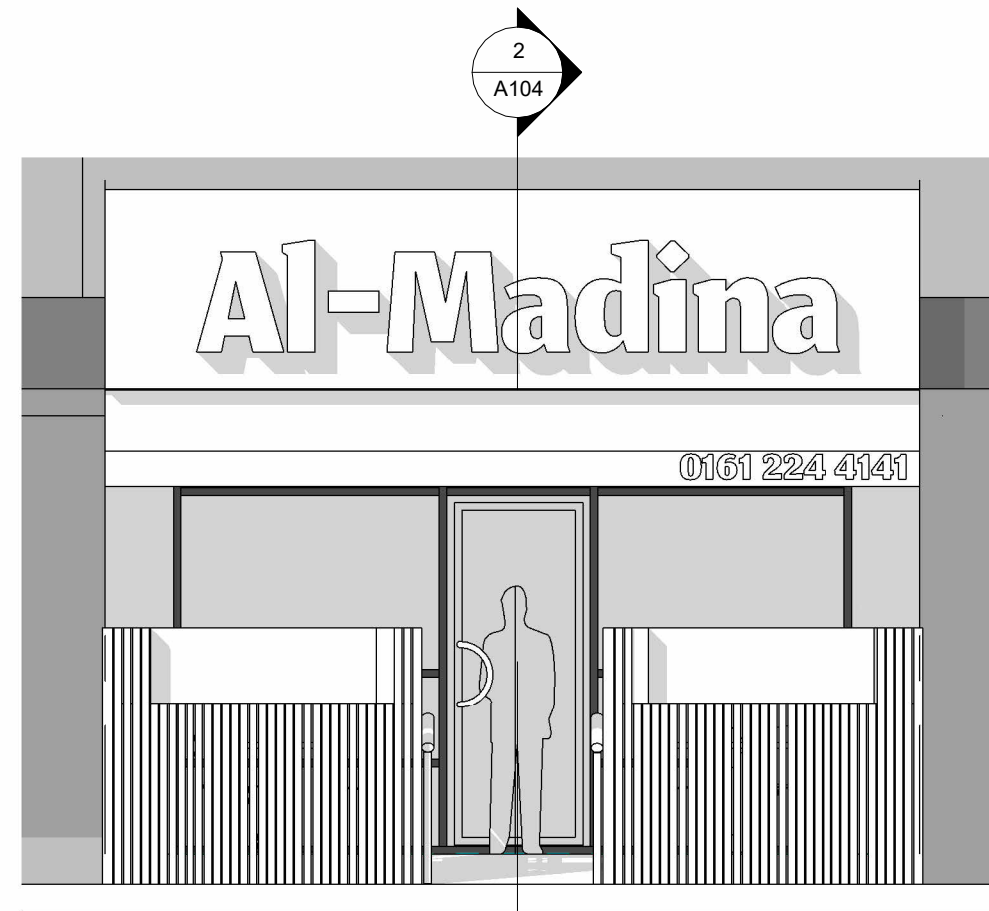

01-P-Elevation
1 : 50

COPYRIGHT © ALL RIGHTS RESERVED BY VIKAS ALYAS LTD. DO NOT SCALE FROM DRAWING. DRAWING INDICATES DESIGN INTENT ONLY. REPORT ANY DISCREPANCIES TO CLIENT / VA LTD. NOT TO BE USED FOR CONSTRUCTION UNLESS STATED SO. TO BE READ IN CONJUNCTION WITH OTHER DRAWINGS OR SPECIFICATION WHERE PROVIDED.




0161 511 8479
vikas@architek.uk
916 Stockport Road, Levenshulme, Manchester, M19 3AB

No.	Description	Date
P1	Issue to Planning	01.01.2023
P2	Ramp and railings	15.09.2023


PROJECT		ADDRESS		CLIENT			
Al-Madina - Forecourt Outdoor Seating		AL MADINA-76 Wilmslow Rd, Rusholme, Manchester M14 5AL		Omar Zeb			
MANCHESTER CITY COUNCIL	PURPOSE OF ISSUE Planning	SHEET	Existing and Proposed Elevations	Date 01.10.2022	Project number -	Scale (@ A3) 1 : 50	
				Drawn by VA	DRAWING NUMBER		REV
				Checked by VA	A103		P2



VISUAL SCALE 1:50 @ A3

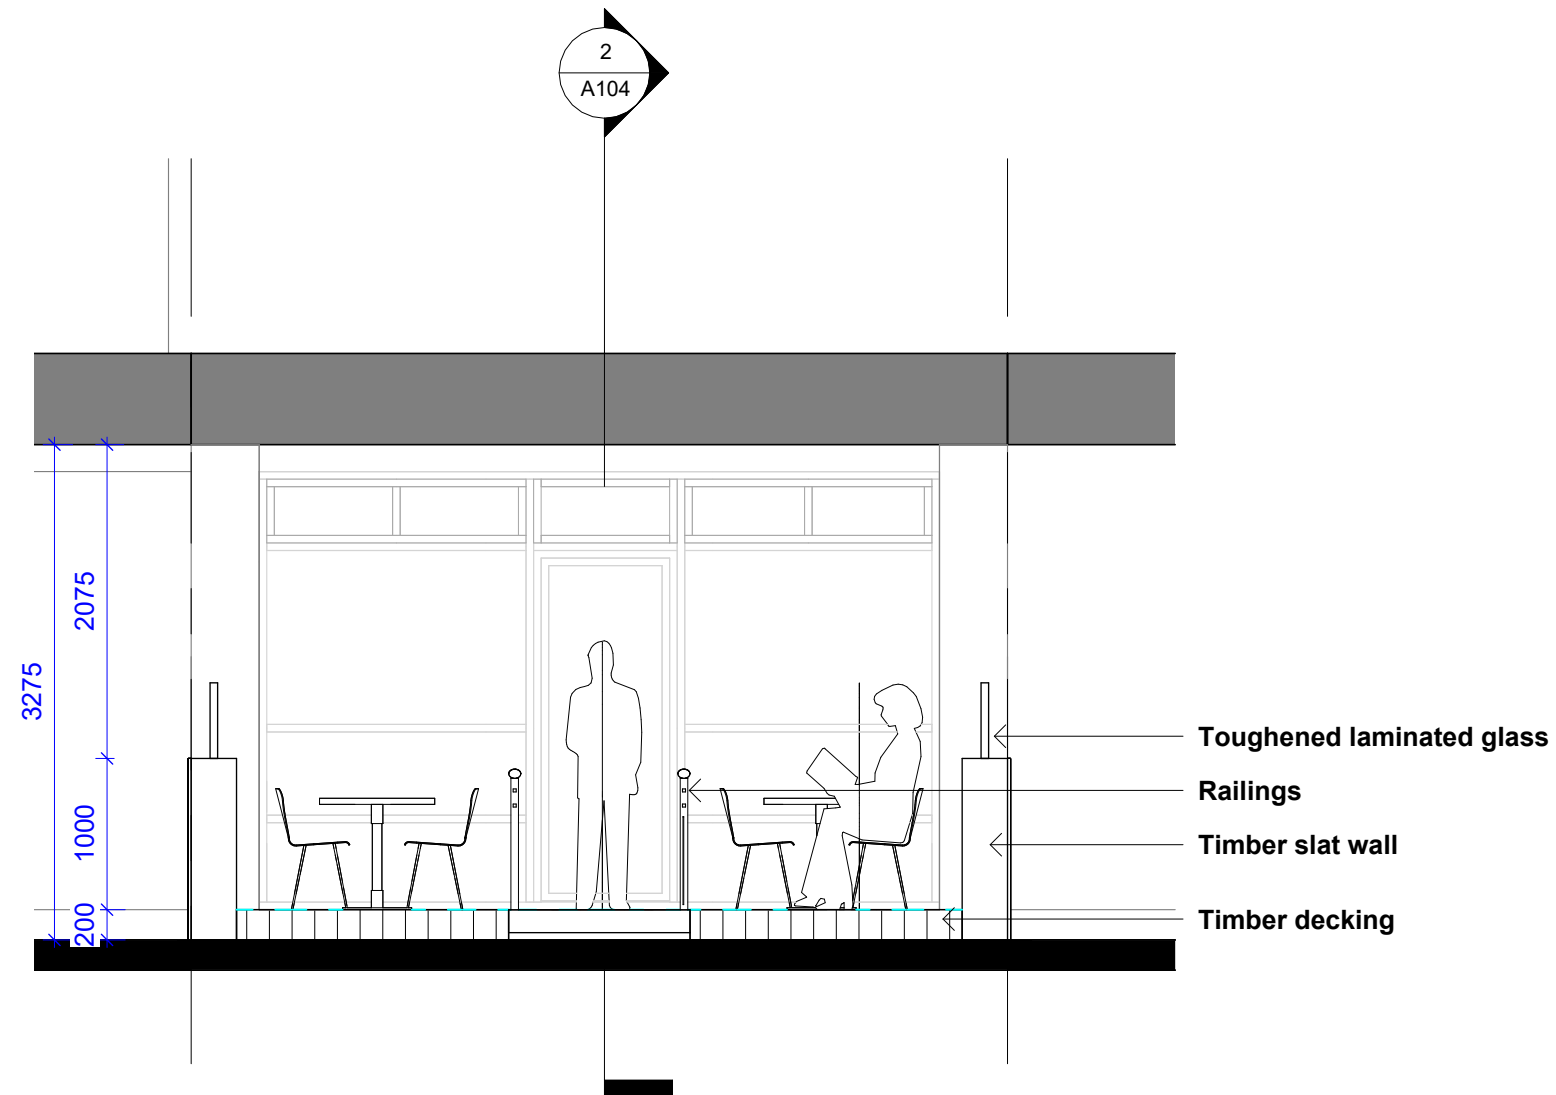

Section AA
1 : 50

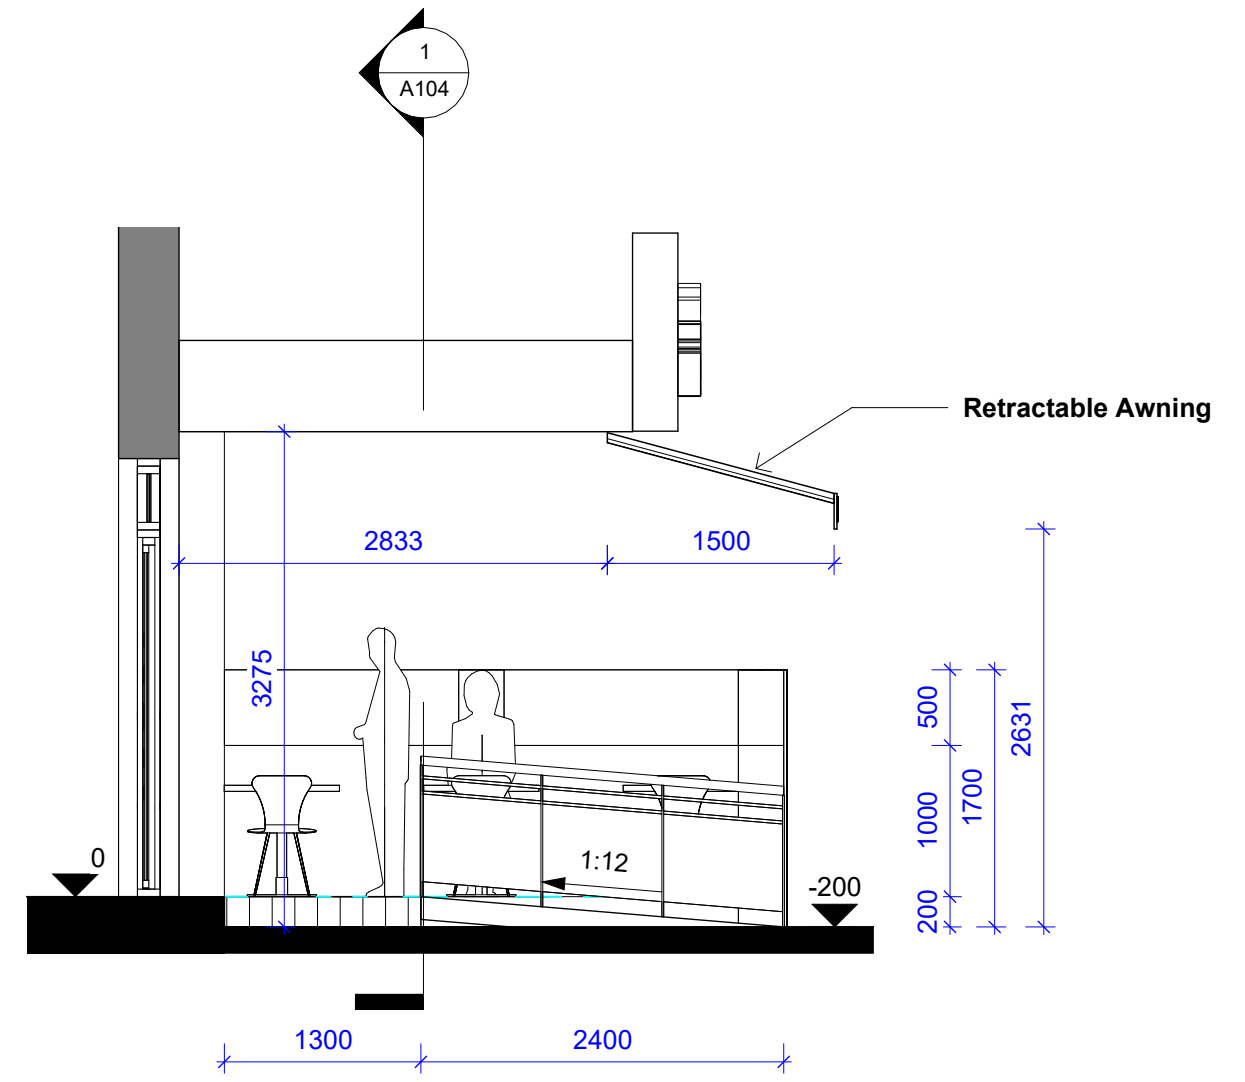

Section BB
1 : 50

COPYRIGHT © ALL RIGHTS RESERVED BY VIKAS ALYAS LTD. DO NOT SCALE FROM DRAWING. DRAWING INDICATES DESIGN INTENT ONLY. REPORT ANY DISCREPANCIES TO CLIENT / VA LTD. NOT TO BE USED FOR CONSTRUCTION UNLESS STATED SO. TO BE READ IN CONJUNCTION WITH OTHER DRAWINGS OR SPECIFICATION WHERE PROVIDED.


ARCHITEK
BUILDING DESIGN CONSULTANCY

0161 511 8479
vikas@architek.uk
916 Stockport Road, Levenshulme, Manchester, M19 3AB

No.	Description	Date
P1	Issue to Planning	01.01.2023
P2	Ramp and railings	15.09.2023

PROJECT Al-Madina - Forecourt Outdoor Seating		ADDRESS AL MADINA-76 Wilmslow Rd, Rusholme, Manchester M14 5AL		CLIENT Omar Zeb		
		SHEET Section A and B		Date 01.10.2022	Project number -	Scale (@ A3) 1 : 50
Drawn by VA	DRAWING NUMBER A104			REV P2		
Checked by VA						
MANCHESTER CITY COUNCIL	PURPOSE OF ISSUE Planning					

3D Floorplan

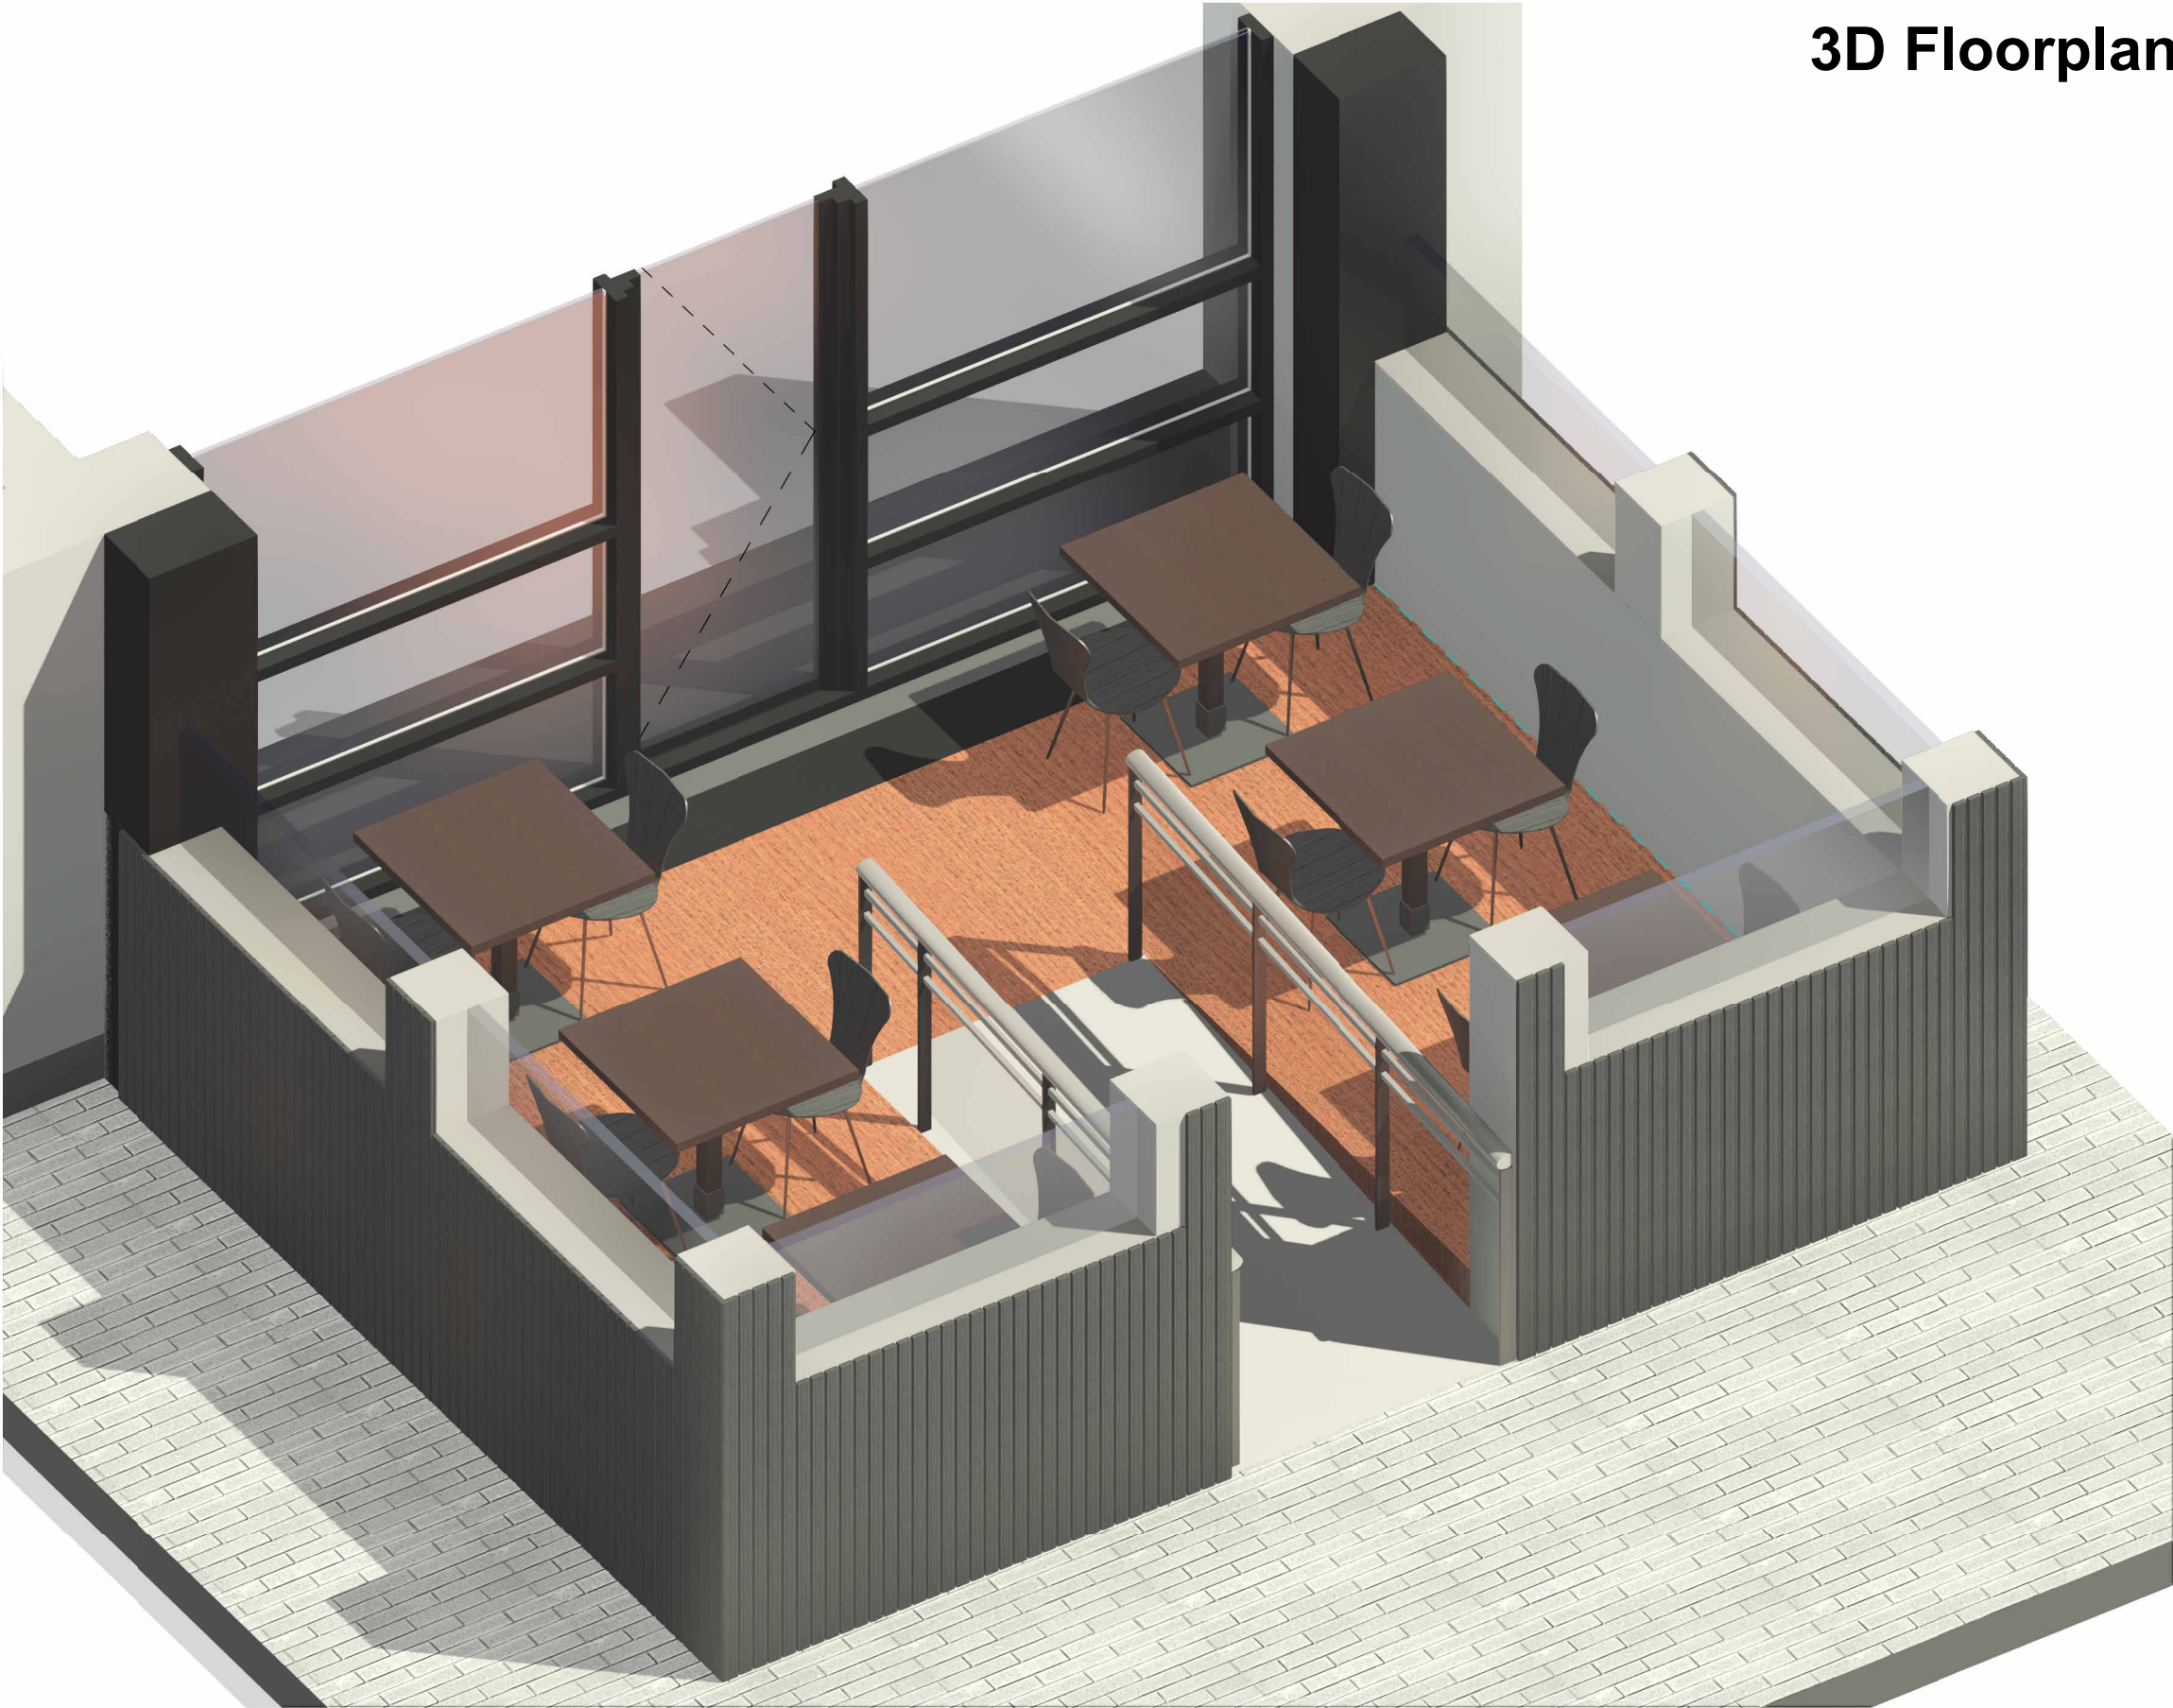

COPYRIGHT © ALL RIGHTS RESERVED BY VIKAS ALYAS LTD. DO NOT SCALE FROM DRAWING. DRAWING INDICATES DESIGN INTENT ONLY. REPORT ANY DISCREPANCIES TO CLIENT / VA LTD. NOT TO BE USED FOR CONSTRUCTION UNLESS STATED SO. TO BE READ IN CONJUNCTION WITH OTHER DRAWINGS OR SPECIFICATION WHERE PROVIDED.

ARCHITEK

BUILDING DESIGN CONSULTANCY

0161 511 8479

vikas@architek.uk

916 Stockport Road, Levenshulme, Manchester, M19 3AB

No.	Description	Date
P1	Issue to Planning	01.01.2023
P2	Ramp and railings	15.09.2023

PROJECT		ADDRESS		CLIENT		
Al-Madina - Forecourt Outdoor Seating		AL MADINA-76 Wilmslow Rd, Rusholme, Manchester M14 5AL		Omar Zeb		
		SHEET		Date	Project number	Scale (@ A3)
MANCHESTER CITY COUNCIL		PURPOSE OF ISSUE		01.10.2022	-	
				Drawn by	DRAWING NUMBER	REV
				VA	A105	P2
				Checked by		
				VA		

