




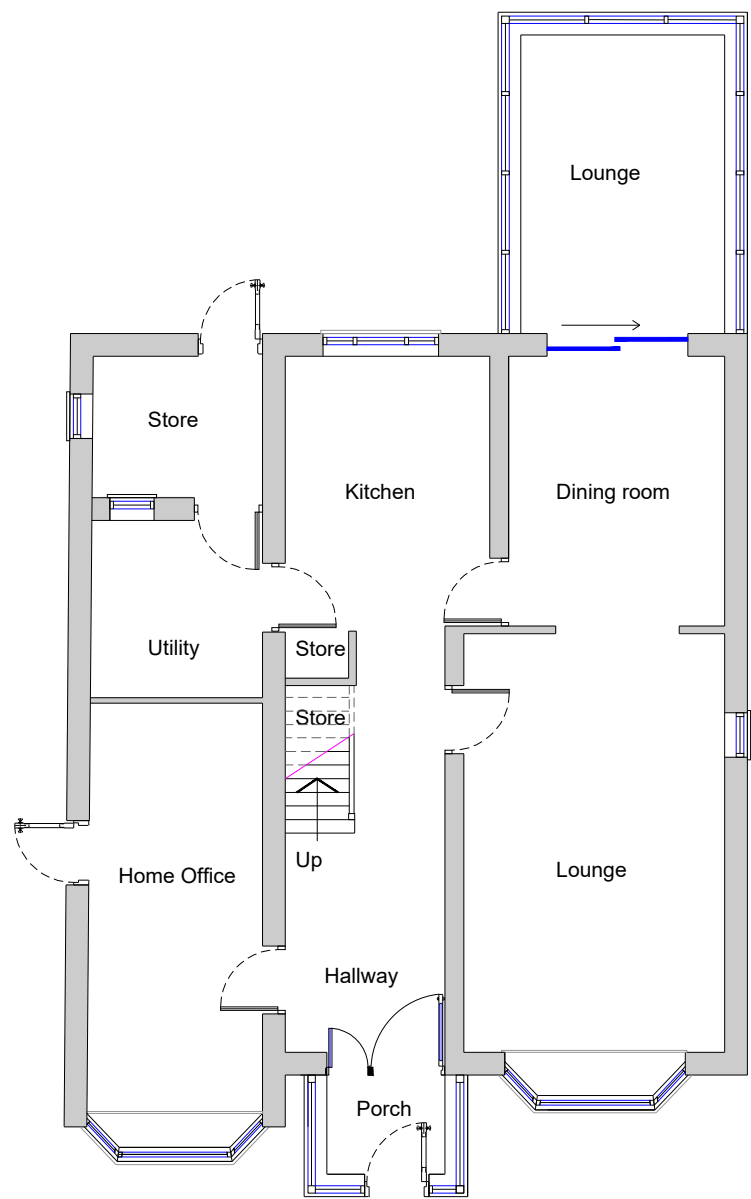

Existing Ground Floor Plan
Scale 1:100

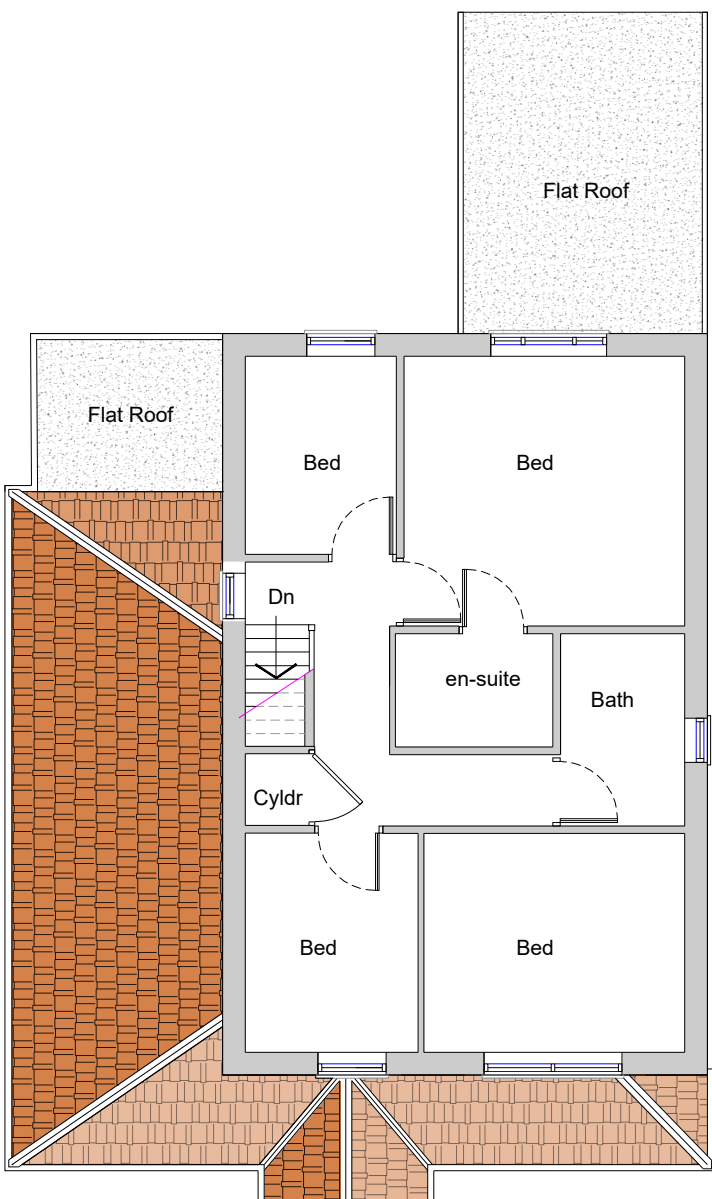

Existing First Floor Plan
Scale 1:100

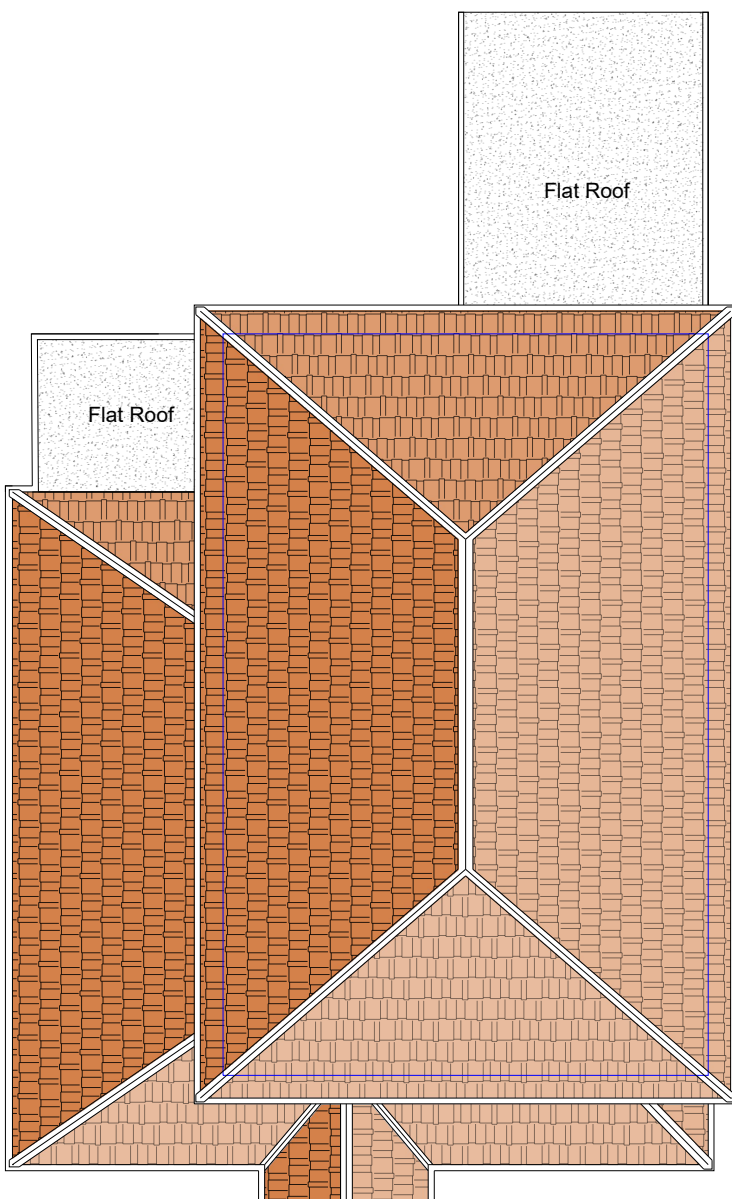


Existing Roof Plan
Scale 1:100




Existing Front Elevation
Scale 1:100



Existing Rear Elevation
Scale 1:100

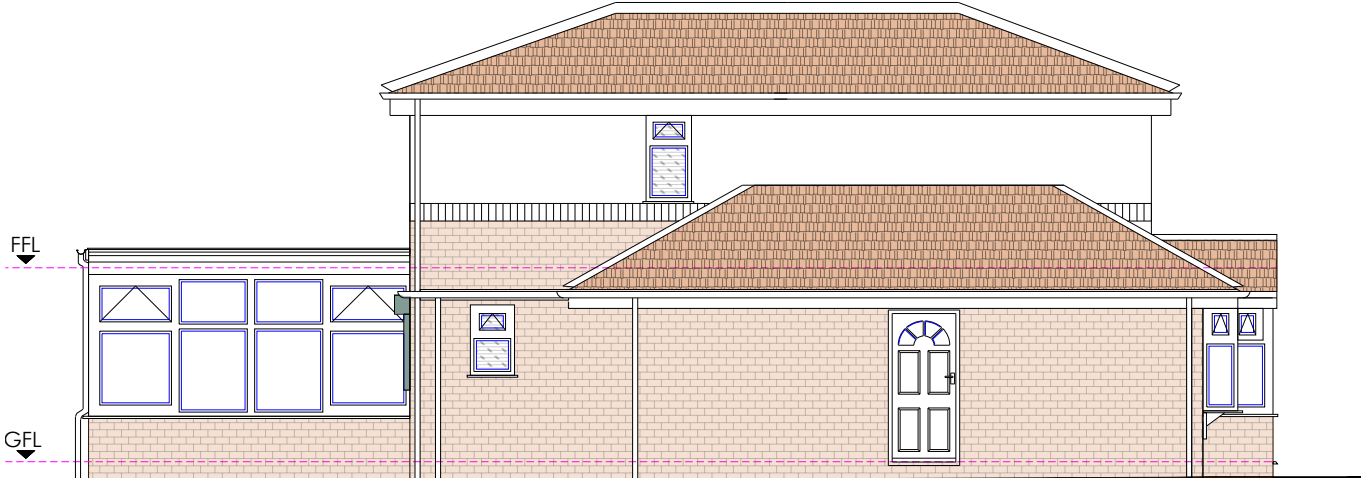

Existing Side Elevation
Scale 1:100

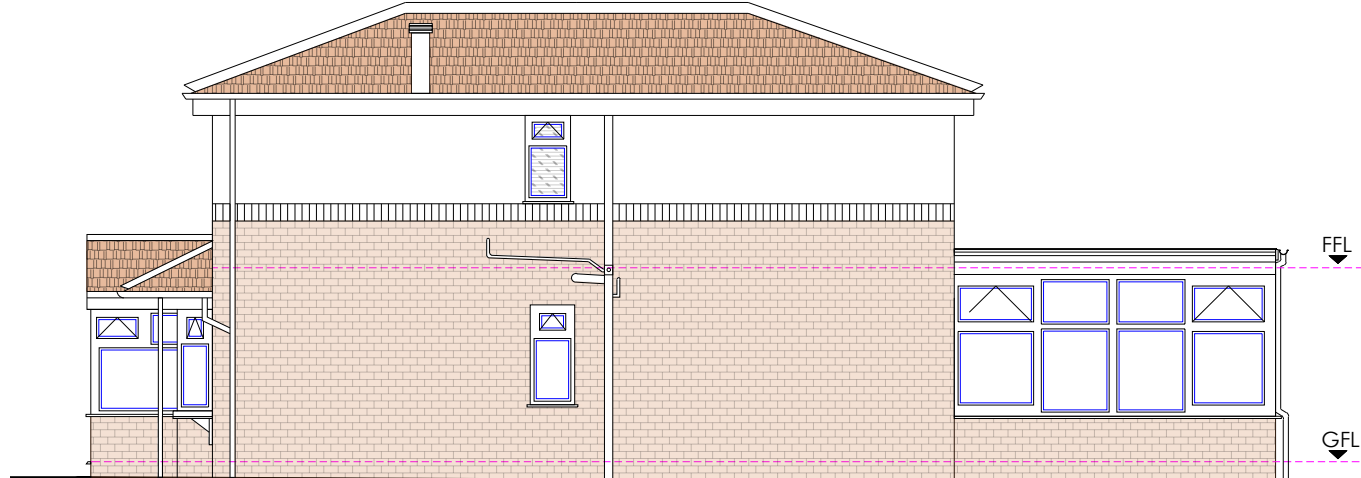

Existing Side Elevation
Scale 1:100

GENERAL NOTES

1. The contractor must check the site and the approved drawings before commencing the works and must take any working measurements as necessary and any discrepancy must be reported to the client.
2. Work shall comply with any current relevant BS/codes of practices and confirm to the Building Regulations including the latest amendment. The contractor is responsible for setting out the works.

PROJECT ADDRESS

26 Acorn Close
Burnage
M19 2HS

PROJECT

Part single storey and first floor
side extension

REVISION

DATE

KEY

RWP Rain water pipe
SVP Soil Vent Pipe

Drawing No.
PP149(2)22A

Scale
1:100 @ A1

Date
24.05.23


Drawn by
at

AT A. Design

Address:
12 Hastings Gardens
Stockport
SK5 8BF

T. 07830039347

E. ata_design@hotmail.com

 

SCALE BAR 1:50



SCALE BAR 1:100