



FRONT ELEVATION - UNCHANGED



FRONT ELEVATION




FRONT ELEVATION FROM PARBOLD AVE.




EXISTING REAR ELEVATION




REAR ELEVATION

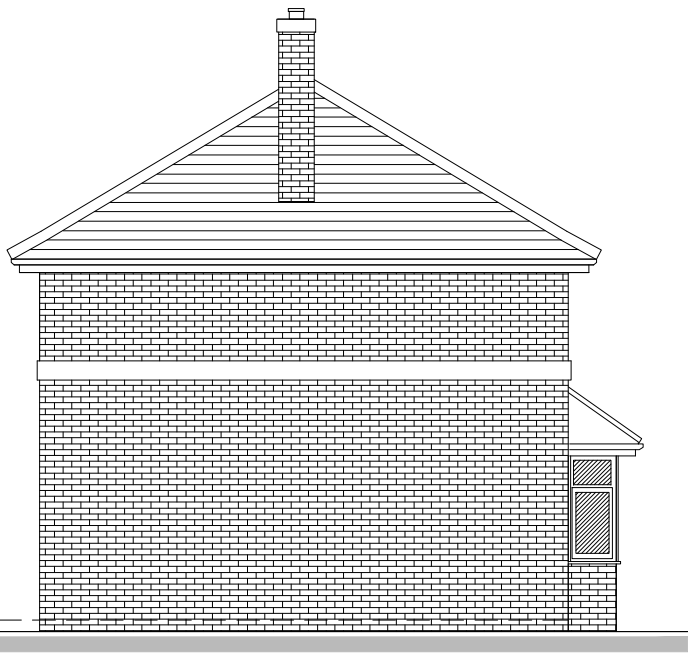

EXISTING SIDE ELEVATION (SOUTH)

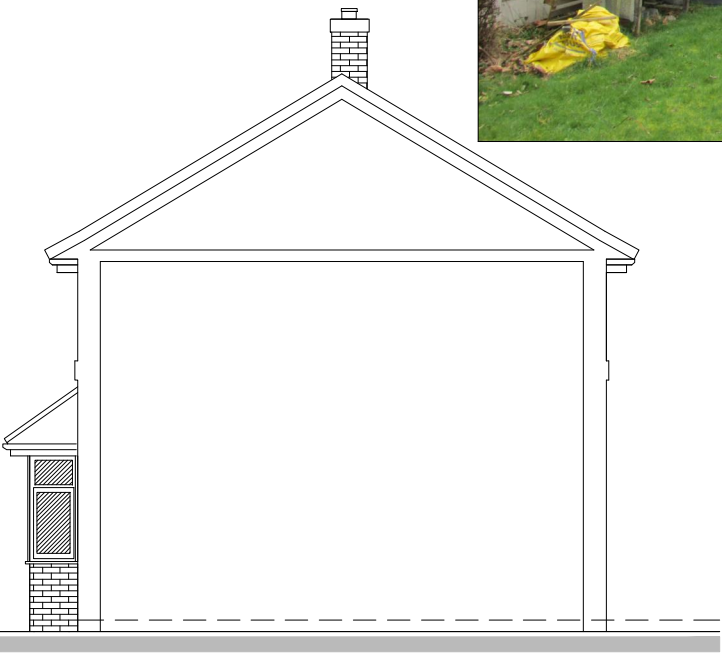

EXISTING SIDE ELEVATION (NORTH)

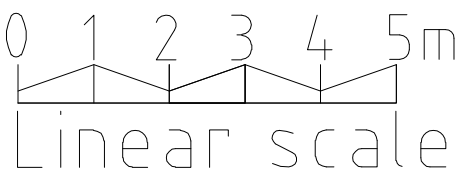

scale 1:100

PROPOSED SINGLE STOREY EXTENSION
TO THE REAR ELEVATION @
7 PARBOLD AVE.,
WITHINGTON,
M20 1FU

PRELIMINARY
DRAWINGS

Drawing Title

EXISTING ELEVATIONS

Scale
1:100 @ A3

Date
24/04/2023

Drawn by
PAG

Job No.

Drawing No.

Revision

AA1

PL3

SQUARE
DEAL

Architectural Services
Tel: 0794 1263287
email: sda.services@yahoo.com