






01 Units 2 & 3 -North Elevation

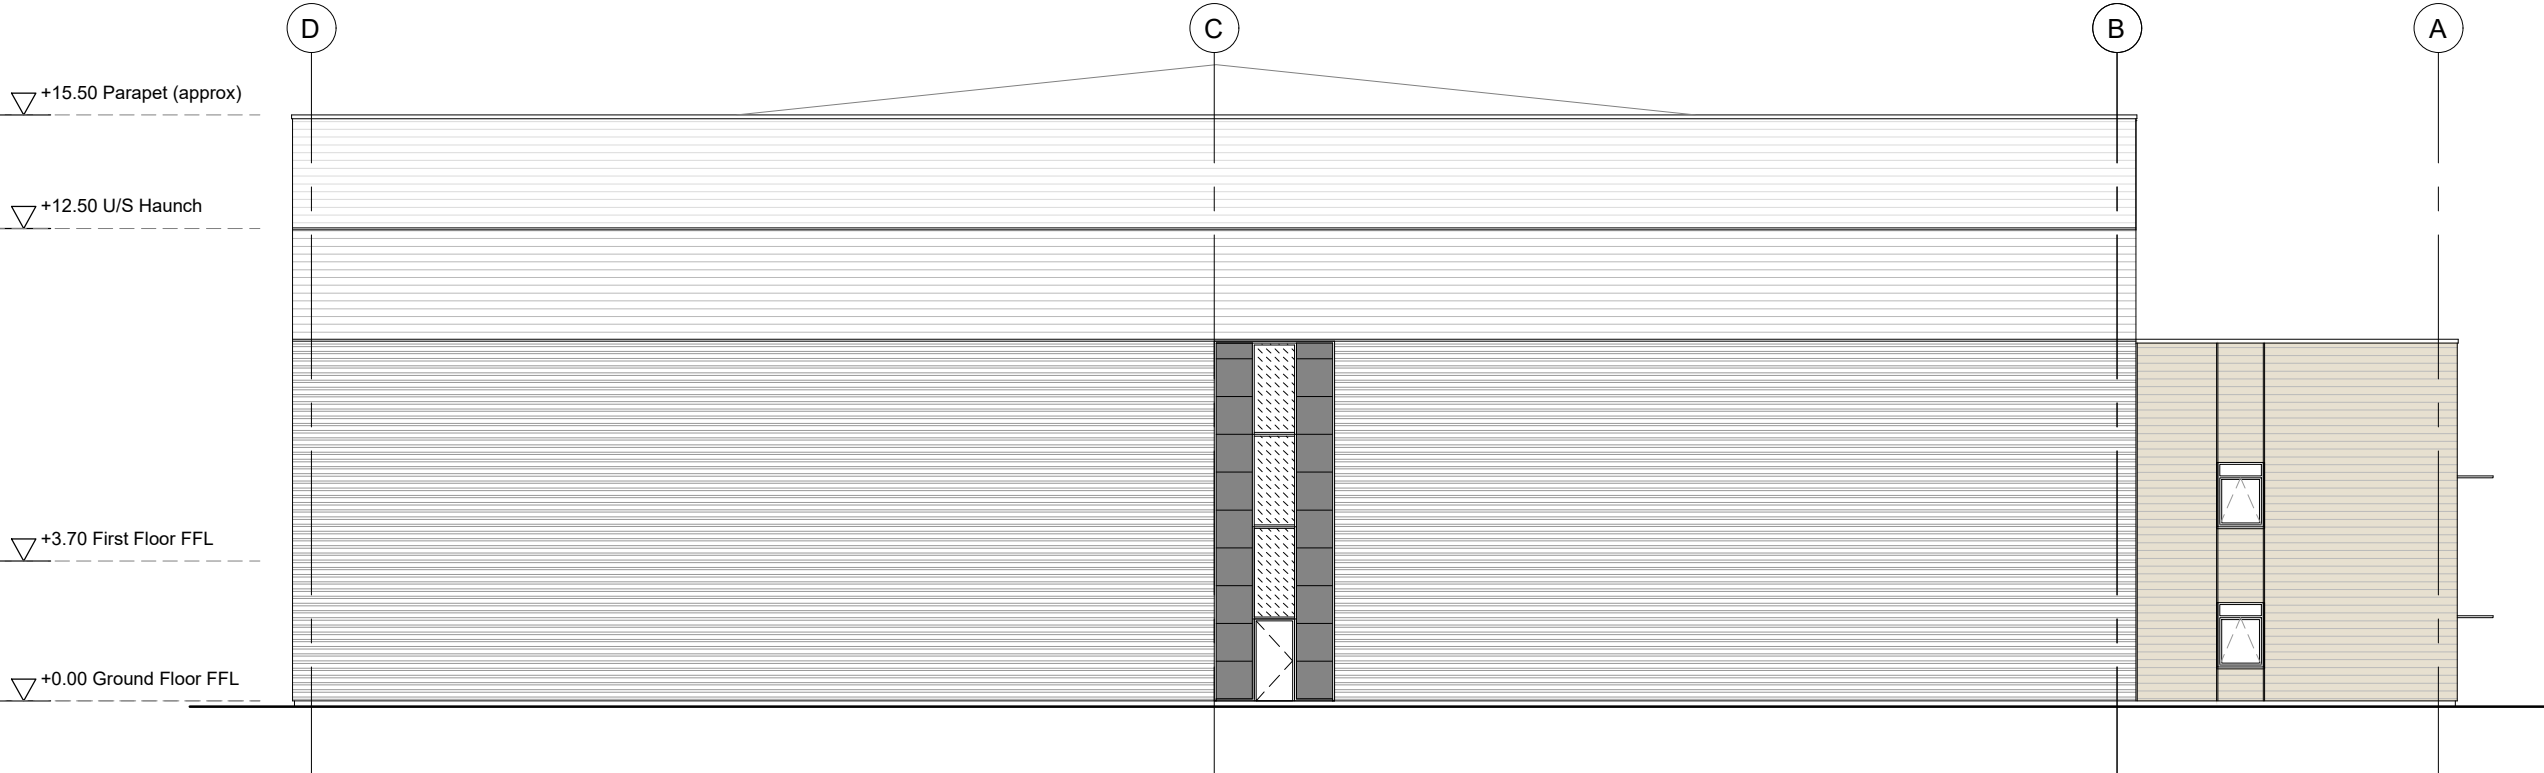

02 Units 2 & 3 -East Elevation

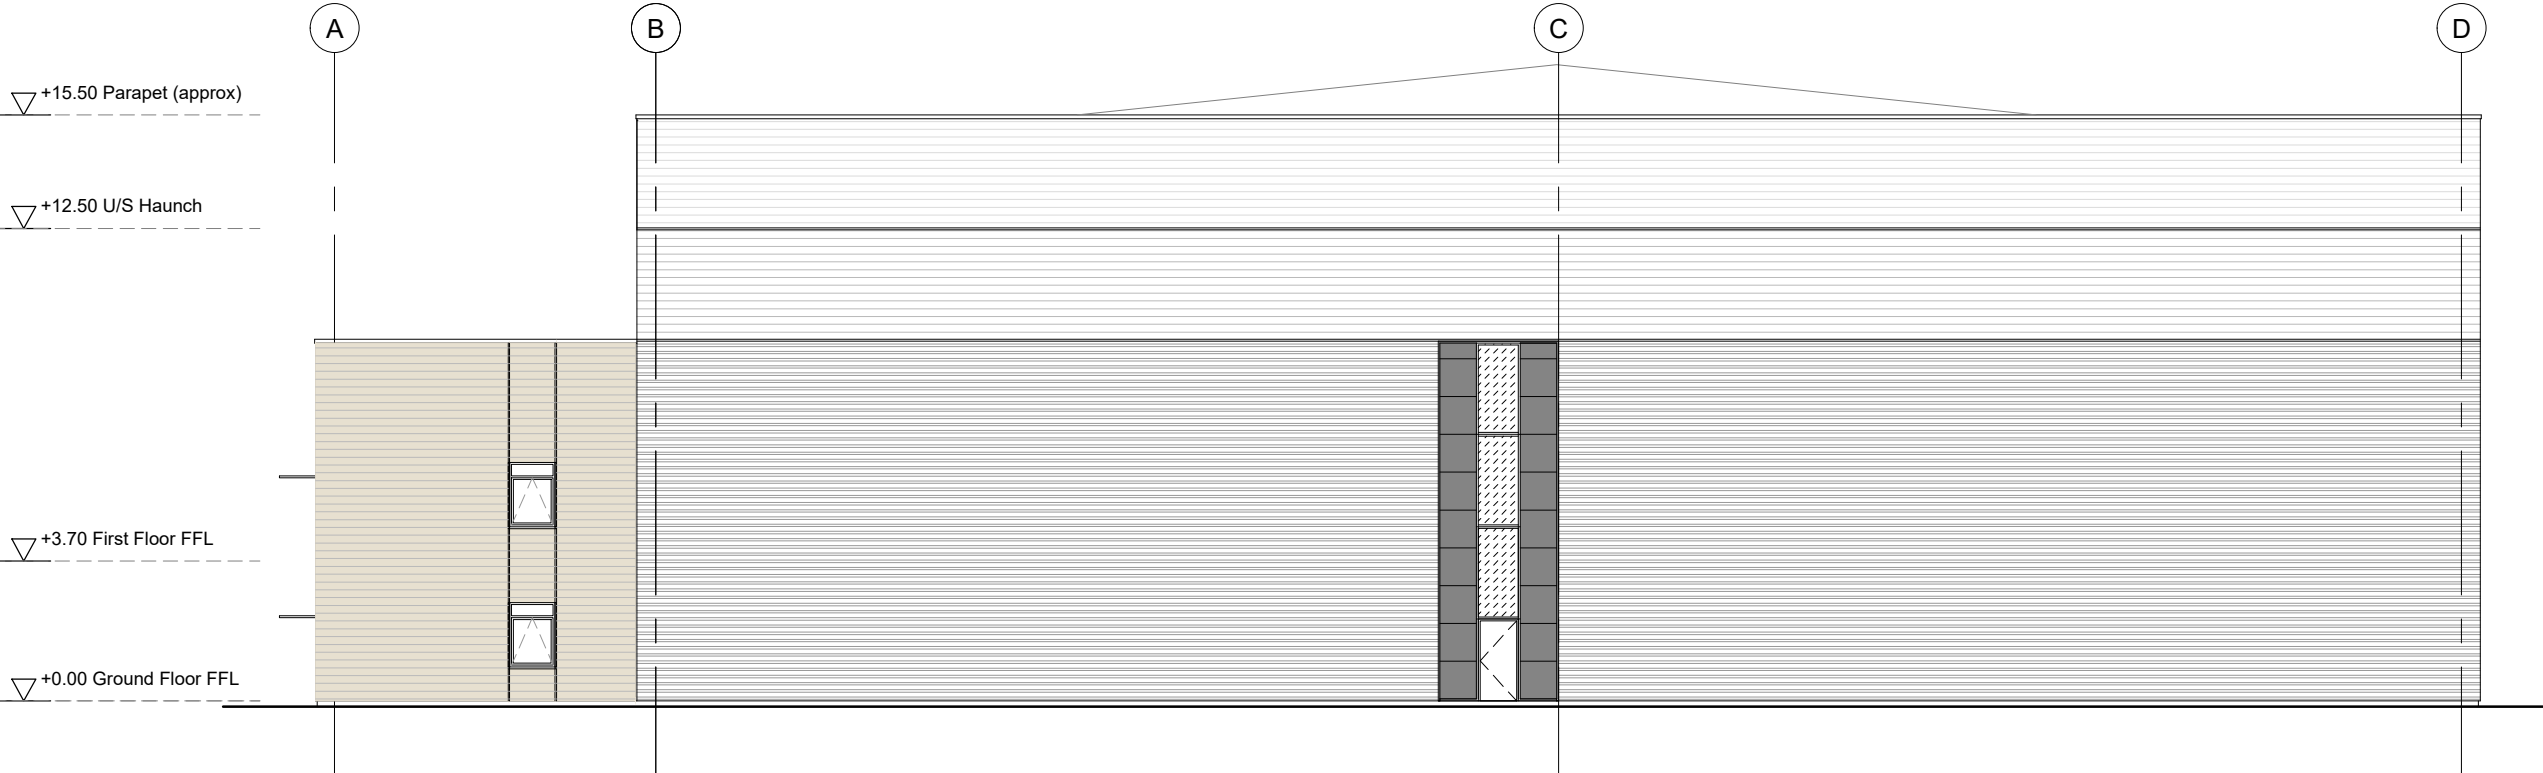

03 Units 2 & 3 -West Elevation

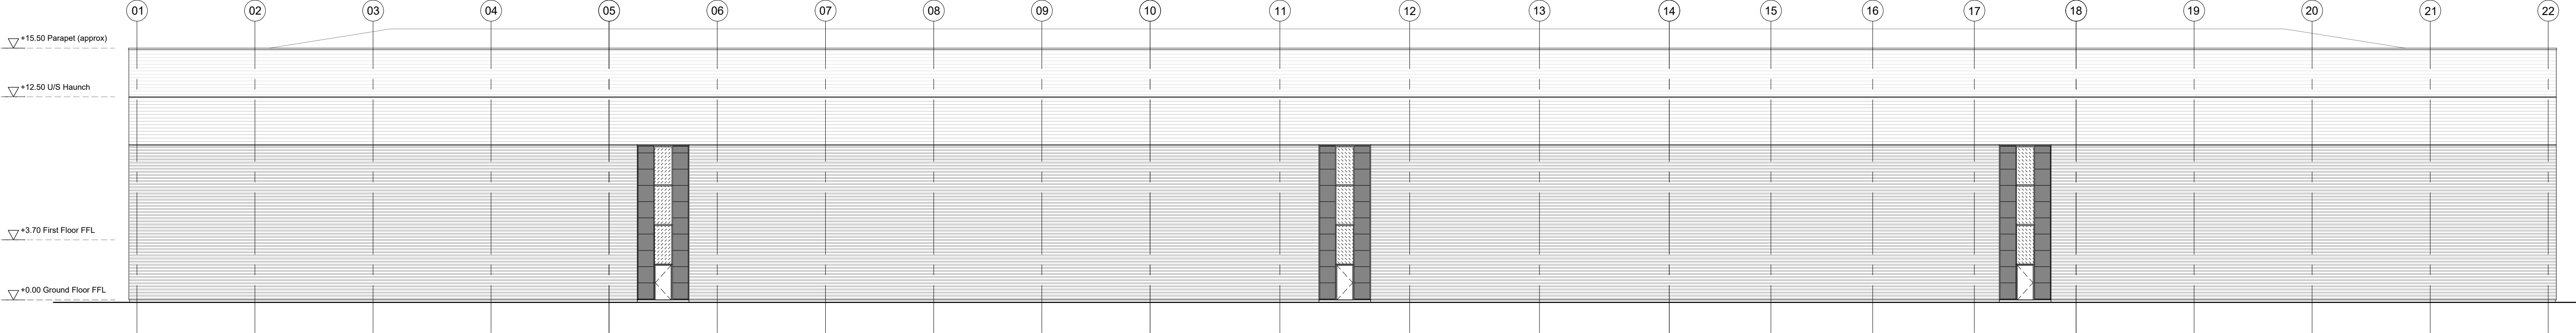

04 Units 2 & 3 -South Elevation

0246810

Notes:

Rev:	Notes:	Date:	Dwn:	Iss:
-	First issued	08.08.22	PL	HA
A	Issued for planning	17.11.22	PL	HA
B	Windows and internal cores revised.	16.05.23	PL	HA
C	Elevations 03 & 04 relabelled	09.06.23	PL	HA

hale

ARCHITECTURE | DESIGN MANAGEMENT

22c Leathermarket Street, London, SE1 3HP

Client:

AVIVA

INVESTORS

Issue Purpose:

Project:

Atlas Business Park
Wythenshawe, Manchester

Drawing Title:

Units 2 & 3 - Proposed Elevations

Project No:

20071

Scale @ A1

1:200

Drawing No:

20071-PL 225

Revision:

C