



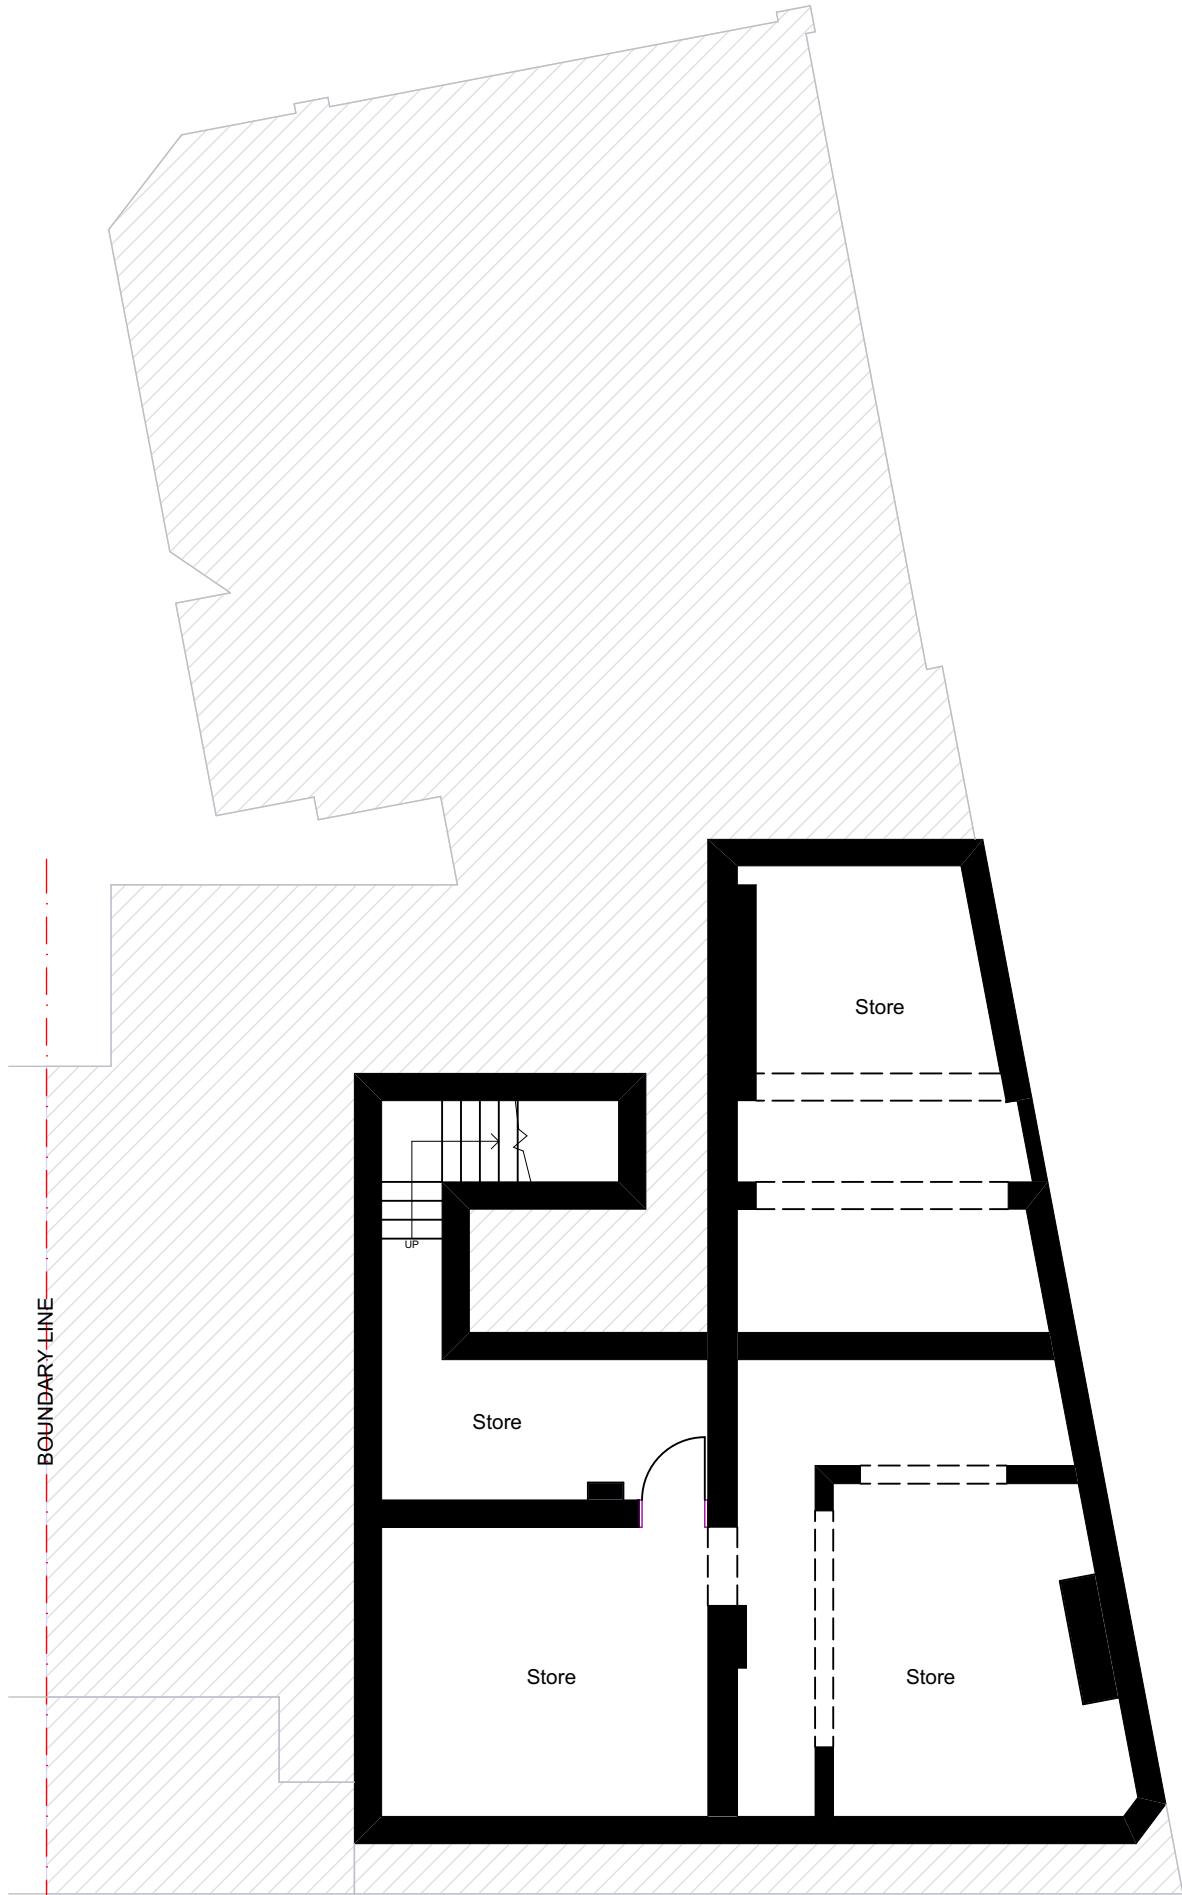

EXISTING GA BASEMENT FLOOR (UNCHANGED)

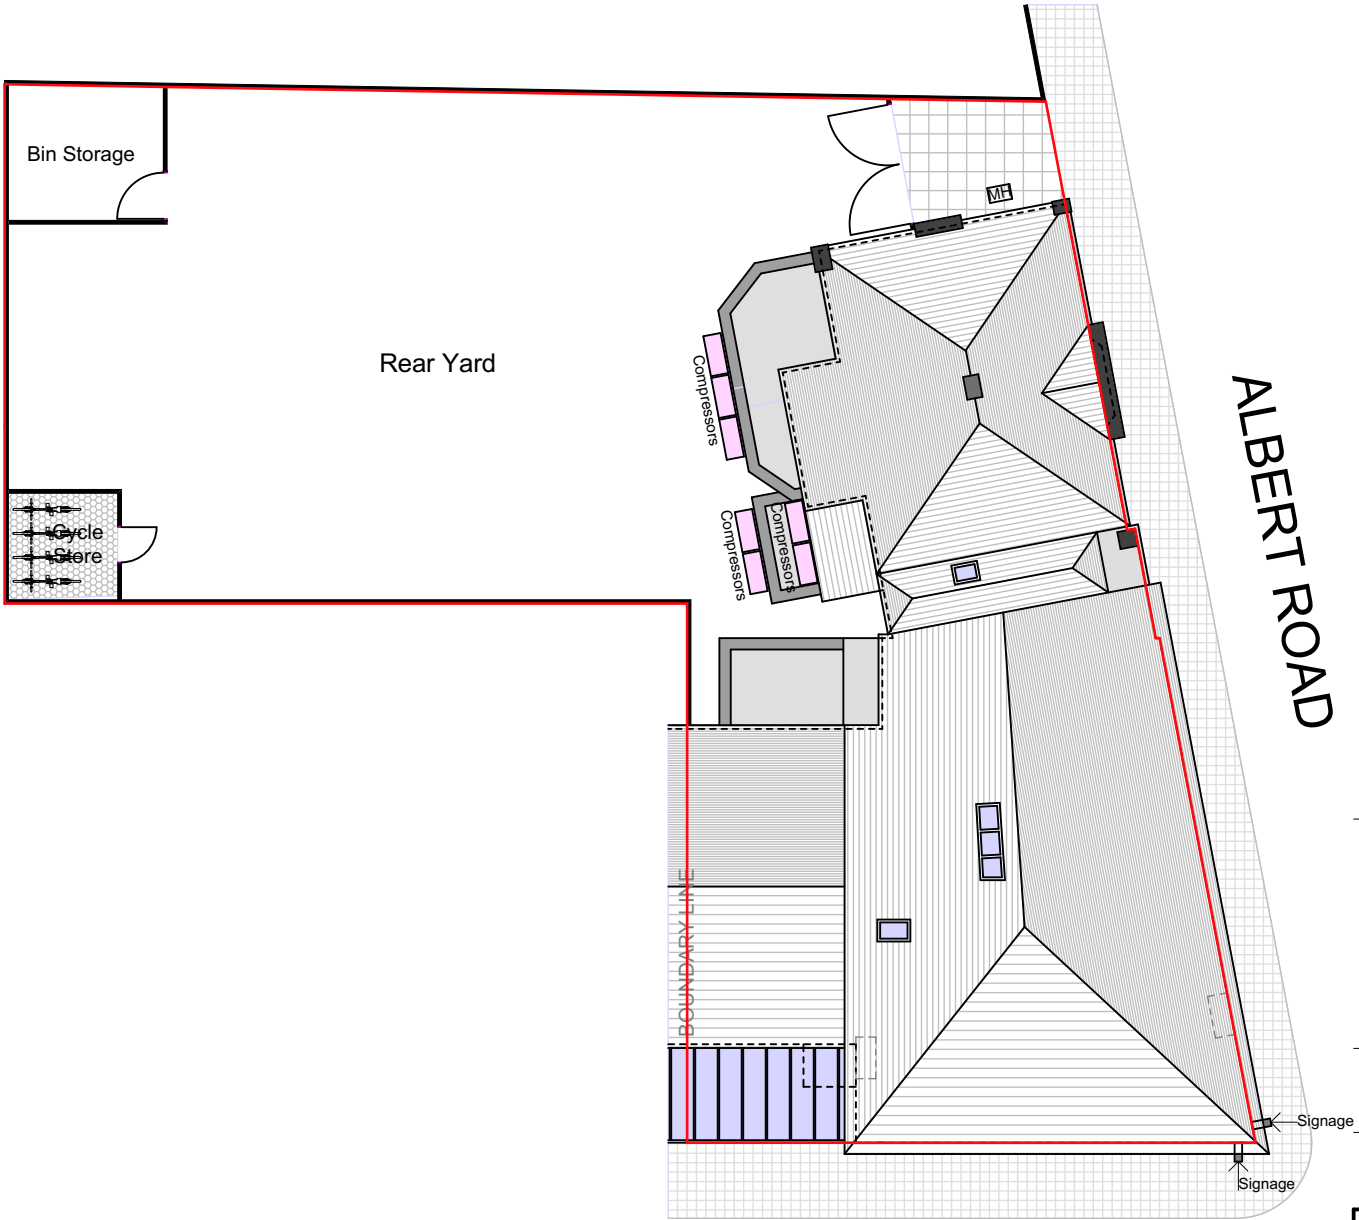

STOCKPORT ROAD

PROPOSED GA SITE PLAN @1/200

notes

This drawing is subject to a detailed building and site survey, therefore no guarantee of its accuracy can be given.
This drawing has been draughted in accordance with the clients design requirements.
All areas are approximate and are subject to a detailed building and site survey and further design development.
All dimensions should be checked prior to commencement of construction on site. Measurements should not be taken off the drawing.

All dimensions shown are in millimetres (mm).

- Text Key
- 1. Existing facing brickwork
 - 2. Existing slate roof tiles
 - 3. Existing uPVC door/window
 - 4. Existing aluminium window/door
 - 5. Existing render
 - 6. Existing skylight



PL1	Planning Updates	30.11.23
PL0	Planning Issue	30.10.23



NADA Architects Ltd
169 Kingsway
Burnage
Manchester
M19 2ND
Mob: 07974 735527
E: ahmed@nadaarchitects.com
W: www.nadaarchitects.com

D - design	PL - planning	PT - pre-tender
T - tender	P - preliminary	
C - construction	R - record	

KINGSTON ESTATE UK LTD

CHANGE OF USE
936-938 STOCKPORT ROAD,
MANCHESTER ,M19 3NN

PROPOSED GA SITE PLAN &
EXISTING FLOOR PLAN

scale	date	drawn	checked
1:200 @ A3	30.10.23		AC
1:100 @ A3			

job no	(category) dwg no	revision
--------	-------------------	----------

23-1181 **(04)001** **PL1**

Drawing measurements shall not be obtained by scaling. Verify all dims prior to construction. Immediately report any discrepancies on this drawing to Architect. This drawing shall be read in conjunction with associated specifications and related consultant's documents.

PLANNING