

This drawing and the copyrights and patents therein are the designer's property and may not be used or reproduced - only under contract. All rights reserved.

DO NOT SCALE FROM THIS DRAWING EXCEPT FOR THE
PURPOSES OF LOCAL AUTHORITY PLANNING

rev	date	description



Soul Foods Group




DIDSBURY
UNIT 3A, PARRS WOOD COMPLEX,
DIDSBURY, MANCHESTER.
M20 5PG.
franchisee
S.A.S.A. LTD

EXISTING
EXTERNAL FRONTAGE ELEVATION

drawn by RCH	checked ----	date 12-07-23
store no. 0000	scale 1:50 @ A1	

KFC drawing no.	FB ref.	revision
0000/2023/P210	2023/57	--

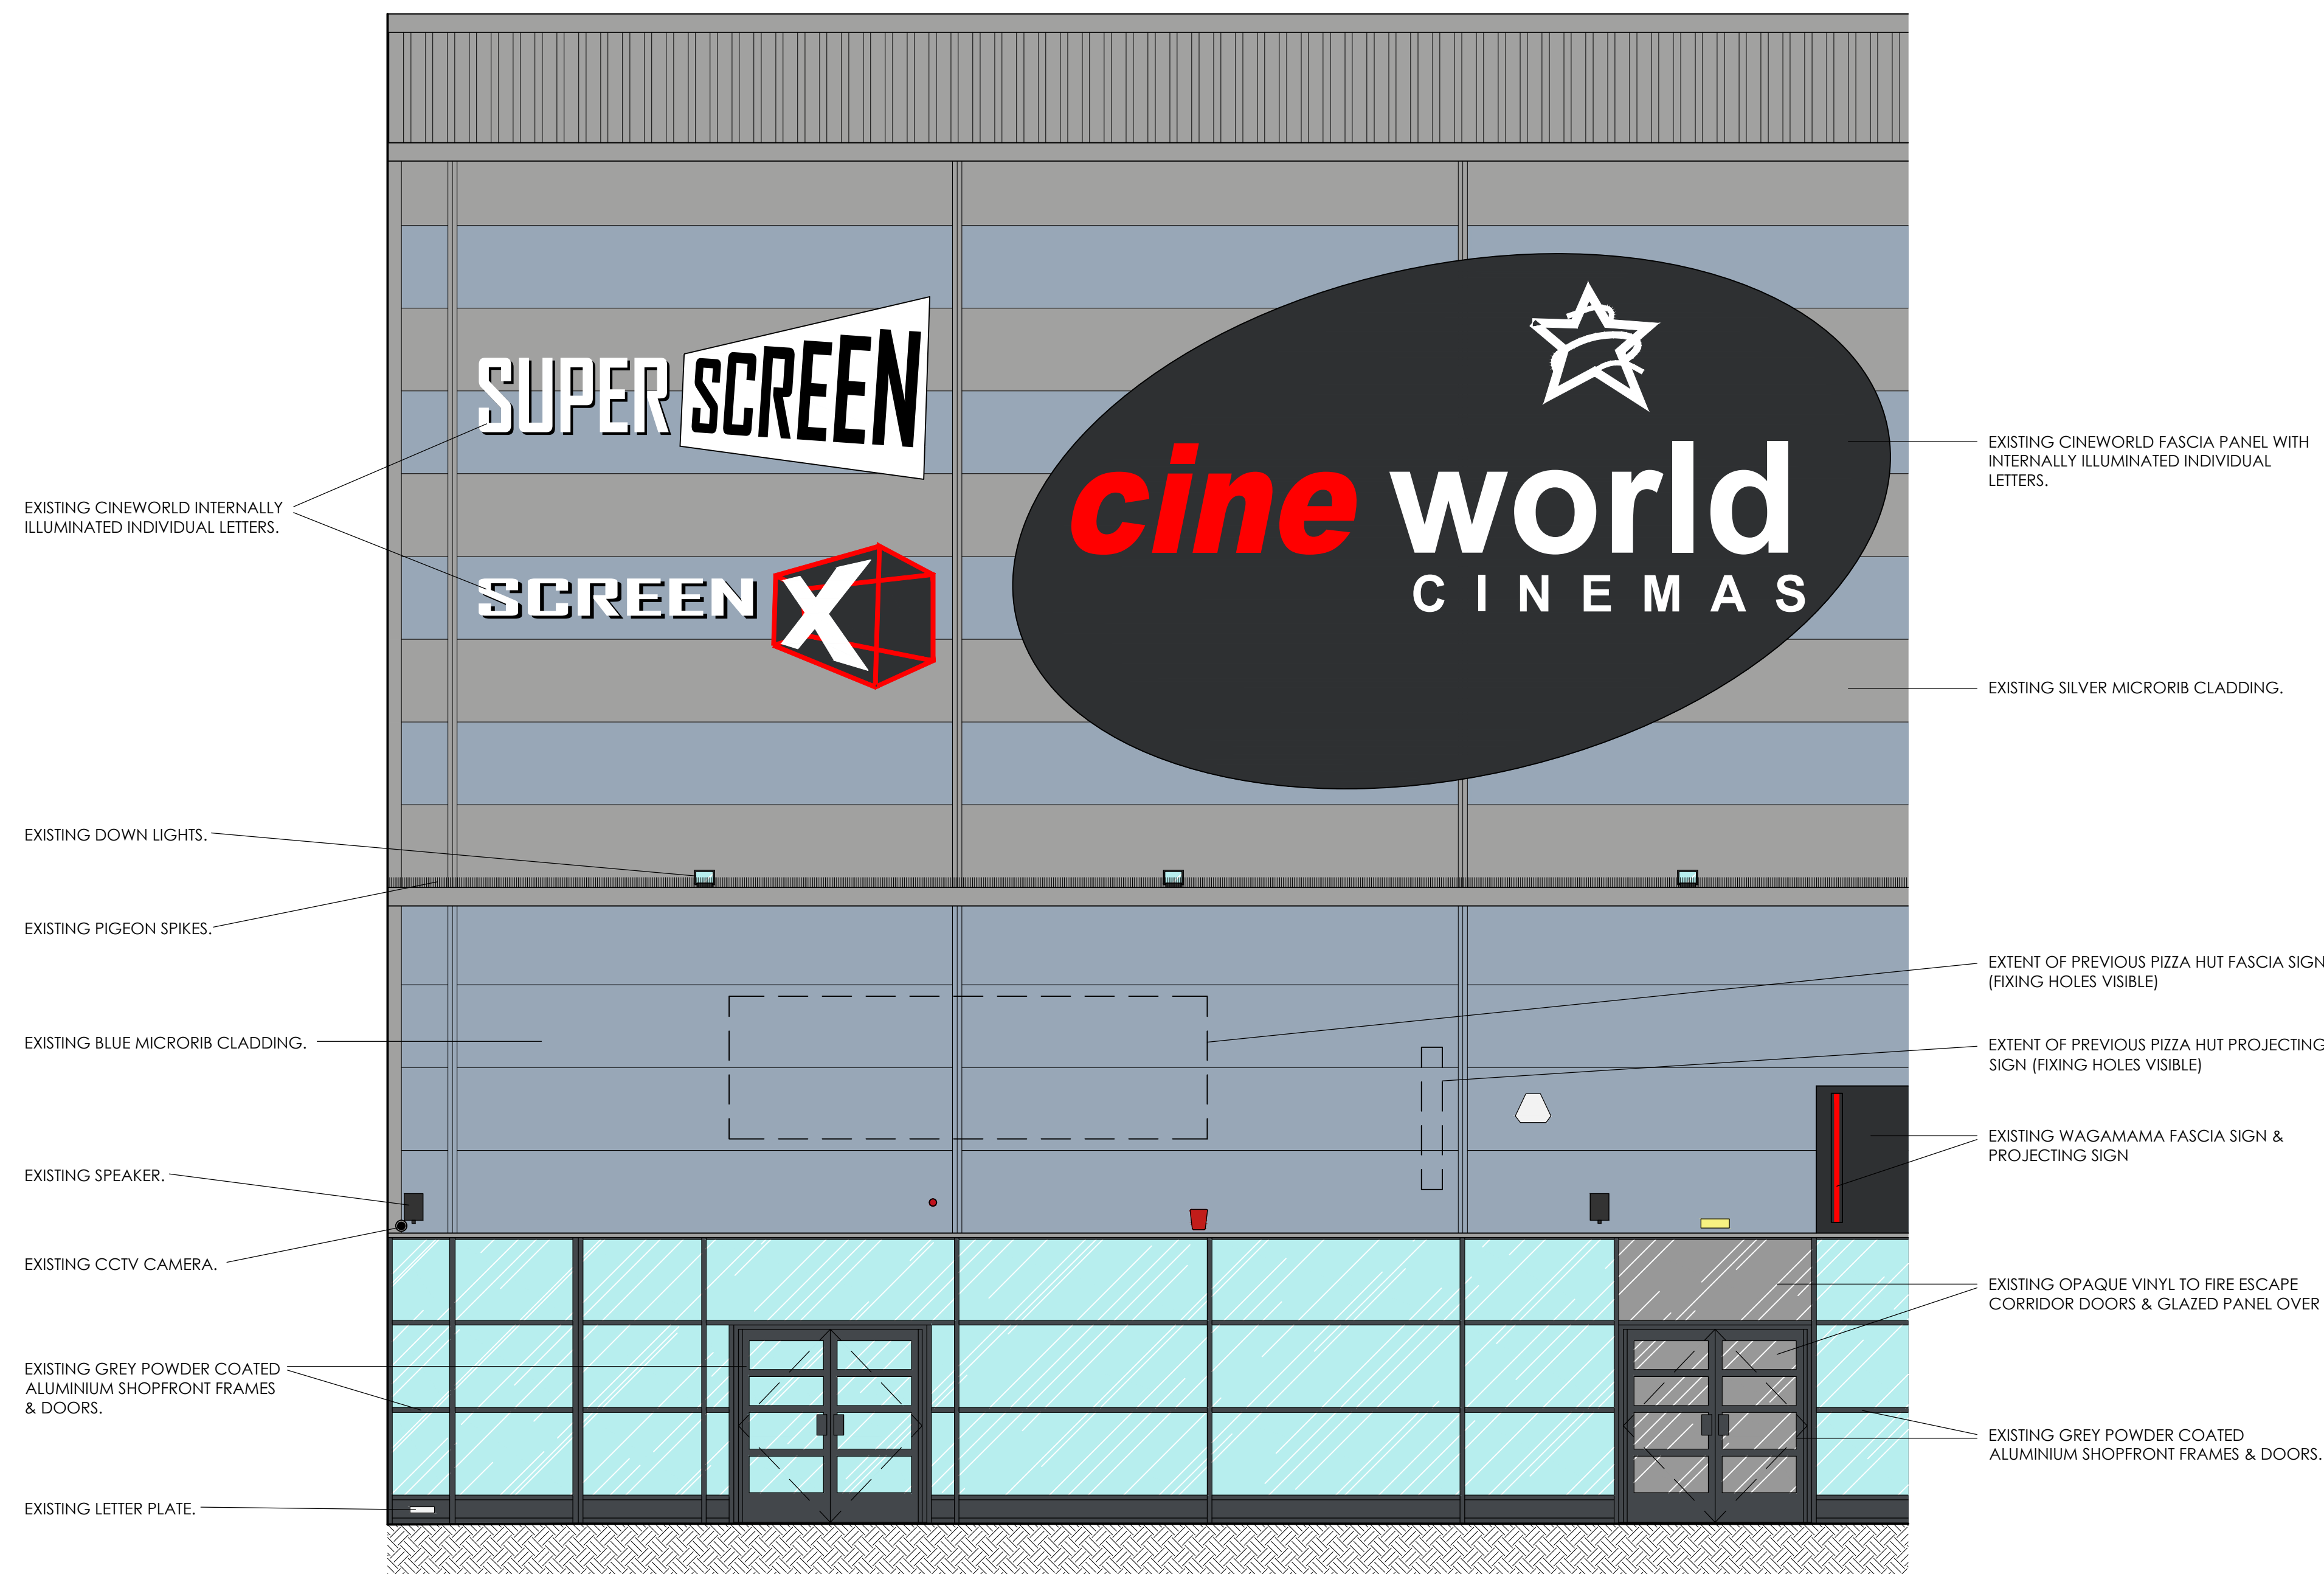

existing front elevation scale - 1:50 @ A1 / 1:100 @ A3