


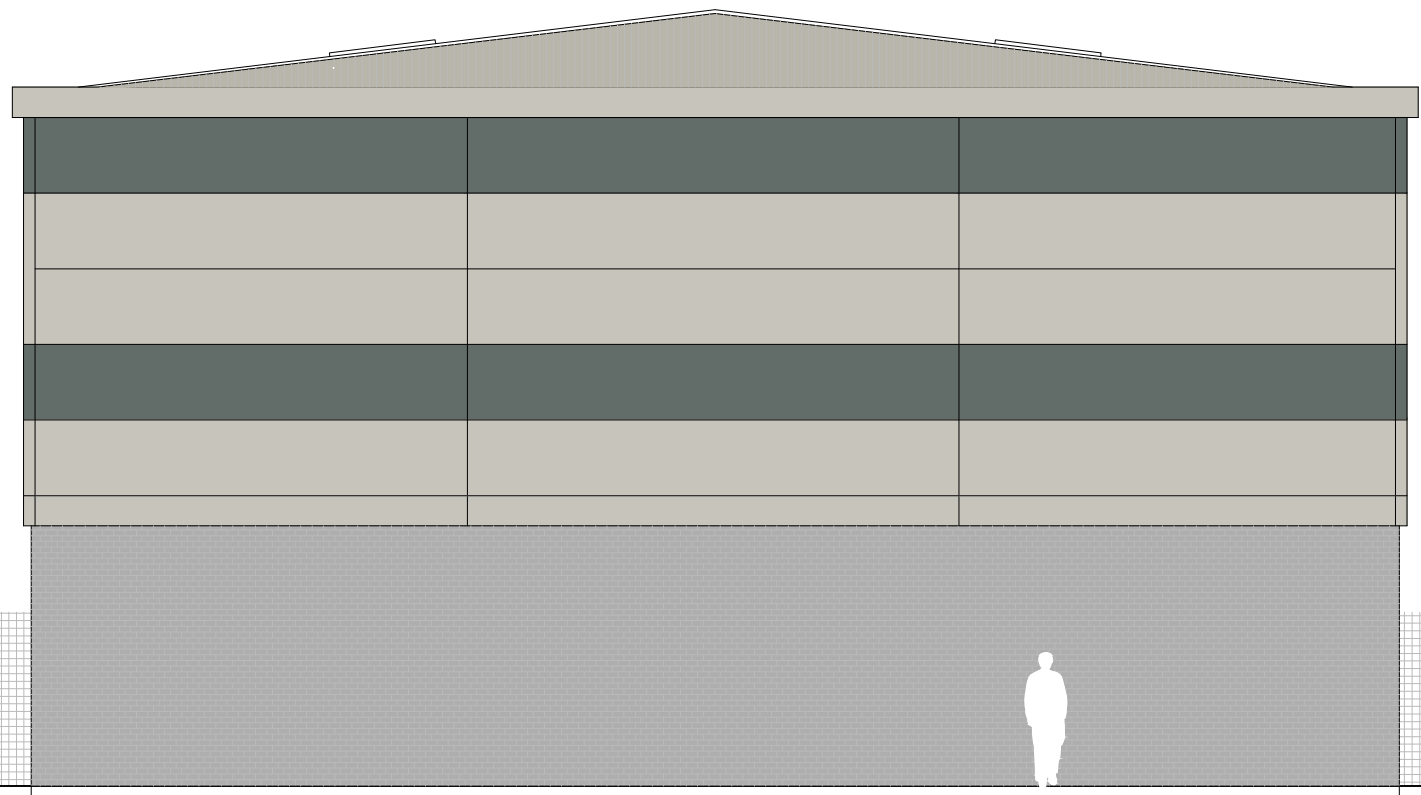
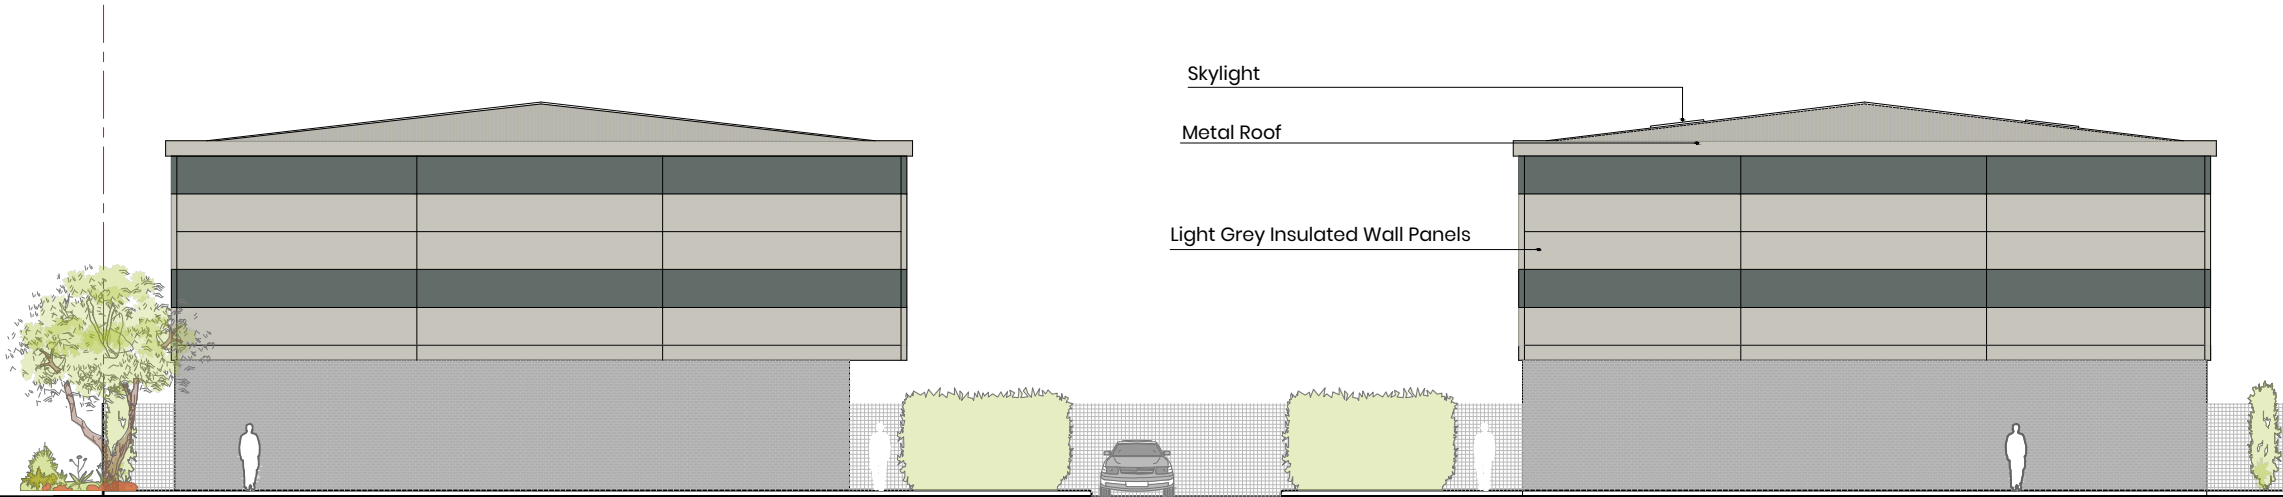


 



GA Proposed Side Elevation 01
Scale 1:100 @ A2

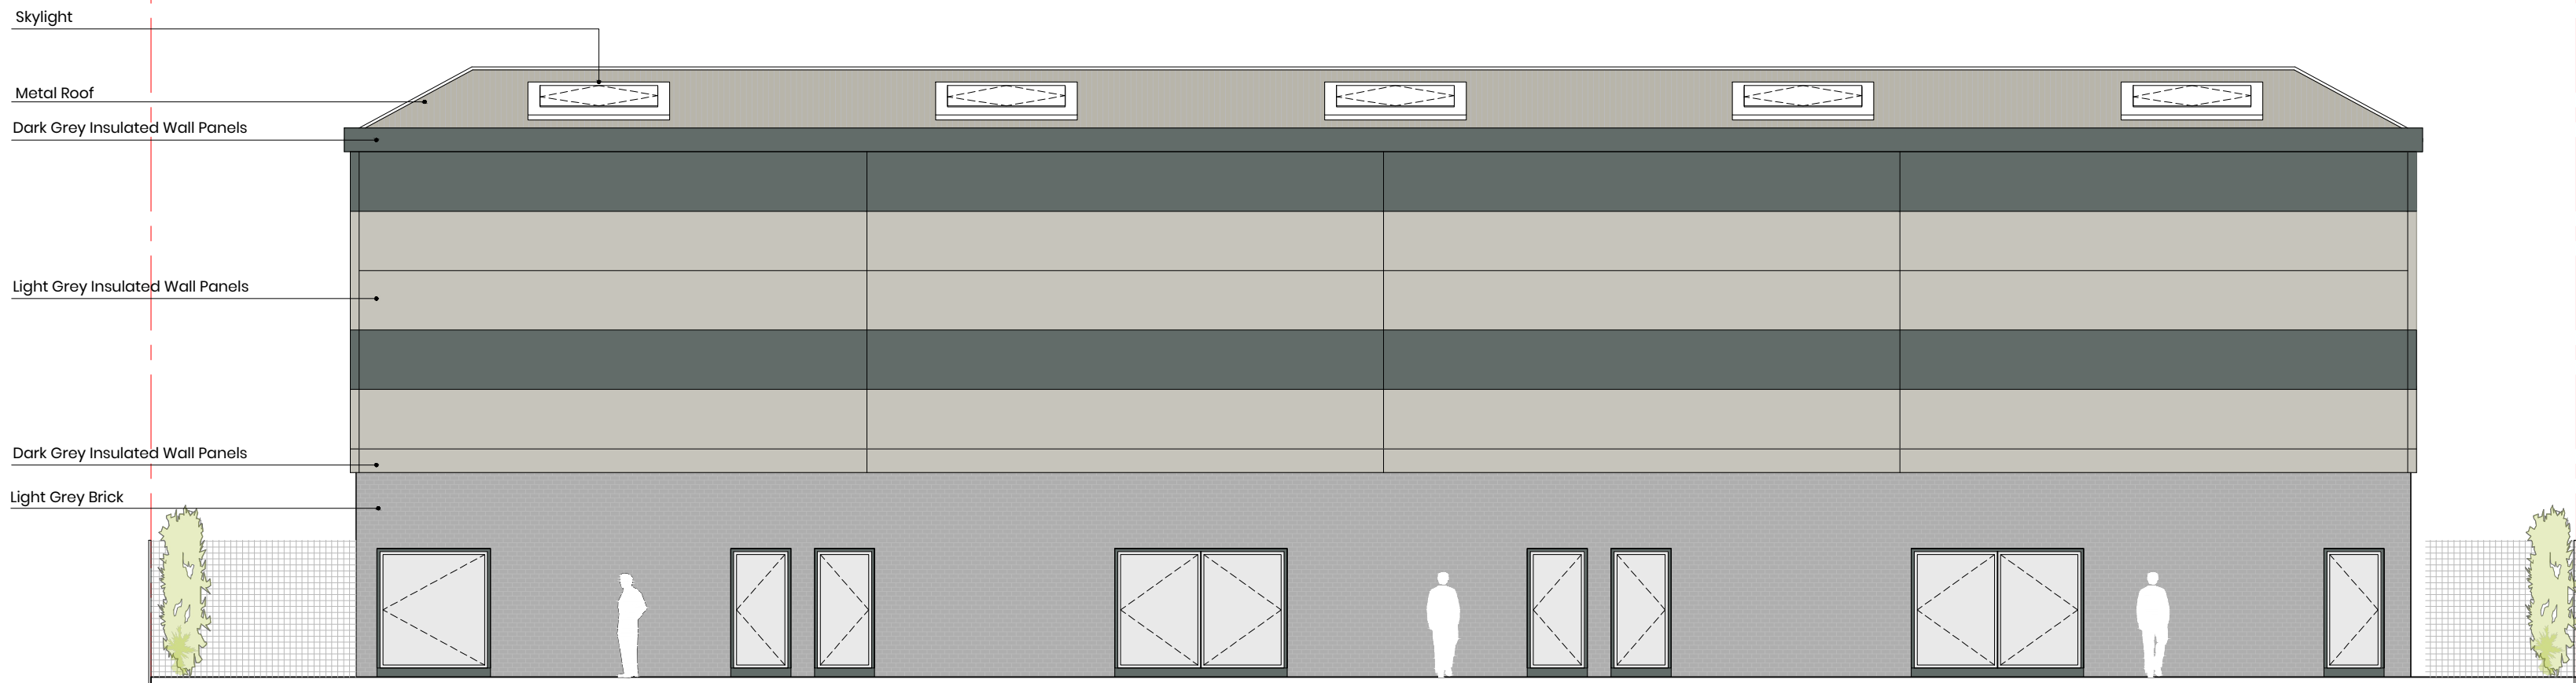


GA Proposed Side Elevation 02
Scale 1:200 @ A2

 

GA Proposed Rear Elevation
Scale 1:100 @ A2

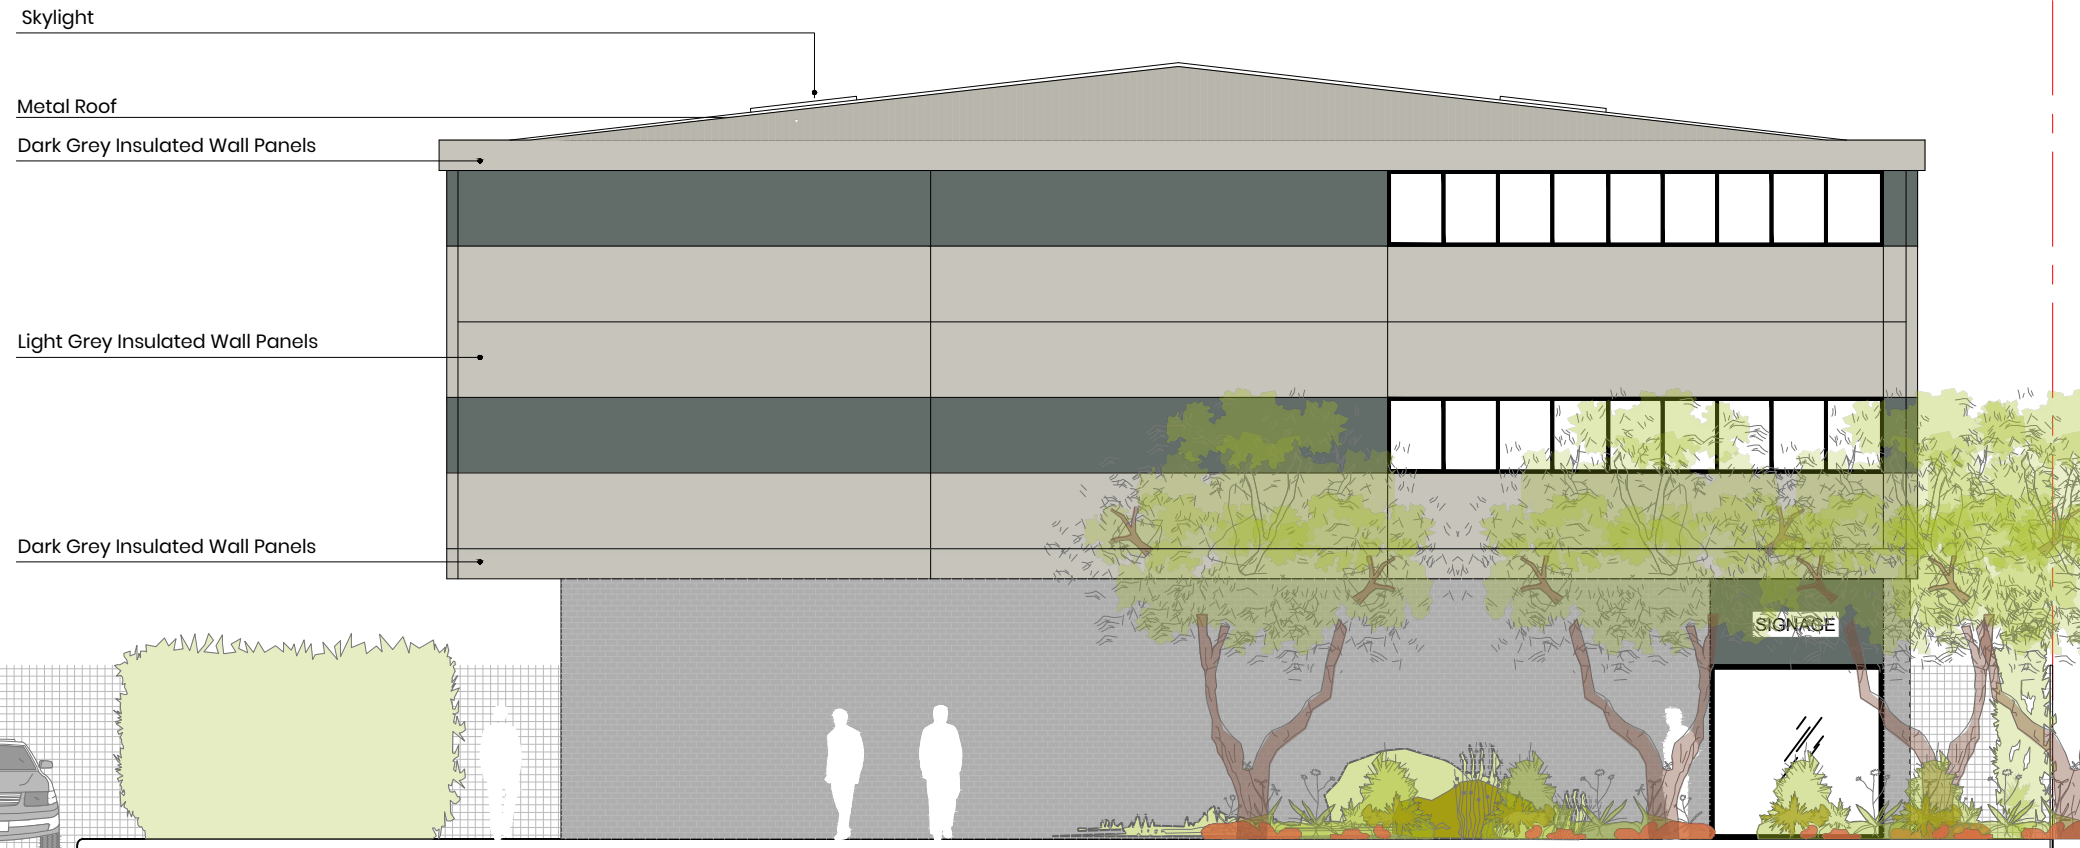 

Material	
	Kingspan Cladding AWP Wall Panel
	Light Gray Brick

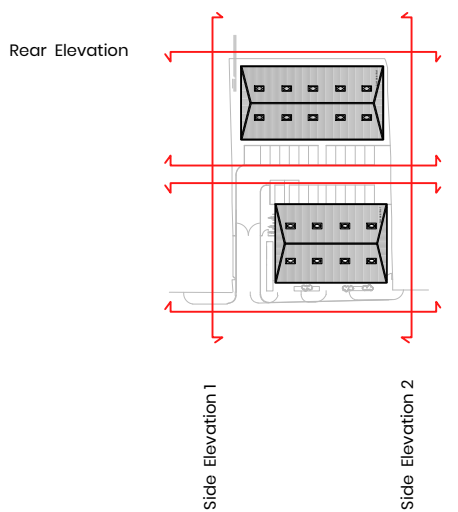

General Notes:

All site dimensions shall be verified by the Contractor on site prior to commencing any works.

Do not scale from this drawing.

Design intent drawing only. Construction to comply with latest building regulation requirements.

This drawing is the property of "Studio Tashkeel Architecture Ltd." and copyright is reserved by them. The drawing is not to be copied or disclosed by or to any unauthorised persons without the prior written consent of Studio Tashkeel Architecture Ltd.

B	As per PO comments	18/07/23	MH	MK
A	As per PO comments	9/05/23	MH	MK
-	First Issue	6/01/22	MS	MK
Rev	Description	Date	Dr by	App by

STUDIO TASHKEEL ARCHITECTURE LTD.
89 Princess Street
Manchester M1 4HT
United Kingdom
T +44(0)161 694 6375
E info@StudioTashkeel.com
www.studiotashkeel.com

client name	
Denhill Radnor Limited	
project	
Sherborne Street - Wearhouses	
drawing	
GA Proposed Rear Elev and Side Elev 01 & 02.	
project number	scale
ENQ701504	As Indicated @ A2
drawing number	rev
008	B
issue status	
PLANNING	
This drawing is to be read in conjunction with all related drawings. All dimensions must be checked and verified on site before commencing any work or producing shop drawings. The originator should be notified immediately of any discrepancy. This drawing is copyright and remains the property of Studio Tashkeel Architecture Ltd.	