




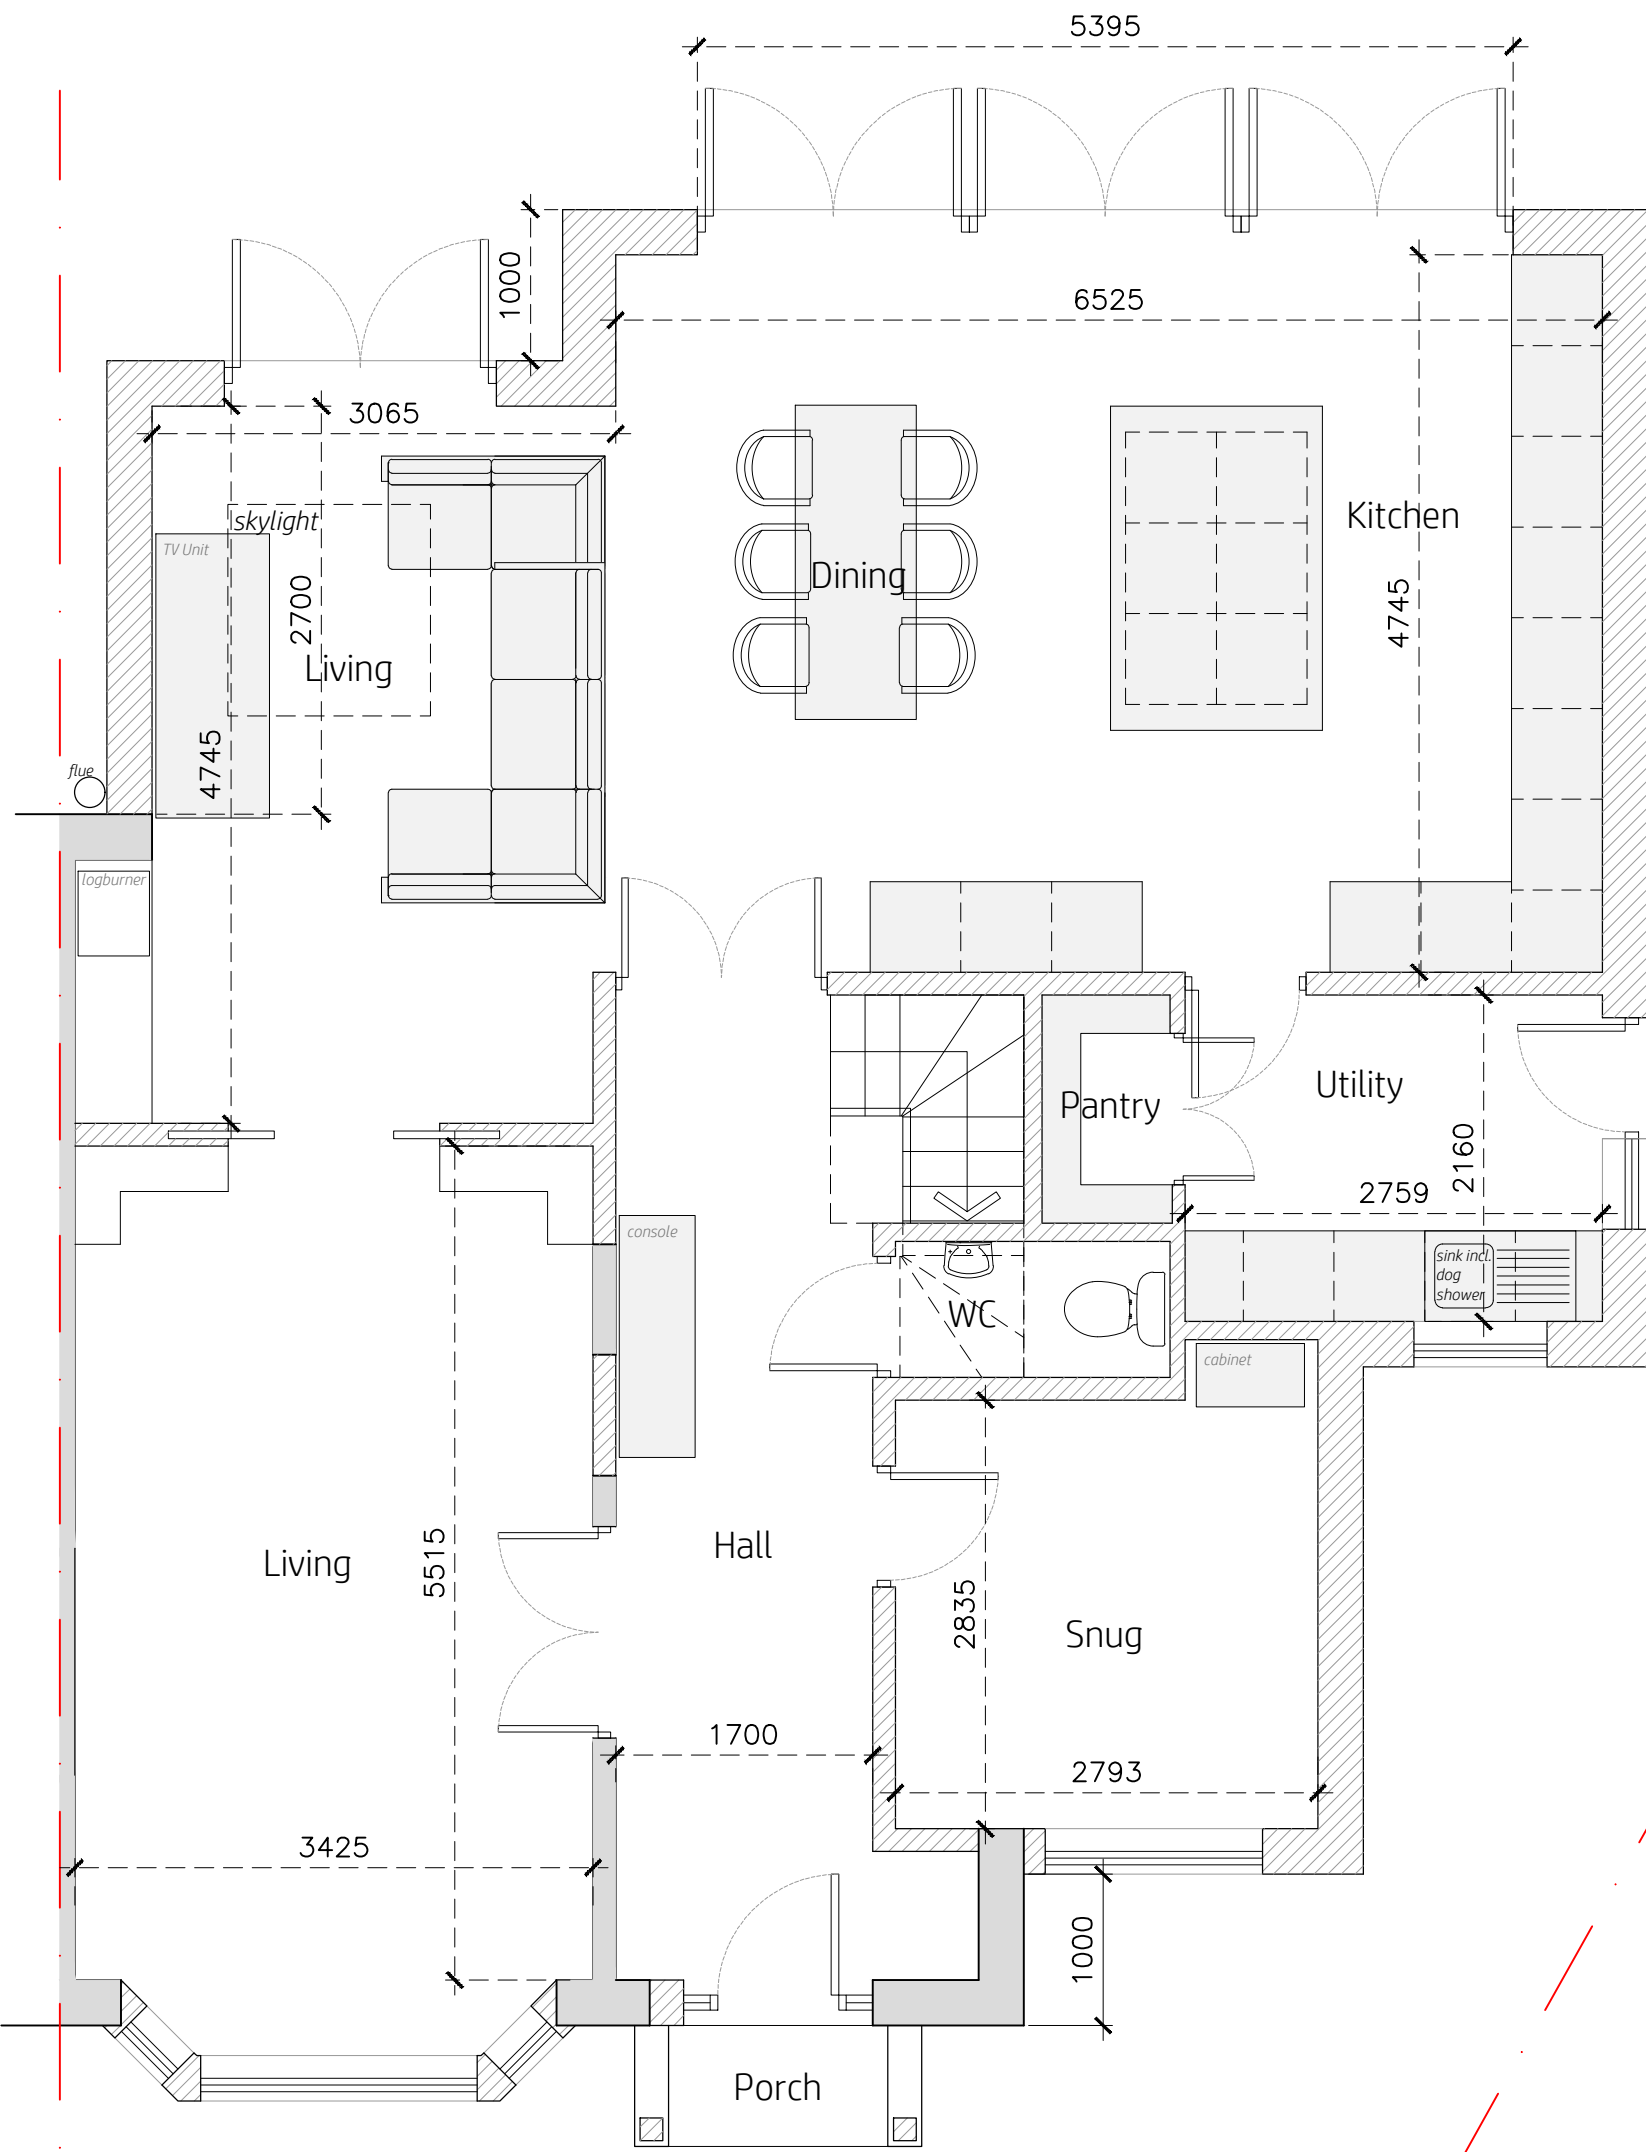

Proposed Ground Floor

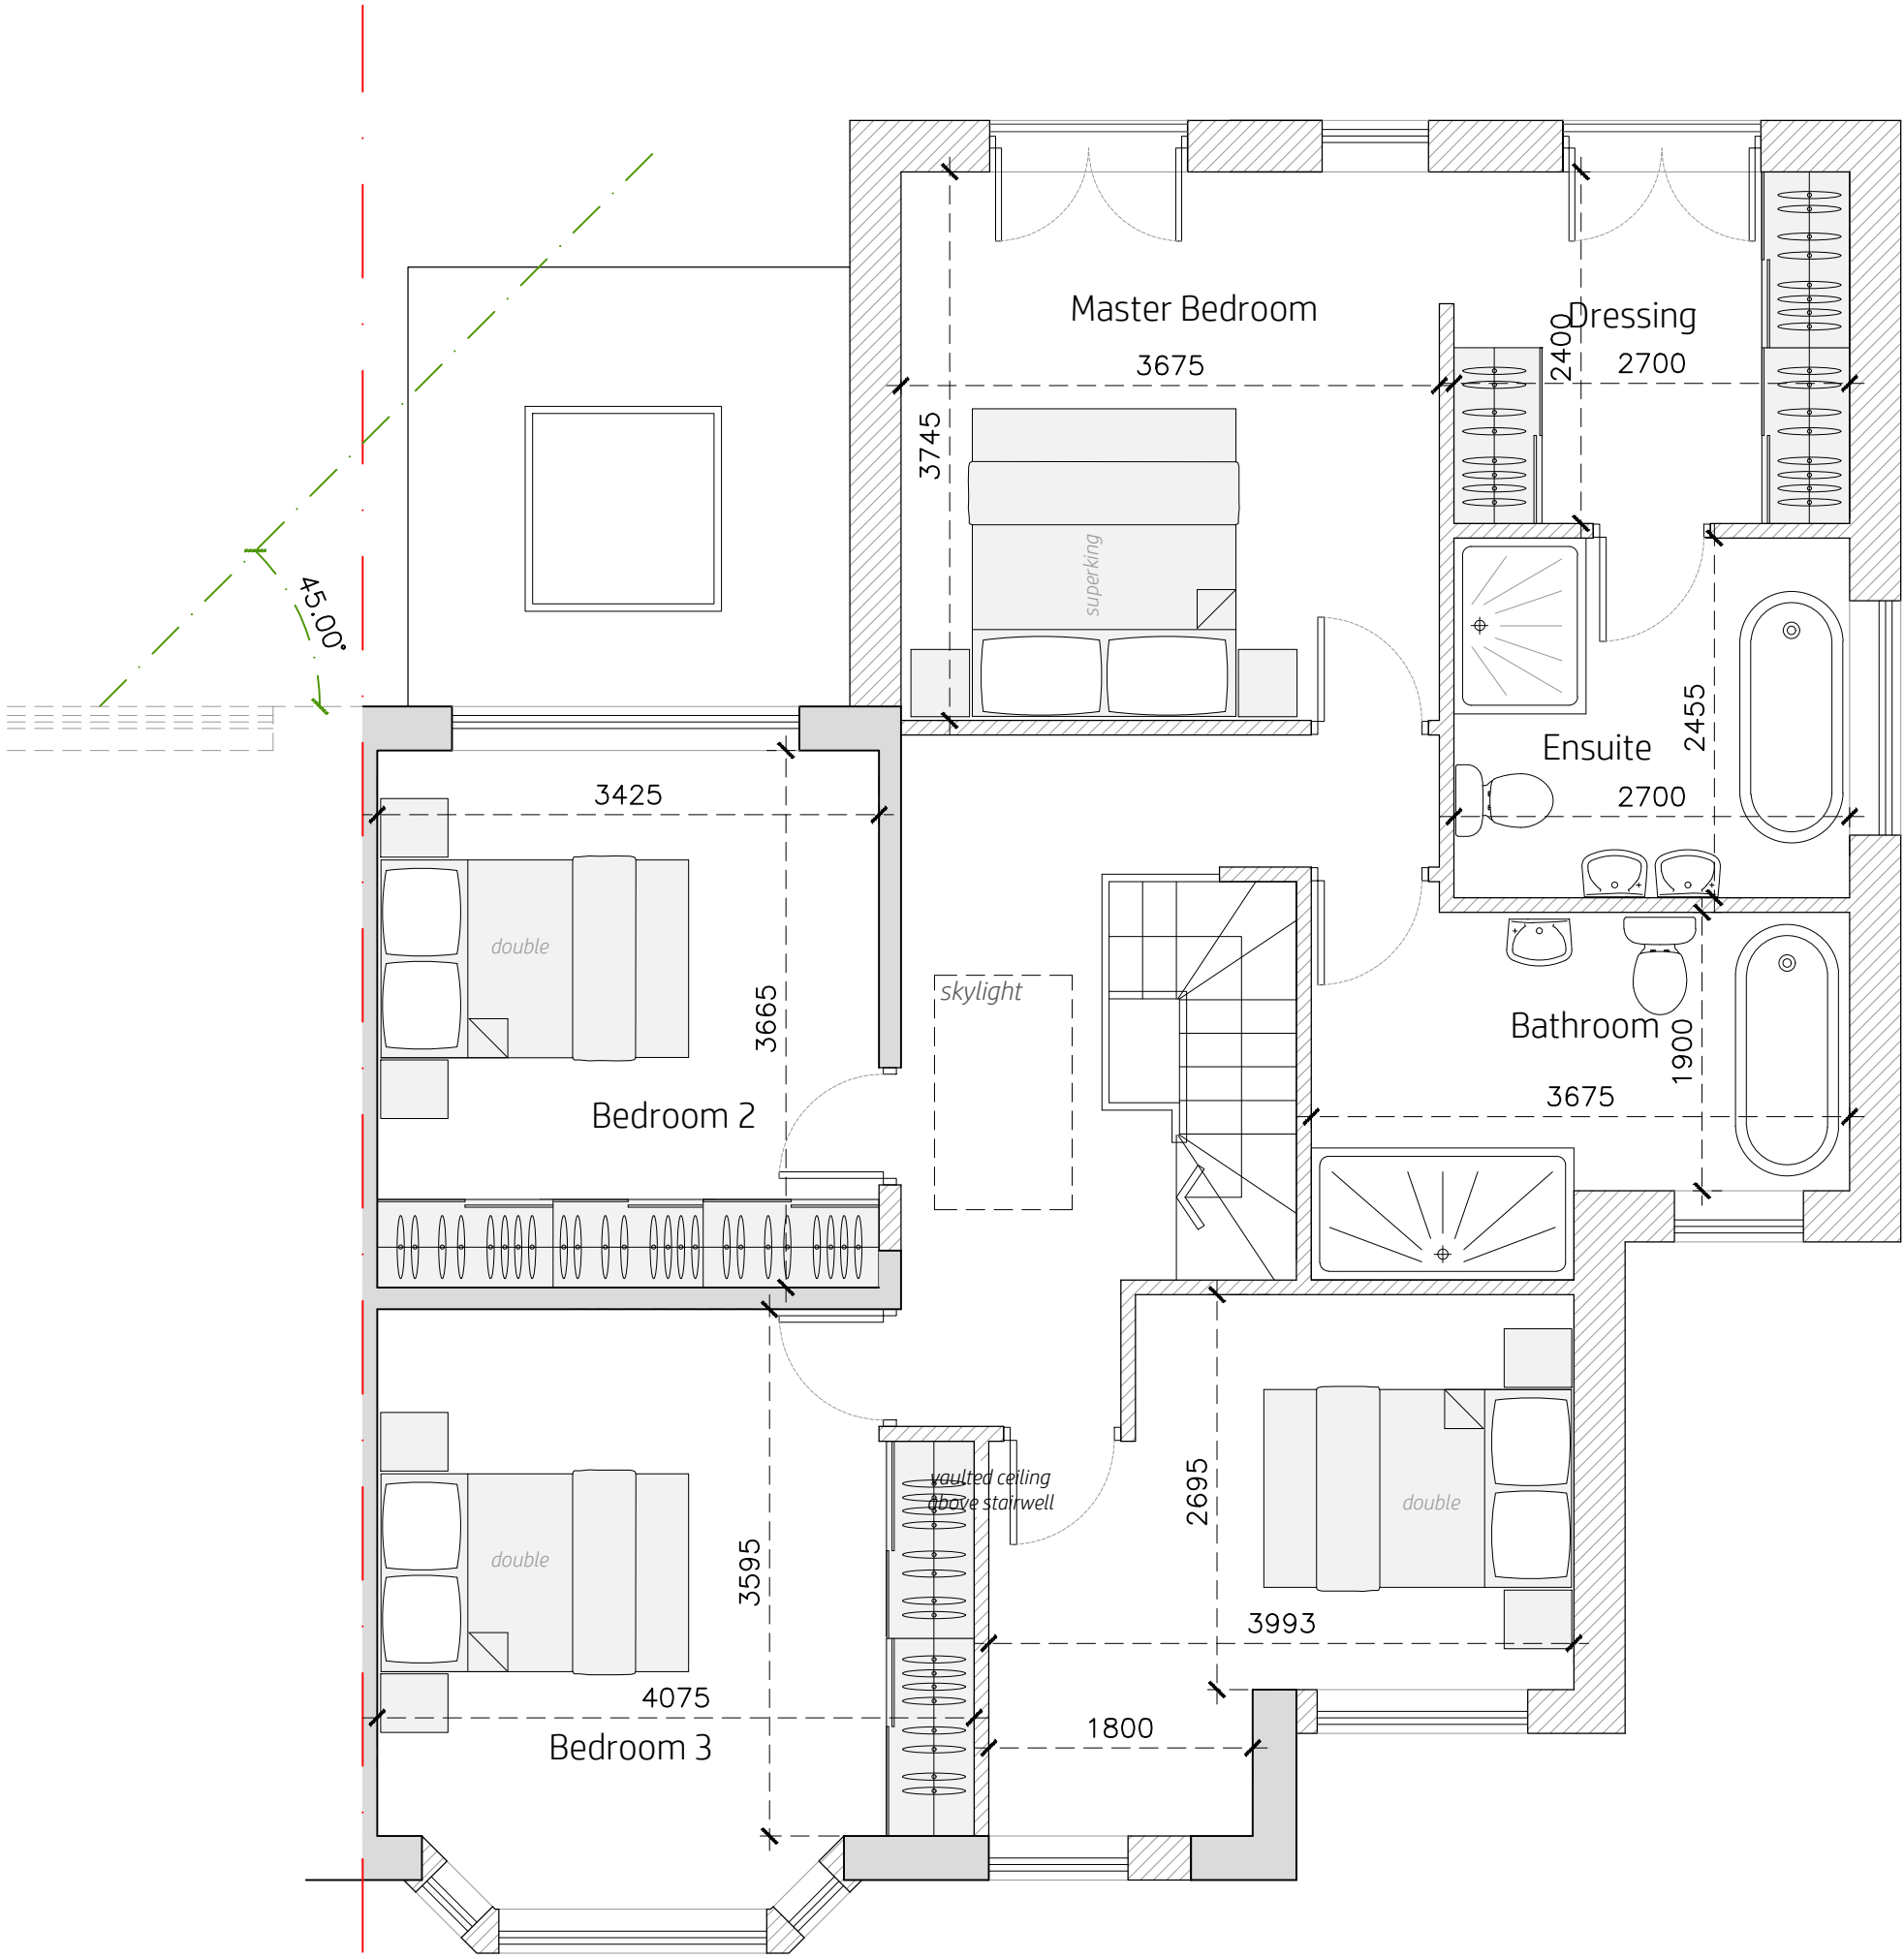

Proposed First Floor

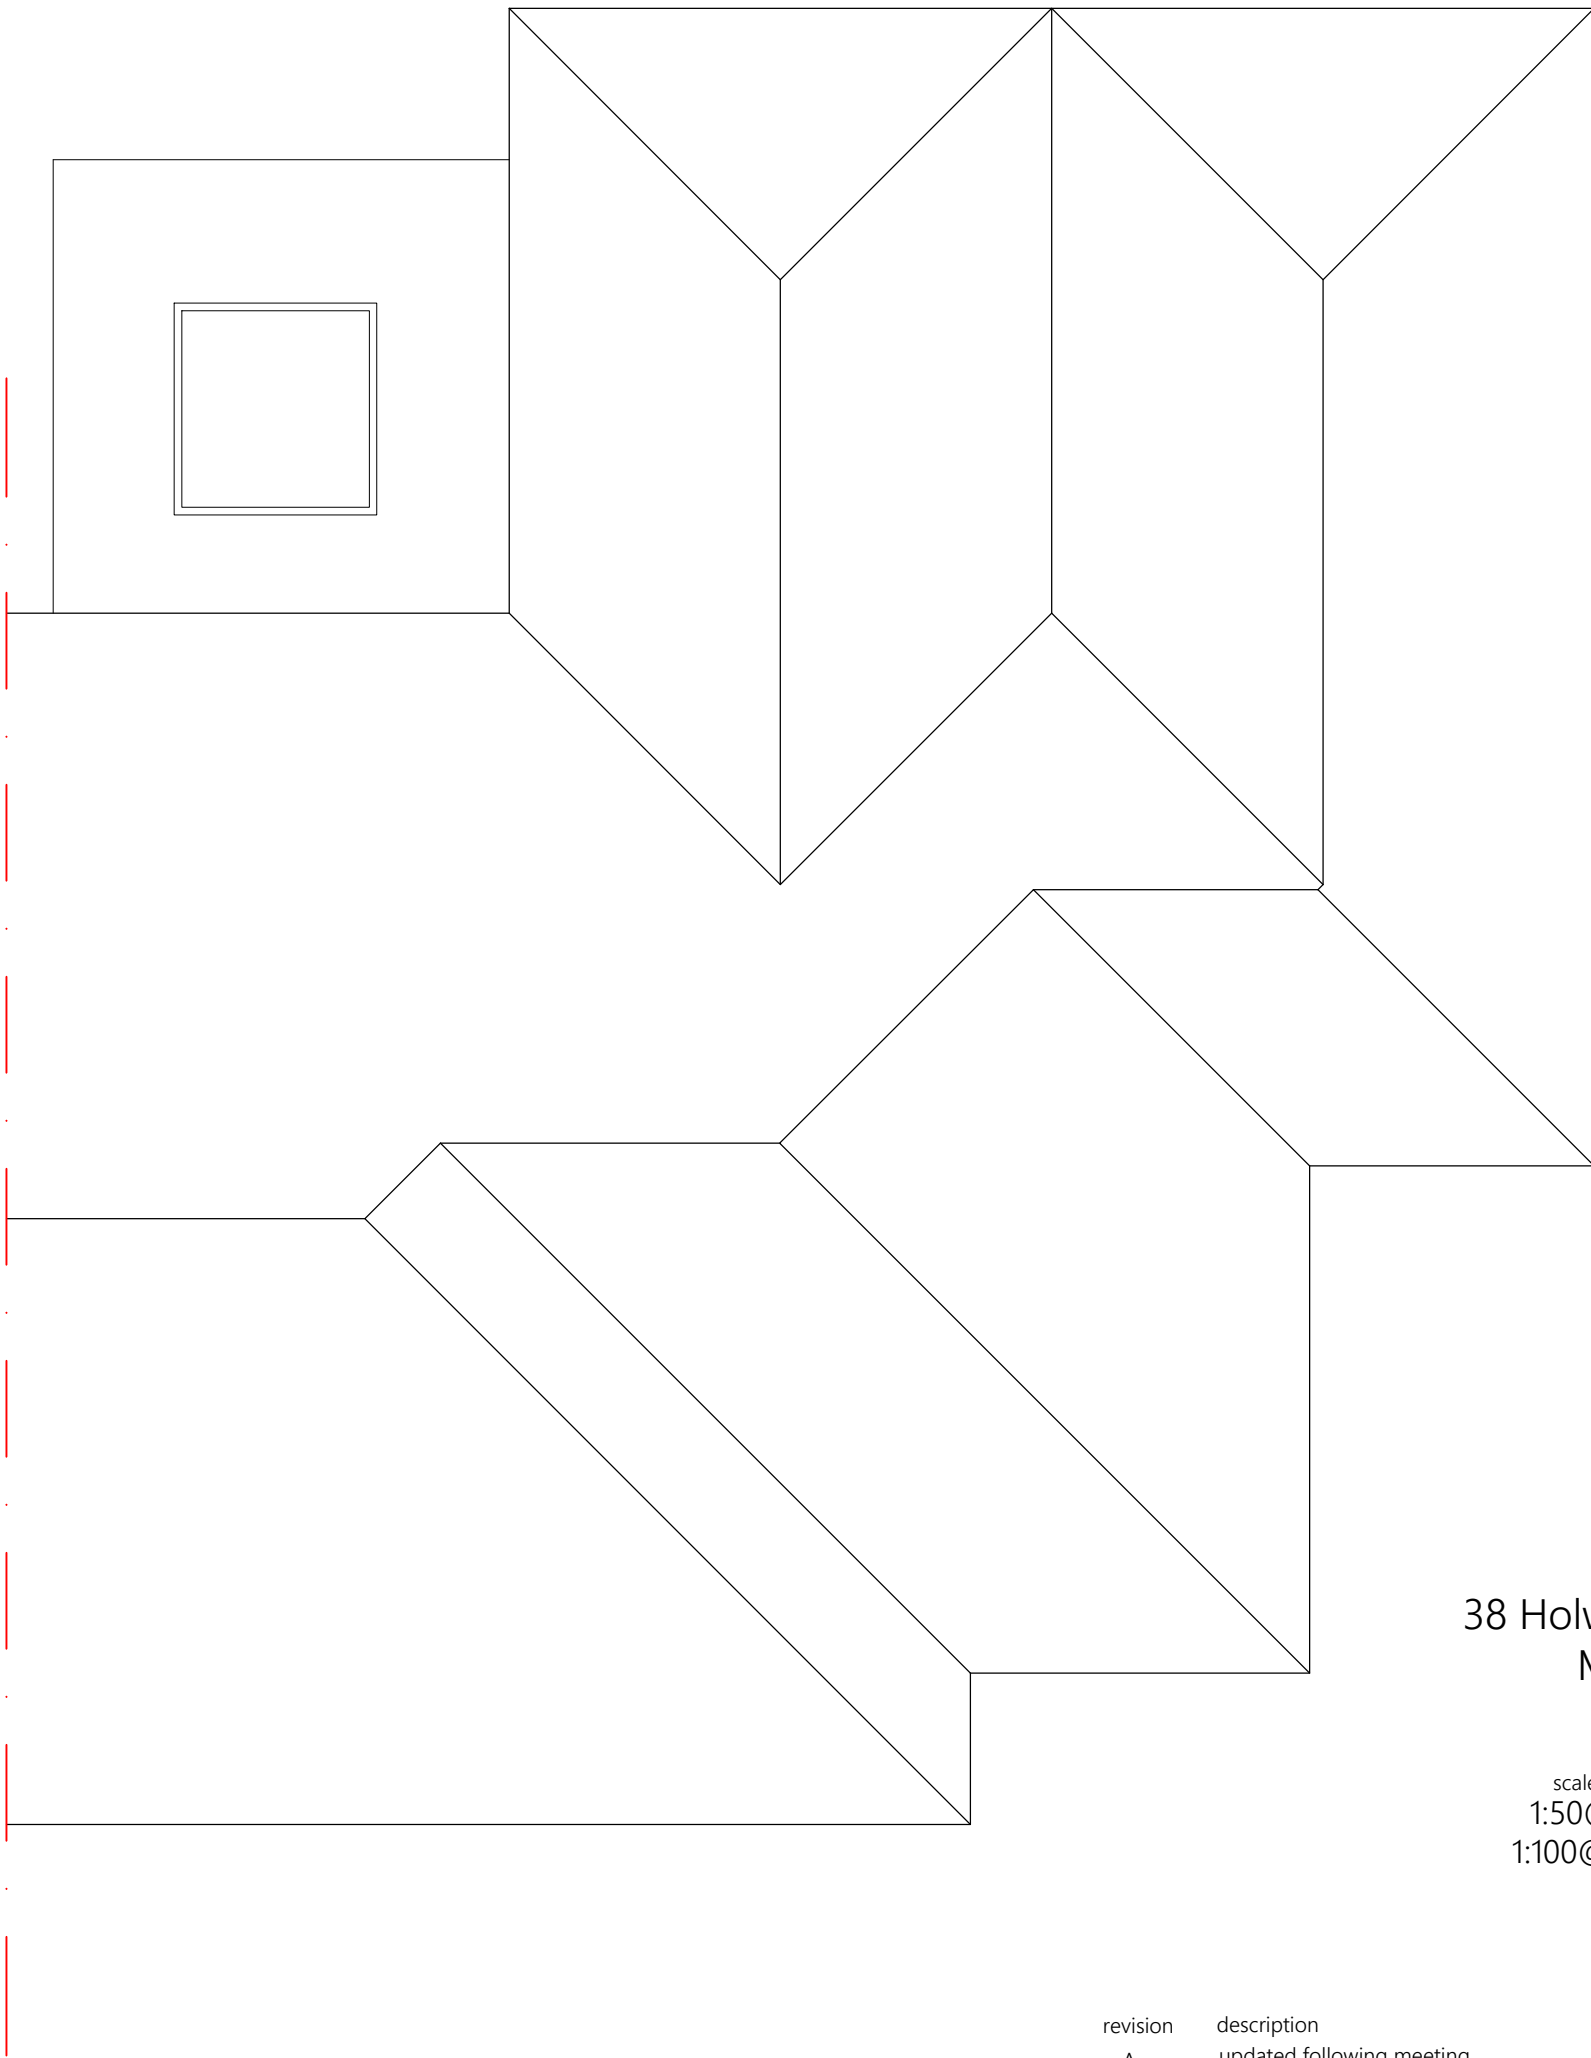

Proposed Roof Plan

project
38 Holwood Drive
Manchester
M16 8WS
scale
1:50@A1
1:100@A3
drawing number
KH440-101

revision	description	date
A	updated following meeting	28.04.2022
B	updated following meeting	20.06.2022
C	1F reconfigured	23.08.2023
D	ensuite window added	23.08.2023
E	rear glazed doors updated + pantry added to utility area	11.10.2023
F	for Planning	15.10.2023
G	updated to reflect Planning comments	24.11.2023
H	updated to reflect Planning comments v2	08.12.2023

Proposed Plans

kieranhibbsarchitecture
27 Pioneer Road
Macclesfield
SK11 7ZB

kieranhibbs@gmail.com
Mobile: 07584049322

kieranhibbsarchitecture