


All Dimensions should be checked on site.
Do not scale this drawing for fabrication.
Any drawing errors should be brought to the attention of the architect.
COPYRIGHT DaC Design


REVISIONS:

REV: DETAILS OF REVISION

DATE

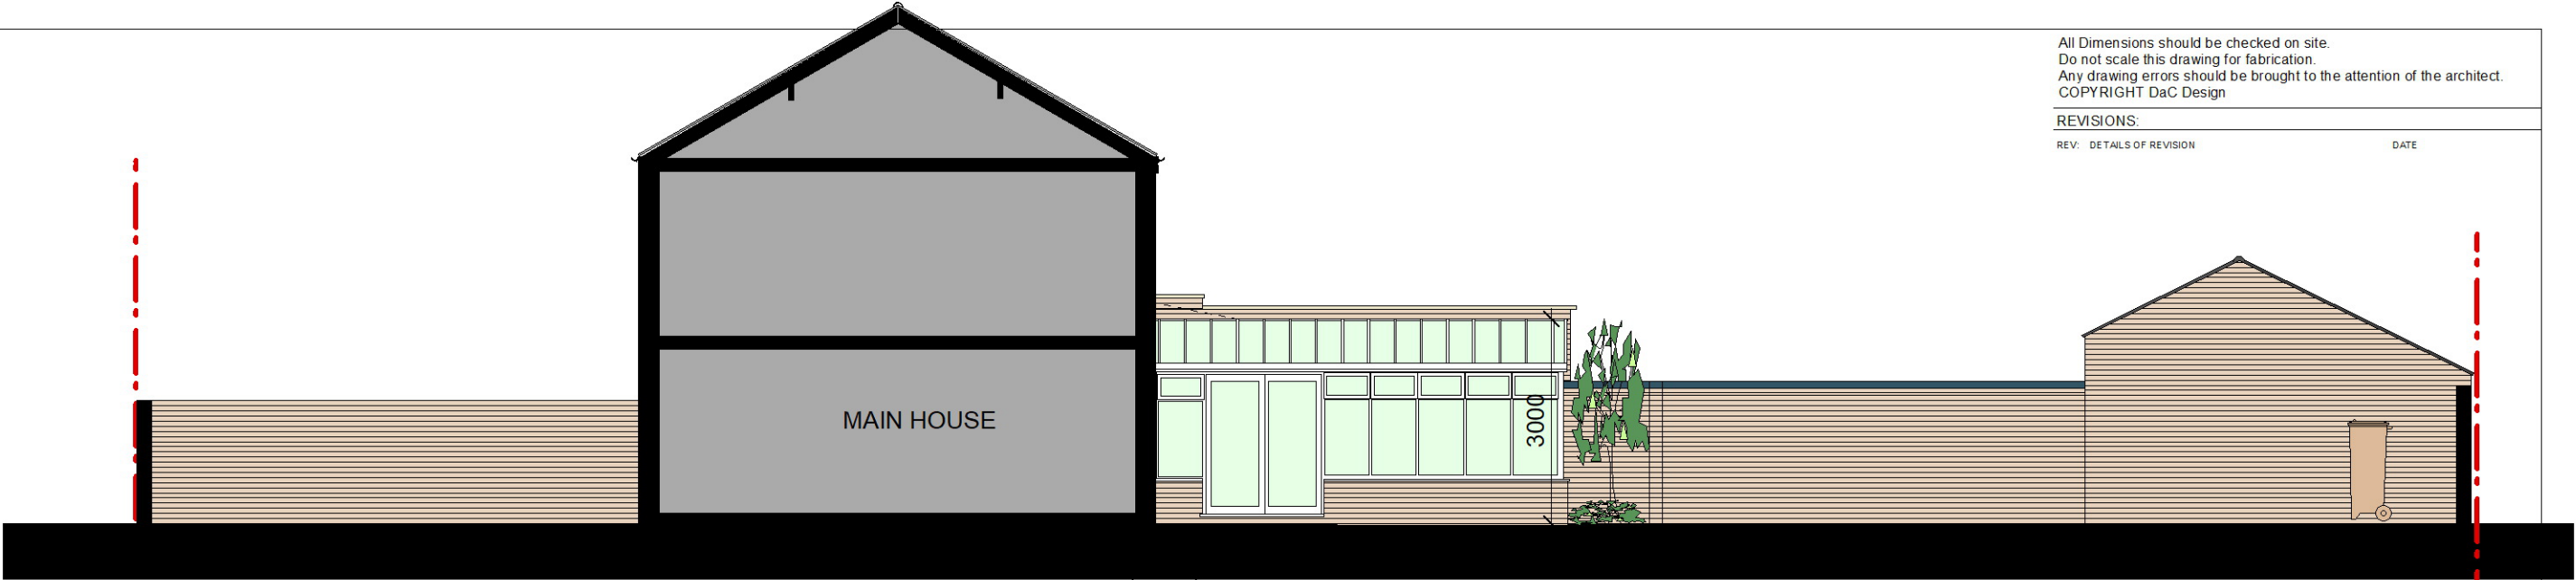

SECTION/ELEVATION TO GARDEN (EAST)

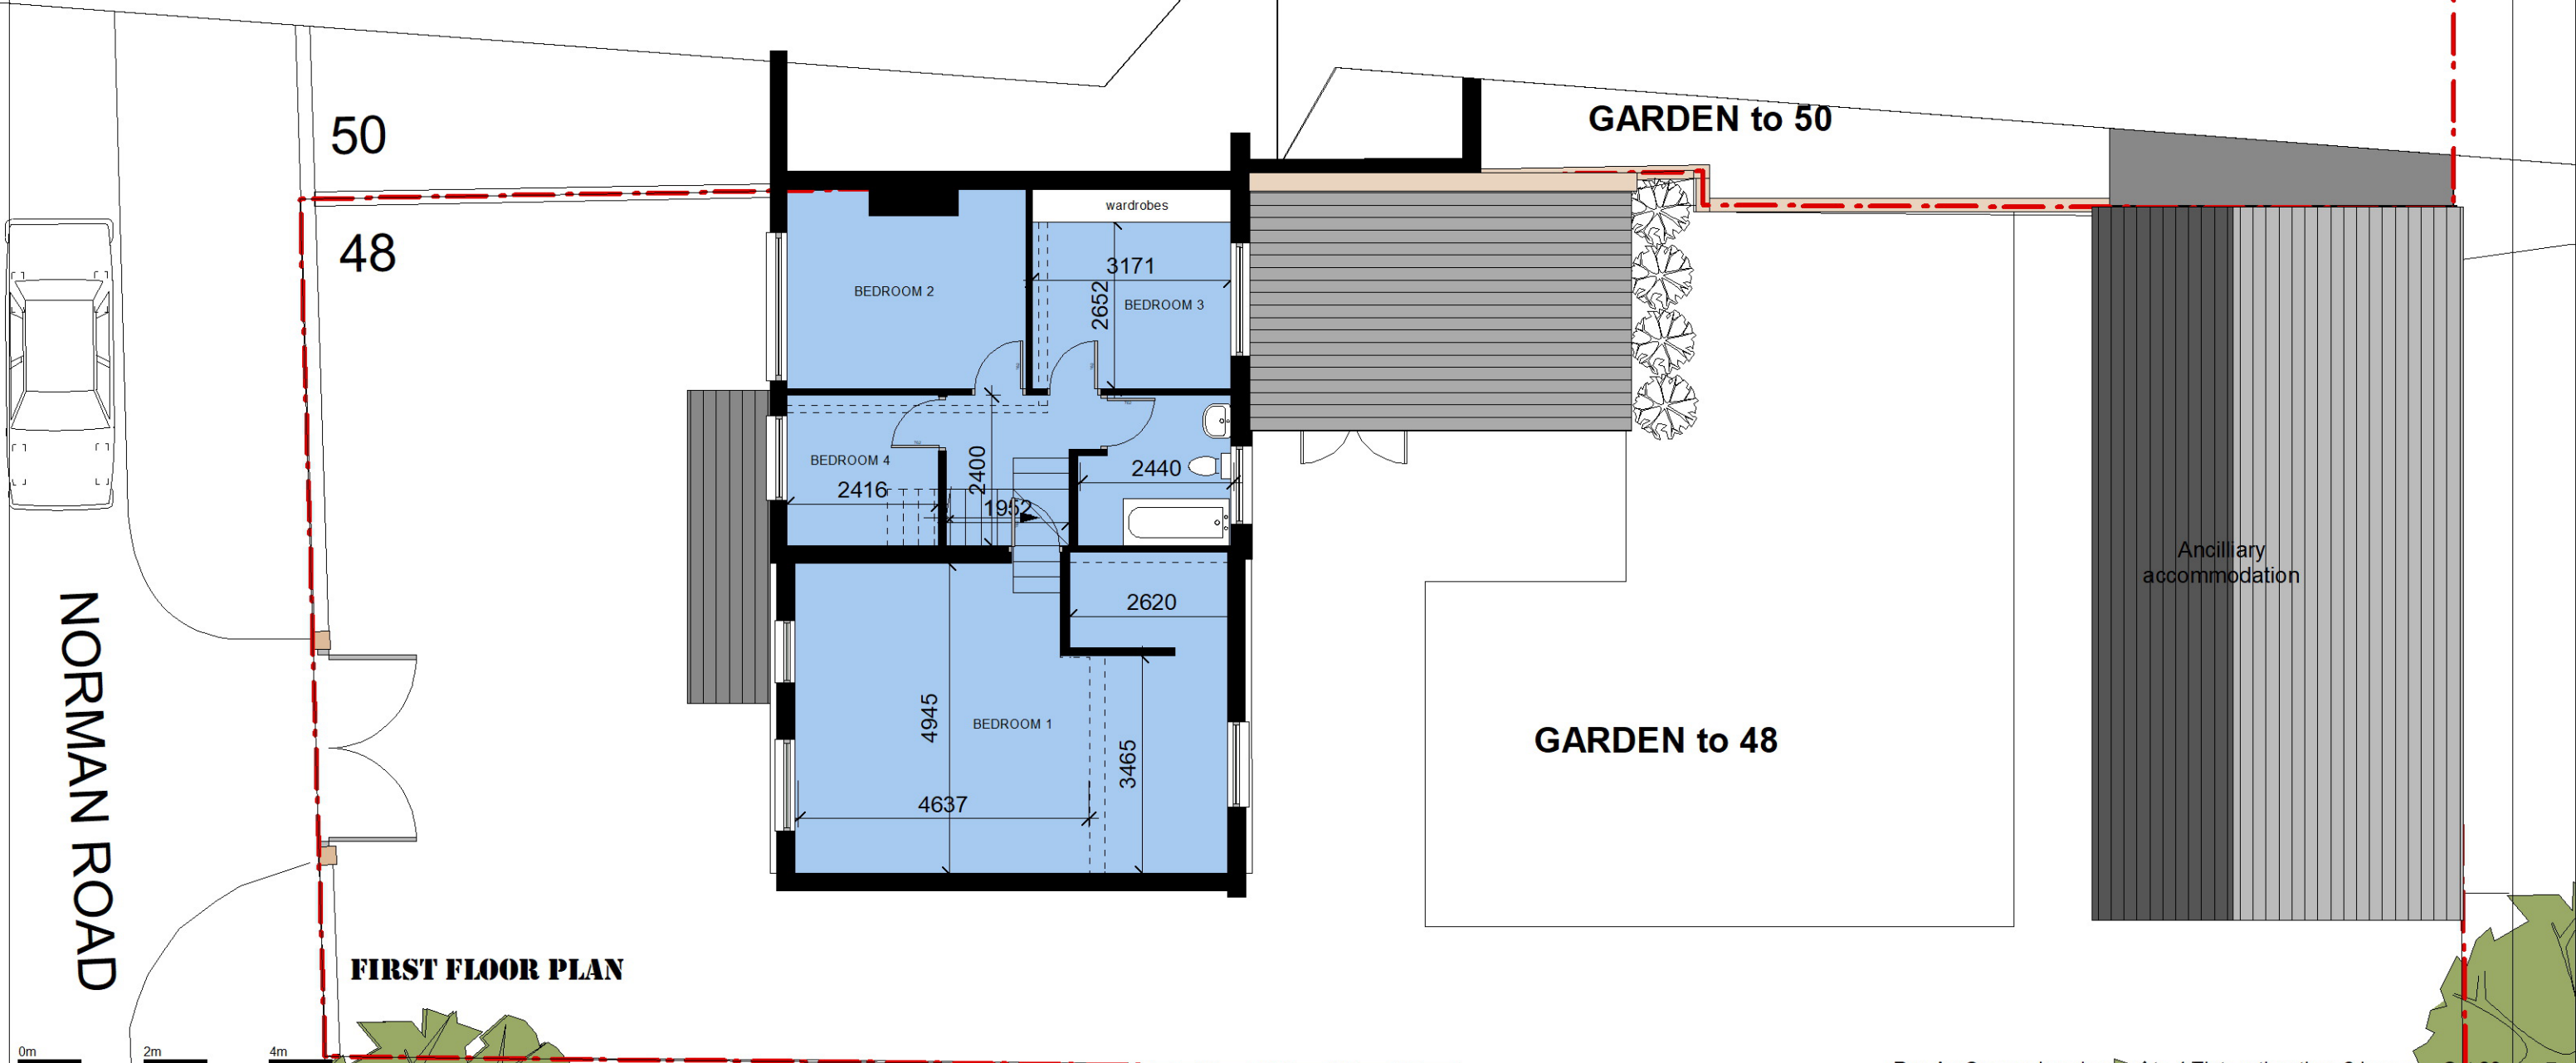

FIRST FLOOR PLAN

0m 2m 4m 5m
SCALE
D@C DESIGN
ARCHITECTURE & PLANNING
0776 452 3545 0161 425 3934

CLIENT: Mr H RAHMAN
SCALE: 1:100 @ A3
DATE: OCT 2023

DRAWING: EXISTING FIRST FLOOR PLAN & SITE SECTION/ELEVATION

JOB TITLE: Remodel and Conversion to four flats _ 48 Norman Road, M14 5LE

Rev A : Conversion changed to 4 Flats rather than 2 houses Oct 23

P03A