
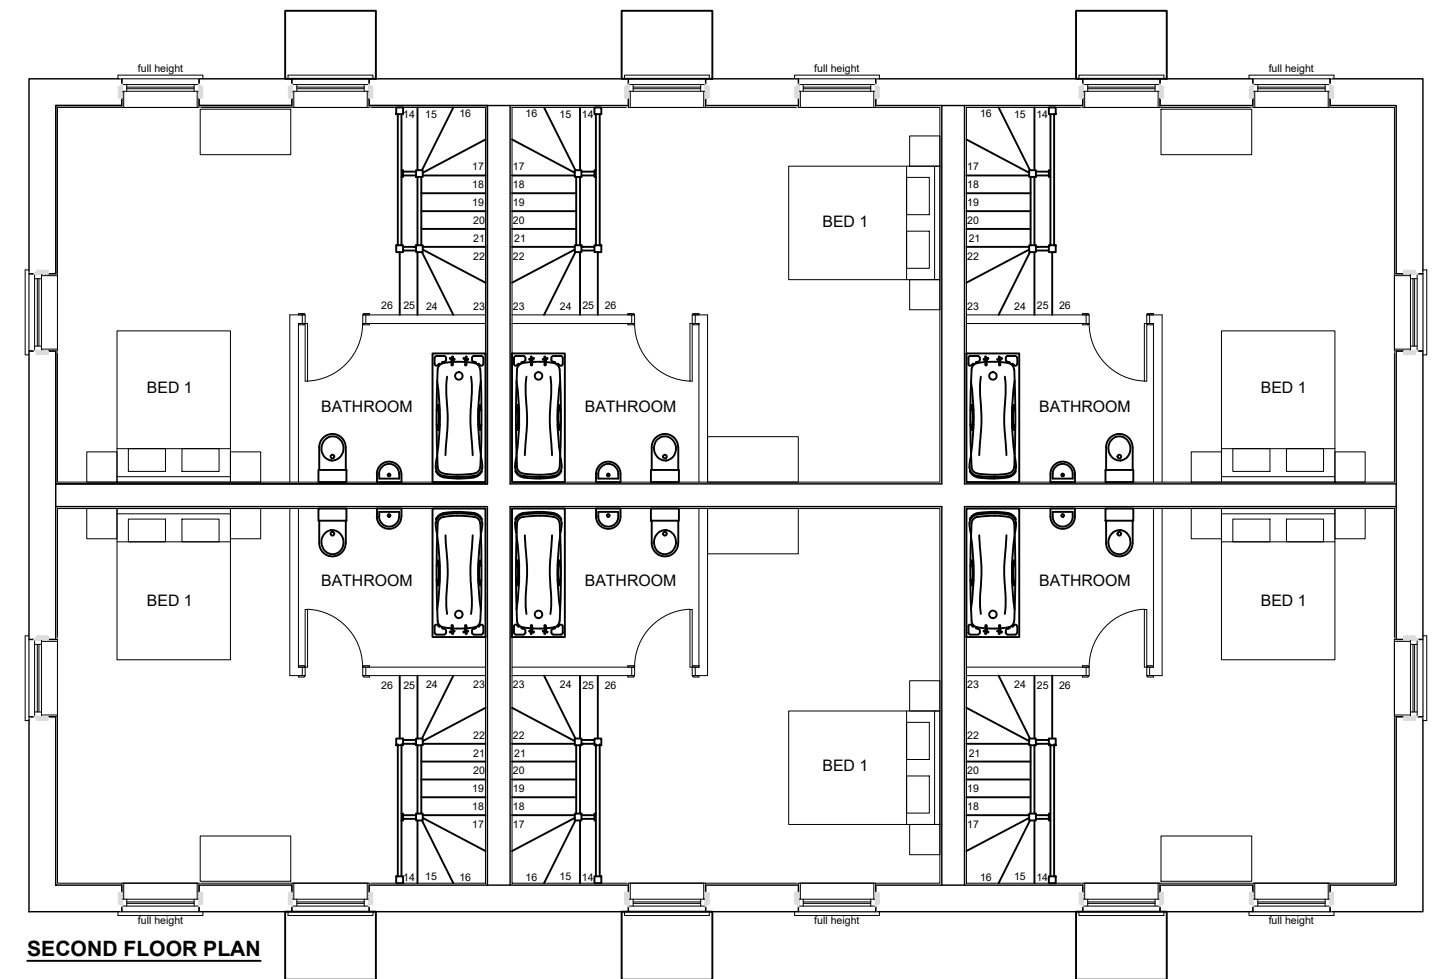
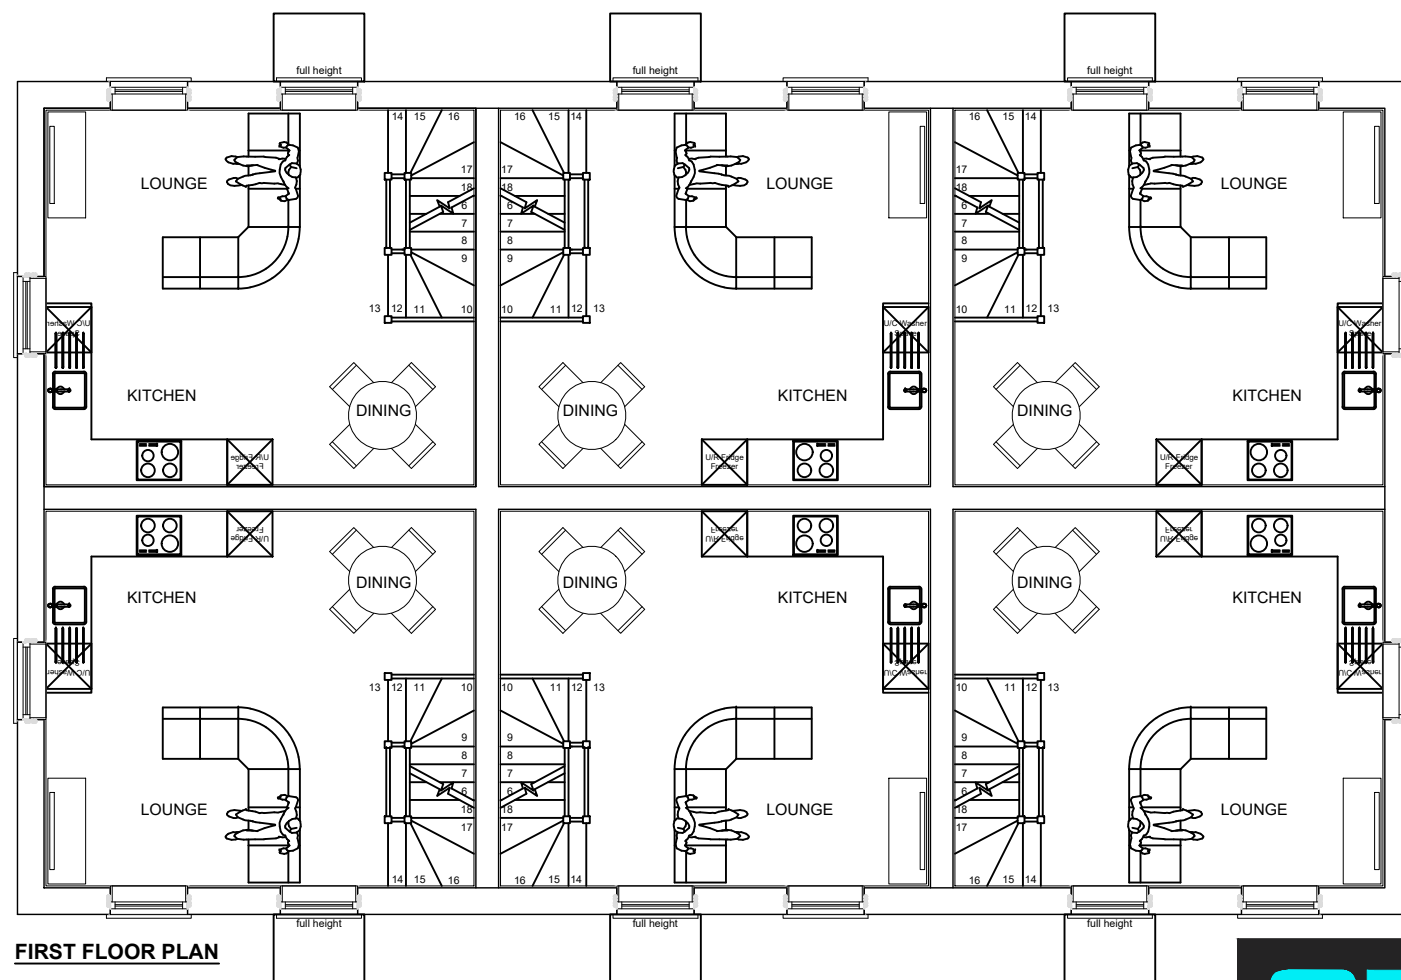


TYPE 2 - Plots 41-46,47-52,89-94, 95-100,101-106 & 107-112

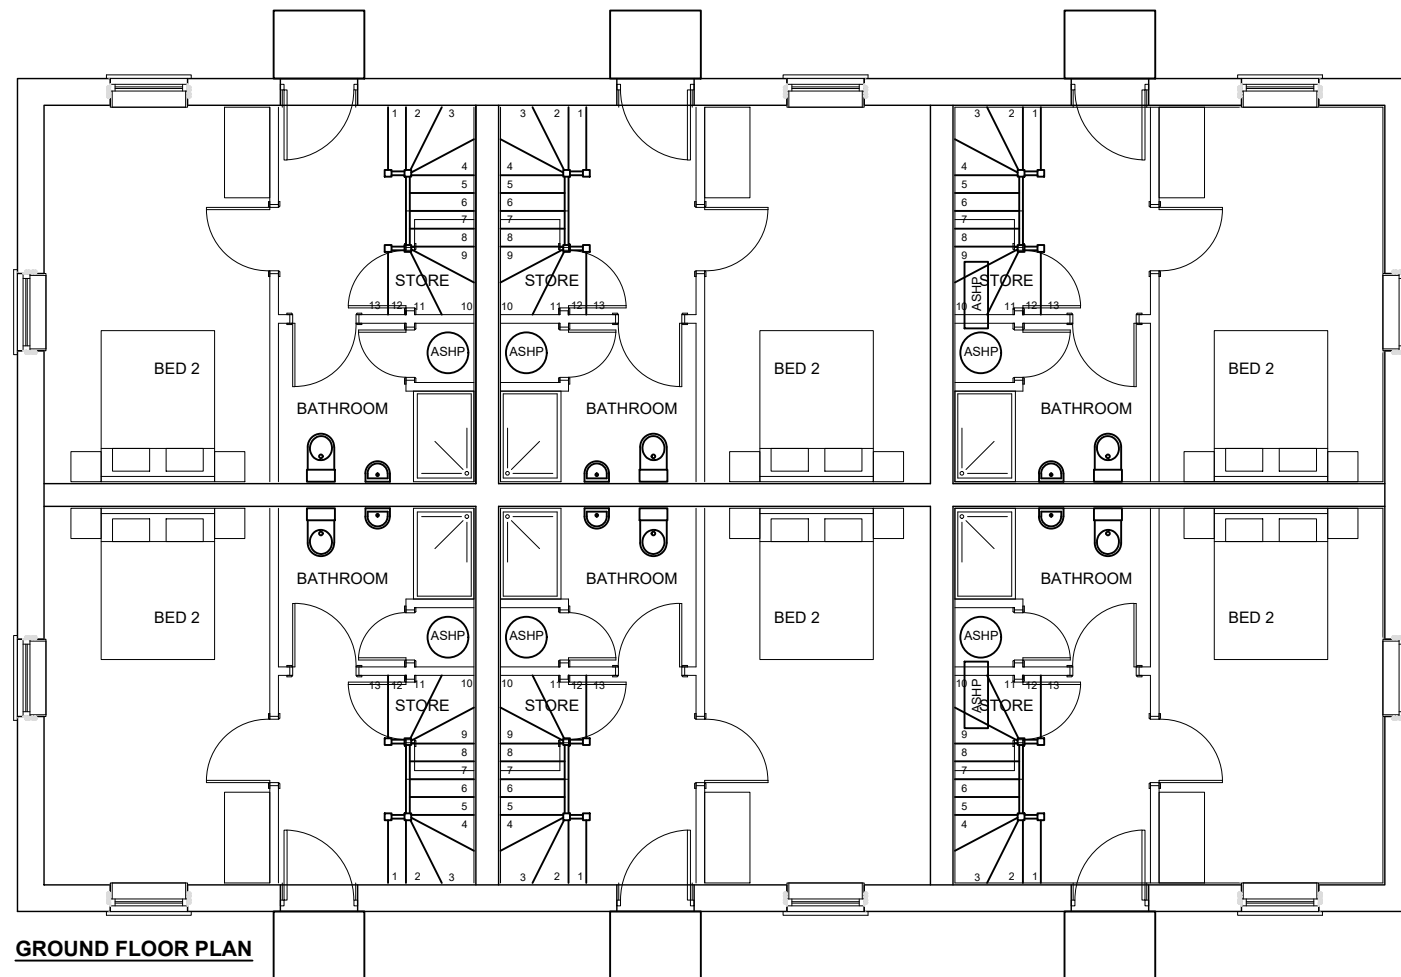

REV.	DESCRIPTION:	BY:	DATE:

STEN
ARCHITECTURE

STEN Architecture Ltd
The Studio
Harrison Street
Wakefield
WF1 1PS
Tel: 01924 950985

Web: www.sten-architecture.co.uk
Twitter: @STEN_arch
Facebook: [stenarchitecture](https://www.facebook.com/stenarchitecture)
LinkedIn: [Sten Architecture](https://www.linkedin.com/company/sten-architecture)

CLIENT: TRIPLE JERSEY LIMITED		TITLE: Type 2 Floor Plans		
SITE: Kingsway Burnage	SCALE AT A3: 1:100	DATE: Sept 23	DRAWN: SD	CHECKED: SSH
	PROJECT NO: 2305	DRAWING NO: 2305.T2.02	REVISION:	