


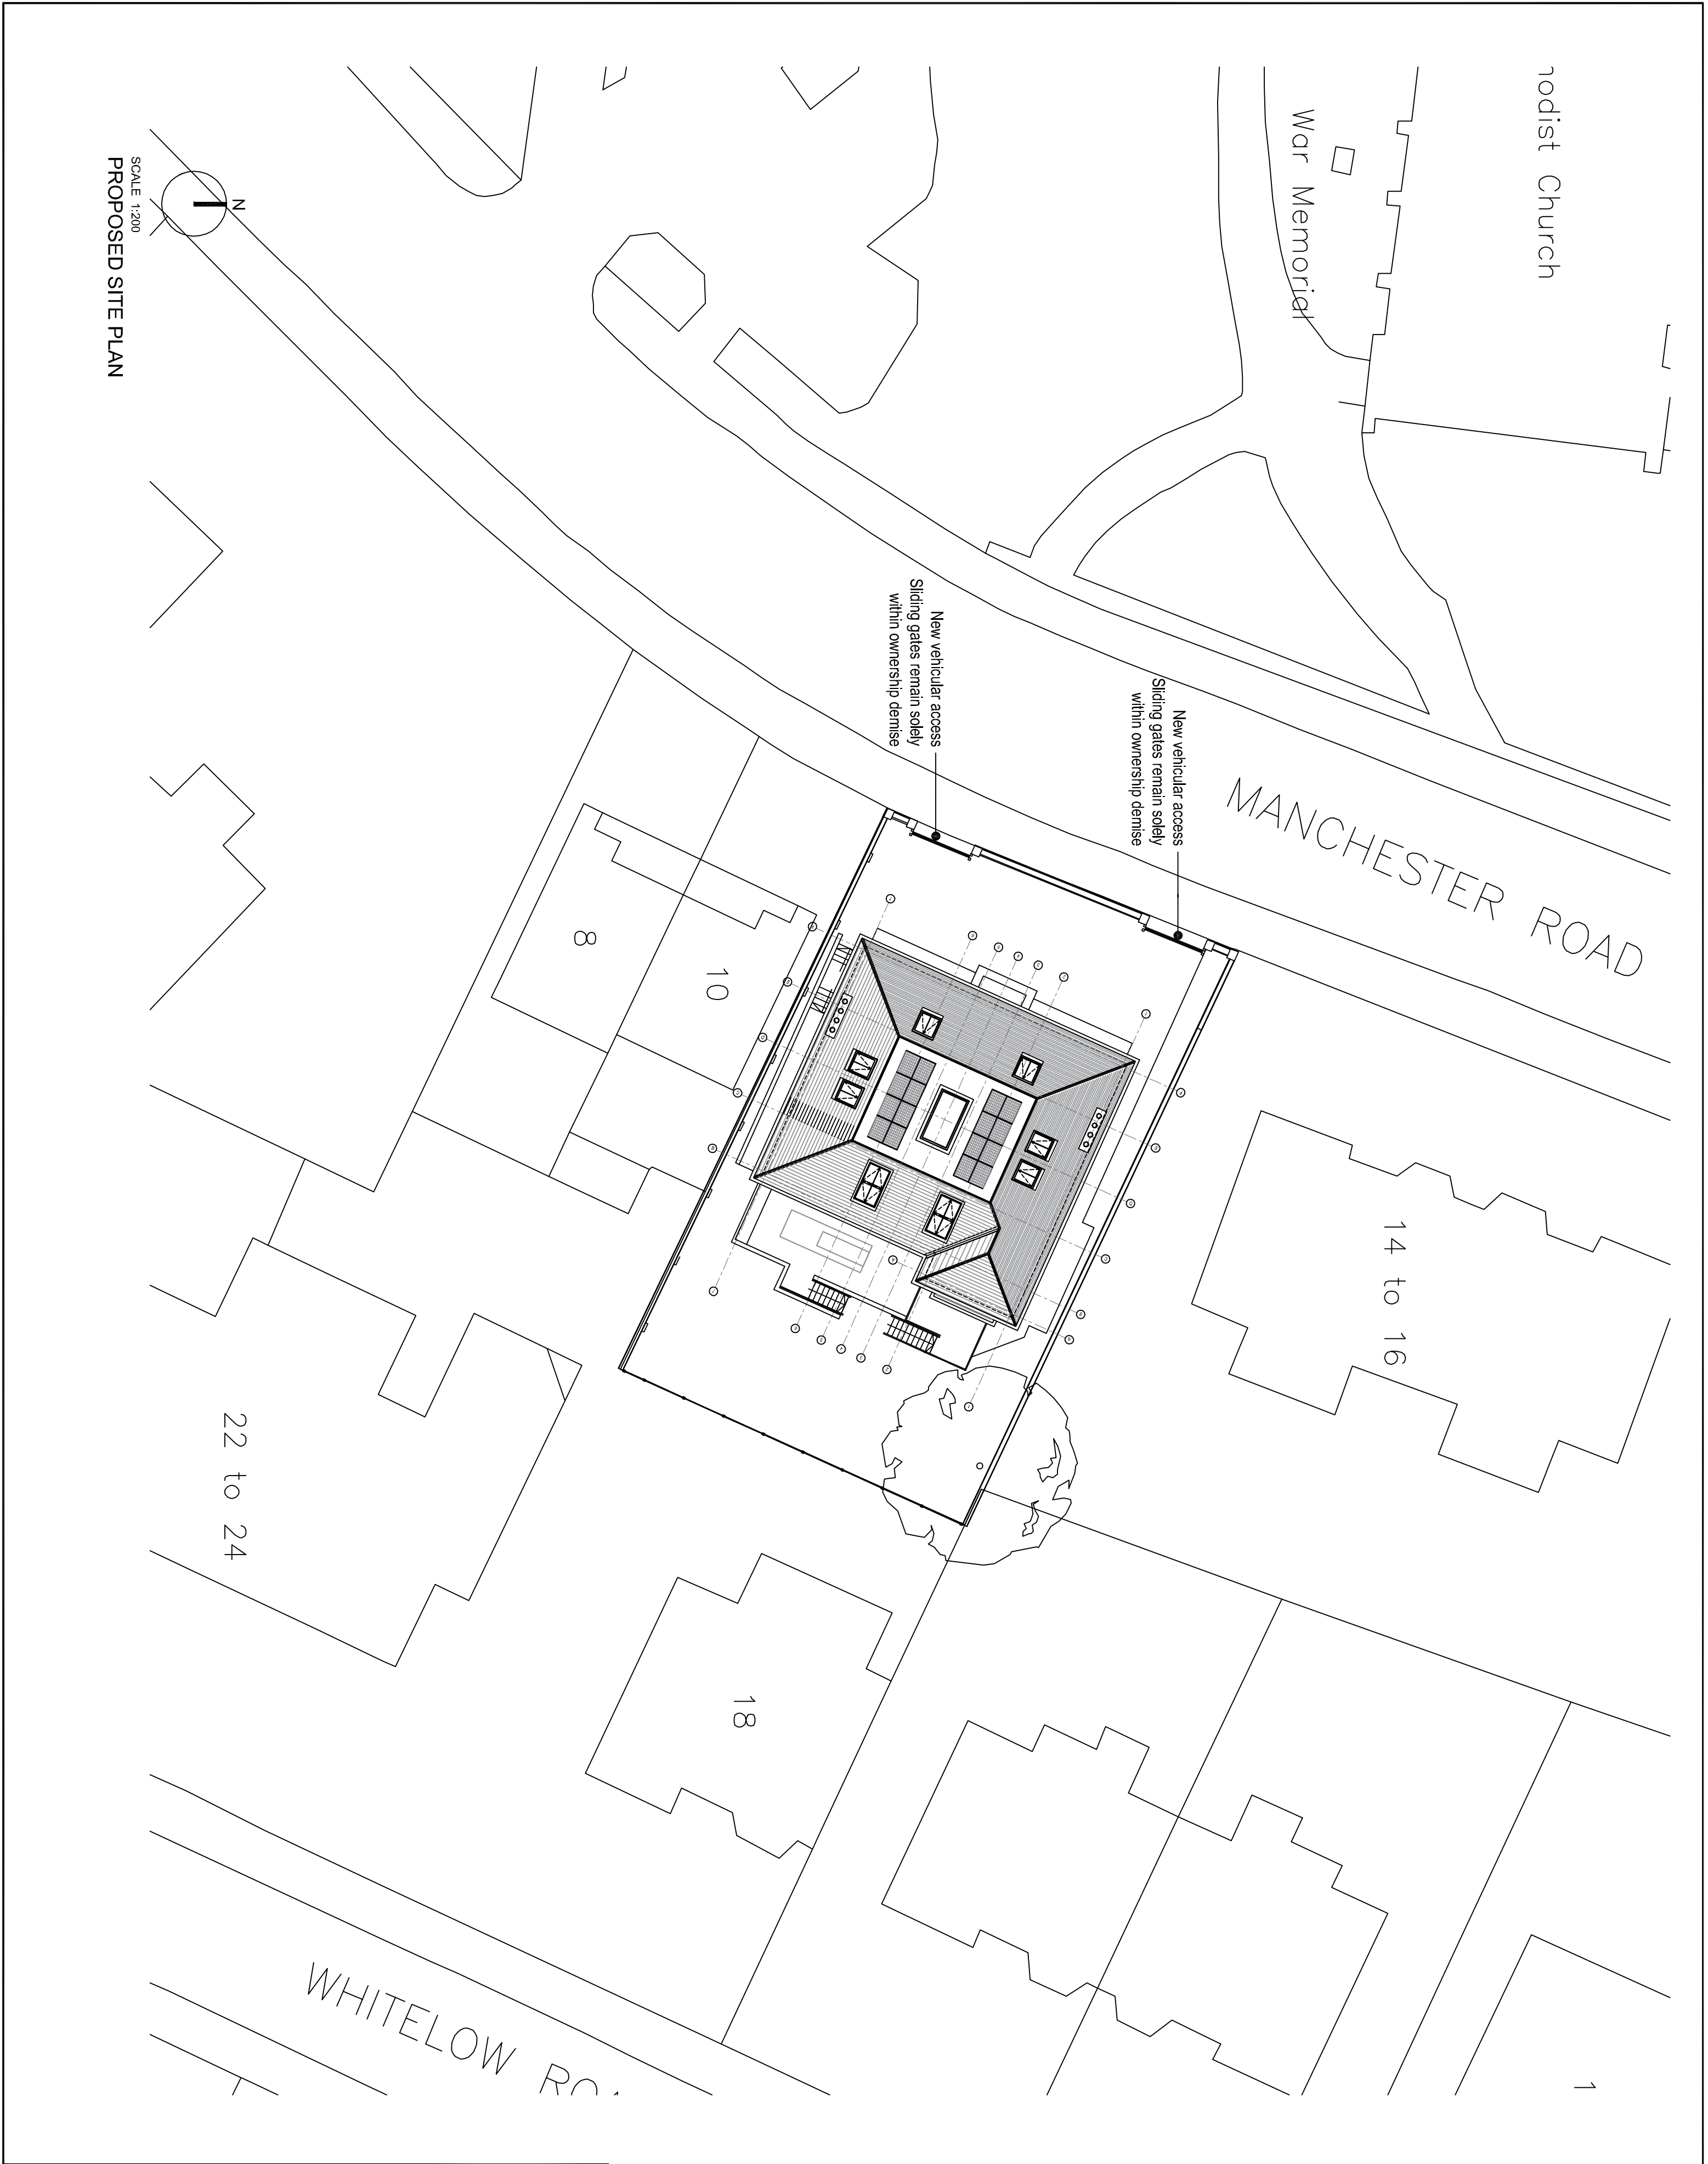

DO NOT SCALE OFF DRAWING. PLEASE CHECK ALL DIMENSIONS ON SITE							
This drawing is to be read in conjunction with all relevant specifications, documents and other issued job drawings. Discrepancies or omissions must be reported to the client. The contractor is to check and verify all building and site dimensions and to check levels before work commences.							
ALL INFORMATION CONTAINED ON THIS DRAWING IS UNWARRANTED EXCEPT WHERE SHOWN OTHERWISE.							
Revision		Issue Date	Revised Comments		By		
Client Details							
Project Name							
The Lauriston No 12 Manchester Road							
Drawing Title							
Proposed Site Plan							
Project Stage		Issue Number		Alt Scale			
PLANNING		1:200					
Project No	Drawing No	Issue	Client	Author	Checker		
1981	100-00	C	CP	SEP 23	JP		