


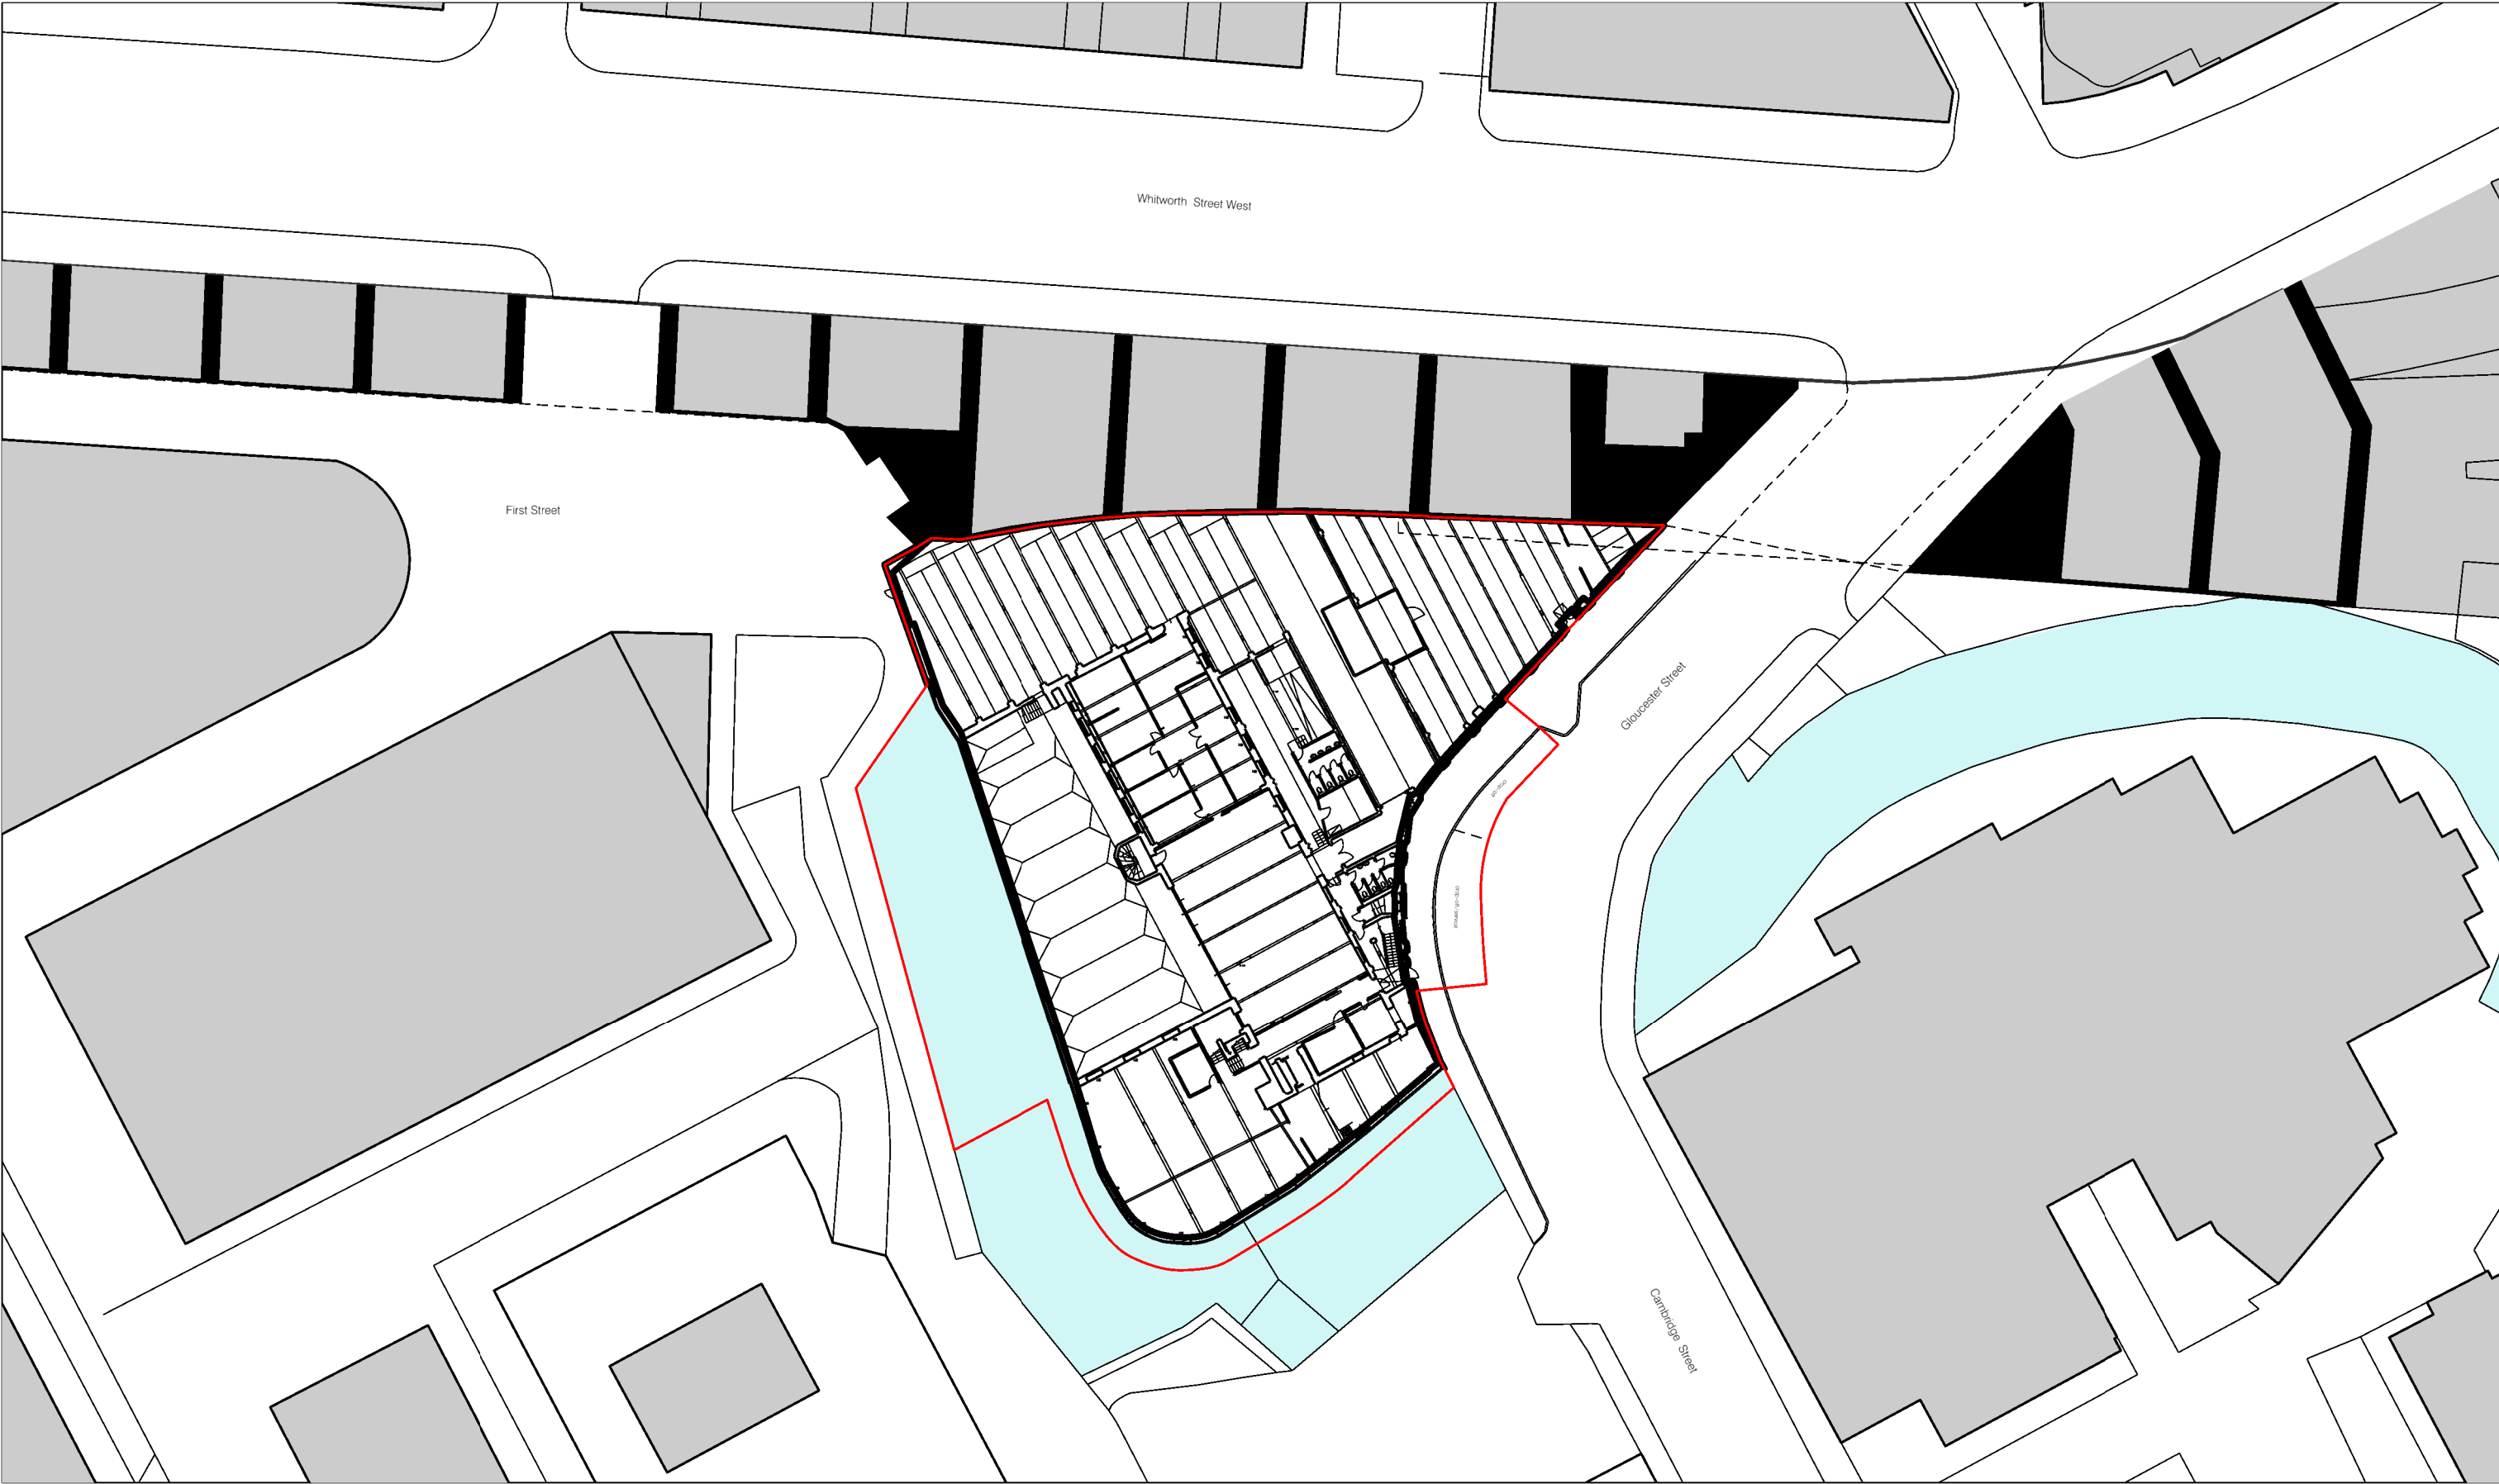

hodder+partners
S31 Studios
1 Kelso Place
Manchester M15 4LE

t: +44(0)161 832 3842
e: mail@hodderandpartners.com
w: www.hodderandpartners.com

DO NOT SCALE
Work to annotated dimensions only.
Read drawing in conjunction with relevant specification,
Structural Engineers' and Services Engineers' drawings.
Confirm all dimensions before commencement of any
work on site or fabrication.

revisions + notes:
191023 P1 – First Issue

Note: Drawing interpolated from survey drawing 190417HH-02 by Chris Partington Land Surveyors

Key
— Planning Application Boundary

client: MANNER	date: October 2023	
project: HOTSPUR PRESS	scale: 1:500@A3	drawn by: CB
title: Existing Site Plan	drawing number: (—)851	
status: PLANNING	job number: 0655	revision: P1

