


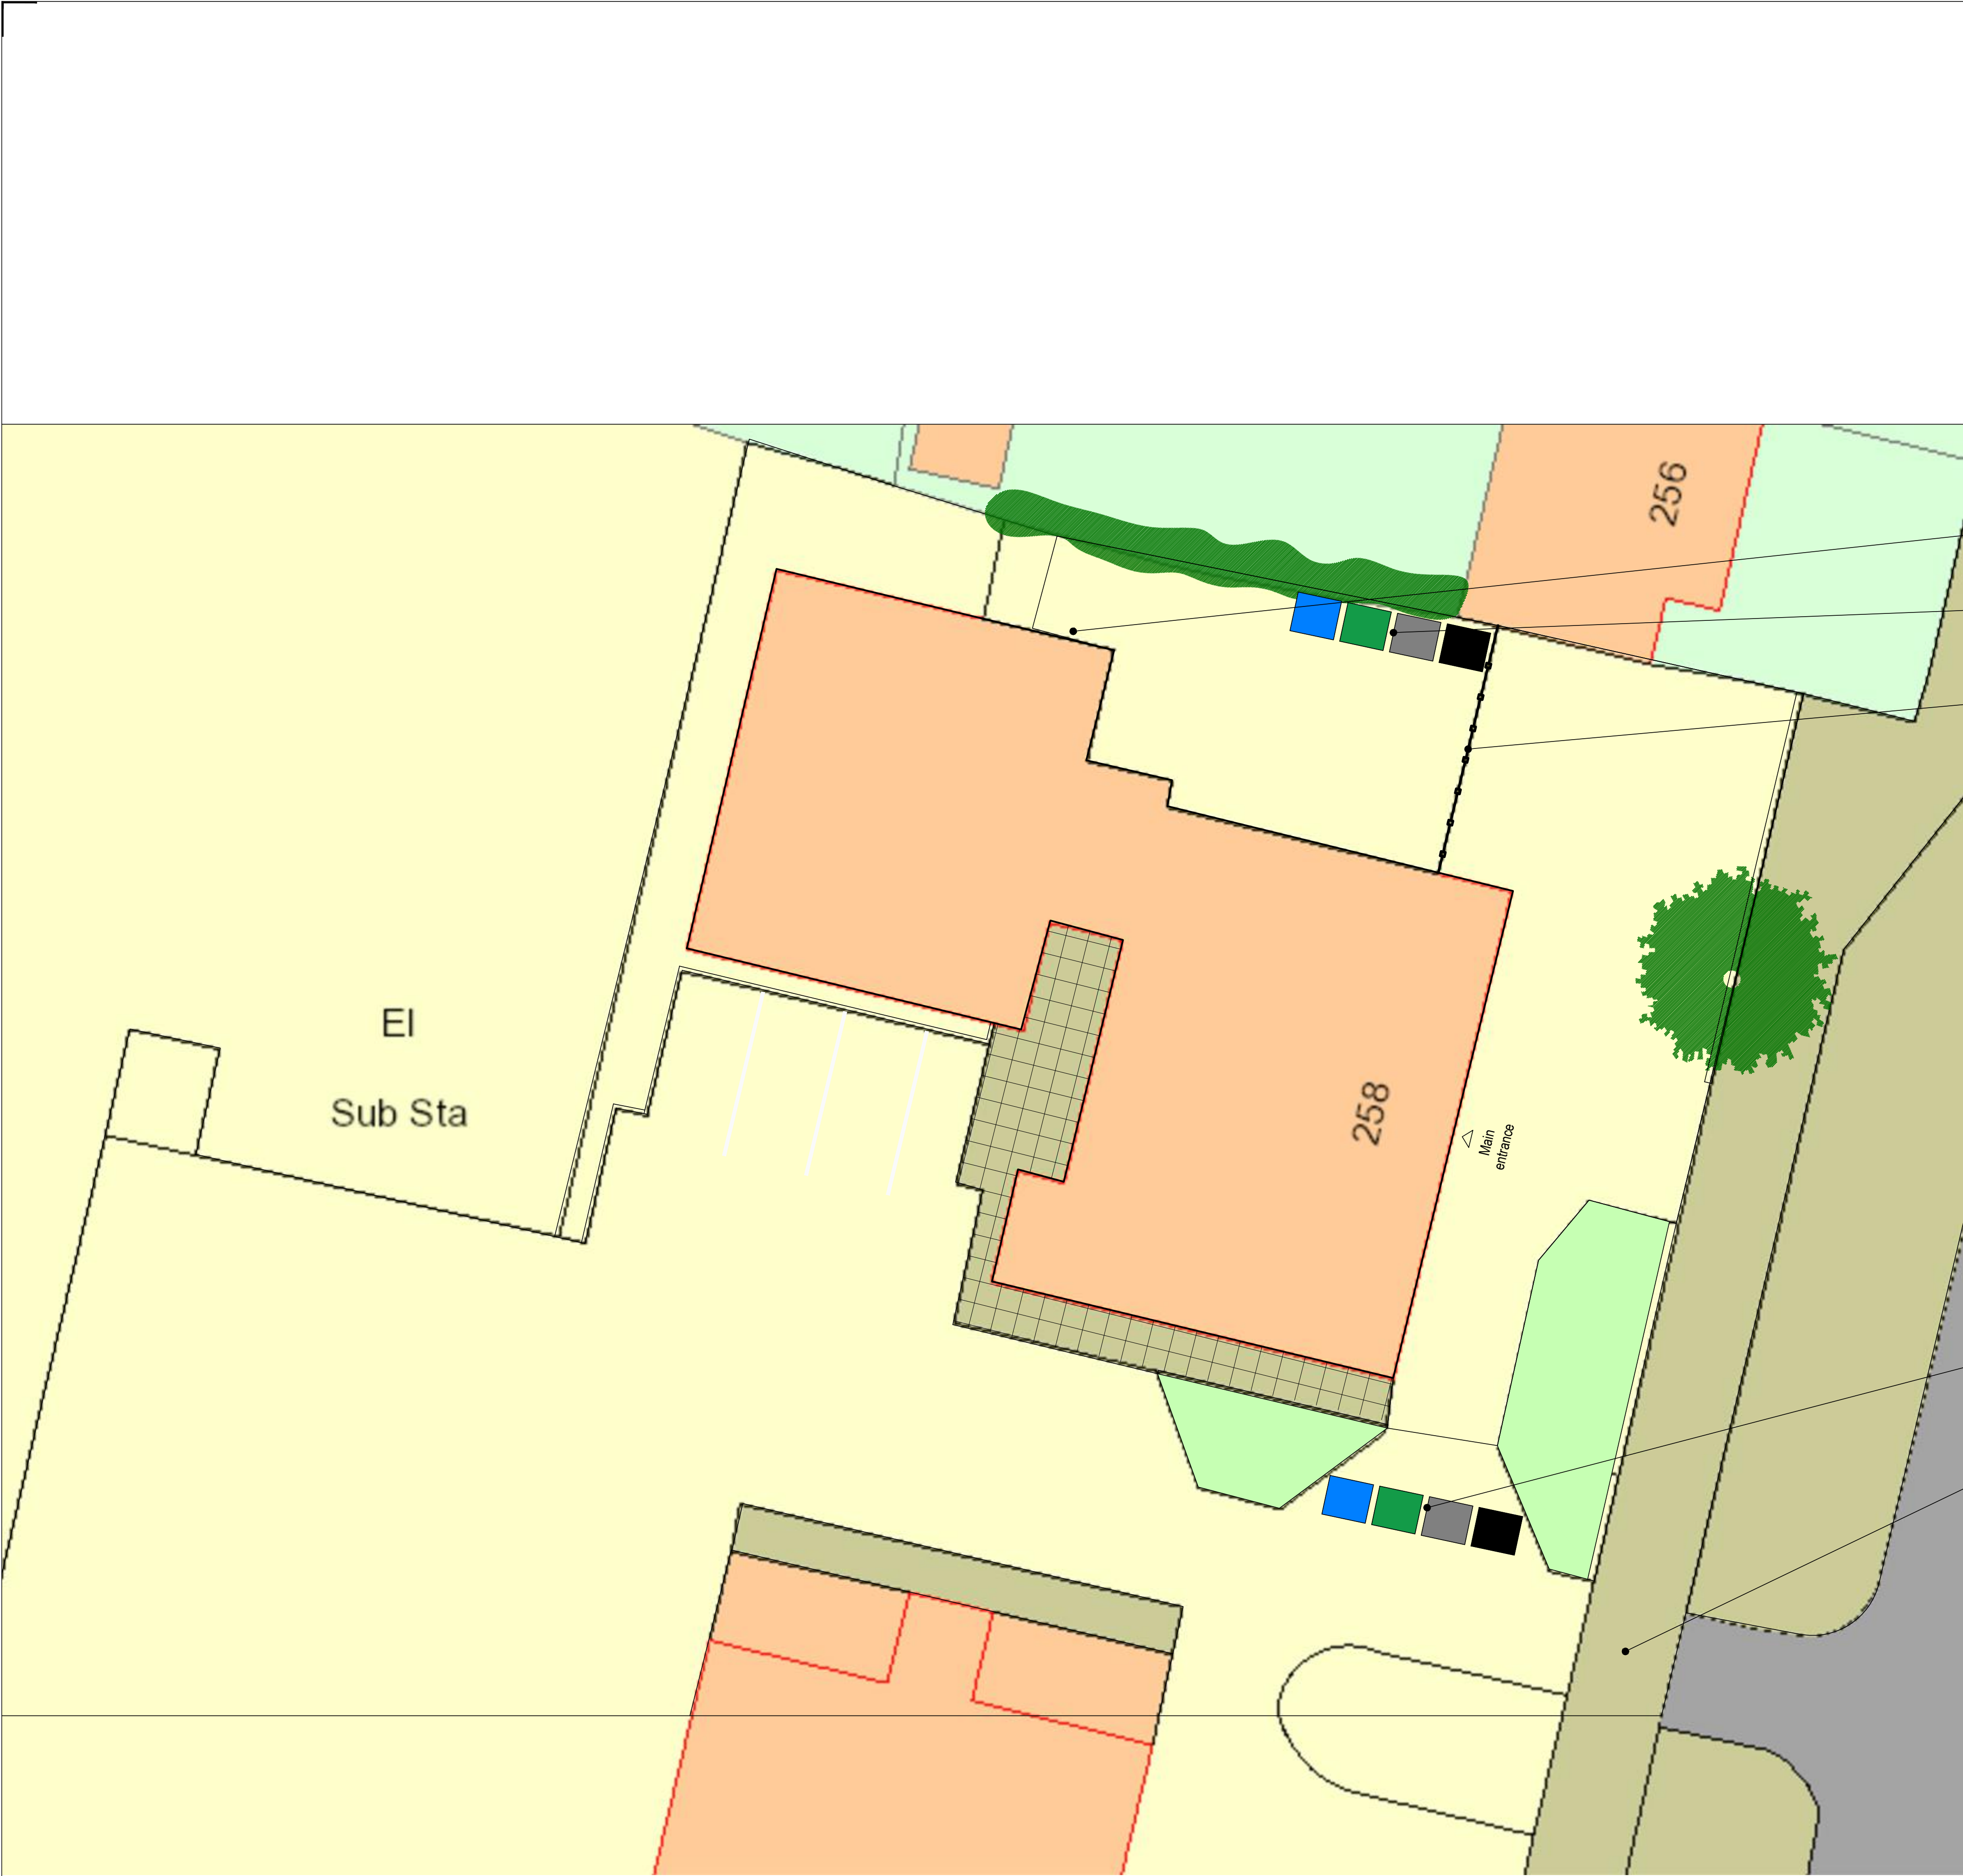

- NOTES
1. All dimensions are in millimetres unless otherwise stated
 2. This drawing is to be read with all other relevant documentation
 3. Do not scale from this drawing, all measurement data should be taken directly from the model

WASTE STORAGE CALCULATION

Following MCC guidance a 240 litre bin is required every 5 occupants
Therefore 19 occupants will require 240 litres x 4= 960 litres.

The proposed bins size will be 1100litres capacity to ensure compliance



Capital Programmes Division

Manchester City Council
PO Box 532, Town Hall
Manchester
M60 2LA

DRAWING STATUS **S0**

PROPERTY TITLE
258 Brownley Road
Wythenshawe
Manchester

UPRN 000077056478 DFE NO. -

PROJECT TITLE
Conversion of former probation centre into HMO

DRAWING TITLE
External works site plan

JOB NO. DXH 45431 DATE 05/12/2023 REV

SCALE 1:50 @A1 AUTHOR JC CHECKED BY - APPROVED BY

DRAWING NO. **MCC-B01-XX-DR-B-0024**

No part of this drawing or data file may be reproduced without prior written permission of the Manchester City Council or approved representative.

