




hoddler+partners
SGP Studios
1 Kelso Place
Manchester M15 4LE

t: +44(0)161 832 9842
e: mail@hoddlerandpartners.com
w: www.hoddlerandpartners.com

revisions + notes:
02/10/2023 Rev. P1 – Planning Issue.

DO NOT SCALE
Work to annotated dimensions only.
Read drawing in conjunction with relevant specification,
Structural Engineers' and Services Engineers' drawings.
Confirm all dimensions before commencement of any
work on site or fabrication.

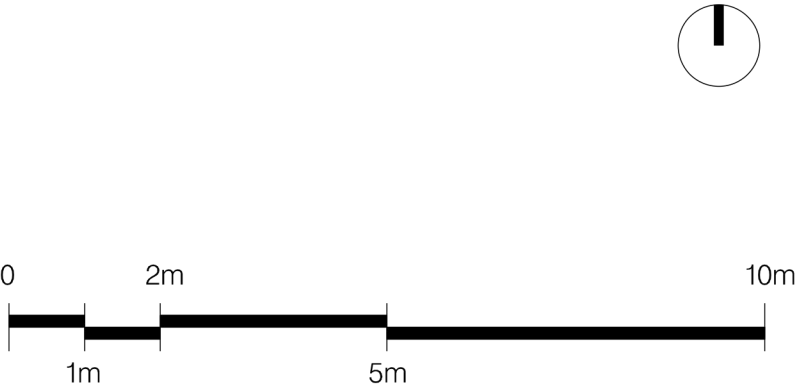

Sheet to be printed in colour.

client: Benjamin Property Ltd.		date: October 2023	
project: Park Place, Manchester		scale: 1:200@A3	drawn by: RC + ET
title: Existing Site Plan		drawing number: E(—)500	
status: Planning		job number: 0654	revision: P1