


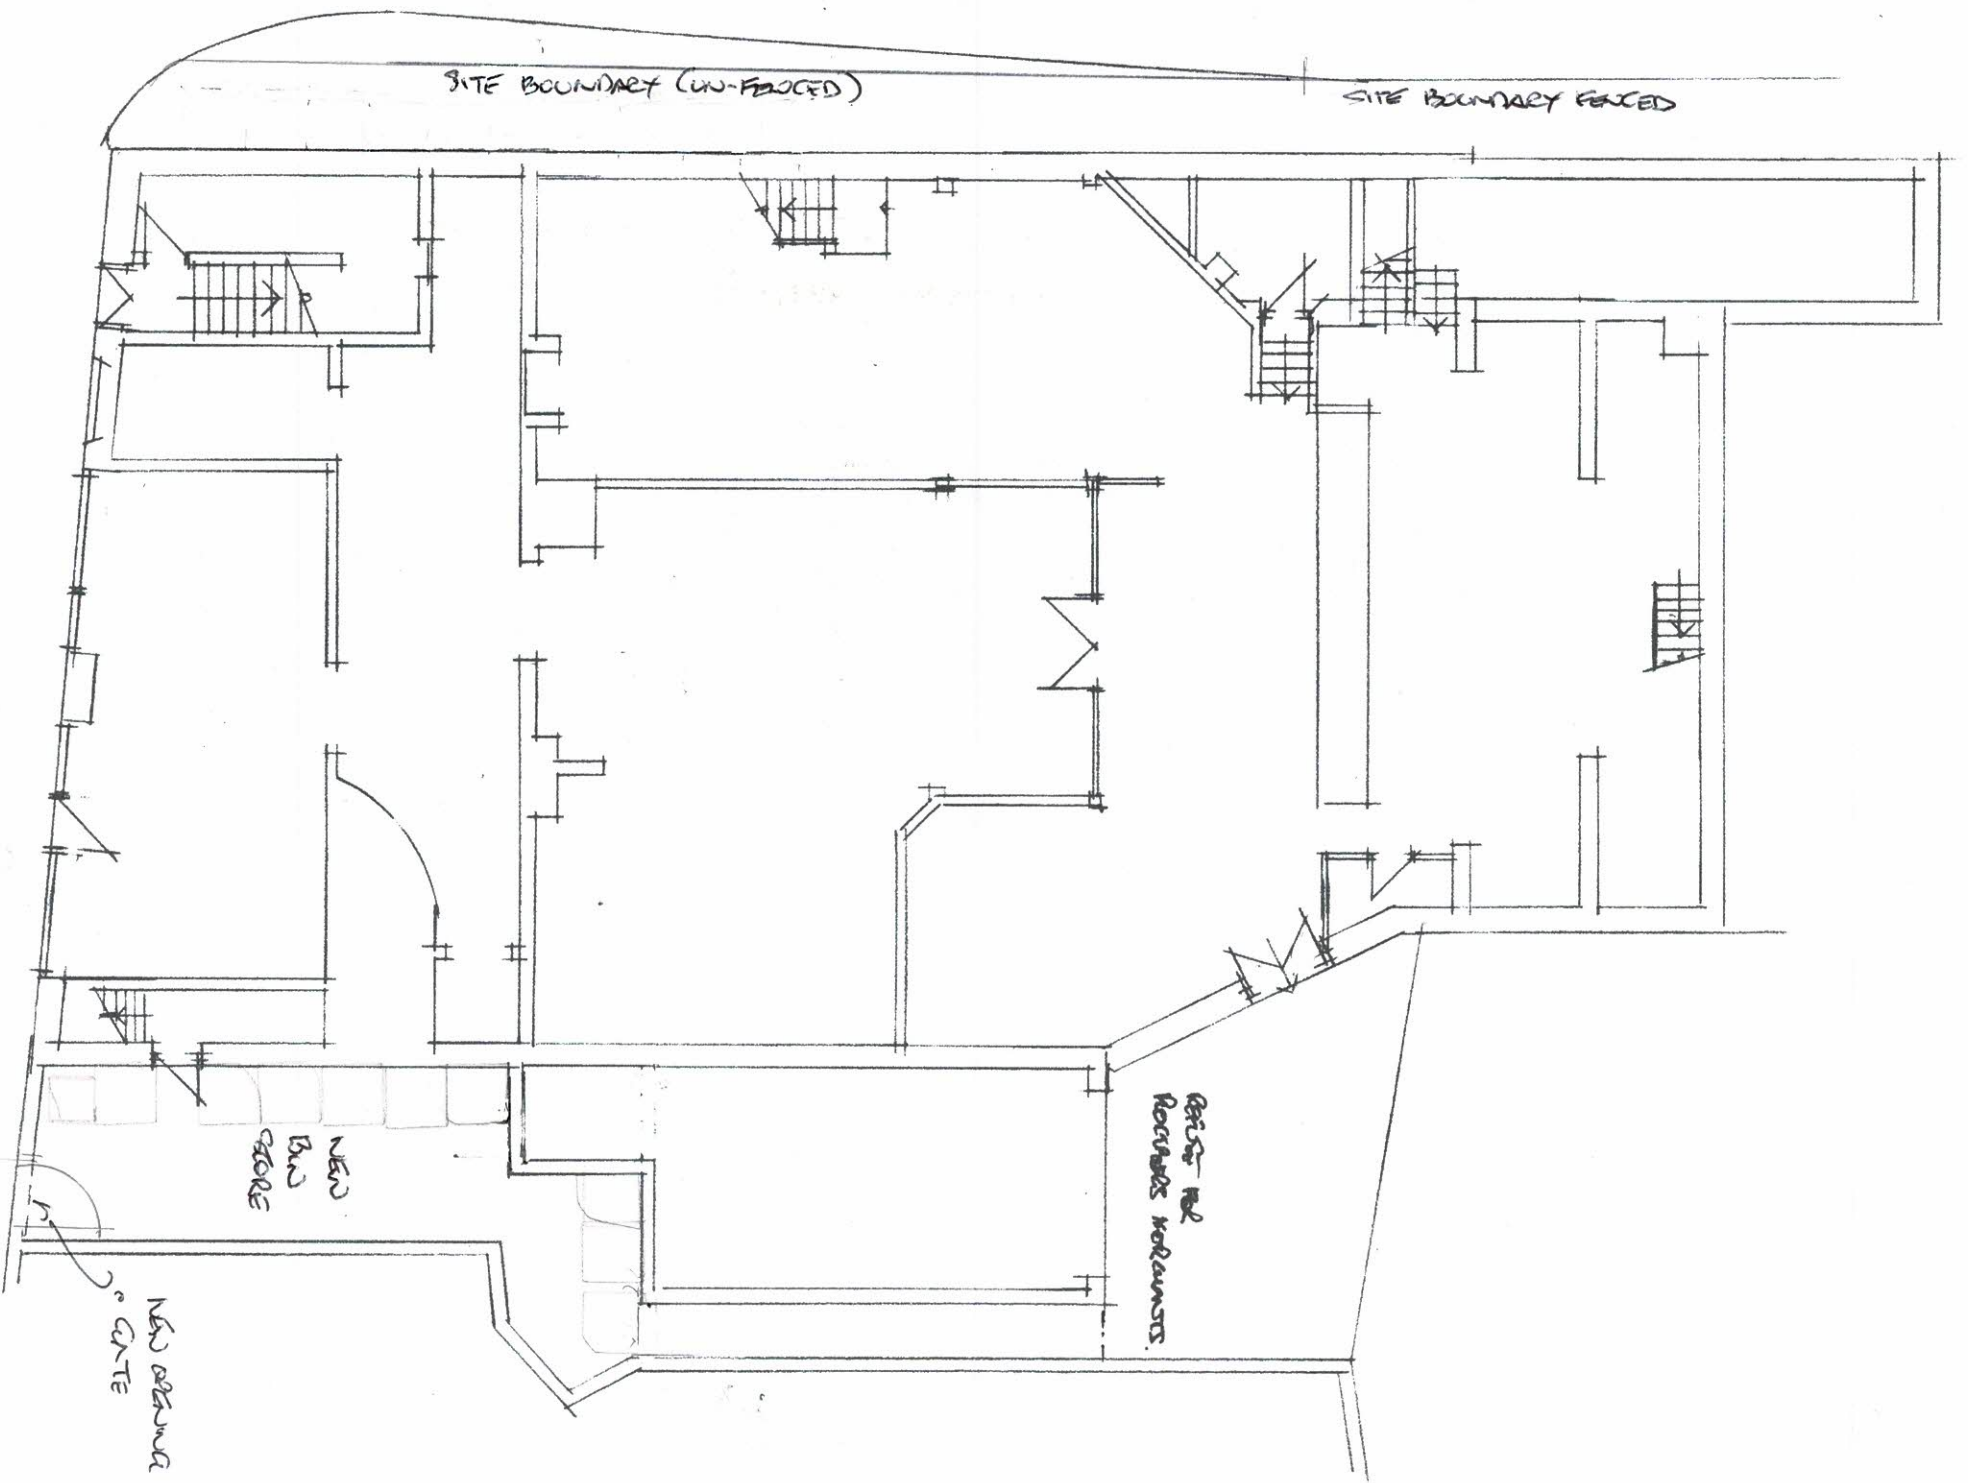

CLIENT		MR H RAZZAQ 2-4 THORP ROAD MANCHESTER M40 5BA						
JOB TITLE		PROPOSED NEW FLATS						
DRG. TITLE		GROUND FLOOR PLAN AS EXISTING						
HOLBOROW + ORMESHER + Limited		architectural & interior design						
Station House Adams Hill Knutsford Cheshire WA16 6DN telephone : 01565 652275 fax : 01565 750501								
ISSUE	ORIGINAL	1	2	3	4	5	6	7
REVISION		A						
DATE		22/03						
DRAWN		PH						
CHECKED								
APPROVED								
SCALE		1:100 of A2						
DRAWING NUMBER		1721/19/04 A						