
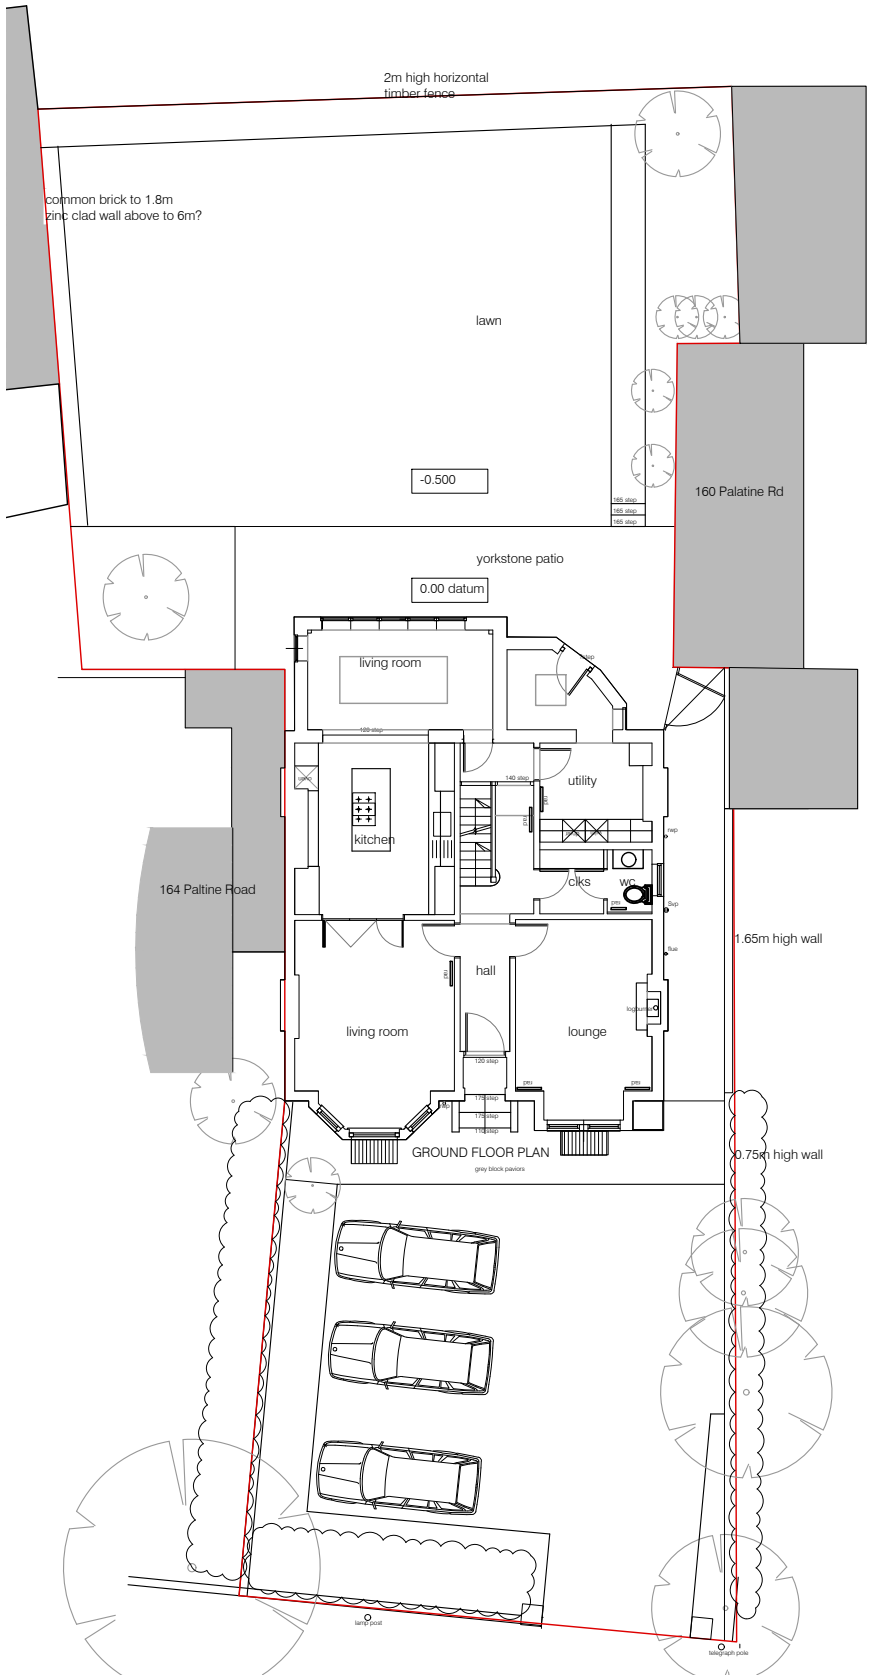
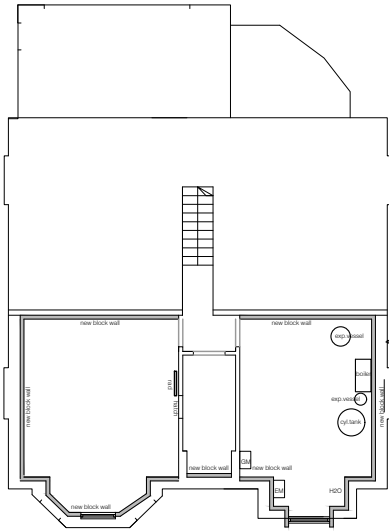
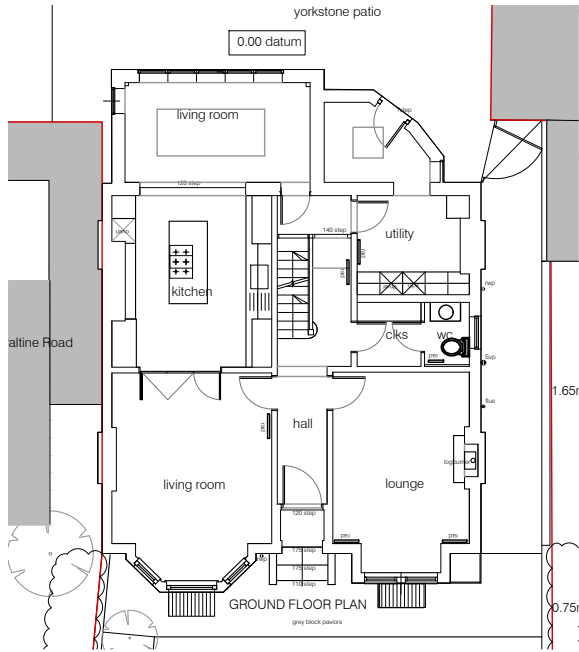
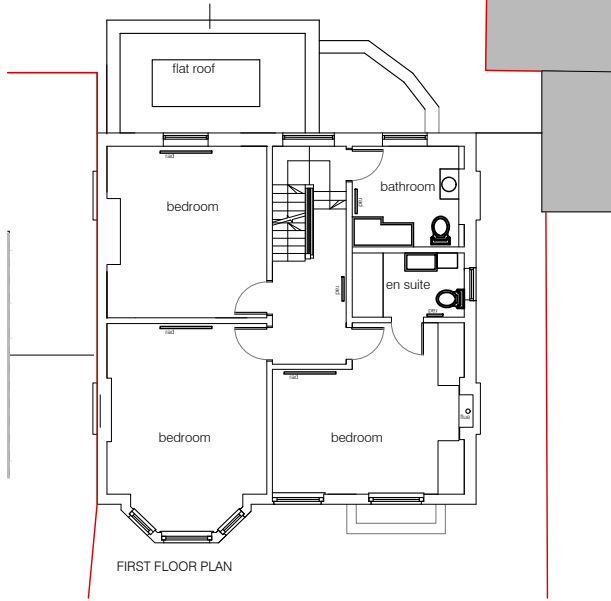
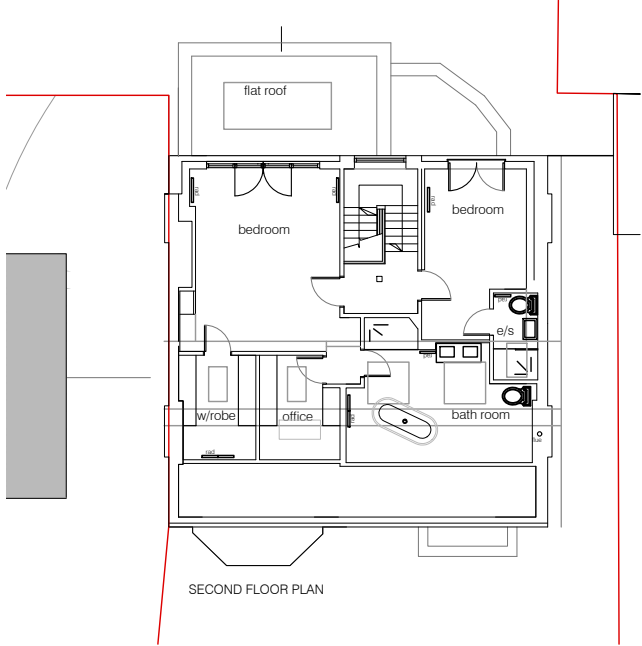


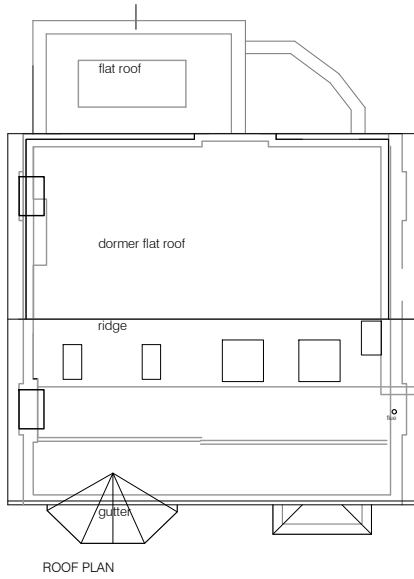

Simon R Miles
Chartered Architect
Didsbury
Manchester
T: 07778 137830
E: srmilesarchitect@gmail.com

Revision	Date	Revision note
----------	------	---------------

Notes

Project :
162 Palatine Road Didsbury
Title :
Floor Plans as existing
Drawing number :
22 374 PL100
Client :
Mr & Mrs Cullen

Scale :
200@A3
Date :
23.11.2023
CAD Ref :
22 374
Drawn by :
SRM

SRM

Simon R Miles BA Hons Dip Arch RIBA
Chartered Architect

Do not scale. Contractors must check all dimensions on site before preparing production drawings or commencing any work. This drawing and its design is the copyright of S.R.Miles Ltd and may not be reproduced in any form whatsoever without their prior express written consent.