




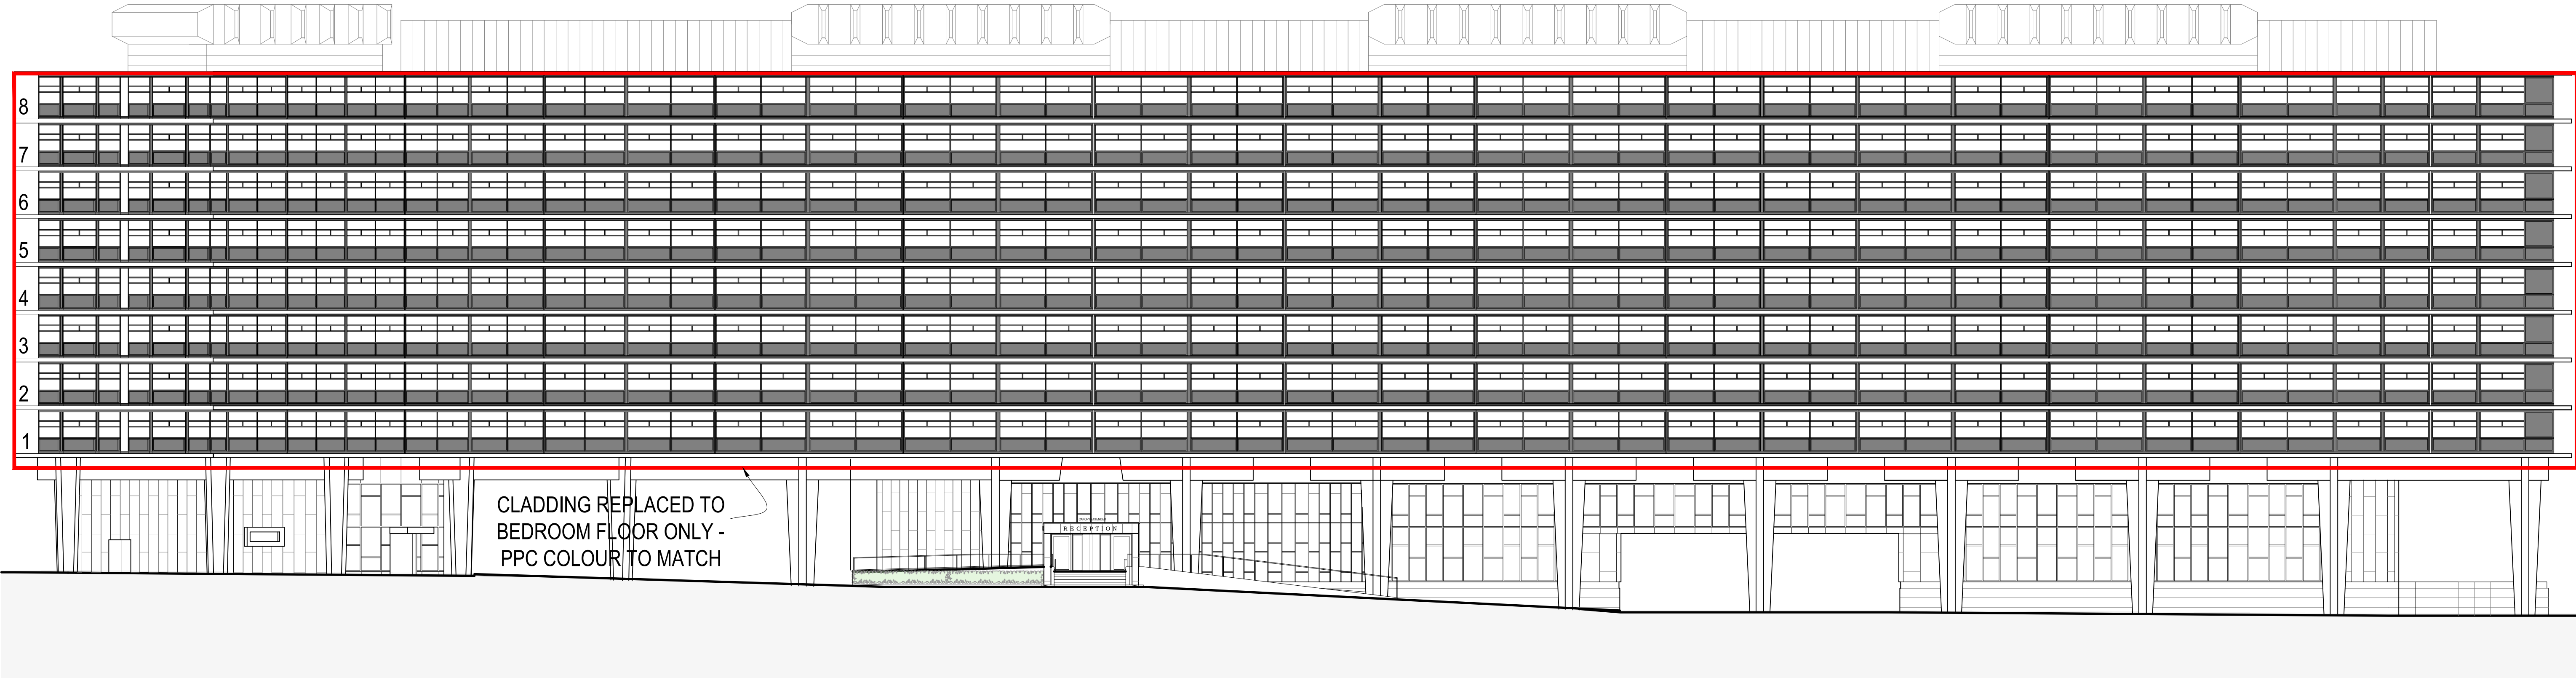

EXISTING WEST (FRONT) ELEVATION A-A
1:200@A1

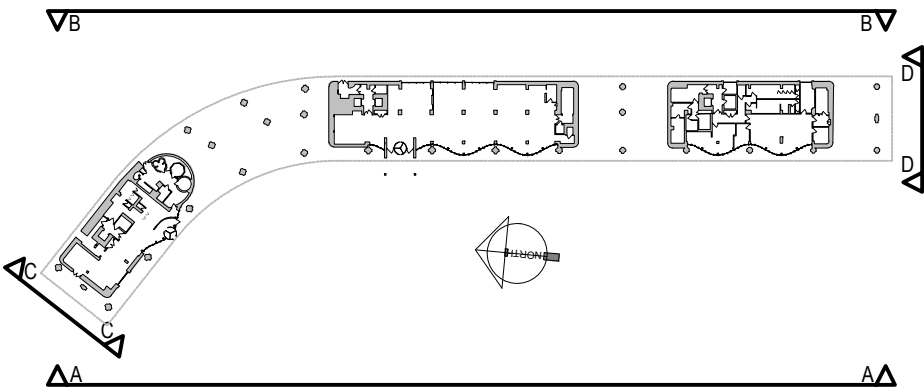

PROPOSED WEST (FRONT) ELEVATION A-A
1:200@A1

 

revision:		date:	
client:	project:	drawing:	
HAMILTON PYRAMID EUROPE	GATEWAY MANCHESTER LONDON ROAD MANCHESTER, M1 2PG	EXISTING & PROPOSED WEST ELEVATION A-A	
project no:	drawing no:	revision:	drawn: checked: date: scale @ A1
7442	PS.203	#	DF 10.03.23 1:200