



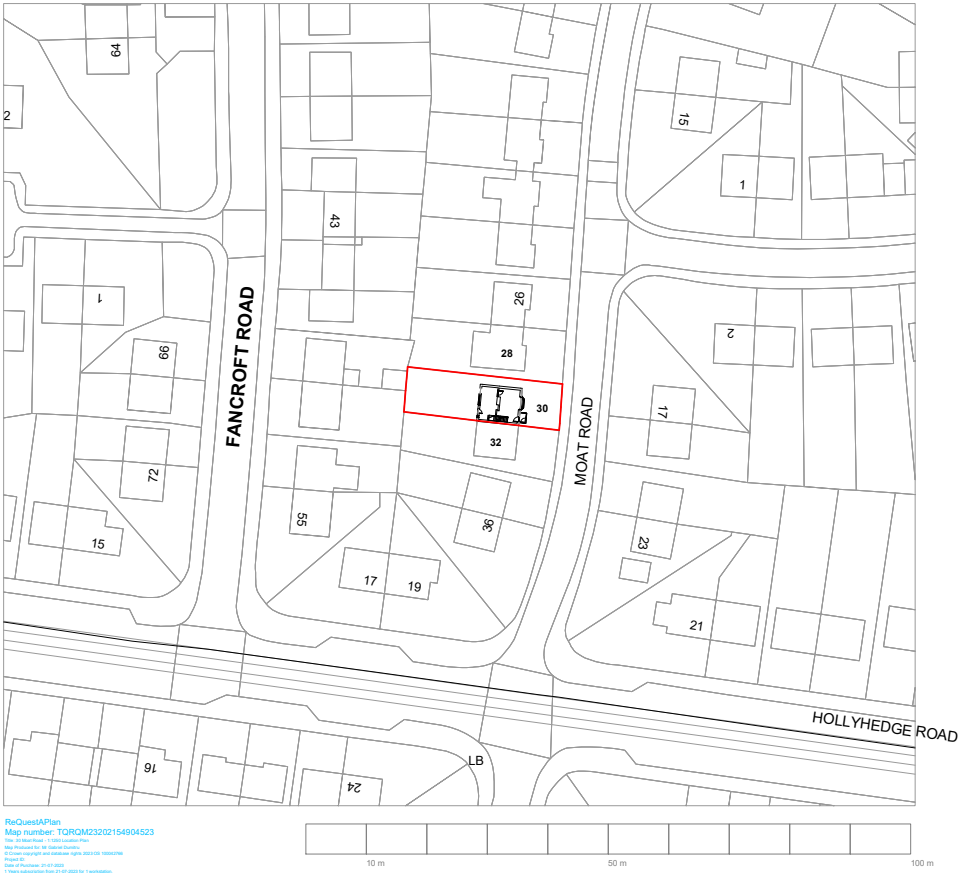

Existing - Location plan

1 : 1250

	This drawing is subject to copyright & is not to be reproduced in part or whole without approval. The contents of this drawing are the property of Paul Thorber and must not be reproduced without his expressed written consent Contractor must visit site & be responsible for checking and verifying all dimensions, measurements, levels, existing drain/sewer positions prior to the commencement of works & the ordering or manufacture of any purpose made components. Contractor must report any dimensional discrepancies, errors or omissions prior to commencing on site.	Do not scale from this drawing. Responsibility is not accepted for errors made by others in scaling from this drawing All dimensions are in millimetres unless stated otherwise.		Rev		Date	Description	Project Title 30 Moat Road Wythenshawe Manchester M22 8HR Client Gabriel Dumitru	Status	Drawing Title Location Plan 1 to 1250 Existing Drawings pack			Paul Thorber Design & Build M: 07411433889 E: designmakeconstruct@gmail.com
										Job No N/A	Scale 1 : @ A3	Revision	
										Drawing Code E001	Date 27/07/23		

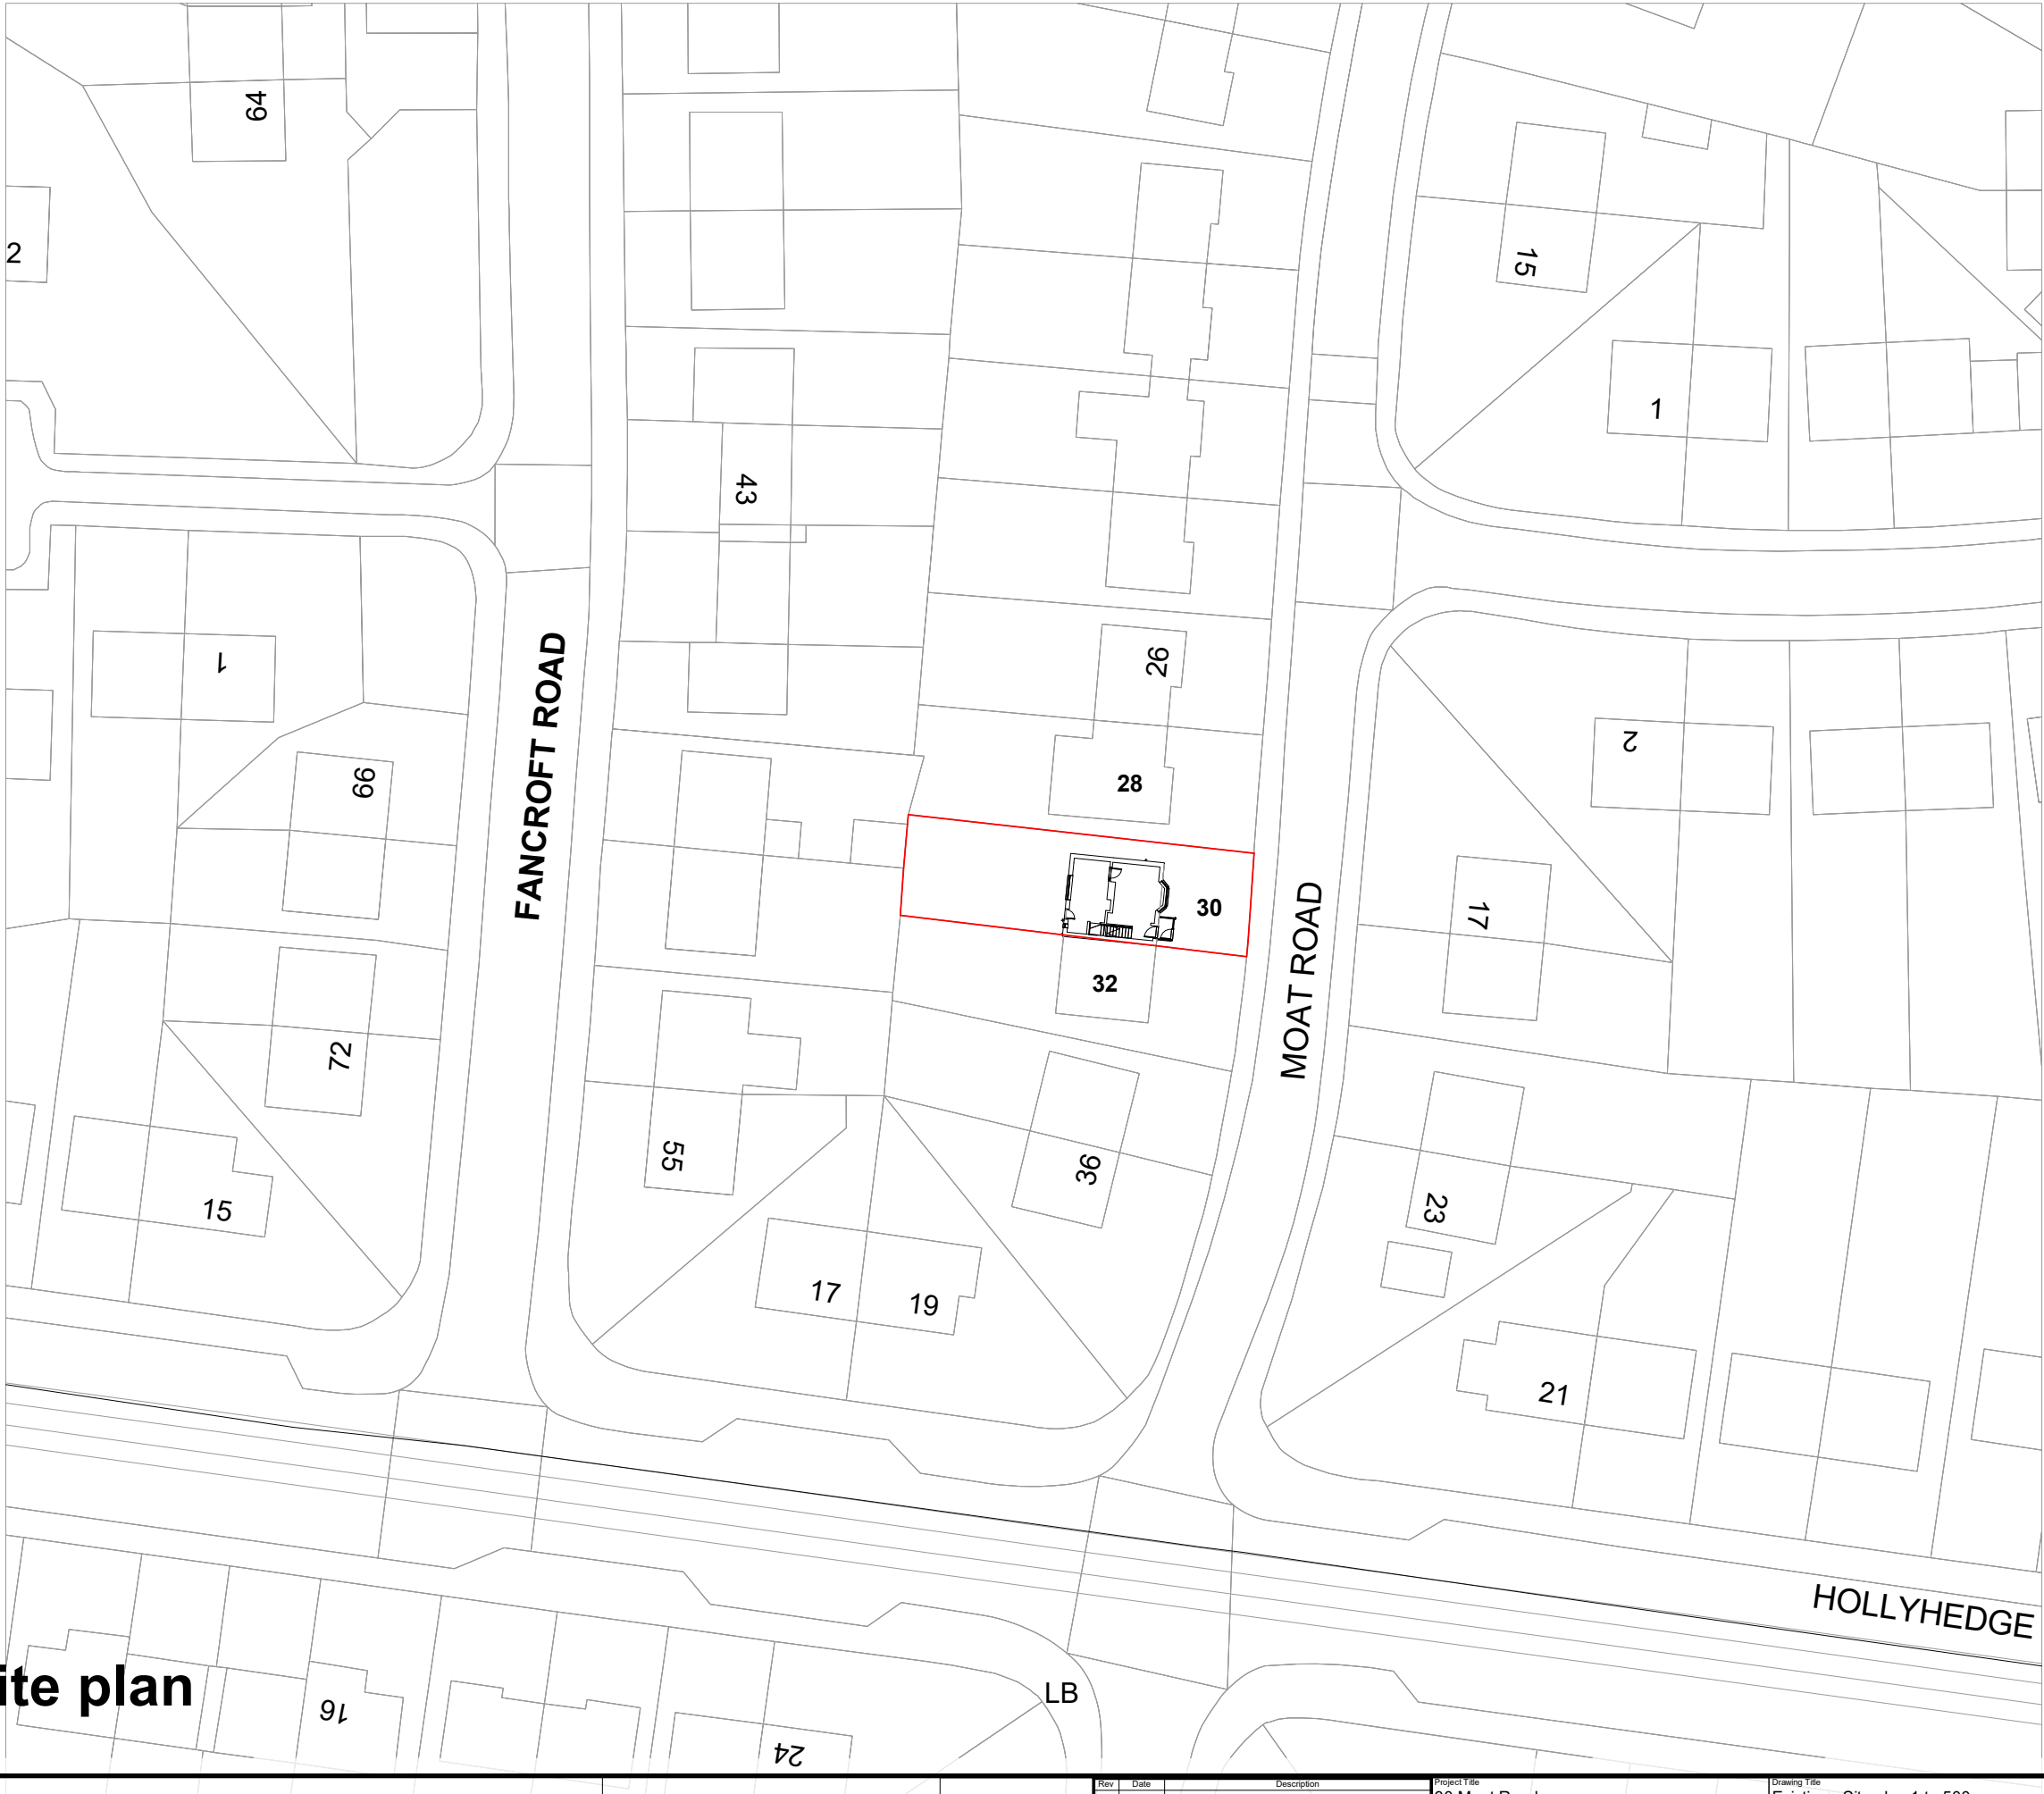

Existing - Site plan

1 : 500

This drawing is subject to copyright & is not to be reproduced in part or whole without approval. The contents of this drawing are the property of Paul Thorber and must not be reproduced without his expressed written consent.

Contractor must visit site & be responsible for checking and verifying all dimensions, measurements, levels, existing drain/sewer positions prior to the commencement of works & the ordering or manufacture of any purpose made components. Contractor must report any dimensional discrepancies, errors or omissions prior to commencing on site.

Project ID:

1 Years subscription from 21-07-2023 for 1 workstation.

Do not scale from this drawing. Responsibility is not accepted for errors made by others in scaling from this drawing

All dimensions are in millimetres unless stated otherwise.

Rev	Date	Description

Project Title
30 Moat Road
Wythenshawe
Manchester
M22 8HR

Client
Gabriel Dumitru

Status

Drawing Title
Existing - Site plan 1 to 500

Existing Drawings pack

Job No

N/A

Scale

1 : 500 @ A3

Revision

Drawing Code

E002


Date

27/07/23

Paul Thorber
Design & Build

M: 07411433889


E: designmakeconstruct@gmail.com

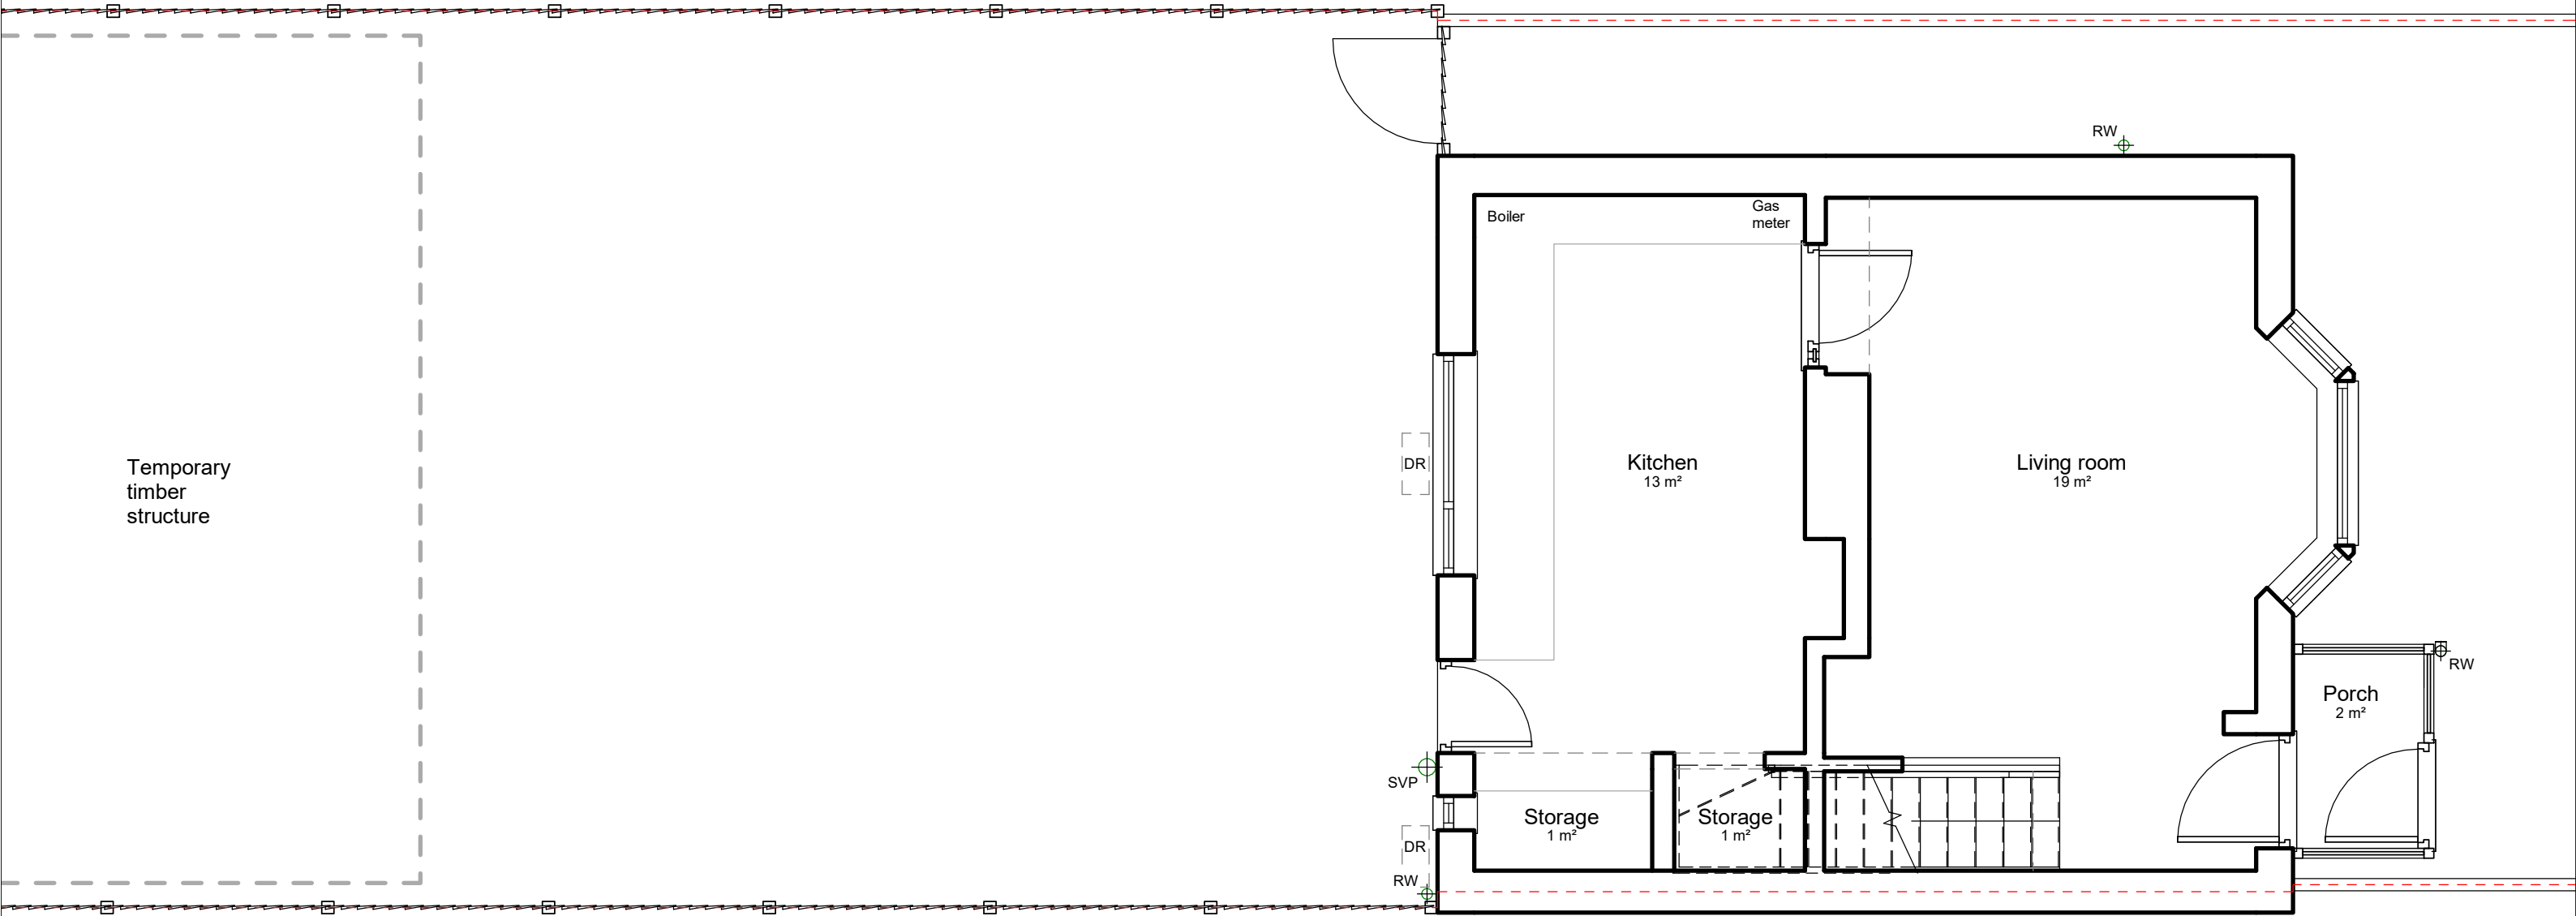

Existing - FFL00

1 : 50


	NOTES: This drawing is subject to copyright & is not to be reproduced in part or whole without approval. The contents of this drawing are the property of Paul Thornber and must not be reproduced without his expressed written consent Contractor must visit site & be responsible for checking and verifying all dimensions, measurements, levels, existing drain/sewer positions prior to the commencement of works & the ordering or manufacture of any purpose made components. Contractor must report any dimensional discrepancies, errors or omissions prior to commencing on site.	Do not scale from this drawing. Responsibility is not accepted for errors made by others in scaling from this drawing All dimensions are in millimetres unless stated otherwise.	NORTH 	<table><tr><th>Rev</th><th>Date</th><th>Description</th></tr><tr><td> </td><td> </td><td> </td></tr><tr><td> </td><td> </td><td> </td></tr><tr><td> </td><td> </td><td> </td></tr><tr><td> </td><td> </td><td> </td></tr><tr><td> </td><td> </td><td> </td></tr><tr><td> </td><td> </td><td> </td></tr><tr><td> </td><td> </td><td> </td></tr><tr><td> </td><td> </td><td> </td></tr><tr><td> </td><td> </td><td> </td></tr></table>	Rev	Date	Description																												<table><tr><th colspan="2">Project File</th></tr><tr><td colspan="2">30 Moat Road Wythenshawe Manchester M22 8HR</td></tr><tr><th>Client</th><th>Status</th></tr><tr><td>Gabriel Dumitru</td><td> </td></tr></table>	Project File		30 Moat Road Wythenshawe Manchester M22 8HR		Client	Status	Gabriel Dumitru		<table><tr><th colspan="3">Drawing File</th></tr><tr><td colspan="3">Existing - Ground floor plan</td></tr><tr><td colspan="3">Existing Drawings pack</td></tr><tr><th>Job No</th><th>Scale</th><th>Revision</th></tr><tr><td>N/A</td><td>1 : 50 @ A3</td><td> </td></tr><tr><th>Drawing Code</th><th>Date</th><td> </td></tr><tr><td>E003</td><td>27/07/23</td><td> </td></tr></table>	Drawing File			Existing - Ground floor plan			Existing Drawings pack			Job No	Scale	Revision	N/A	1 : 50 @ A3		Drawing Code	Date		E003	27/07/23		Paul Thornber Design & Build M: 07411433889 E: designmakeconstruct@gmail.com
	Rev	Date		Description	
Project File	
30 Moat Road Wythenshawe Manchester M22 8HR	
Client	Status	
Gabriel Dumitru	
Drawing File	
Existing - Ground floor plan	
Existing Drawings pack	
Job No	Scale	Revision	
N/A	1 : 50 @ A3	
Drawing Code	Date	
E003	27/07/23	

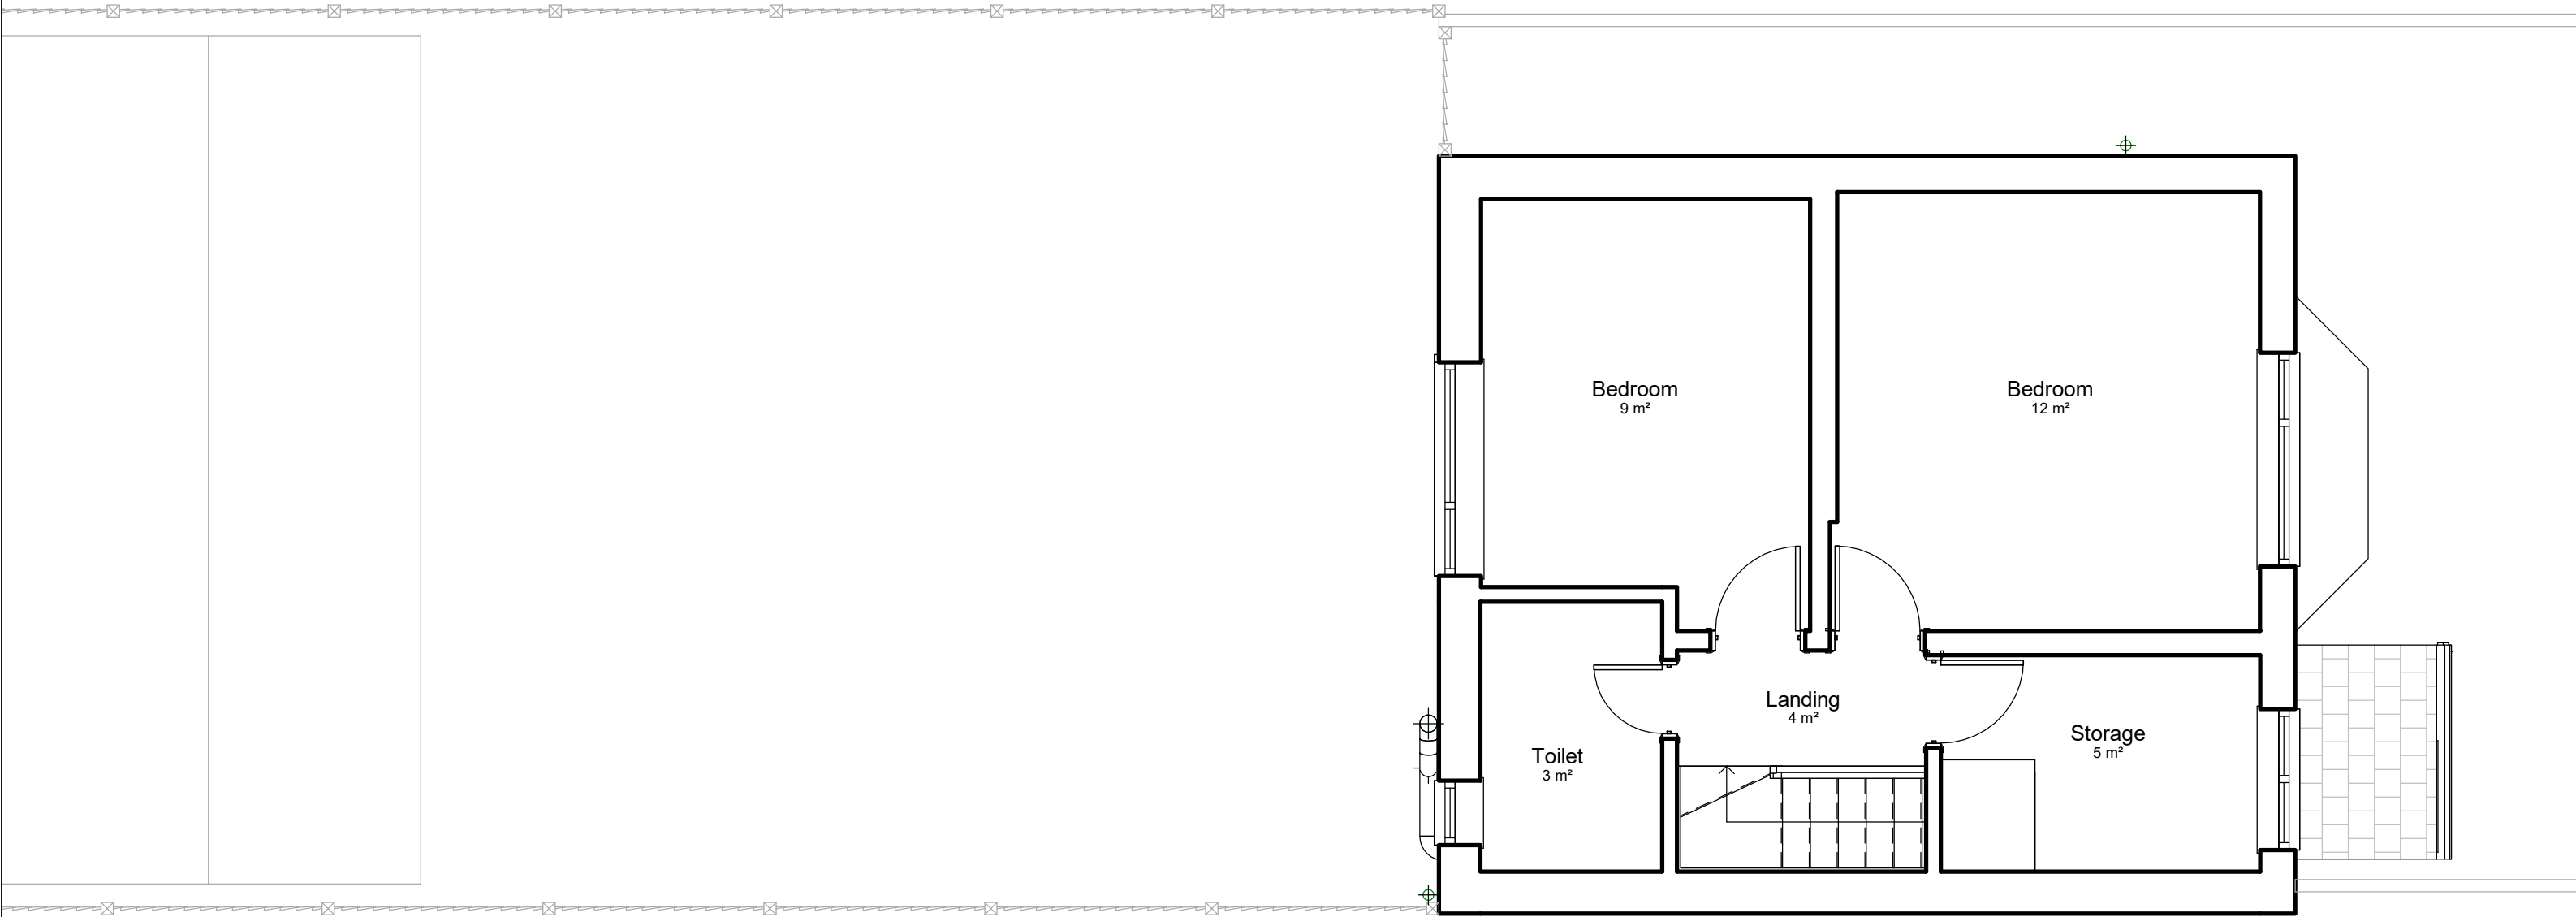

Existing - FFL01

1 : 50


	NOTES: This drawing is subject to copyright & is not to be reproduced in part or whole without approval. The contents of this drawing are the property of Paul Thornber and must not be reproduced without his expressed written consent Contractor must visit site & be responsible for checking and verifying all dimensions, measurements, levels, existing drain/sewer positions prior to the commencement of works & the ordering or manufacture of any purpose made components. Contractor must report any dimensional discrepancies, errors or omissions prior to commencing on site.	Do not scale from this drawing. Responsibility is not accepted for errors made by others in scaling from this drawing All dimensions are in millimetres unless stated otherwise.	NORTH 	<table><tr><th>Rev</th><th>Date</th><th>Description</th></tr><tr><td> </td><td> </td><td> </td></tr><tr><td> </td><td> </td><td> </td></tr><tr><td> </td><td> </td><td> </td></tr><tr><td> </td><td> </td><td> </td></tr><tr><td> </td><td> </td><td> </td></tr><tr><td> </td><td> </td><td> </td></tr><tr><td> </td><td> </td><td> </td></tr><tr><td> </td><td> </td><td> </td></tr><tr><td> </td><td> </td><td> </td></tr></table>	Rev	Date	Description																												<table><tr><td colspan="2">Project Title</td></tr><tr><td colspan="2">30 Moat Road Wythenshawe Manchester M22 8HR</td></tr><tr><td>Client</td><td>Status</td></tr><tr><td>Gabriel Dumitru</td><td> </td></tr></table>	Project Title		30 Moat Road Wythenshawe Manchester M22 8HR		Client	Status	Gabriel Dumitru		<table><tr><td colspan="3">Drawing Title</td></tr><tr><td colspan="3">Existing - First floor plan</td></tr><tr><td colspan="3">Existing Drawings pack</td></tr><tr><td>Job No</td><td>Scale</td><td>Revision</td></tr><tr><td>N/A</td><td>1 : 50 @ A3</td><td> </td></tr><tr><td>Drawing Code</td><td>Date</td><td> </td></tr><tr><td>E004</td><td>27/07/23</td><td> </td></tr></table>	Drawing Title			Existing - First floor plan			Existing Drawings pack			Job No	Scale	Revision	N/A	1 : 50 @ A3		Drawing Code	Date		E004	27/07/23		Paul Thornber Design & Build M: 07411433889 E: designmakeconstruct@gmail.com
	Rev	Date		Description	
Project Title	
30 Moat Road Wythenshawe Manchester M22 8HR	
Client	Status	
Gabriel Dumitru	
Drawing Title	
Existing - First floor plan	
Existing Drawings pack	
Job No	Scale	Revision	
N/A	1 : 50 @ A3	
Drawing Code	Date	
E004	27/07/23	

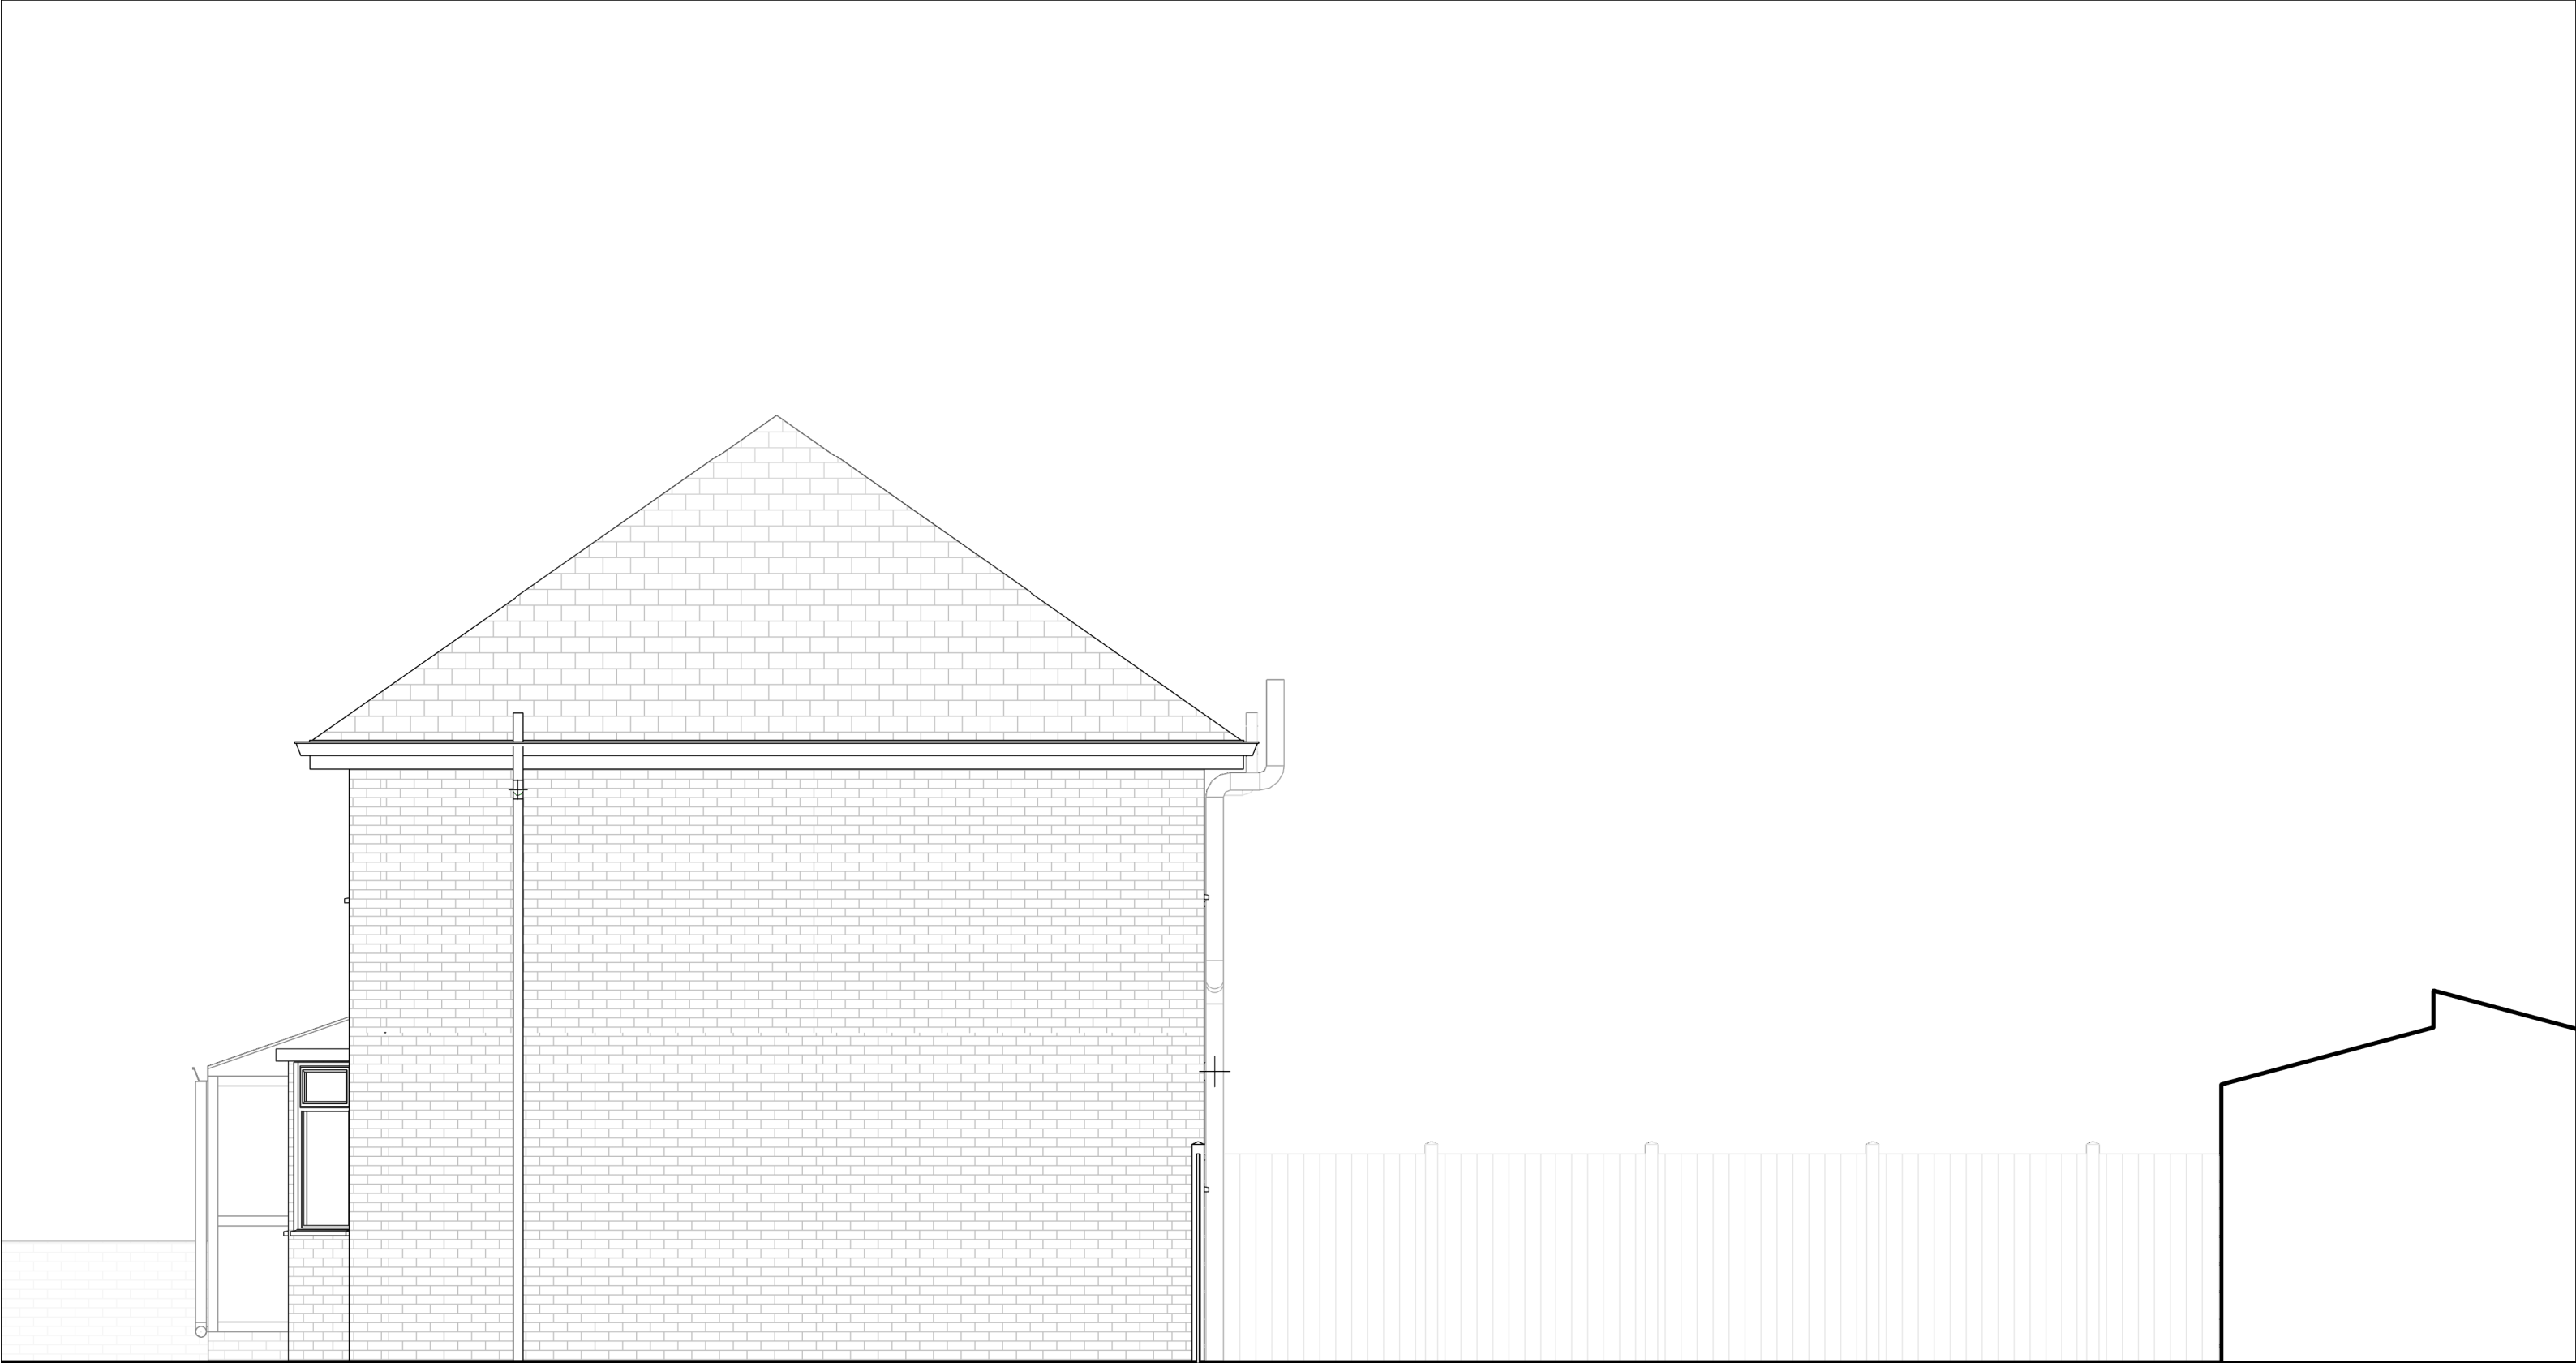

Existing - North elevation

1 : 50


	This drawing is subject to copyright & is not to be reproduced in part or whole without approval. The contents of this drawing are the property of Paul Thornber and must not be reproduced without his expressed written consent Contractor must visit site & be responsible for checking and verifying all dimensions, measurements, levels, existing drain/sewer positions prior to the commencement of works & the ordering or manufacture of any purpose made components. Contractor must report any dimensional discrepancies, errors or omissions prior to commencing on site.	Do not scale from this drawing. Responsibility is not accepted for errors made by others in scaling from this drawing All dimensions are in millimetres unless stated otherwise.		<table><tr><th>Rev</th><th>Date</th><th>Description</th></tr><tr><td> </td><td> </td><td> </td></tr><tr><td> </td><td> </td><td> </td></tr><tr><td> </td><td> </td><td> </td></tr><tr><td> </td><td> </td><td> </td></tr><tr><td> </td><td> </td><td> </td></tr><tr><td> </td><td> </td><td> </td></tr><tr><td> </td><td> </td><td> </td></tr><tr><td> </td><td> </td><td> </td></tr><tr><td> </td><td> </td><td> </td></tr><tr><td> </td><td> </td><td> </td></tr></table>	Rev	Date	Description																															<table><tr><td colspan="2">Project Title</td></tr><tr><td colspan="2">30 Moat Road</td></tr><tr><td colspan="2">Wythenshawe</td></tr><tr><td colspan="2">Manchester</td></tr><tr><td colspan="2">M22 8HR</td></tr><tr><td>Client</td><td>Status</td></tr><tr><td>Gabriel Dumitru</td><td></td></tr></table>	Project Title		30 Moat Road		Wythenshawe		Manchester		M22 8HR		Client	Status	Gabriel Dumitru		<table><tr><td colspan="3">Drawing Title</td></tr><tr><td colspan="3">Existing - Elevations</td></tr><tr><td colspan="3">Existing Drawings pack</td></tr><tr><td>Job No</td><td>Scale</td><td>Revision</td></tr><tr><td>N/A</td><td>1 : 50 @ A3</td><td></td></tr><tr><td>Drawing Code</td><td>Date</td><td></td></tr><tr><td>E005</td><td>27/07/23</td><td></td></tr></table>	Drawing Title			Existing - Elevations			Existing Drawings pack			Job No	Scale	Revision	N/A	1 : 50 @ A3		Drawing Code	Date		E005	27/07/23		<table><tr><td colspan="2">Paul Thornber</td></tr><tr><td colspan="2">Design & Build</td></tr><tr><td colspan="2">M: 07411433889</td></tr><tr><td colspan="2">E: designmakeconstruct@gmail.com</td></tr></table>	Paul Thornber		Design & Build		M: 07411433889		E: designmakeconstruct@gmail.com	
Rev	Date	Description	
Project Title	
30 Moat Road	
Wythenshawe	
Manchester	
M22 8HR	
Client	Status	
Gabriel Dumitru	
Drawing Title	
Existing - Elevations	
Existing Drawings pack	
Job No	Scale	Revision	
N/A	1 : 50 @ A3	
Drawing Code	Date	
E005	27/07/23	
Paul Thornber	
Design & Build	
M: 07411433889	
E: designmakeconstruct@gmail.com	

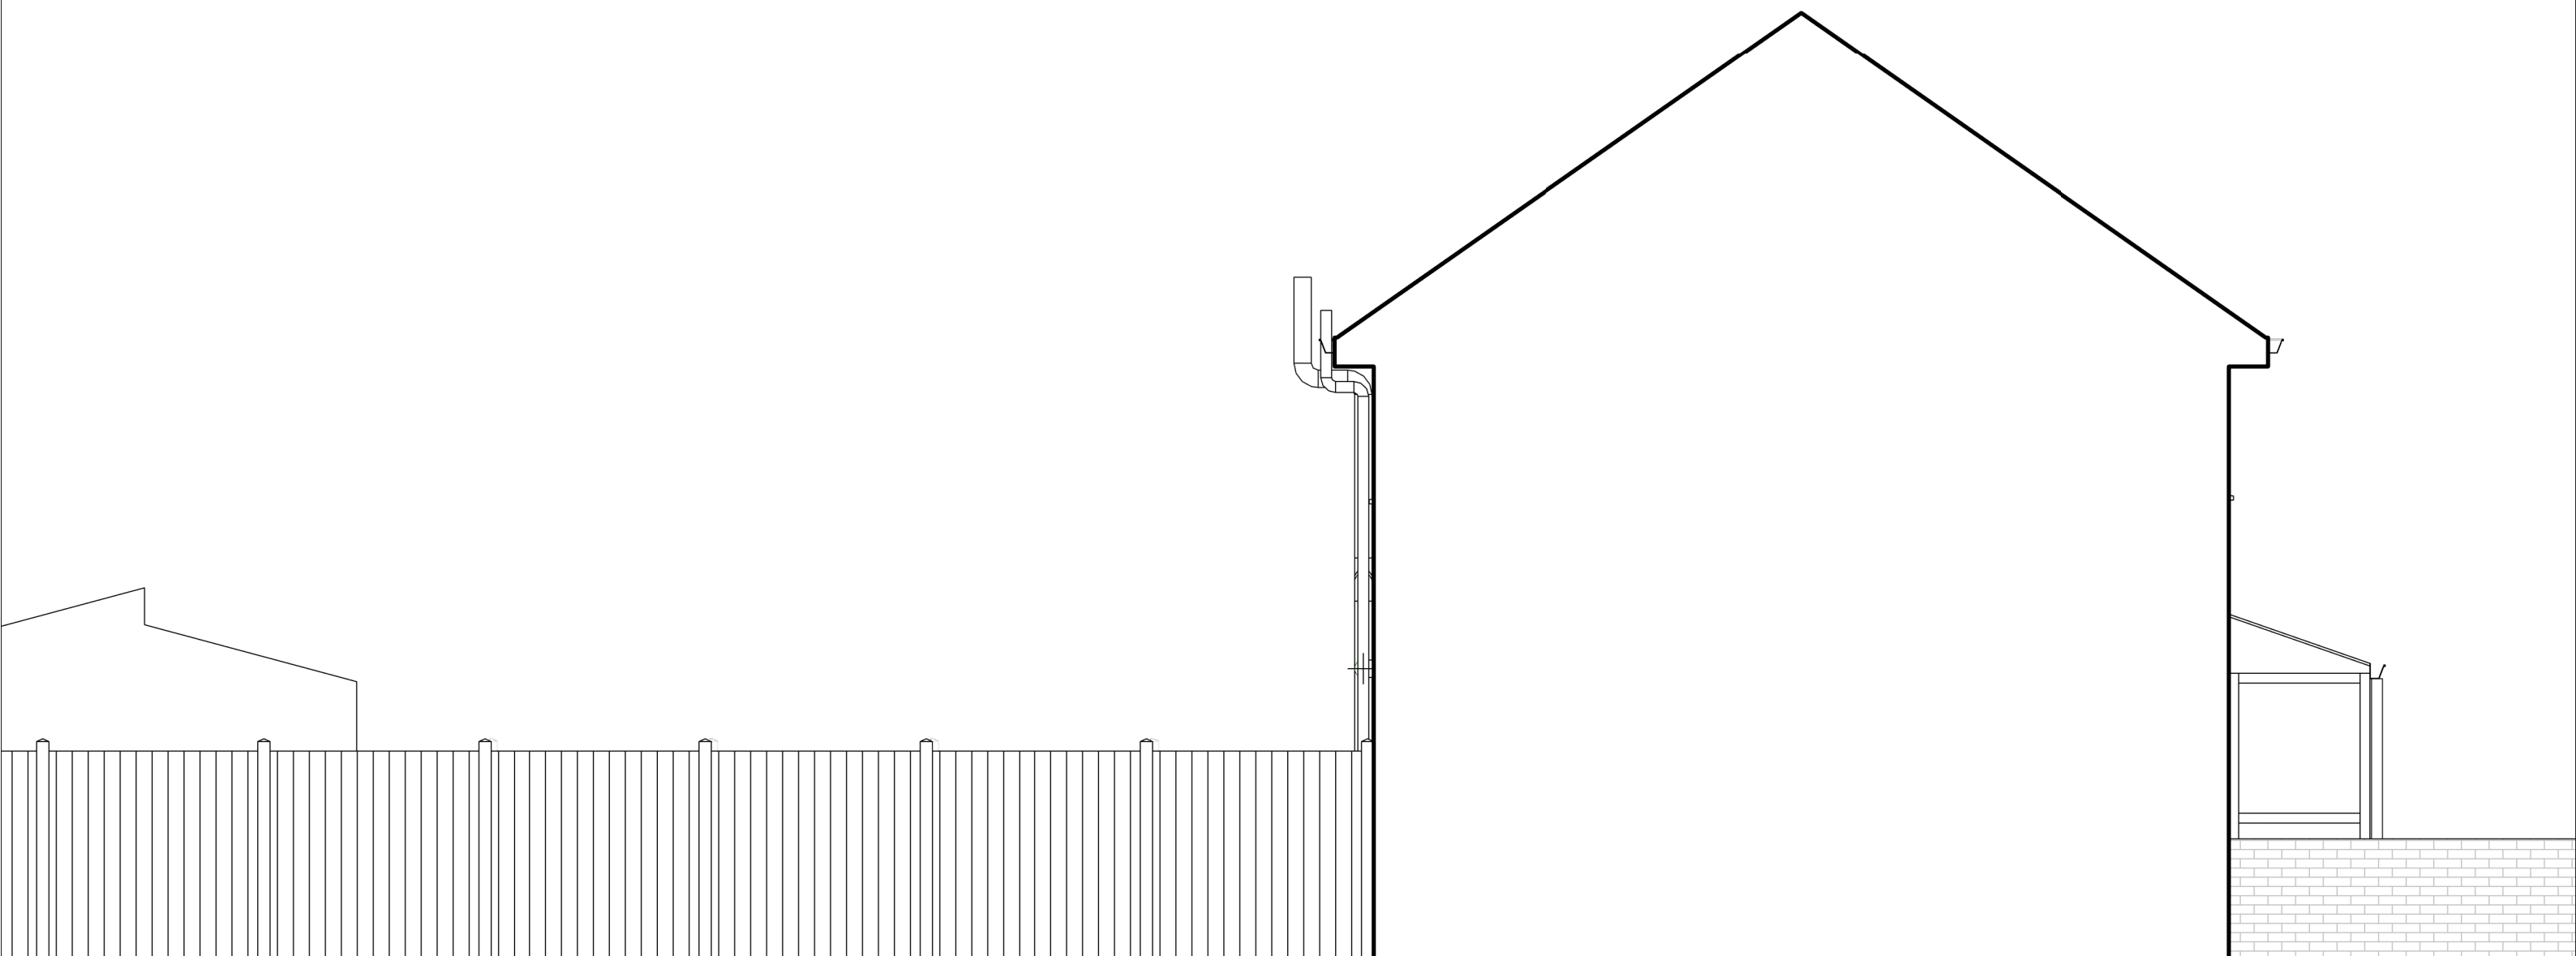

Existing - South elevation

1 : 50

[illegible]

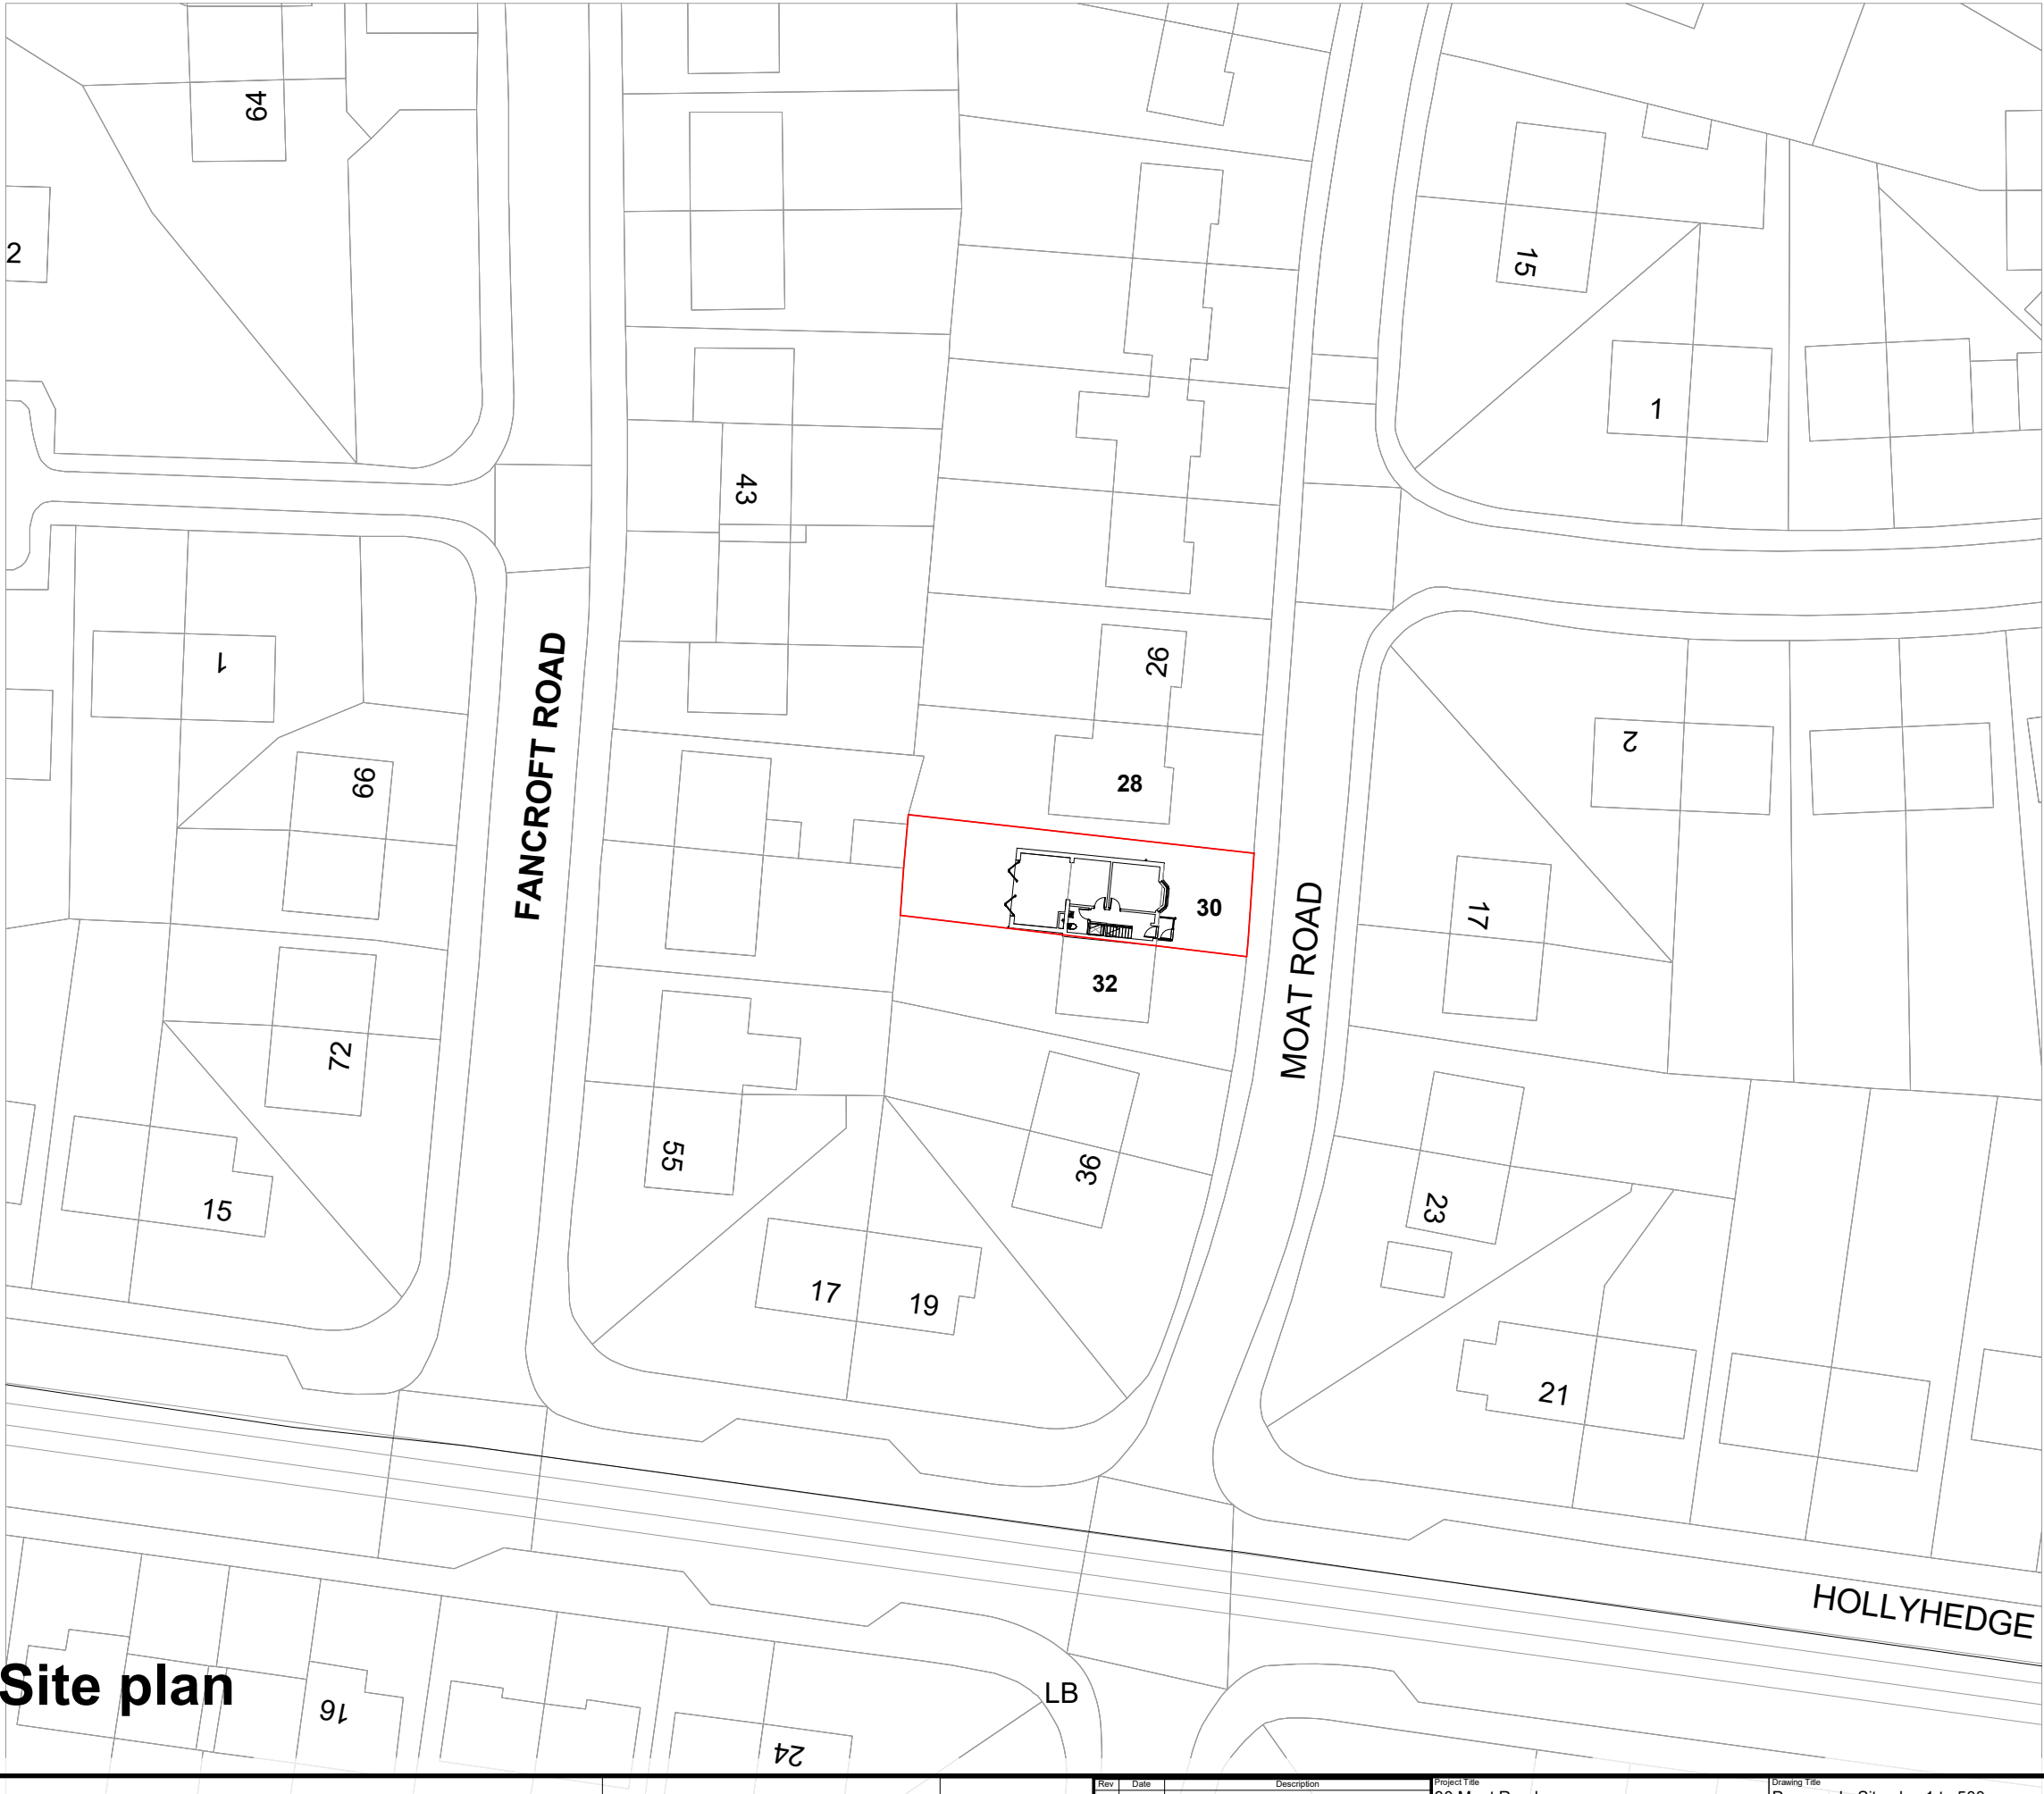

Proposed - Site plan
1 : 500



This drawing is subject to copyright & is not to be reproduced in part or whole without approval. The contents of this drawing are the property of Paul Thorner and must not be reproduced without his expressed written consent.

Contractor must visit site & be responsible for checking and verifying all dimensions, measurements, levels, existing drain/sewer positions prior to the commencement of works & the ordering or manufacture of any purpose made components. Contractor must report any dimensional discrepancies, errors or omissions prior to commencing on site.

Project ID:

1 Years subscription from 21-07-2023 for 1 workstation.

Do not scale from this drawing. Responsibility is not accepted for errors made by others in scaling from this drawing

All dimensions are in millimetres unless stated otherwise.

Rev	Date	Description

Project File:

30 Moat Road
Wythenshawe
Manchester
M22 8HR

Client:

Gabriel Dumitru

Status:

Drawing File:

Proposed - Site plan 1 to 500

Proposed Drawings pack

Job No:

N/A

Scale:

1 : 500 @ A3

Revision:

Drawing Code:

P001


Date:

27/07/23

Paul Thorner
Design & Build

M: 07411433889


E: designmakeconstruct@gmail.com

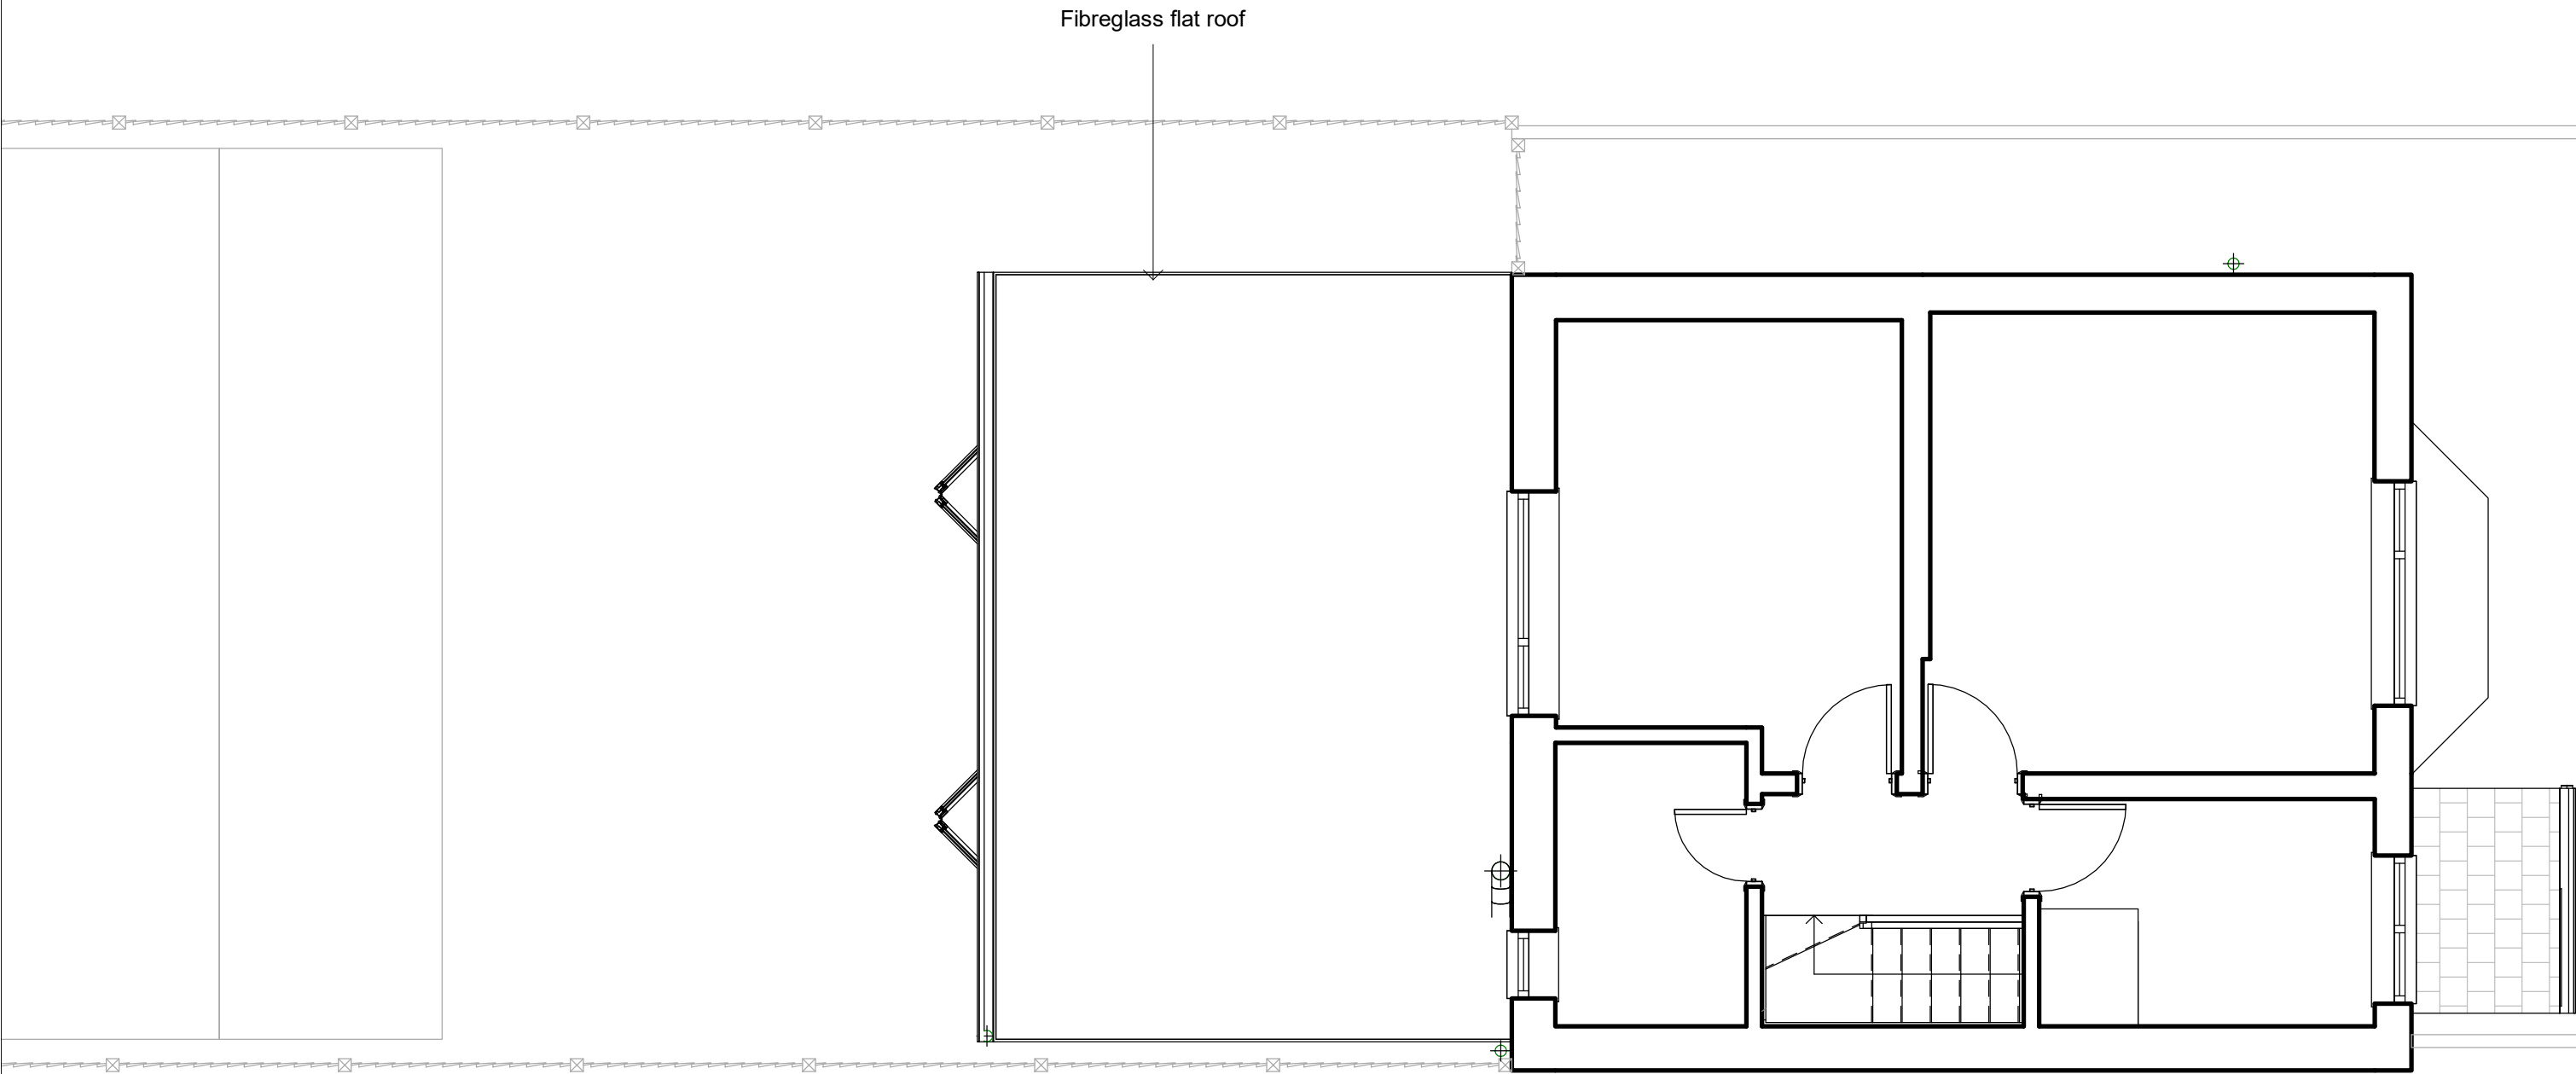

Proposed - FFL01

1 : 50


	NOTES: This drawing is subject to copyright & is not to be reproduced in part or whole without approval. The contents of this drawing are the property of Paul Thornber and must not be reproduced without his expressed written consent Contractor must visit site & be responsible for checking and verifying all dimensions, measurements, levels, existing drain/sewer positions prior to the commencement of works & the ordering or manufacture of any purpose made components. Contractor must report any dimensional discrepancies, errors or omissions prior to commencing on site.	Do not scale from this drawing. Responsibility is not accepted for errors made by others in scaling from this drawing All dimensions are in millimetres unless stated otherwise.	NORTH 	<table><tr><th>Rev</th><th>Date</th><th>Description</th></tr><tr><td> </td><td> </td><td> </td></tr><tr><td> </td><td> </td><td> </td></tr><tr><td> </td><td> </td><td> </td></tr><tr><td> </td><td> </td><td> </td></tr><tr><td> </td><td> </td><td> </td></tr><tr><td> </td><td> </td><td> </td></tr><tr><td> </td><td> </td><td> </td></tr><tr><td> </td><td> </td><td> </td></tr><tr><td> </td><td> </td><td> </td></tr></table>	Rev	Date	Description																												<table><tr><td colspan="2">Project Title</td></tr><tr><td colspan="2">30 Moat Road</td></tr><tr><td colspan="2">Wythenshawe</td></tr><tr><td colspan="2">Manchester</td></tr><tr><td colspan="2">M22 8HR</td></tr><tr><td>Client</td><td>Status</td></tr><tr><td>Gabriel Dumitru</td><td> </td></tr></table>	Project Title		30 Moat Road		Wythenshawe		Manchester		M22 8HR		Client	Status	Gabriel Dumitru		<table><tr><td colspan="3">Drawing Title</td></tr><tr><td colspan="3">Proposed - First floor plan</td></tr><tr><td colspan="3">Proposed Drawings pack</td></tr><tr><td>Job No</td><td>Scale</td><td>Revision</td></tr><tr><td>N/A</td><td>1 : 50 @ A3</td><td> </td></tr><tr><td>Drawing Code</td><td>Date</td><td> </td></tr><tr><td>P003</td><td>27/07/23</td><td> </td></tr></table>	Drawing Title			Proposed - First floor plan			Proposed Drawings pack			Job No	Scale	Revision	N/A	1 : 50 @ A3		Drawing Code	Date		P003	27/07/23		<table><tr><td colspan="2">Paul Thornber</td></tr><tr><td colspan="2">Design & Build</td></tr><tr><td colspan="2">M: 07411433889</td></tr><tr><td colspan="2">E: designmakeconstruct@gmail.com</td></tr></table>	Paul Thornber		Design & Build		M: 07411433889		E: designmakeconstruct@gmail.com	
	Rev	Date		Description	
Project Title	
30 Moat Road	
Wythenshawe	
Manchester	
M22 8HR	
Client	Status	
Gabriel Dumitru	
Drawing Title	
Proposed - First floor plan	
Proposed Drawings pack	
Job No	Scale	Revision	
N/A	1 : 50 @ A3	
Drawing Code	Date	
P003	27/07/23	
Paul Thornber	
Design & Build	
M: 07411433889	
E: designmakeconstruct@gmail.com	

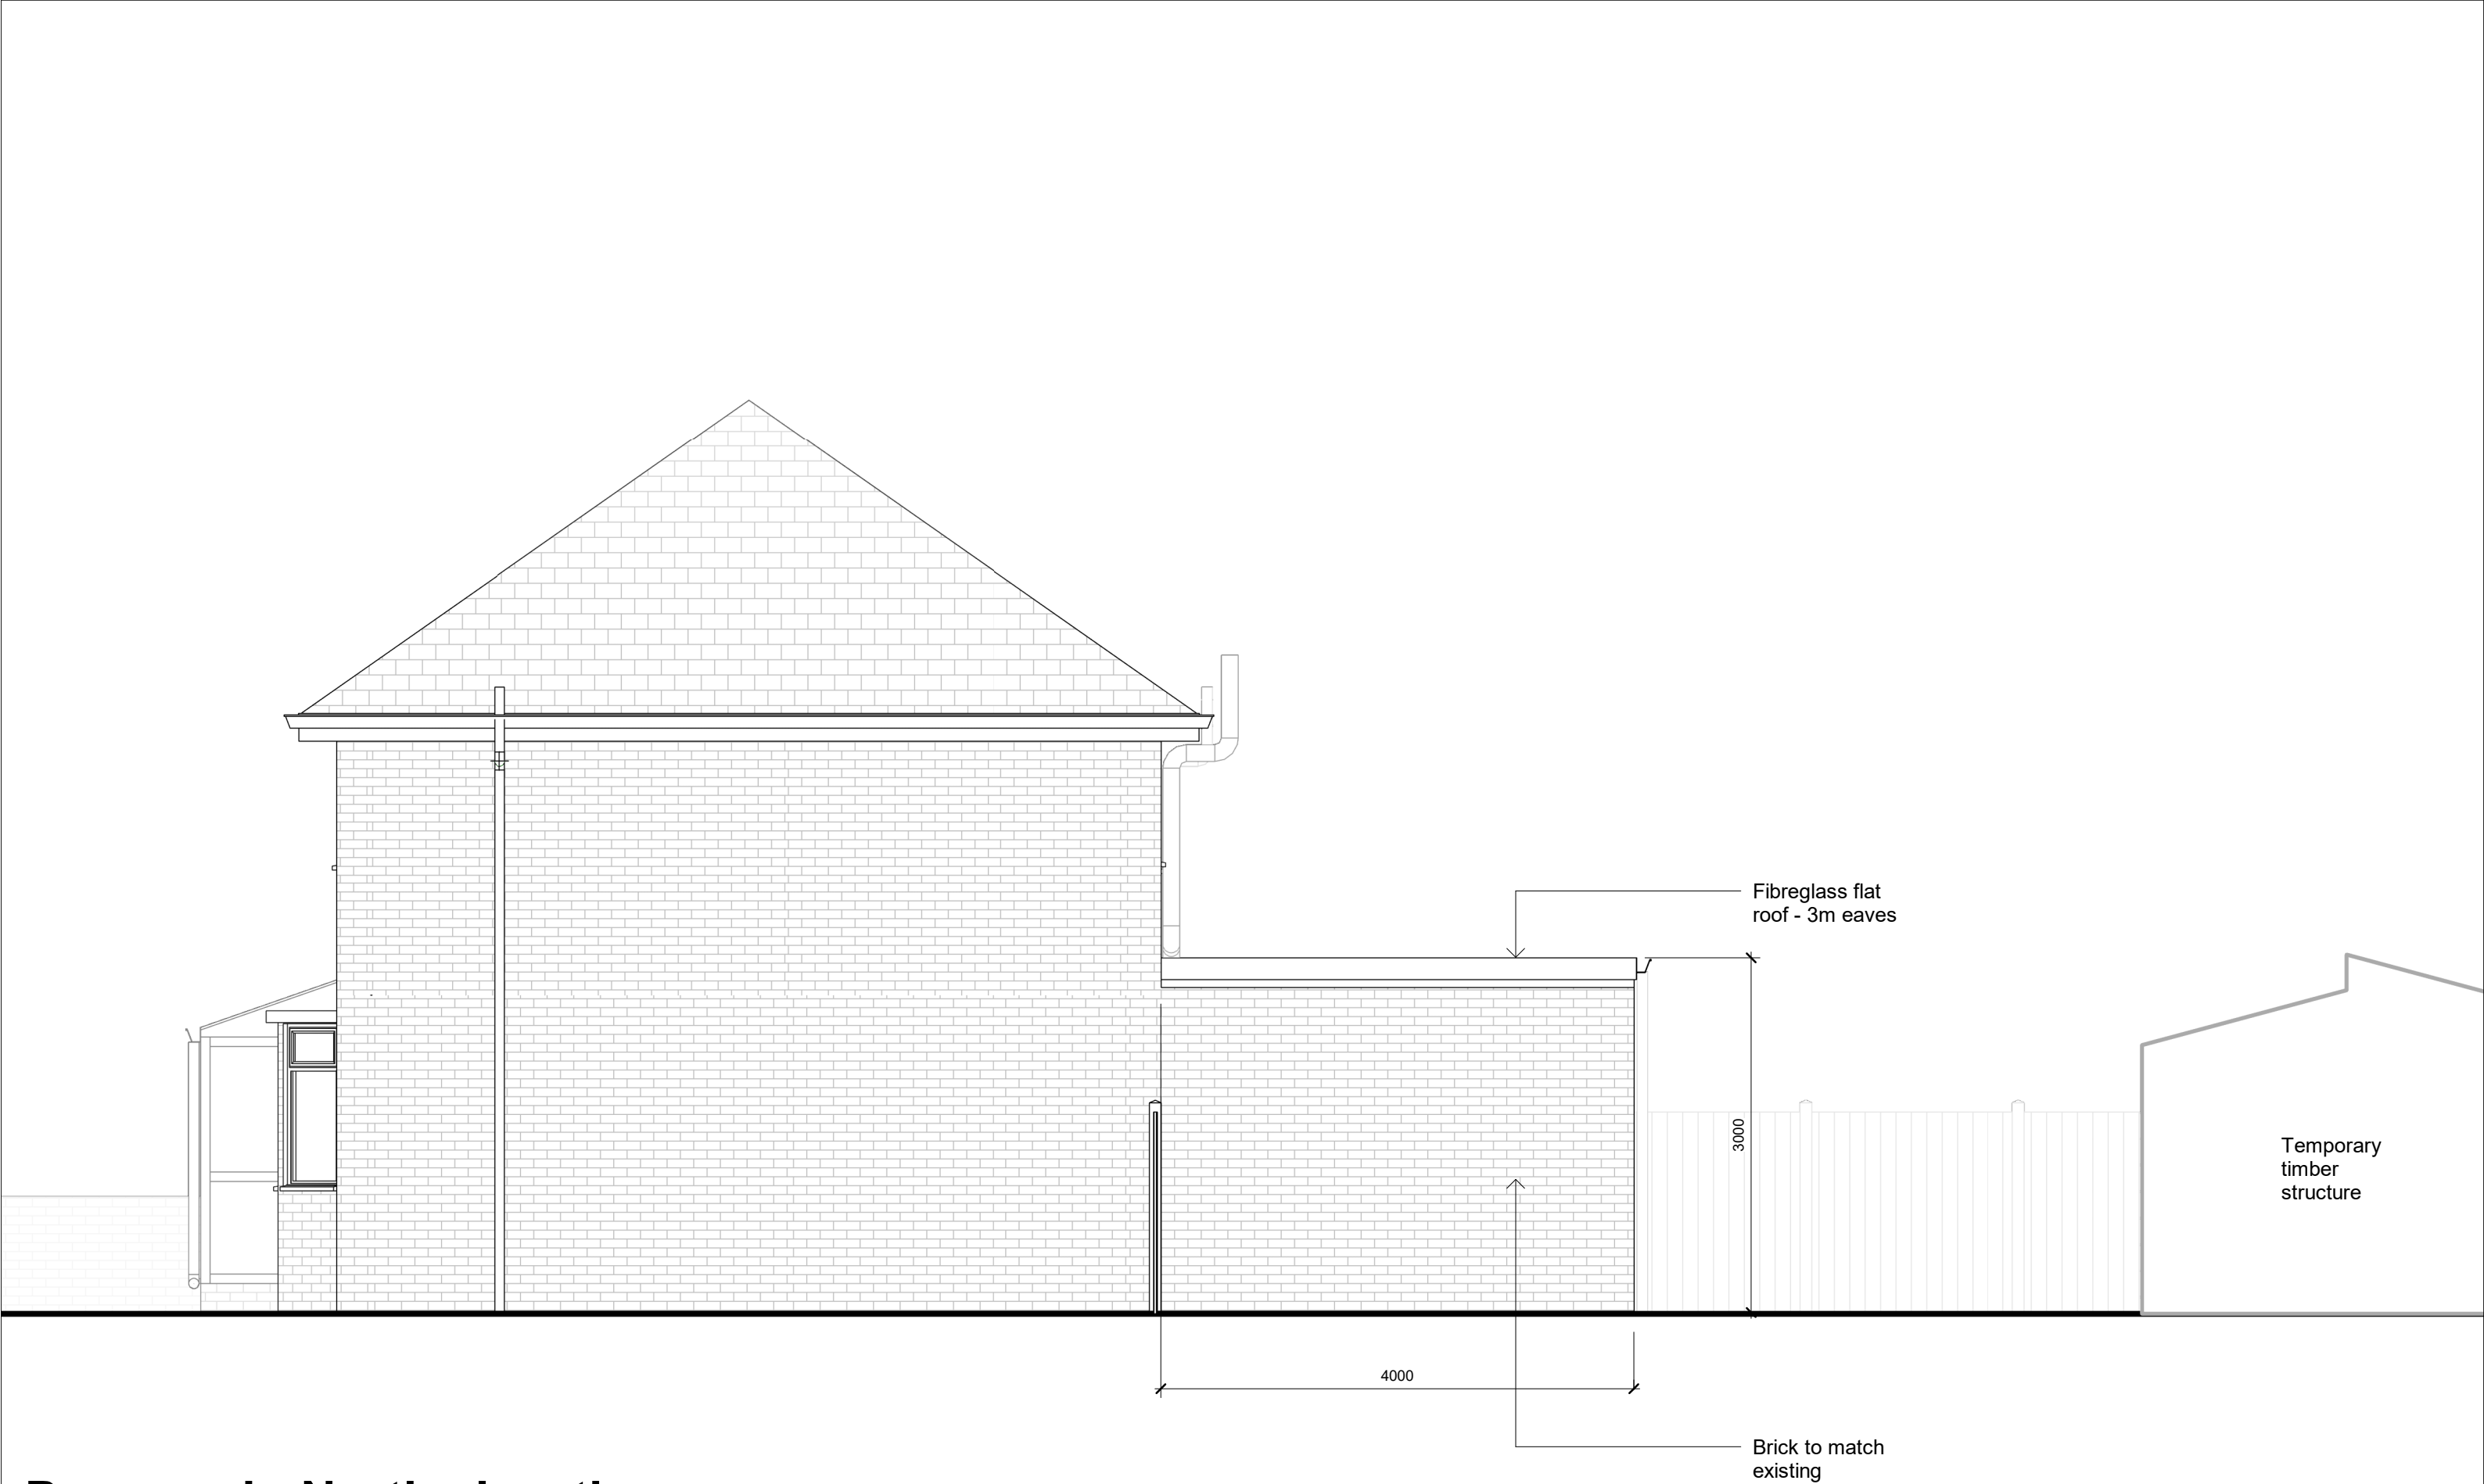

Proposed - North elevation

1 : 50

	This drawing is subject to copyright & is not to be reproduced in part or whole without approval. The contents of this drawing are the property of Paul Thorner and must not be reproduced without his expressed written consent	Contractor must visit site & be responsible for checking and verifying all dimensions, measurements, levels, existing drain/sewer positions prior to the commencement of works & the ordering or manufacture of any purpose made components. Contractor must report any dimensional discrepancies, errors or omissions prior to commencing on site.	Do not scale from this drawing. Responsibility is not accepted for errors made by others in scaling from this drawing	All dimensions are in millimetres unless stated otherwise.	Rev		Date		Description		Project Title		Drawing Title		Paul Thorner Design & Build					
											30 Moat Road		Proposed - Elevations							
											Wythenshawe									
											Manchester		Proposed Drawings pack							
											M22 8HR									
										Client		Status		Job No		Scale		Revision		M: 07411433889 E: designmakeconstruct@gmail.com
										Gabriel Dumitru				P004		Date				
														27/07/23						

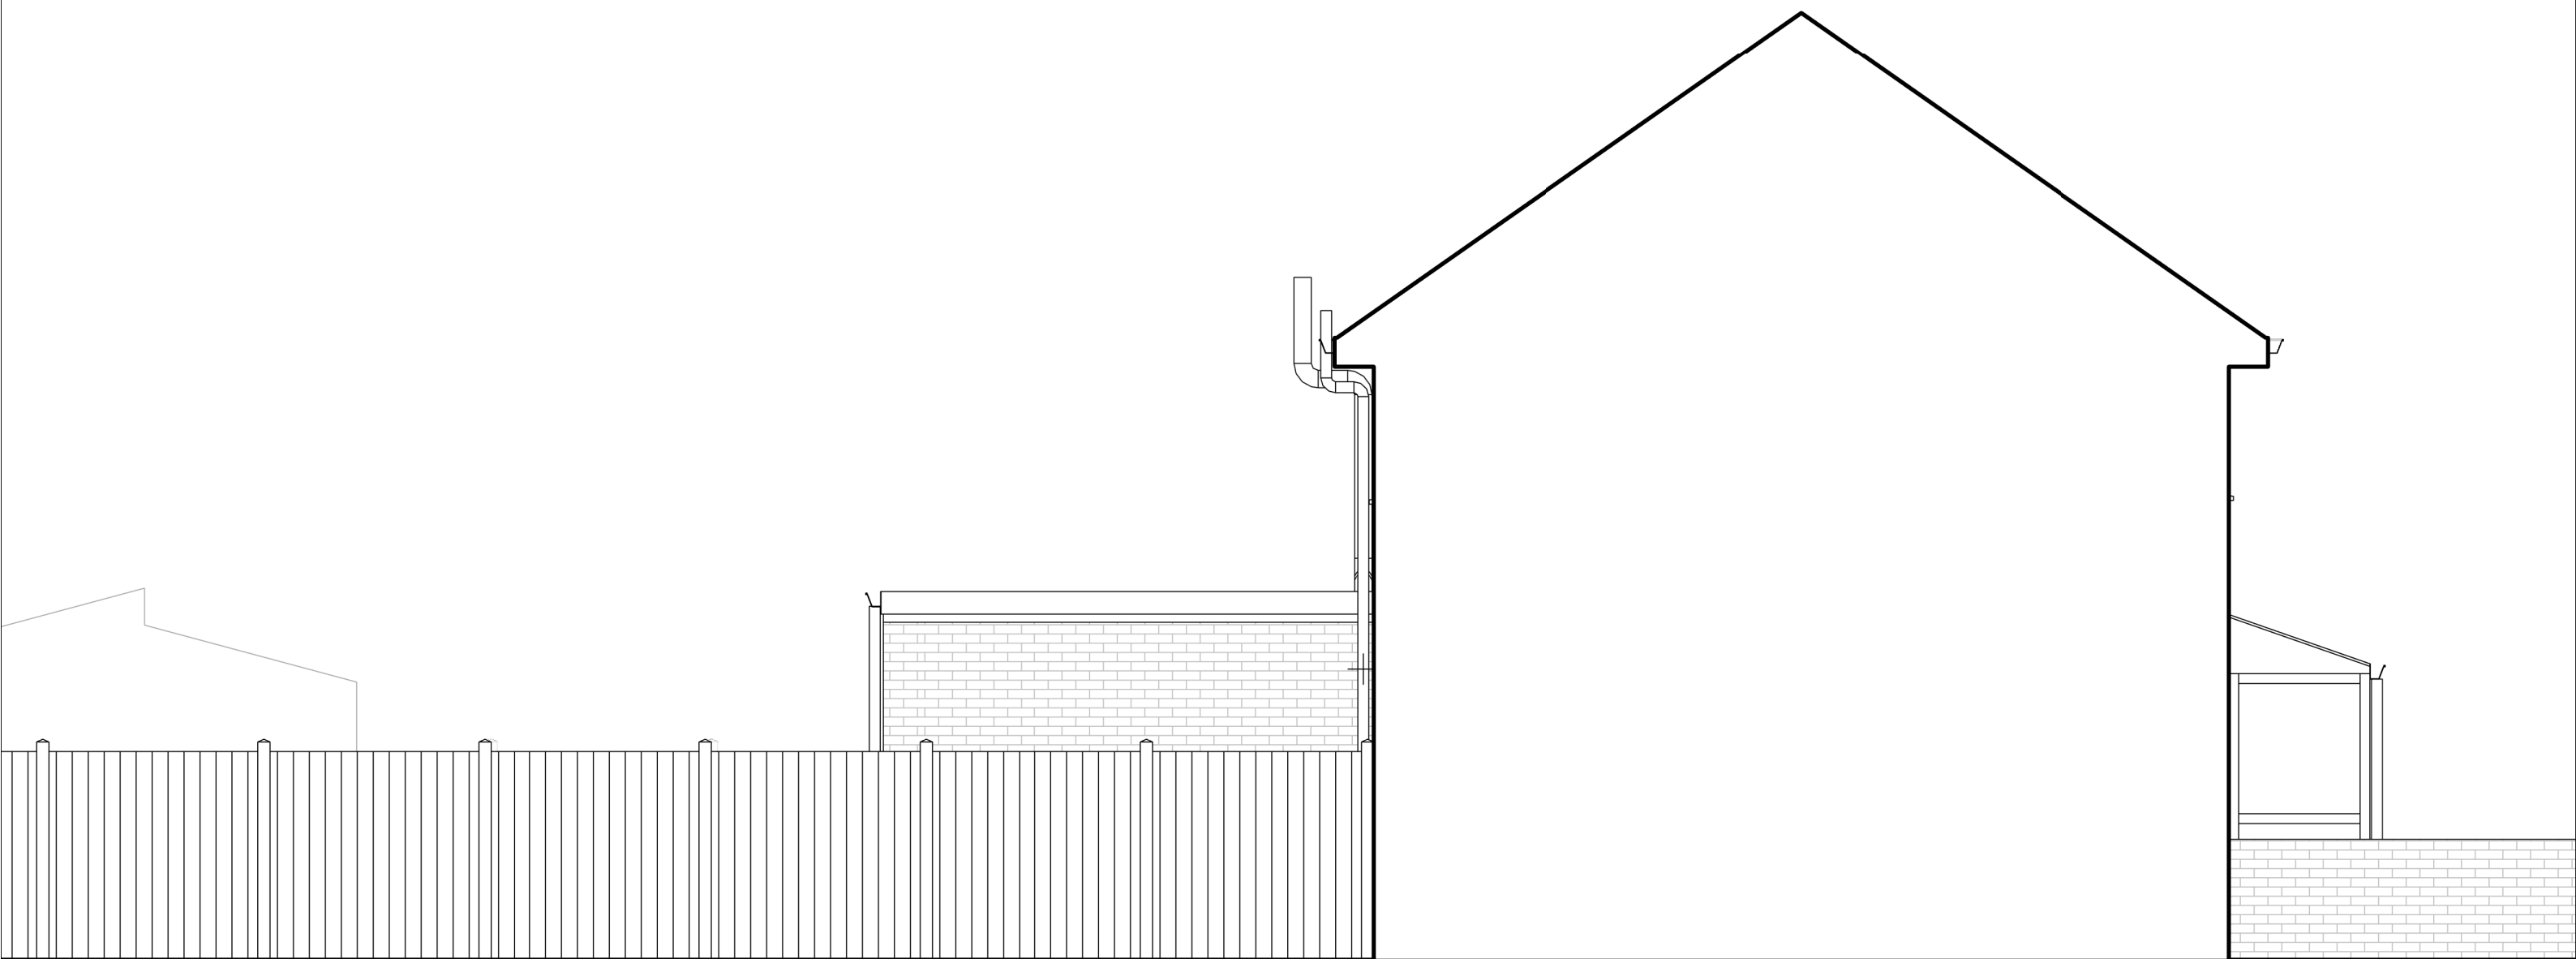


Proposed - South elevation

1 : 50

This drawing is subject to copyright & is not to be reproduced in part or whole without approval. The contents of this drawing are the property of Paul Thornber and must not be reproduced without his expressed written consent Contractor must visit site & be responsible for checking and verifying all dimensions, measurements, levels, existing drain/sewer positions prior to the commencement of works & the ordering or manufacture of any purpose made components. Contractor must report any dimensional discrepancies, errors or omissions prior to commencing on site.	Do not scale from this drawing. Responsibility is not accepted for errors made by others in scaling from this drawing All dimensions are in millimetres unless stated otherwise.	Rev	Date	Description	Project Title	Drawing Title		
					30 Moat Road	Proposed - Elevations		
					Wythenshawe			
					Manchester	Proposed Drawings pack		
					M22 8HR			
						Job No	Scale	Revision
						N/A	1 : 50 @ A3	M: 07411433889
								E: designmakeconstruct@gmail.com
			Client	Status	Drawing Code	Date		
			Gabriel Dumitru		P005	27/07/23		



Proposed - East elevation
1 : 50

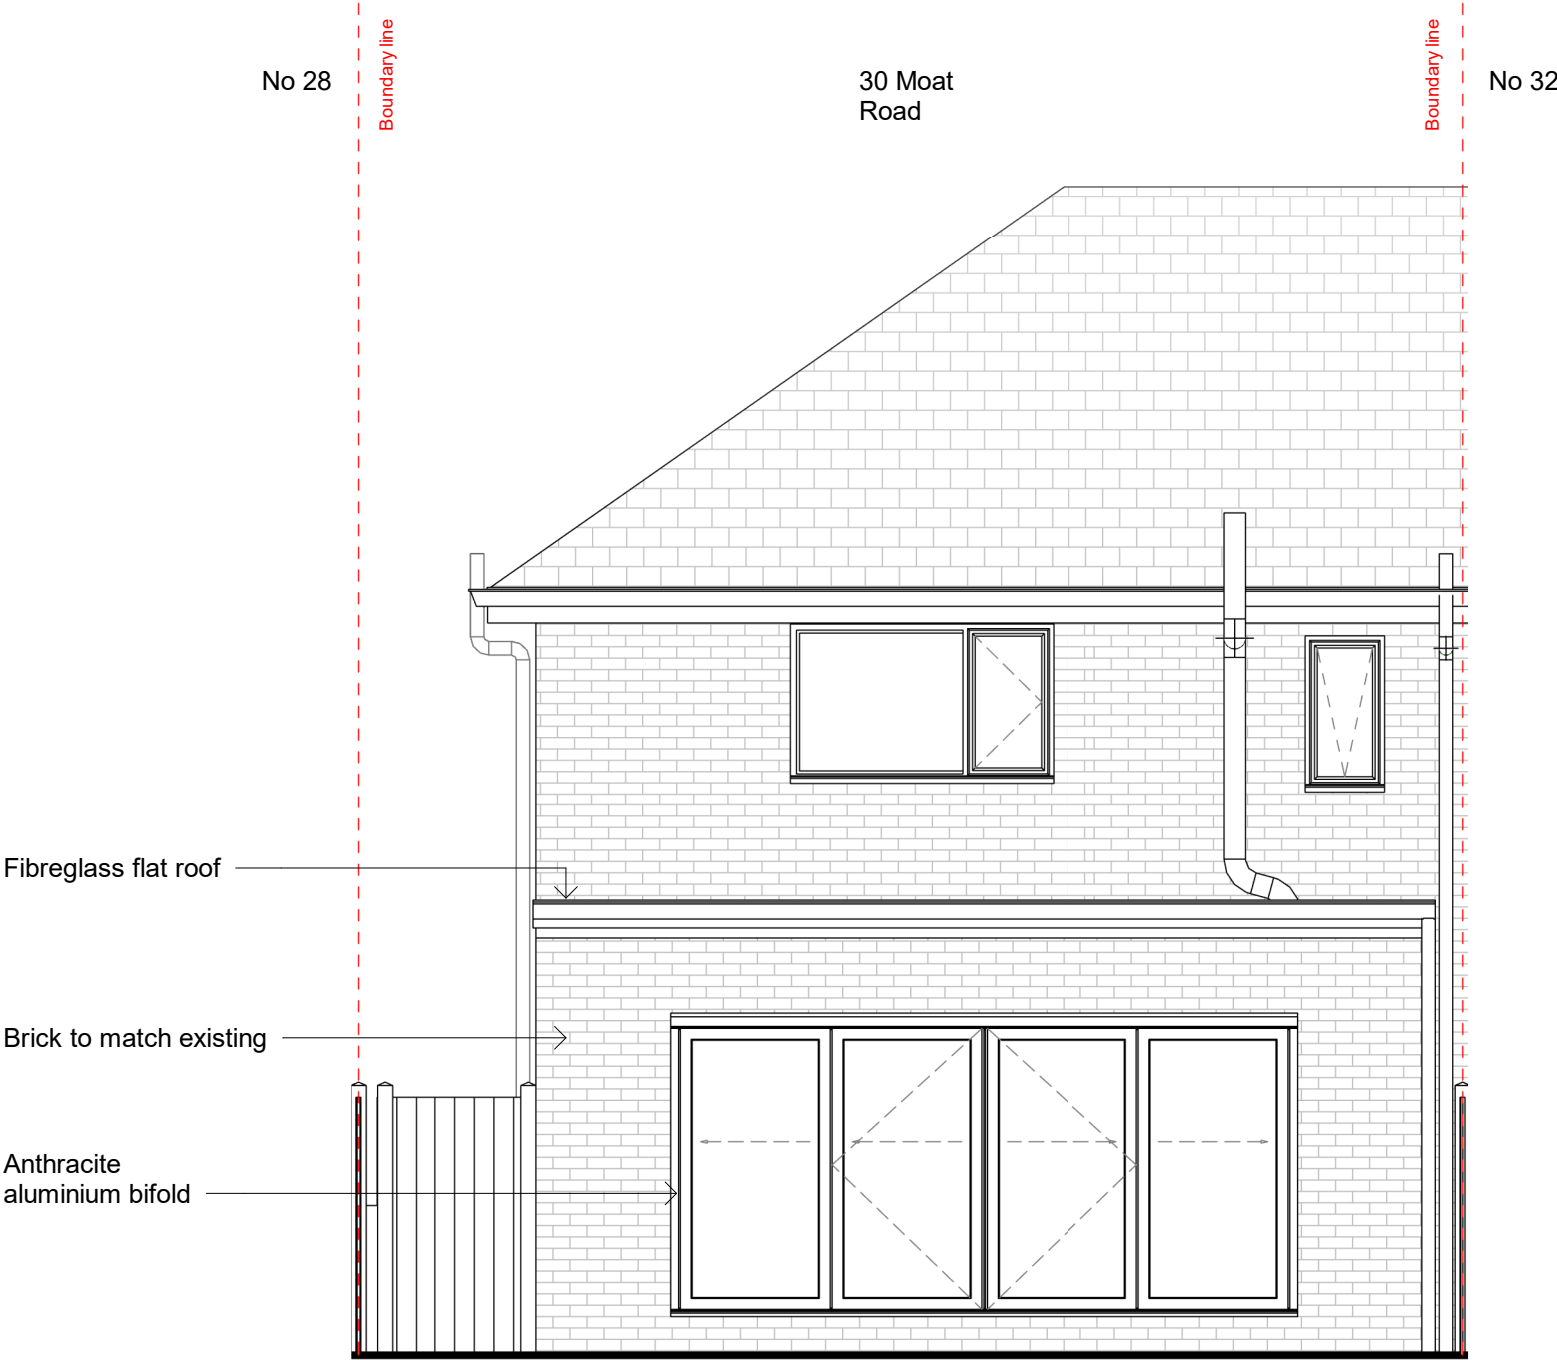

Proposed - West elevation
1 : 50

	This drawing is subject to copyright & is not to be reproduced in part or whole without approval. The contents of this drawing are the property of Paul Thornber and must not be reproduced without his expressed written consent Contractor must visit site & be responsible for checking and verifying all dimensions, measurements, levels, existing drain/sewer positions prior to the commencement of works & the ordering or manufacture of any purpose made components. Contractor must report any dimensional discrepancies, errors or omissions prior to commencing on site.	Do not scale from this drawing. Responsibility is not accepted for errors made by others in scaling from this drawing All dimensions are in millimetres unless stated otherwise.		<table><thead><tr><th>Rev</th><th>Date</th><th>Description</th></tr></thead><tbody><tr><td> </td><td> </td><td> </td></tr><tr><td> </td><td> </td><td> </td></tr><tr><td> </td><td> </td><td> </td></tr><tr><td> </td><td> </td><td> </td></tr></tbody></table>		Rev	Date	Description													<table><thead><tr><th colspan="2">Project Title</th></tr></thead><tbody><tr><td colspan="2">30 Moat Road</td></tr><tr><td colspan="2">Wythenshawe</td></tr><tr><td colspan="2">Manchester</td></tr><tr><td colspan="2">M22 8HR</td></tr></tbody></table>		Project Title		30 Moat Road		Wythenshawe		Manchester		M22 8HR		<table><thead><tr><th colspan="2">Drawing Title</th></tr></thead><tbody><tr><td colspan="2">Proposed - Elevations</td></tr><tr><td colspan="2"> </td></tr><tr><td colspan="2">Proposed Drawings pack</td></tr><tr><td colspan="2"> </td></tr></tbody></table>		Drawing Title		Proposed - Elevations				Proposed Drawings pack				<table><tr><td colspan="2">Paul Thornber</td></tr><tr><td colspan="2">Design & Build</td></tr></table>		Paul Thornber		Design & Build	
						Rev	Date	Description	
Project Title	
30 Moat Road	
Wythenshawe	
Manchester	
M22 8HR	
Drawing Title	
Proposed - Elevations	
Proposed Drawings pack	
Paul Thornber	
Design & Build	