

All Dimensions should be checked on site.
Do not scale this drawing for fabrication.
Any drawing errors should be brought to the attention of the architect.
COPYRIGHT D@C Design


REVISIONS:

REV: DETAILS OF REVISION

DATE

Front boundary low brick wall to base with
brick pillars and timber infill to match height of
existing
New feature metal access gates 1.8m high to
driveway access

ELEVATION TO STREET - FRONT BOUNDARY TREATMENT

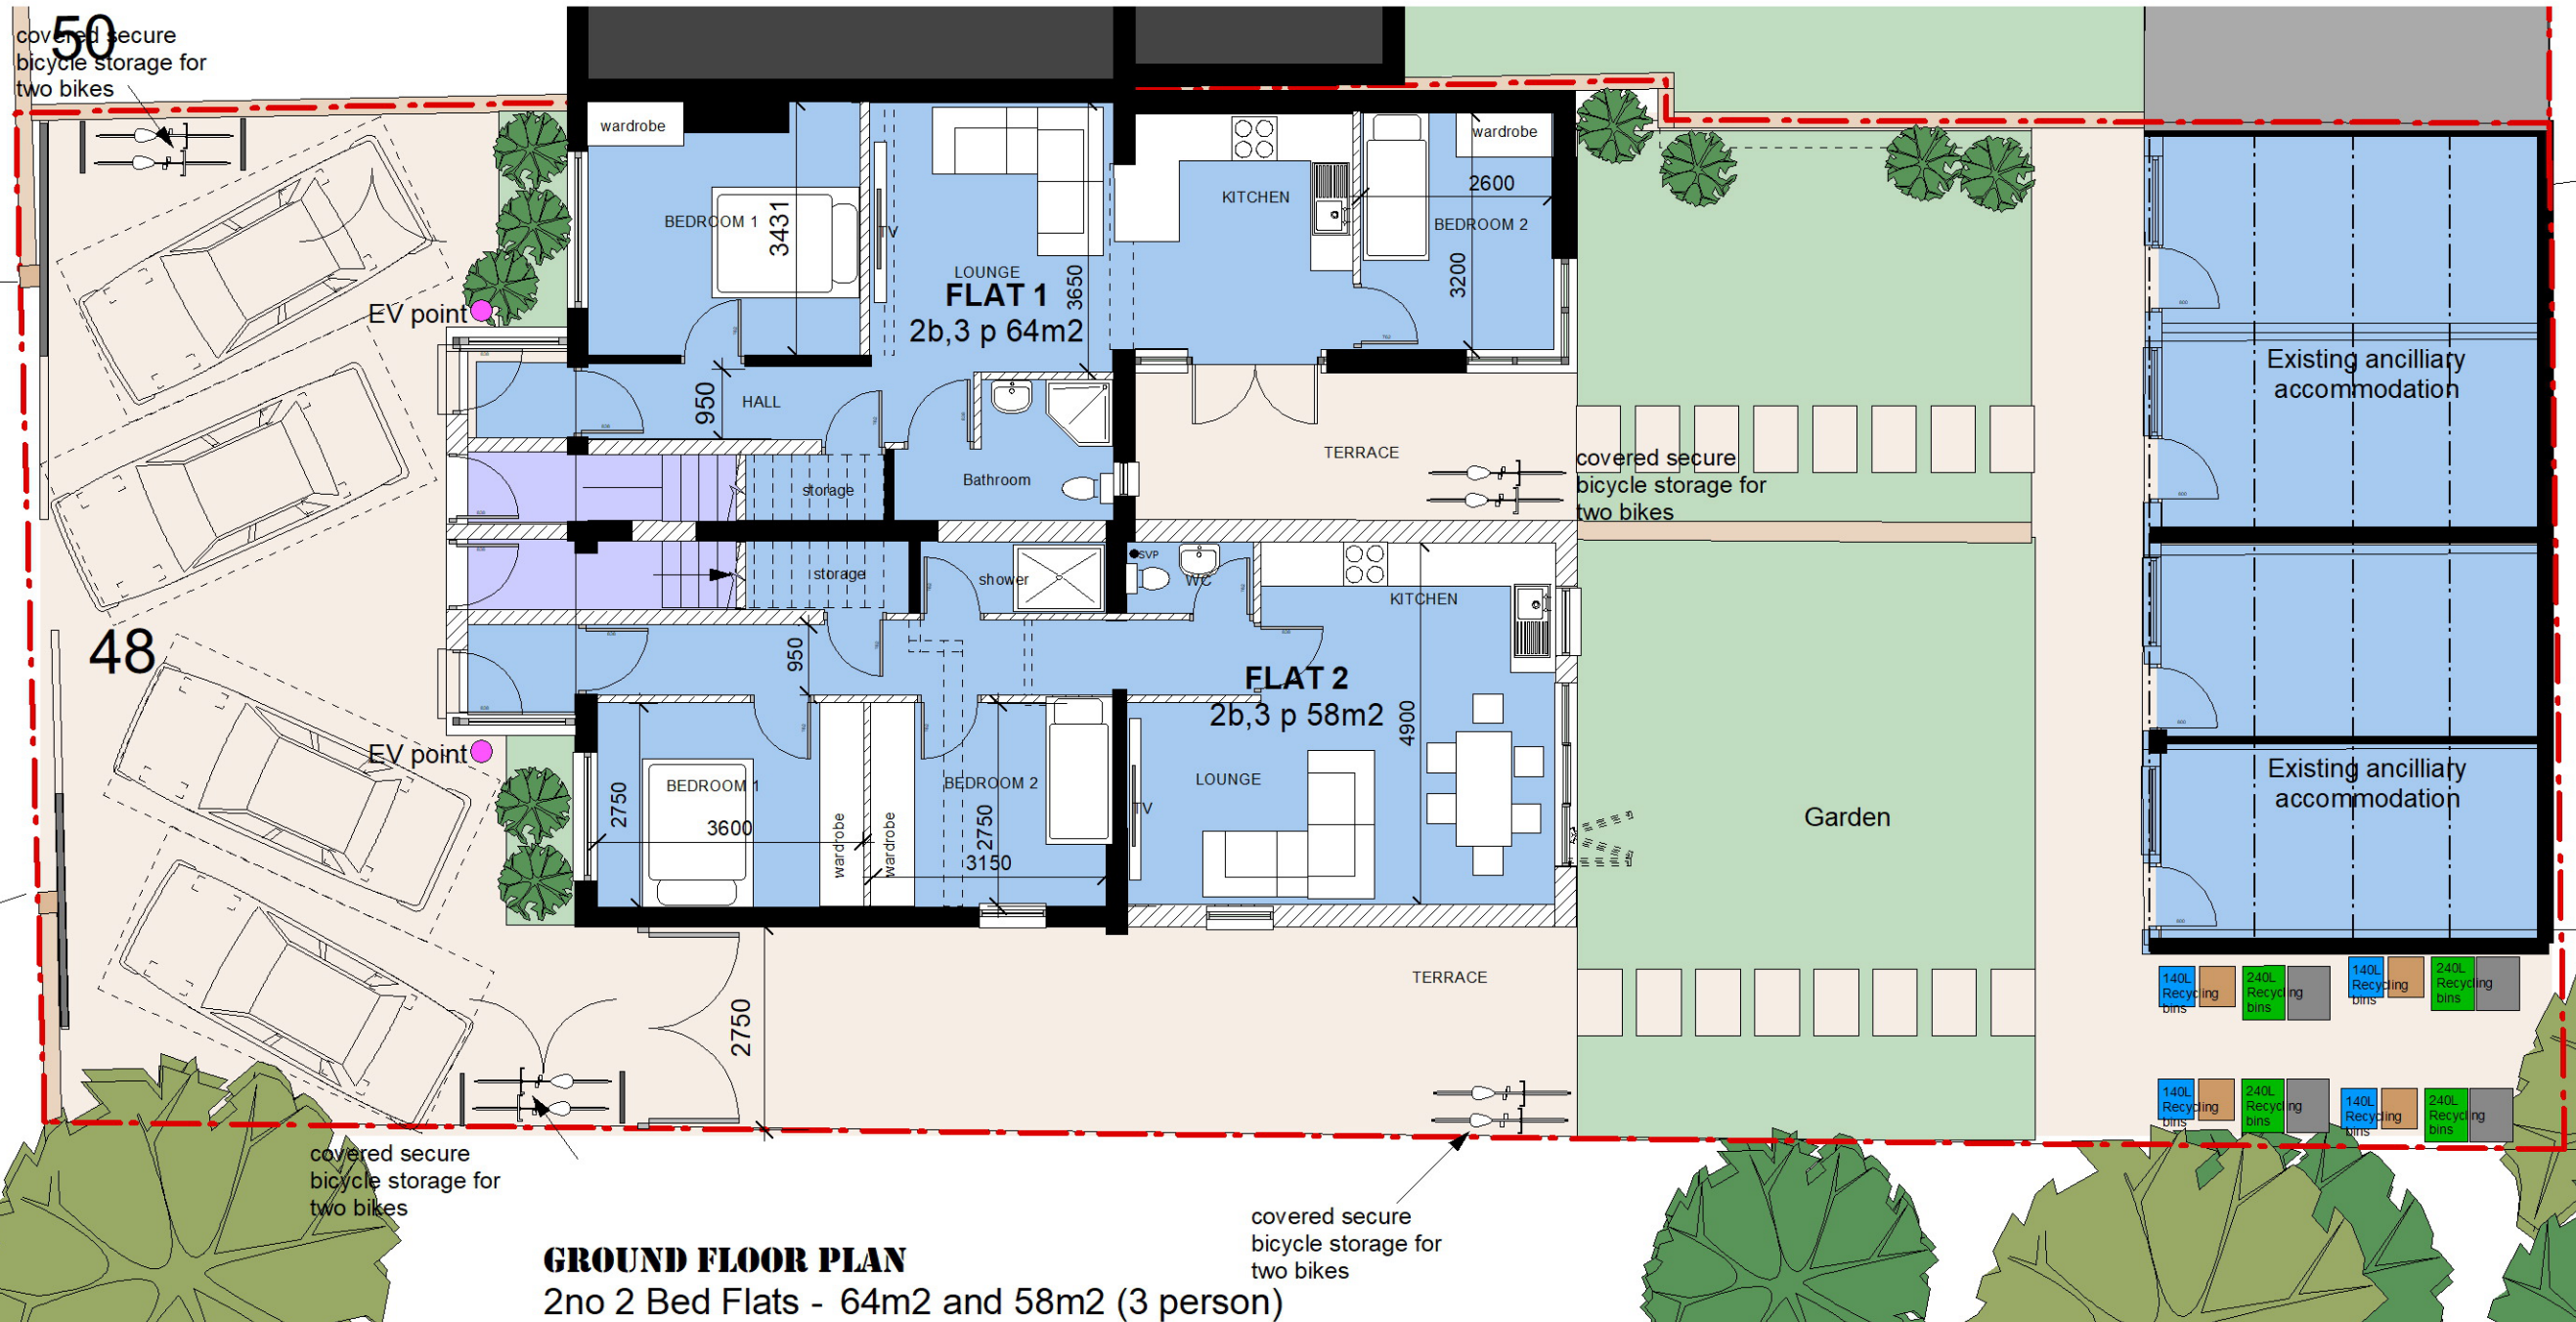

GROUND FLOOR PLAN
2no 2 Bed Flats - 64m2 and 58m2 (3 person)

Rev B : Conversion changed to 4 Flats rather than 2 houses - Oct 23

D@C DESIGN
ARCHITECTURE & PLANNING
0776 452 3545 0161 425 3934

CLIENT: Mr H RAHMAN
SCALE: 1:100 @ A3
DATE: Oct 2023

DRAWING: GROUND FLOOR PLAN as PROPOSED

JOB TITLE: Remodel and Conversion to four Flats _ 48 Norman Road, M14 5LE

P06B