


Notes :-

All dimensions to be checked on site prior to the commencement of works.

All work & drainage to be to the entire satisfaction of the local authority , statutory undertakings & in accordance with the current building regulations.


Any drains passing under building to be exposed & encased in 150mm conc.

All structural timber is to be stress graded

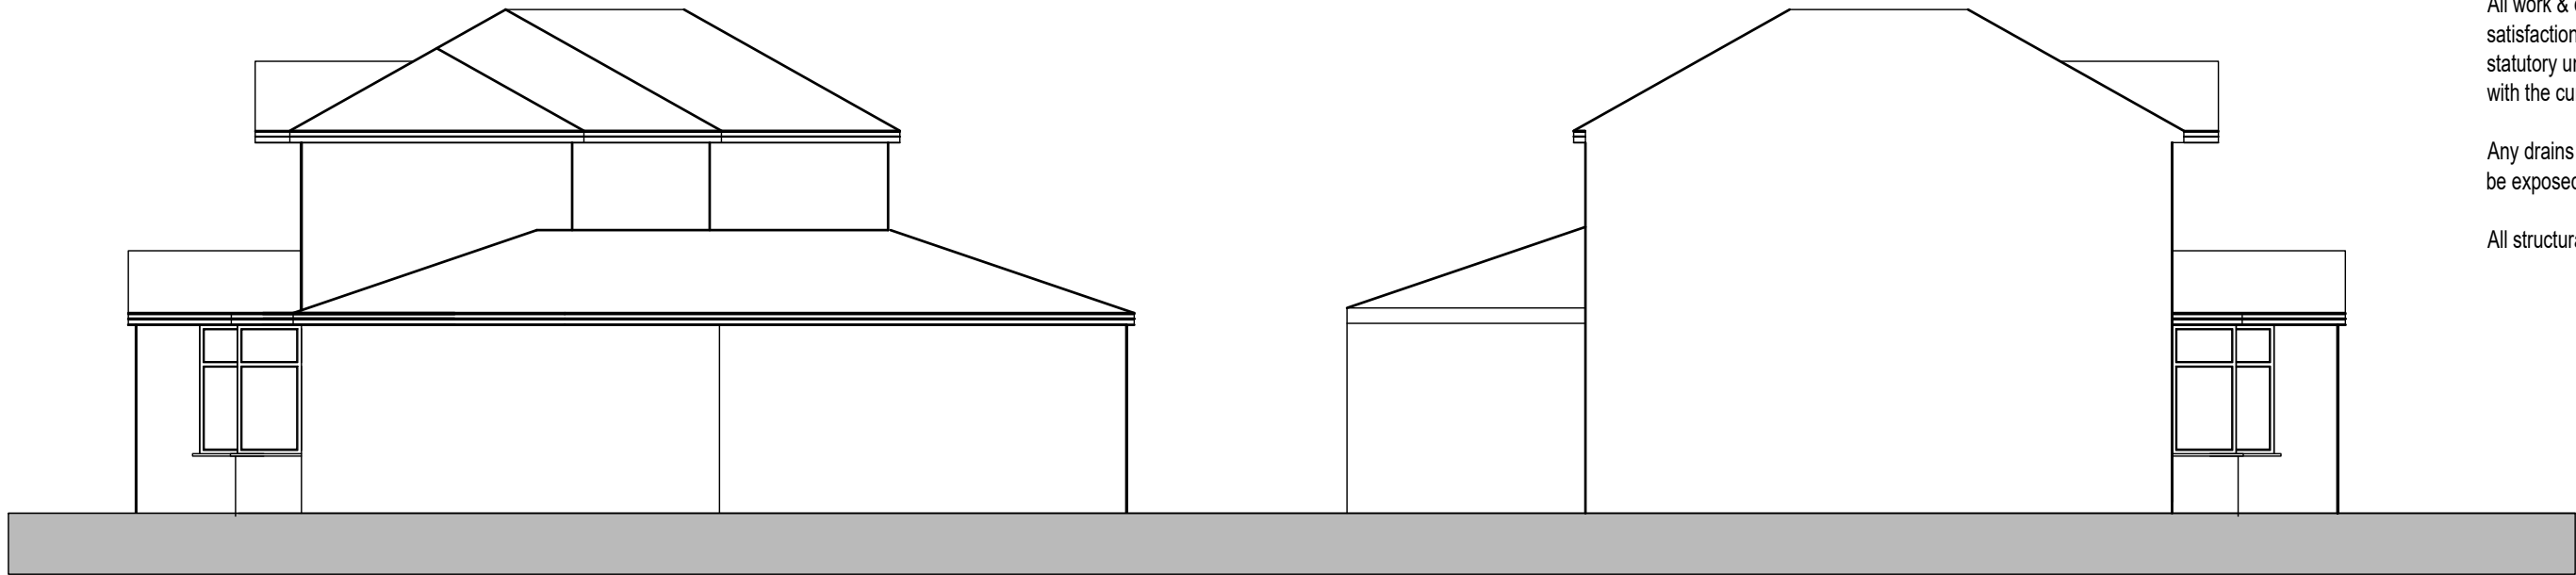


SIDE ELEVATION

SIDE ELEVATION
(AS SEEN FROM 243 KINGSWAY)

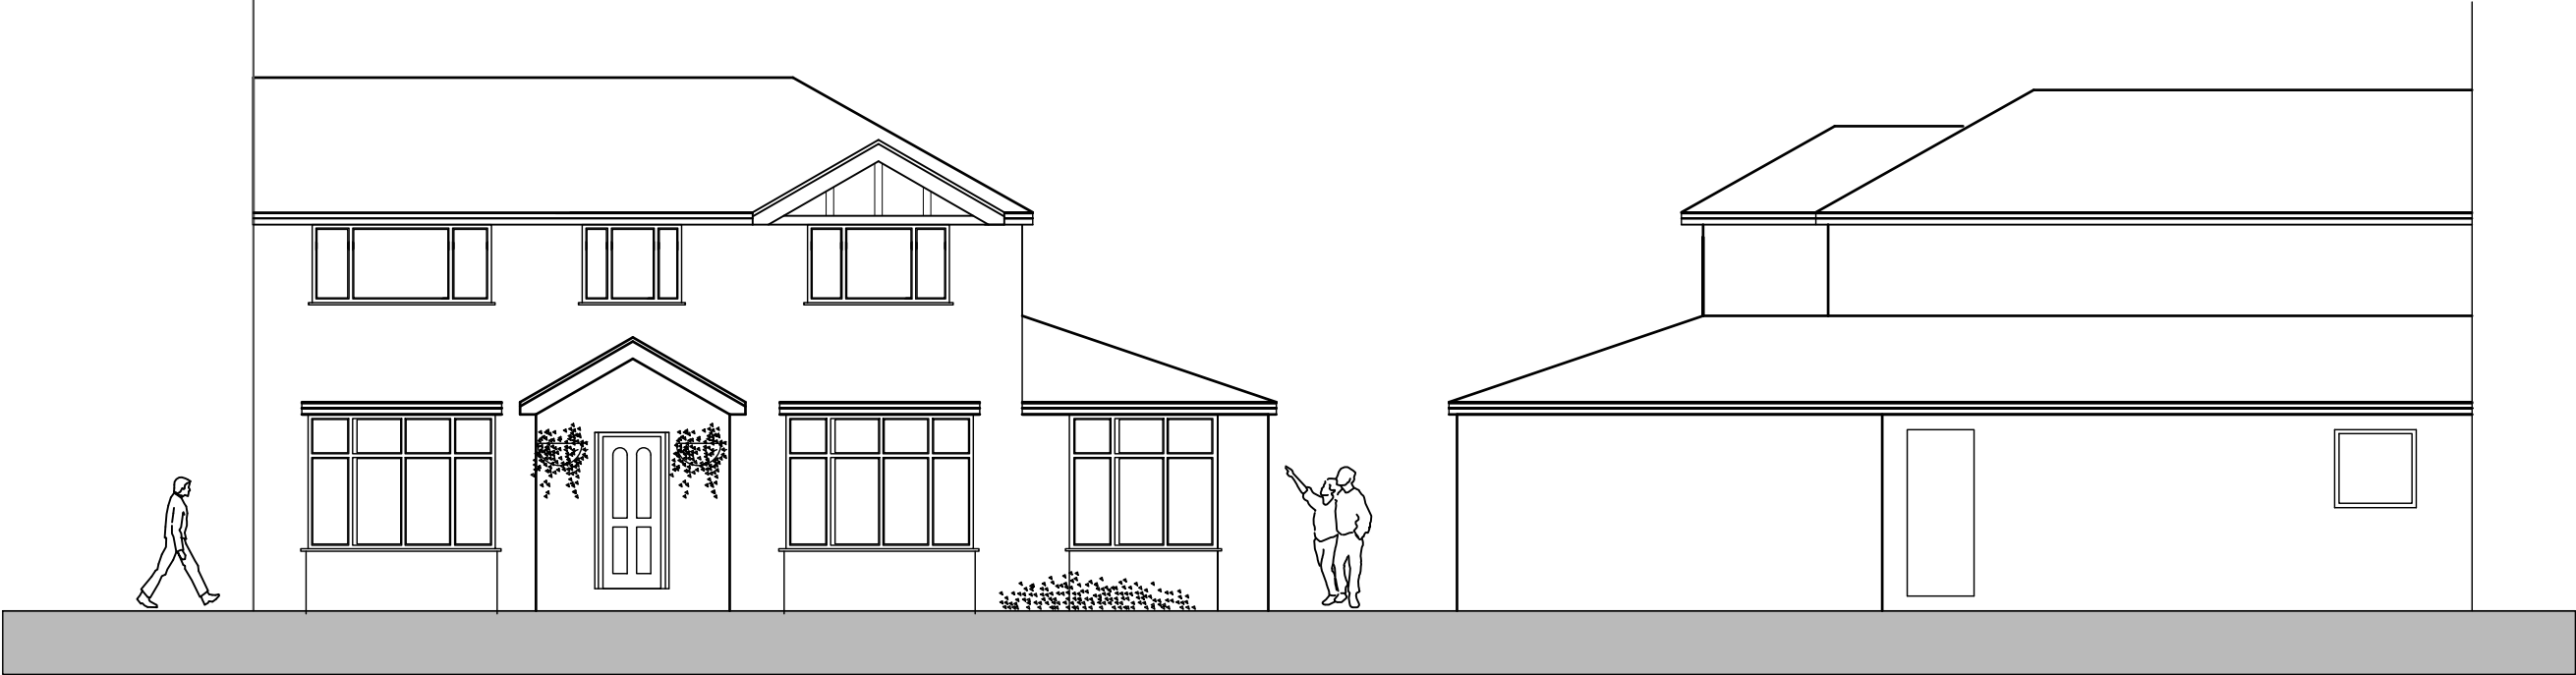

FRONT ELEVATION

REAR ELEVATION

 

Rev.		By	Date



Chartered Architects & Interior Designers
1 Cranleigh Avenue
Stockport
SK4 3 PZ

Tel : 07581 056 056

Site
245 KINGSWAY
MANCHESTER

Title
PROPOSED ELEVATIONS

Project Manager/ Checked	Drawn By	Scale	Date
		1:100 @ A3	0223
Arch./Des.	Drawing Number	F01/KTH/04	Rev. E