


Site Boundary

In Abeyance

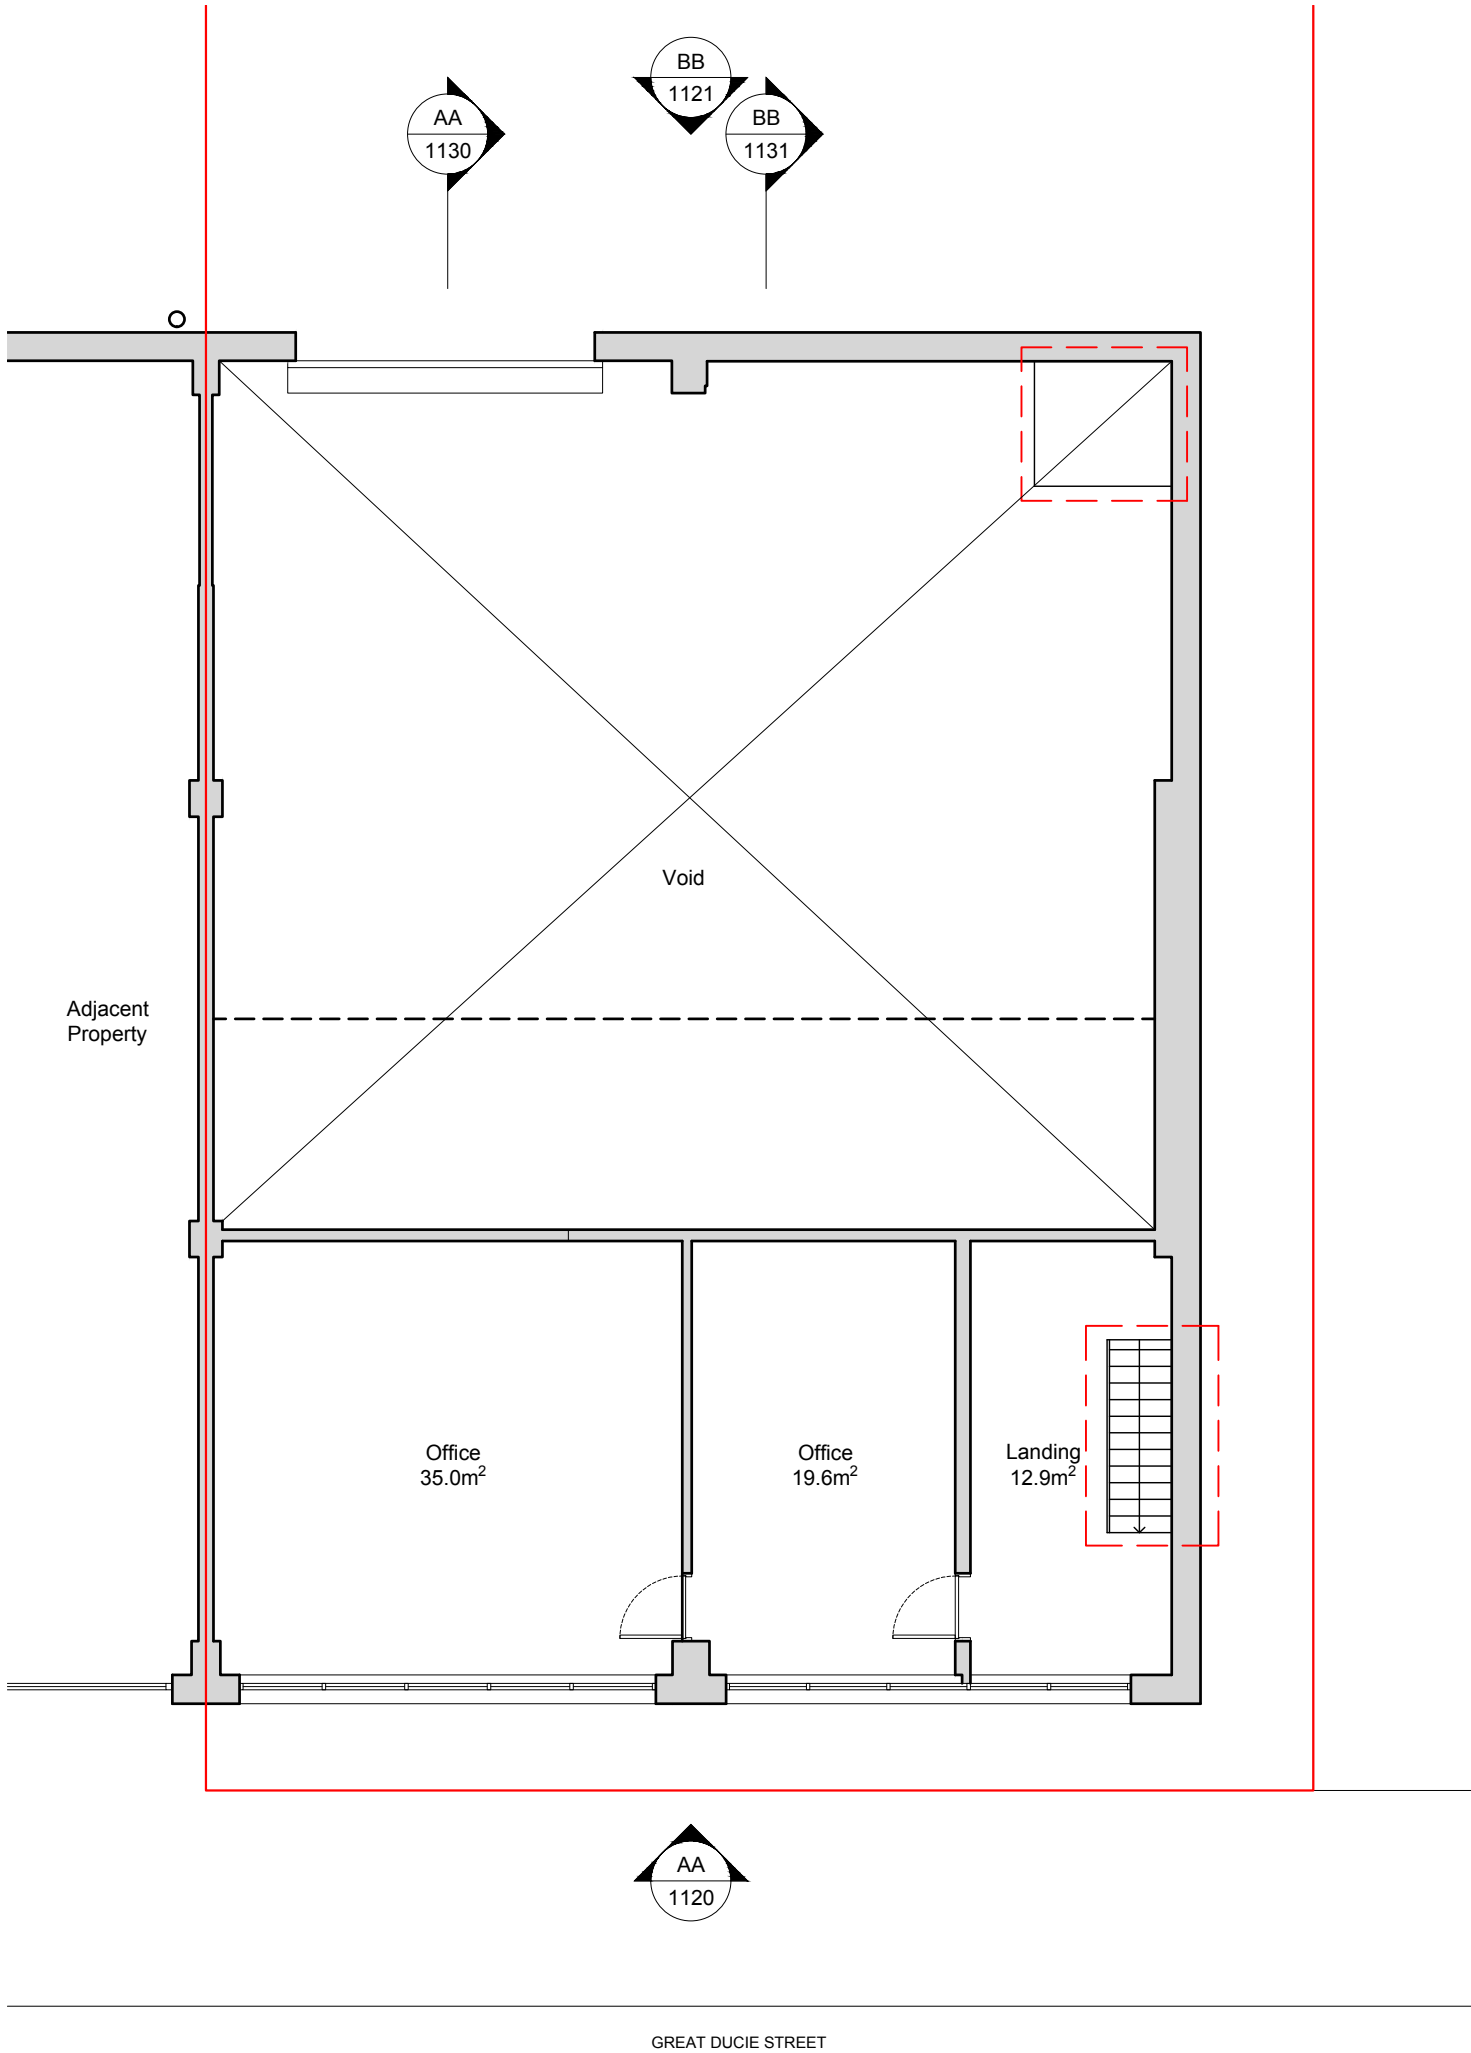

Project:

AVAN LOUNGE & BAR

Client:

AVAN LOUNGE & BAR

Title:

EXISTING FIRST FLOOR PLAN

Status:

FOR INFORMATION

Date:

05.09.2023

Scale:

1:50 @ A1 1:100 @A3

Drawn by:

SK

