


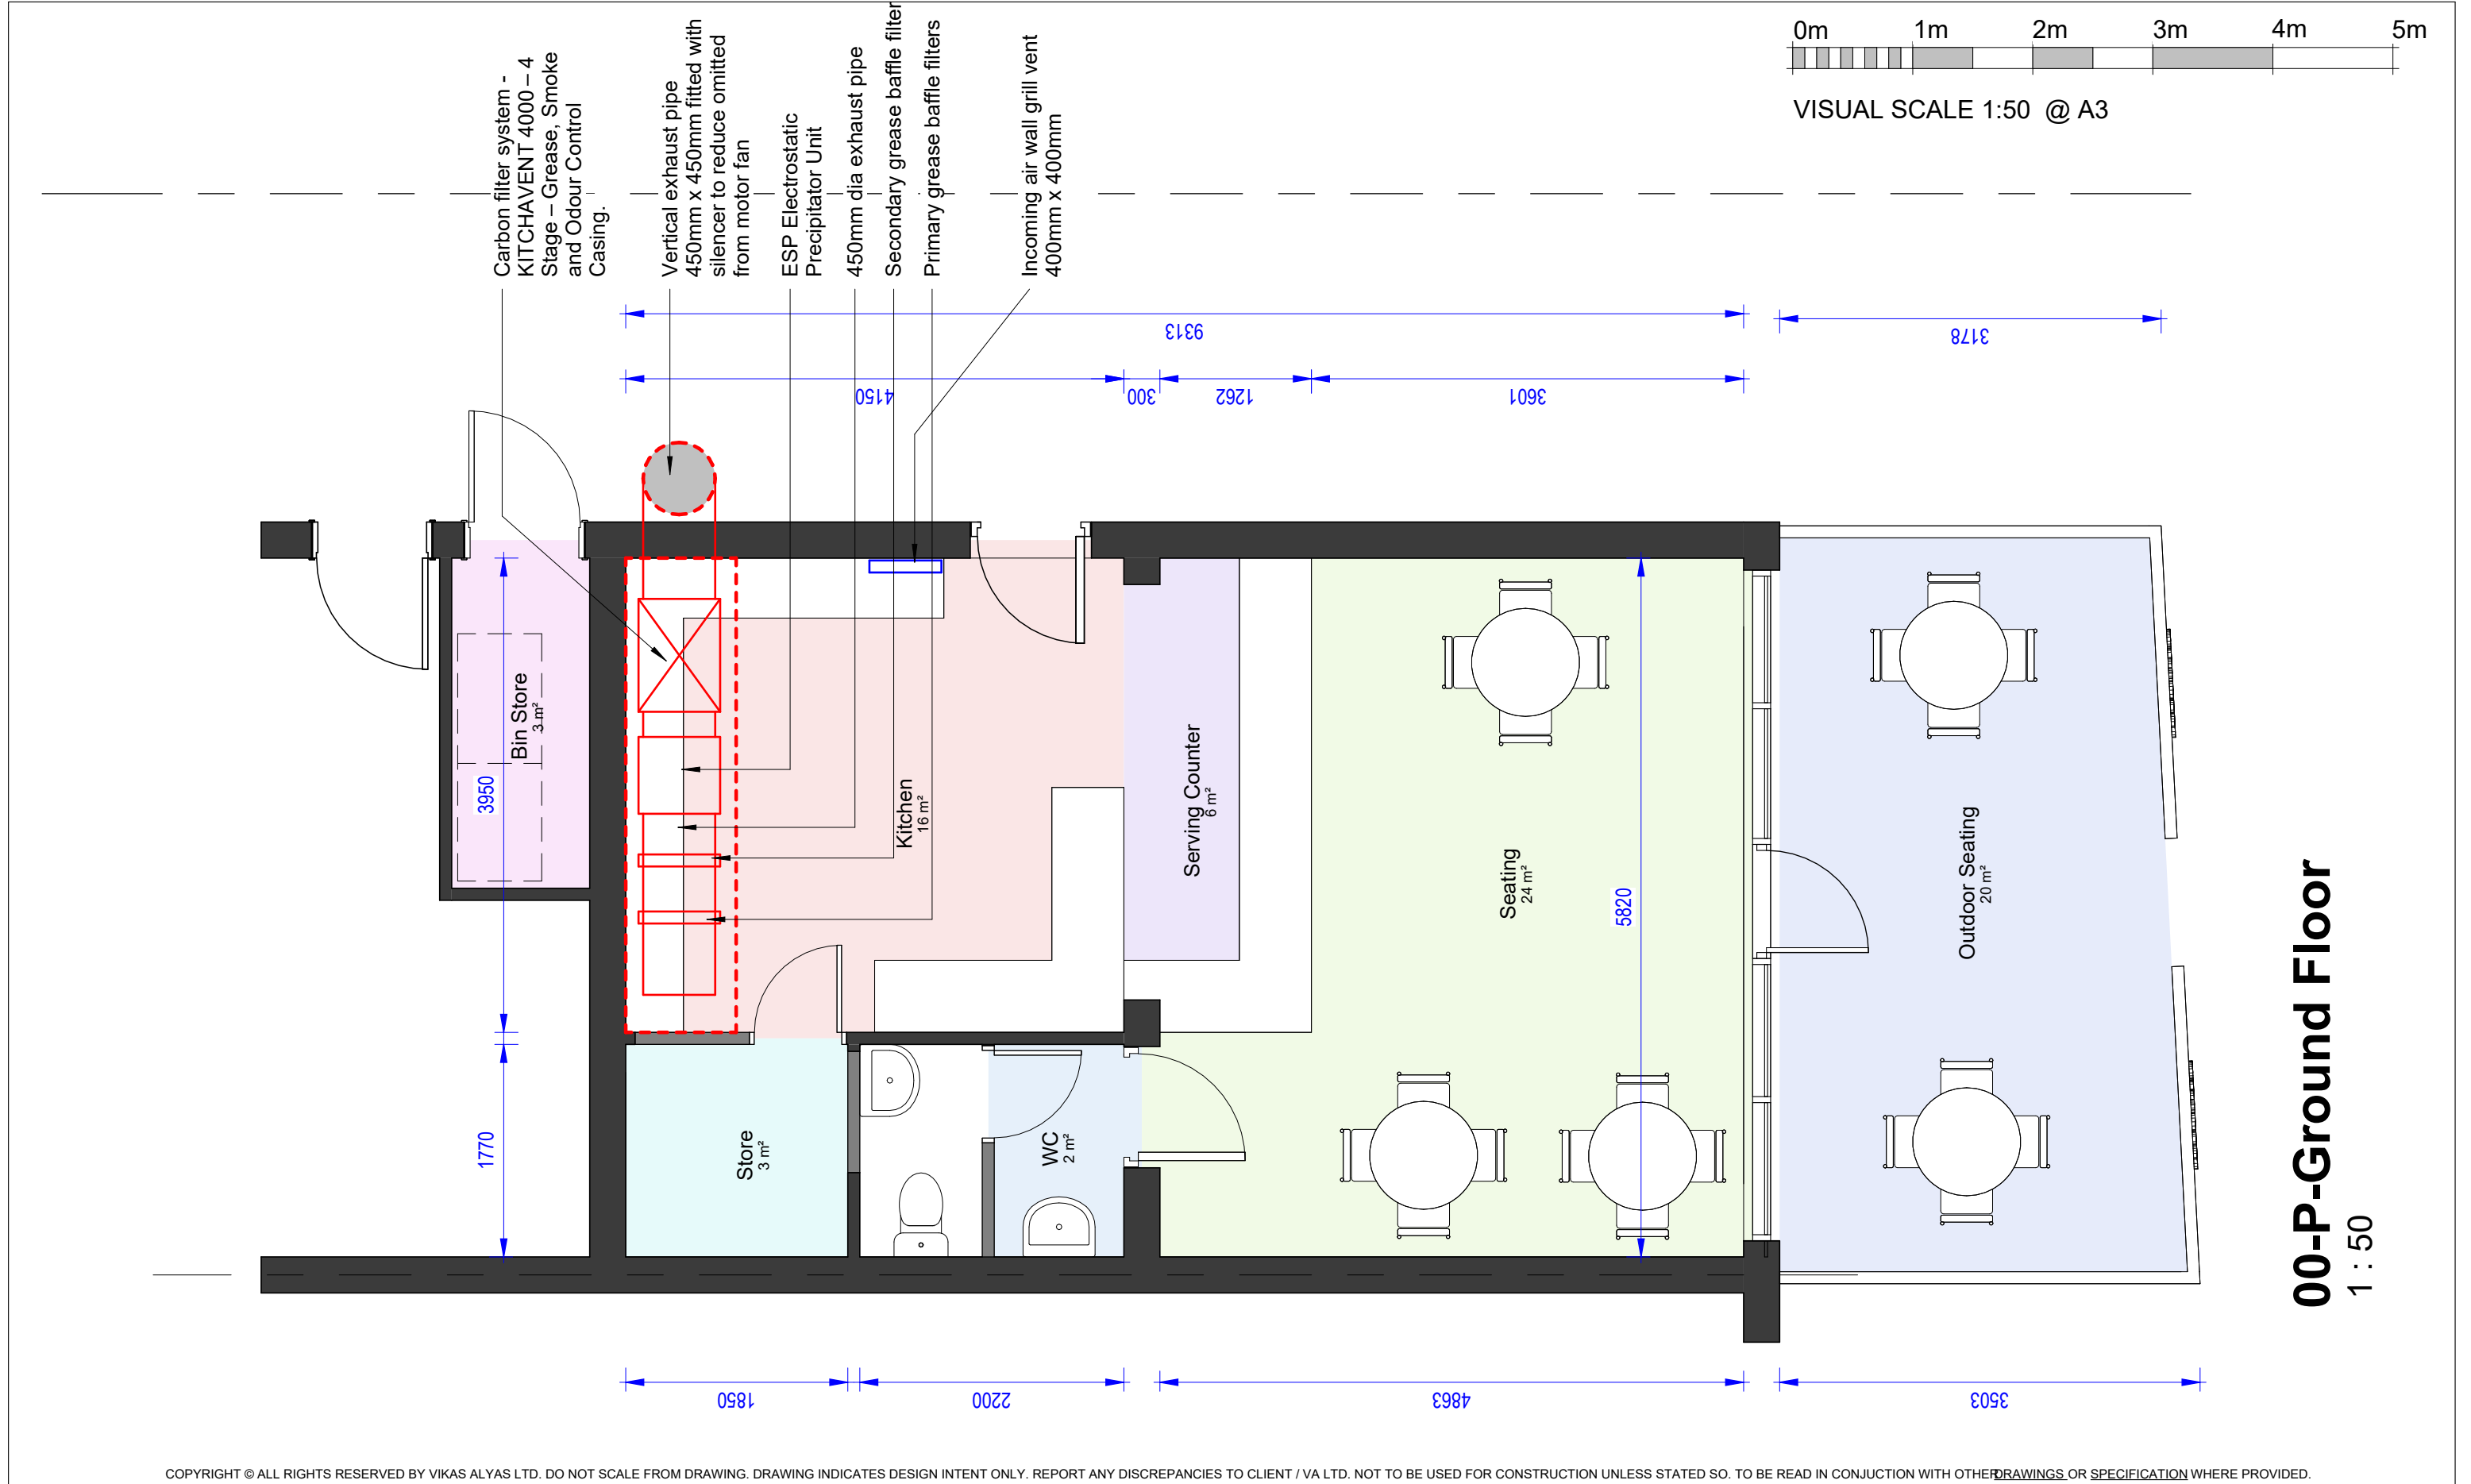

COPYRIGHT © ALL RIGHTS RESERVED BY VIKAS ALYAS LTD. DO NOT SCALE FROM DRAWING. DRAWING INDICATES DESIGN INTENT ONLY. REPORT ANY DISCREPANCIES TO CLIENT / VA LTD. NOT TO BE USED FOR CONSTRUCTION UNLESS STATED SO. TO BE READ IN CONJUNCTION WITH OTHER DRAWINGS OR SPECIFICATION WHERE PROVIDED.

ARCHITEK

BUILDING DESIGN CONSULTANCY


0161 511 8479

vikas@architek.uk


916 Stockport Road, Levenshulme, Manchester, M19 3AB

No.	Description	Date
P1	Issue to Planning	05.06.2023
P2	Updates to canopy extract duct system	24.08.2023
P3	Updates to environment dept concerns	20.10.2023

PROJECT Canopy extraction flue duct to side elevation and outdoor seating area		ADDRESS 365 Barlow Moor Rd, Chorlton Manchester M21 7FZ		CLIENT Mr M Ilyas Chaudhury			
				Date 10.01.2023	Project number M21	Scale (@ A3) 1 : 50	
Manchester City Council	PURPOSE OF ISSUE Planning	SHEET Proposed Floor Plan		Drawn by VA	DRAWING NUMBER A104		REV P3
				Checked by VA			

 


VISUAL SCALE 1:100 @ A3

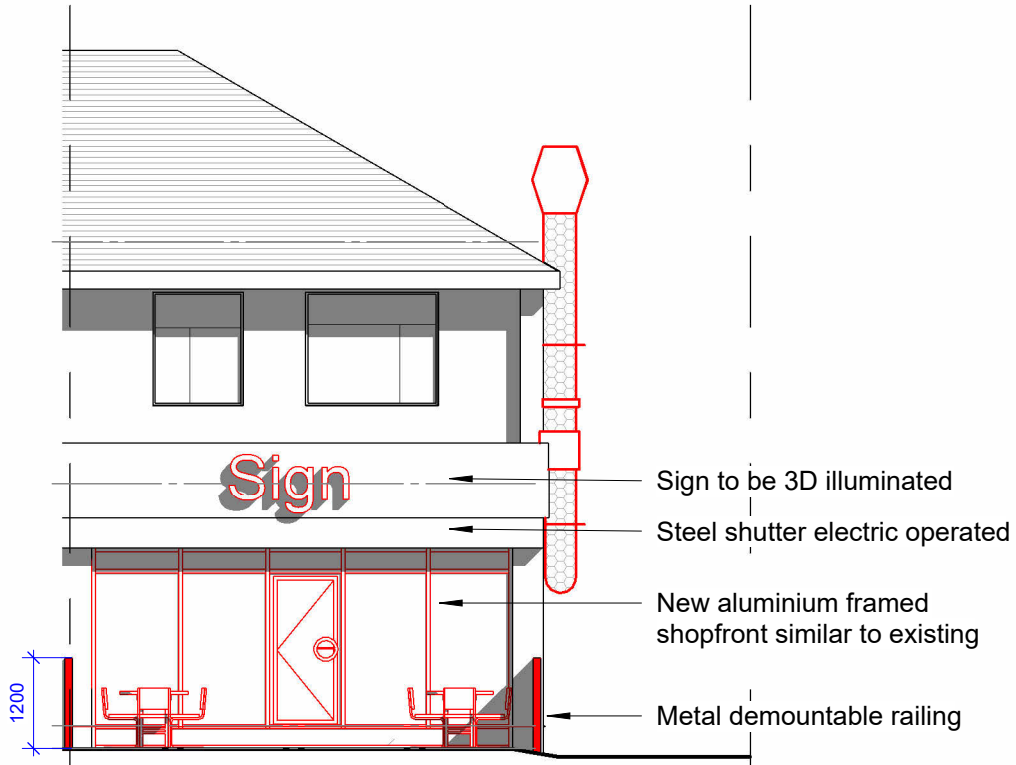


01_P-Elevation
1 : 100



01a_P-Elevation
1 : 100

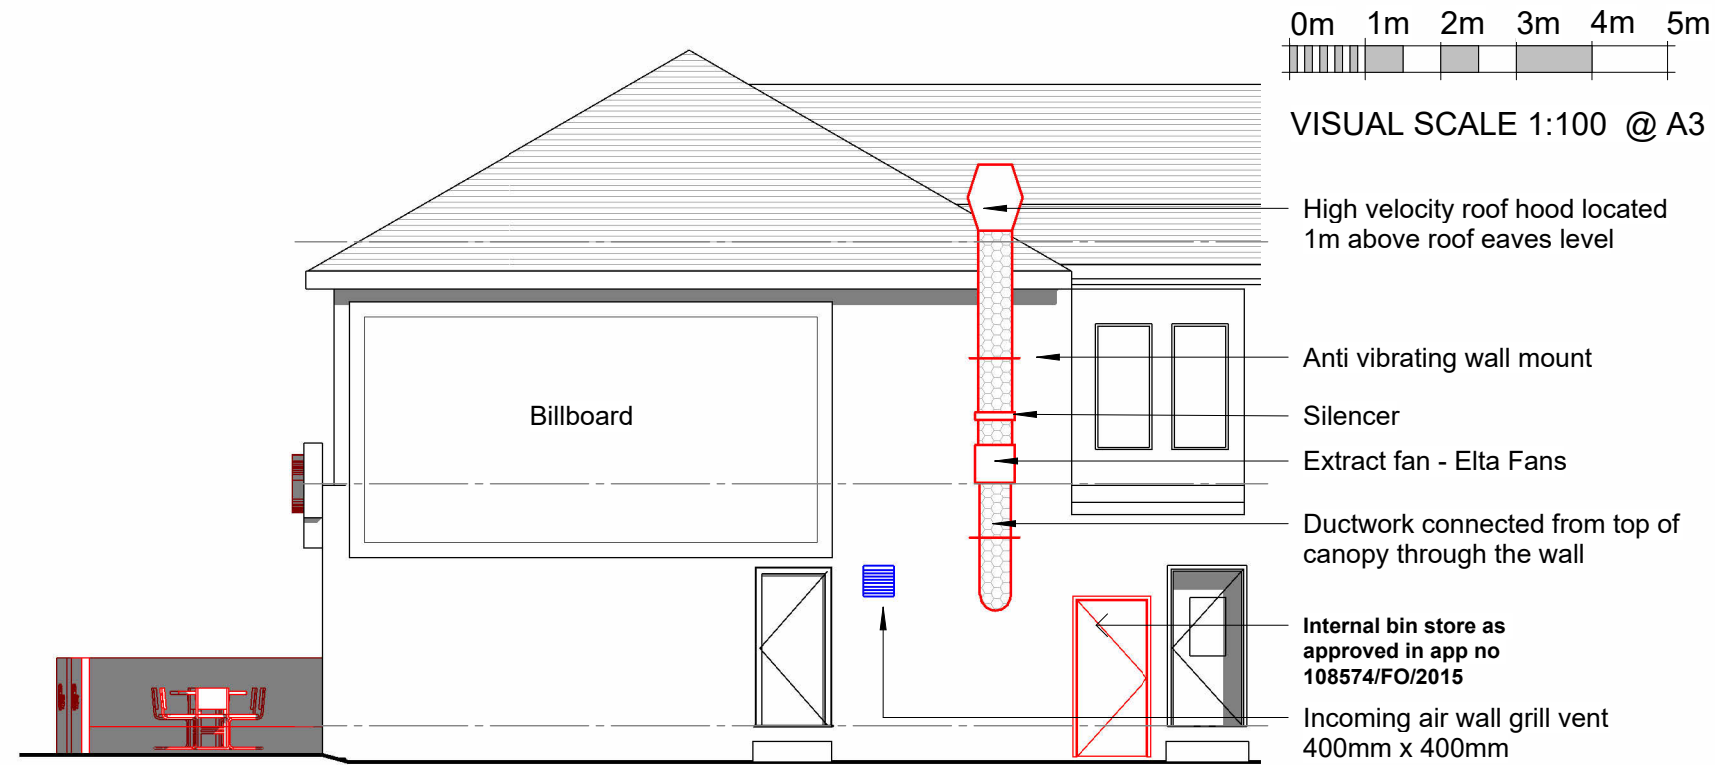

02_P-Elevation
1 : 100

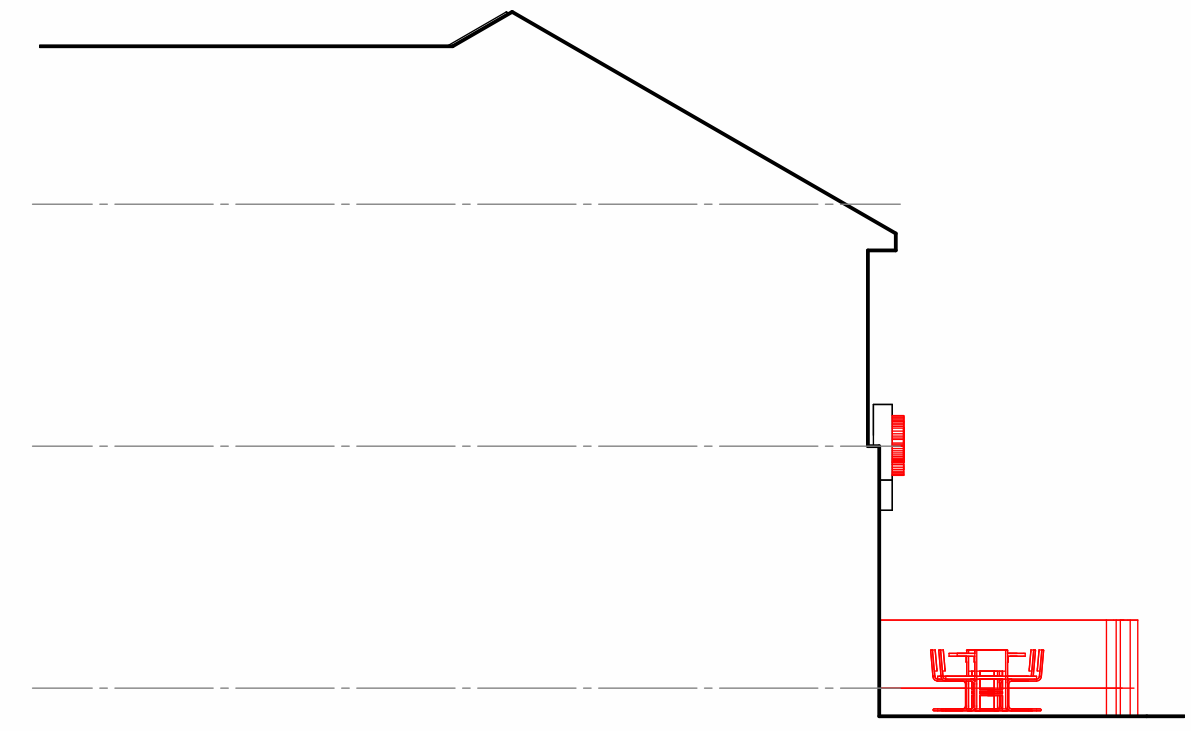

04_P-Elevation
1 : 100

COPYRIGHT © ALL RIGHTS RESERVED BY VIKAS ALYAS LTD. DO NOT SCALE FROM DRAWING. DRAWING INDICATES DESIGN INTENT ONLY. REPORT ANY DISCREPANCIES TO CLIENT / VA LTD. NOT TO BE USED FOR CONSTRUCTION UNLESS STATED SO. TO BE READ IN CONJUNCTION WITH OTHER DRAWINGS OR SPECIFICATION WHERE PROVIDED.

ARCHITEK
BUILDING DESIGN CONSULTANCY

0161 511 8479

vikas@architek.uk
916 Stockport Road, Levenshulme, Manchester, M19 3AB

No.	Description	Date
P1	Issue to Planning	05.06.2023
P2	Updates to canopy extract duct system	24.08.2023
P3	Updates to environment dept concerns	20.10.2023

PROJECT		ADDRESS		CLIENT	
Canopy extraction flue duct to side elevation and outdoor seating area		365 Barlow Moor Rd, Chorlton Manchester M21 7FZ		Mr M Ilyas Chaudhury	
Manchester City Council		PURPOSE OF ISSUE		Date	Project number
Planning		Proposed Elevations		10.01.2023	M21
				Drawn by VA	DRAWING NUMBER
				Checked by VA	A105
					Scale (@ A3) 1 : 100
					REV
					P3