

NOTES:

DO NOT SCALE OFF THIS DRAWING.

ALL DIMENSIONS IN MM UNLESS OTHERWISE SPECIFIED.


ALL LEVEL TO BE CHECKED ON SITE.

ALL COMPONENT SIZES AND REFERENCES TO BE CHECKED PRIOR TO ORDERING OF MATERIALS.


POSITIONS OF EXISTING DRAINAGE RUNS TO BE CONFIRMED PRIOR TO PROCEEDINGS AND DRAINS CHECKED AS NECESSARY.

ALL RELEVANT BOUNDARY POSITIONS TO BE CHECKED PRIOR TO PROCEEDINGS.

THIS DRAWING REMAINS THE PROPERTY OF VINAY LAD AND CANNOT BE COPIED WITHOUT WRITTEN CONSENT.

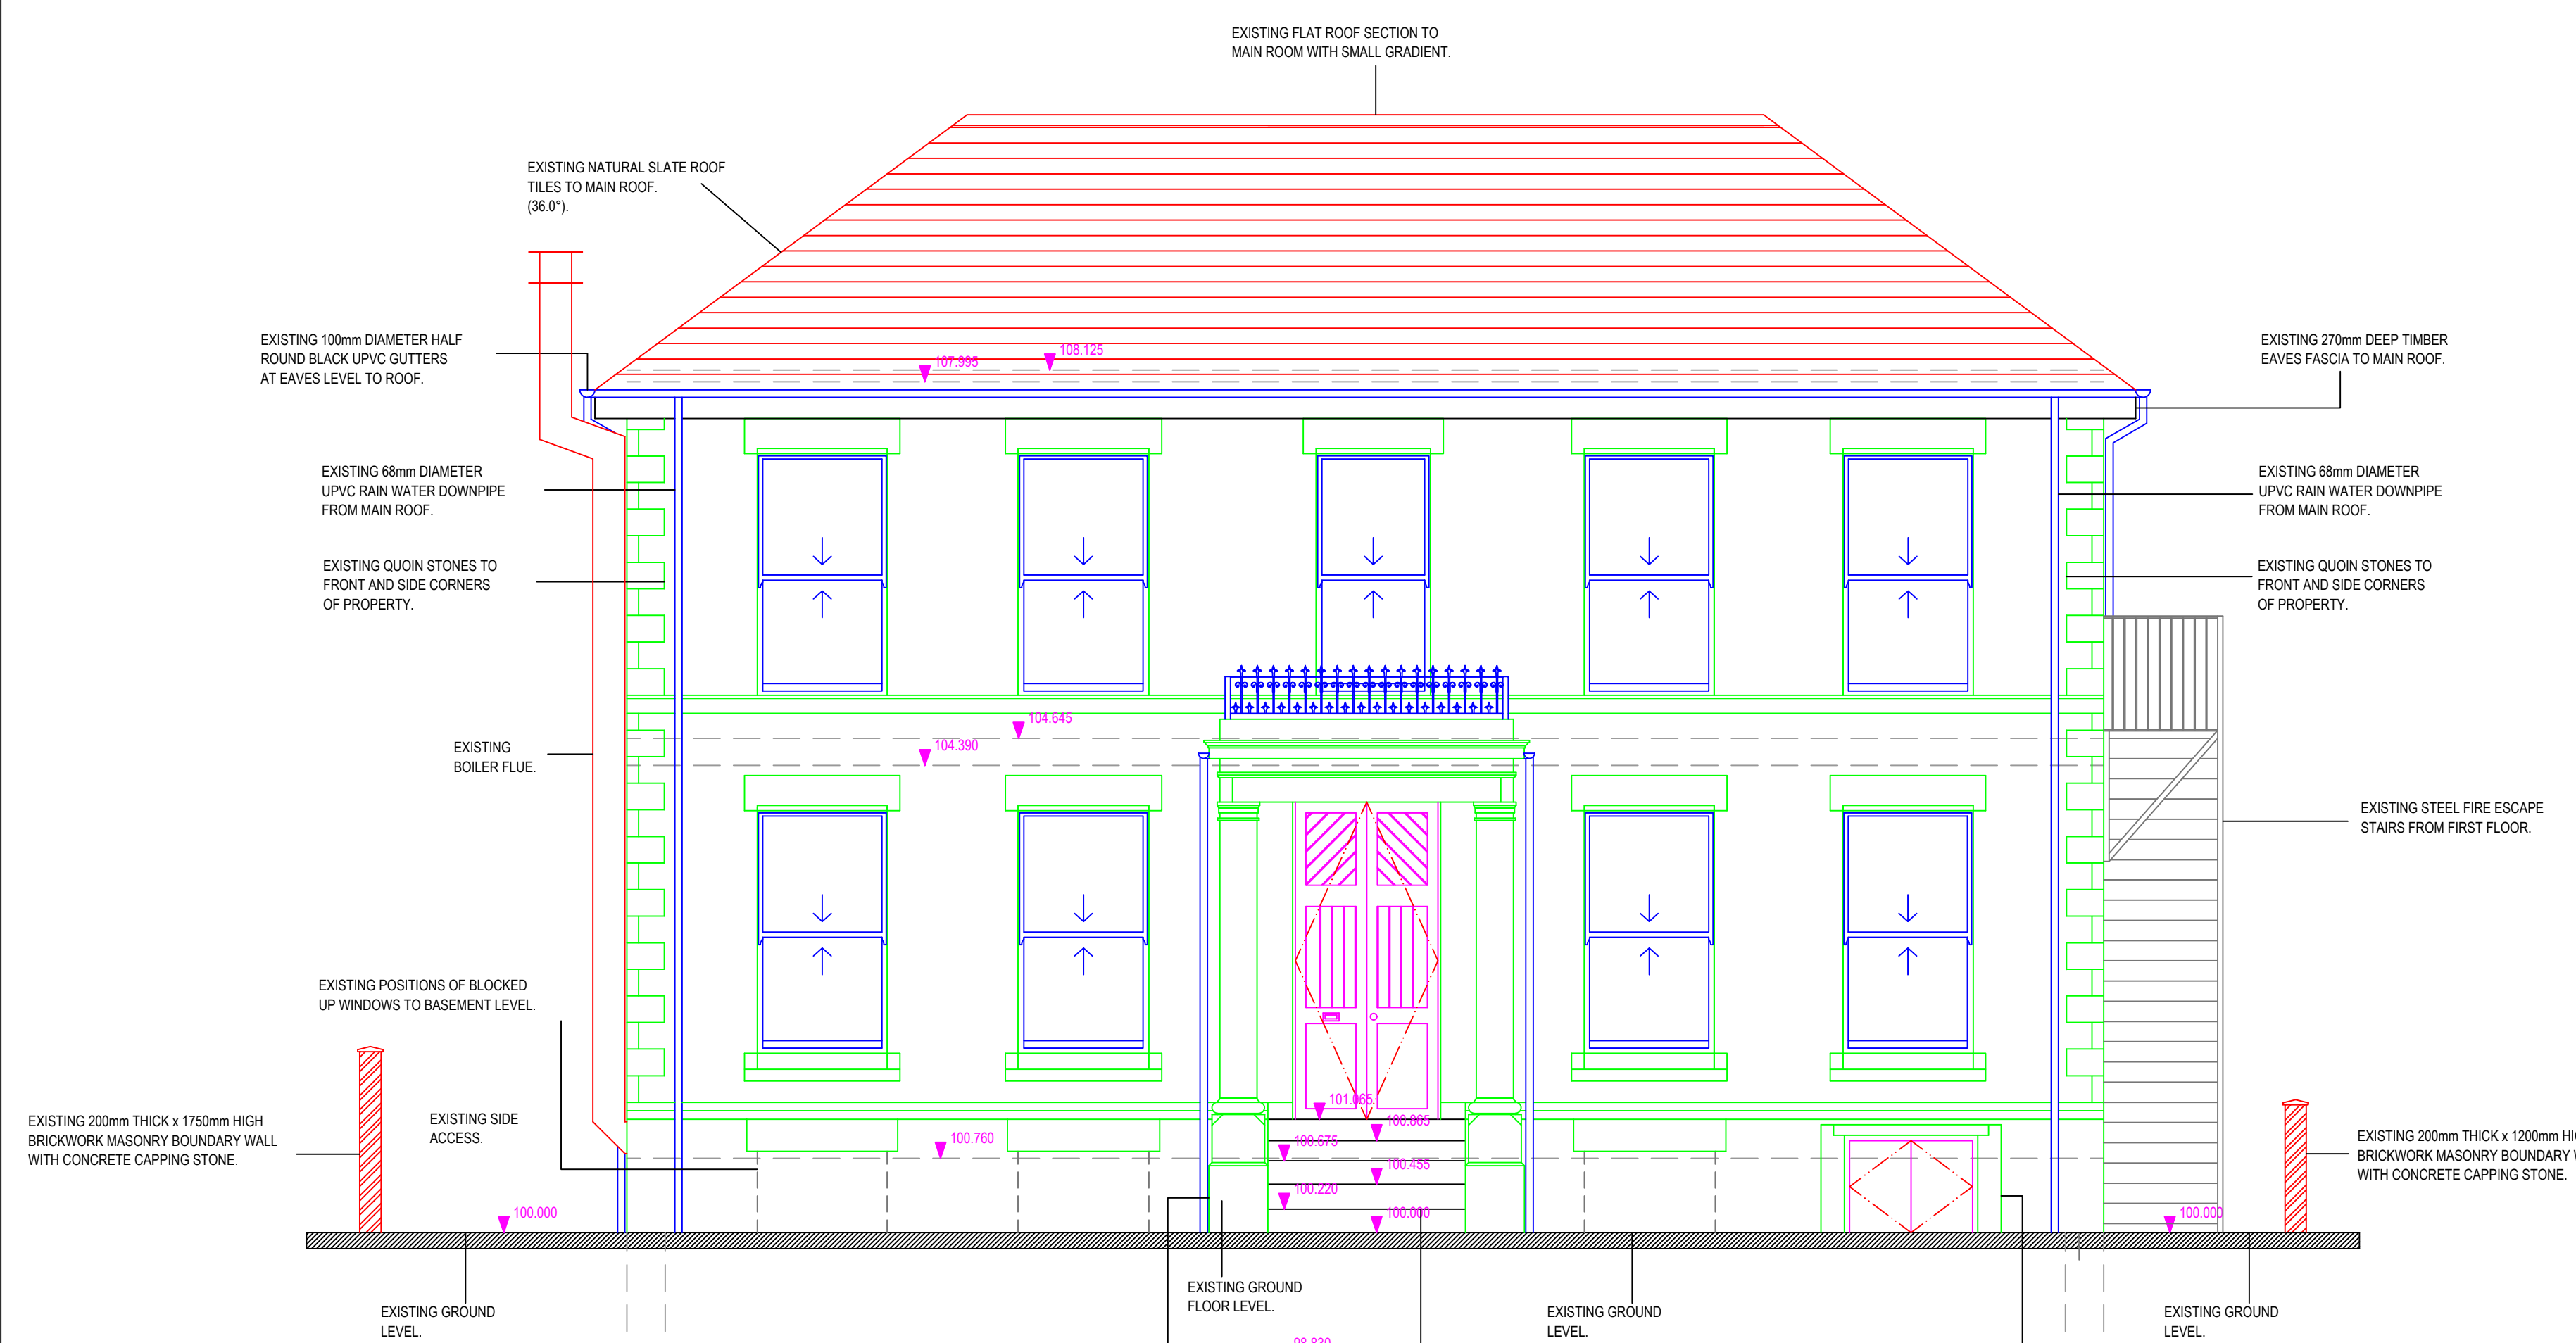


EXISTING NORTH WEST ELEVATION

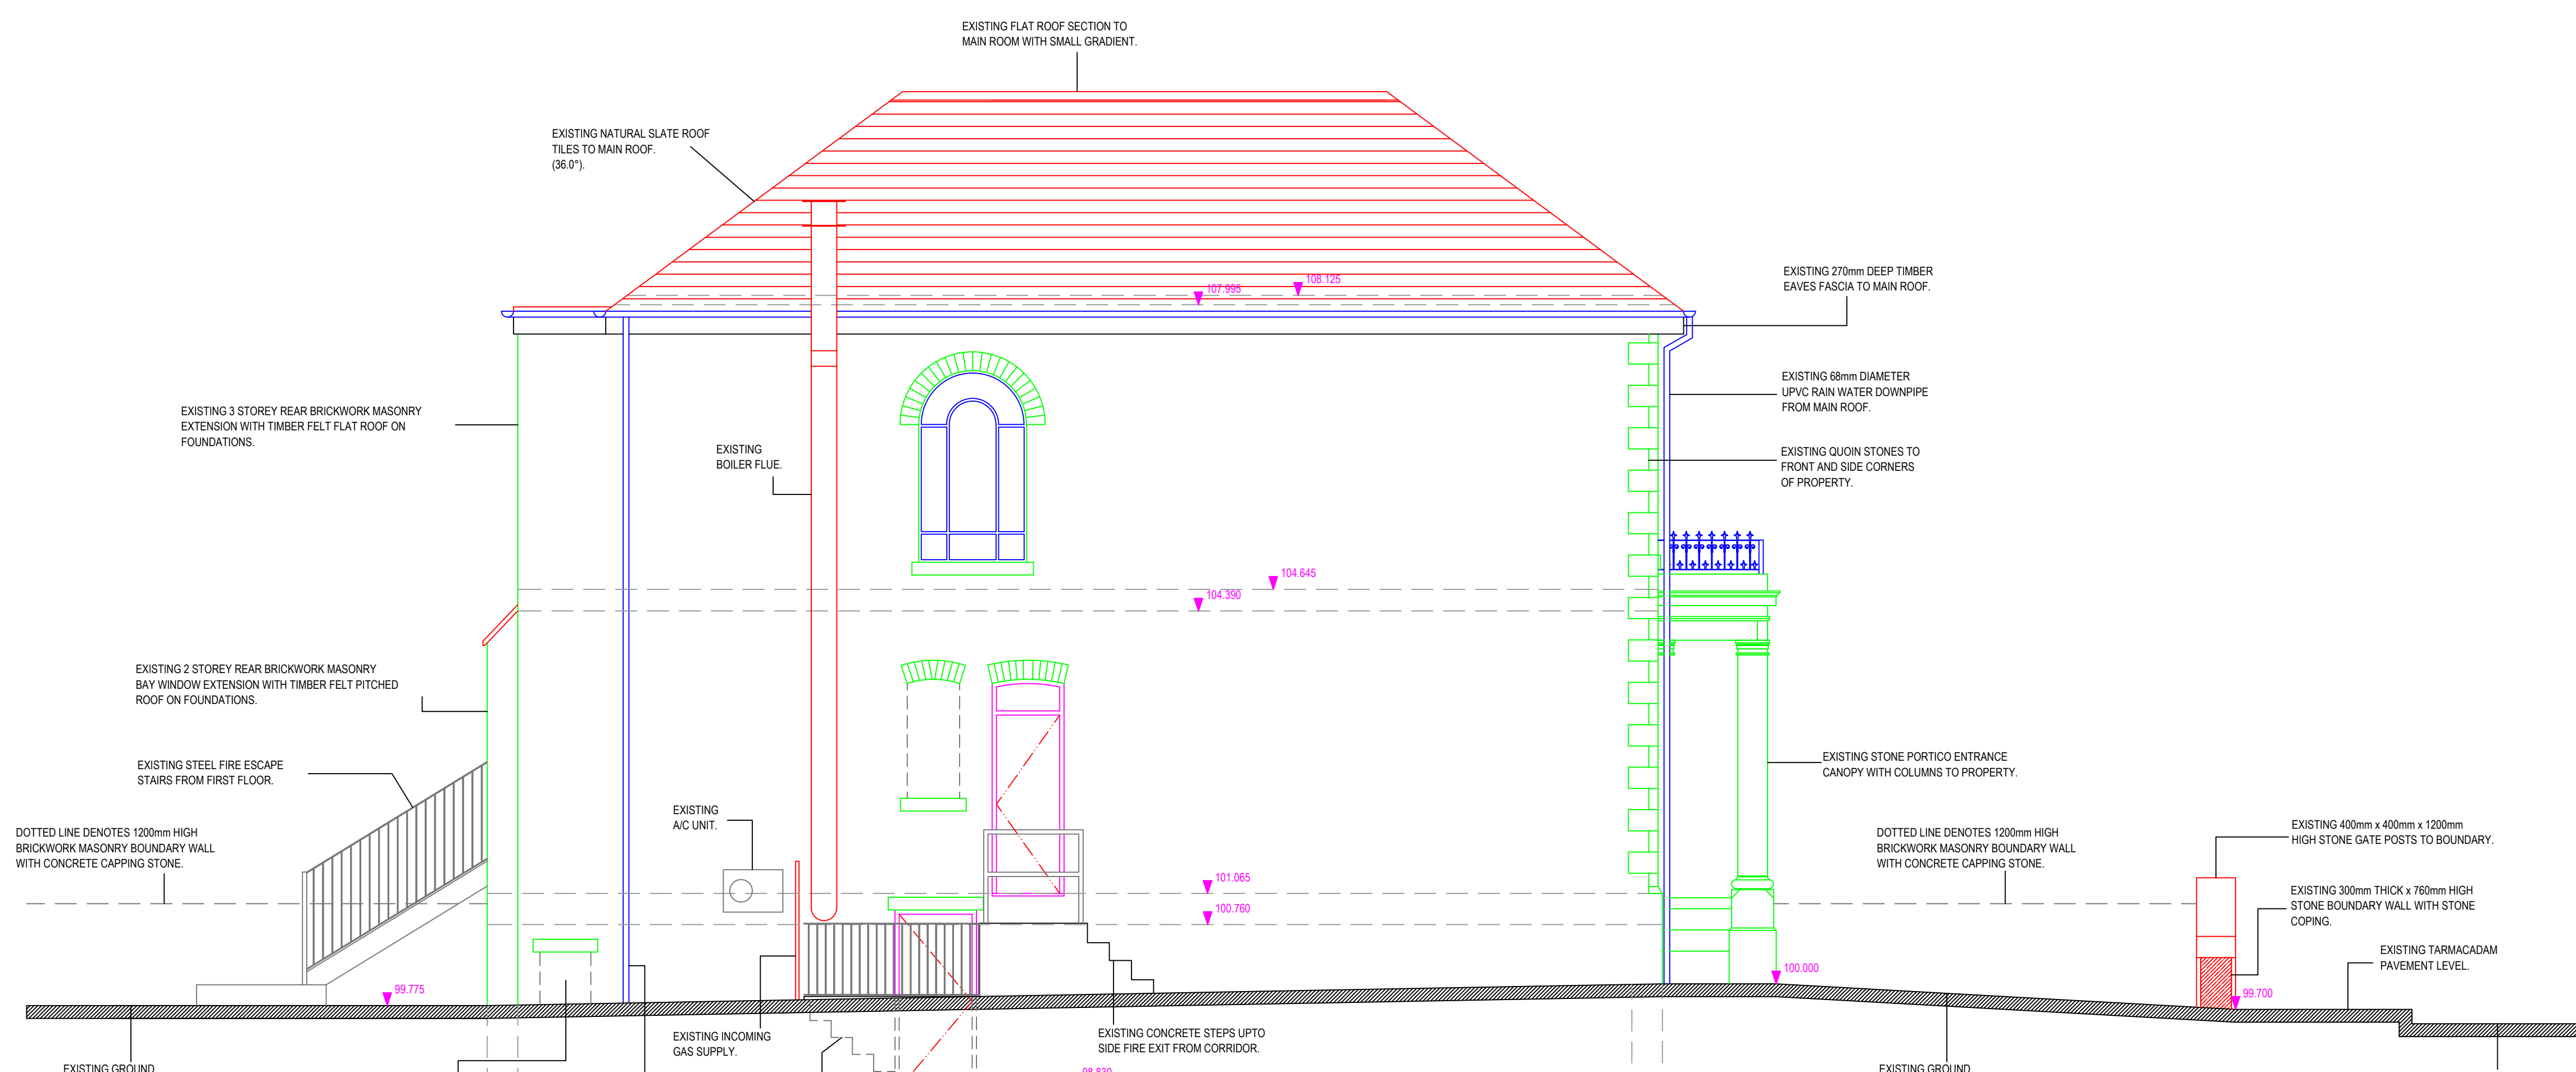

EXISTING SOUTH WEST ELEVATION



EXISTING SOUTH EAST ELEVATION

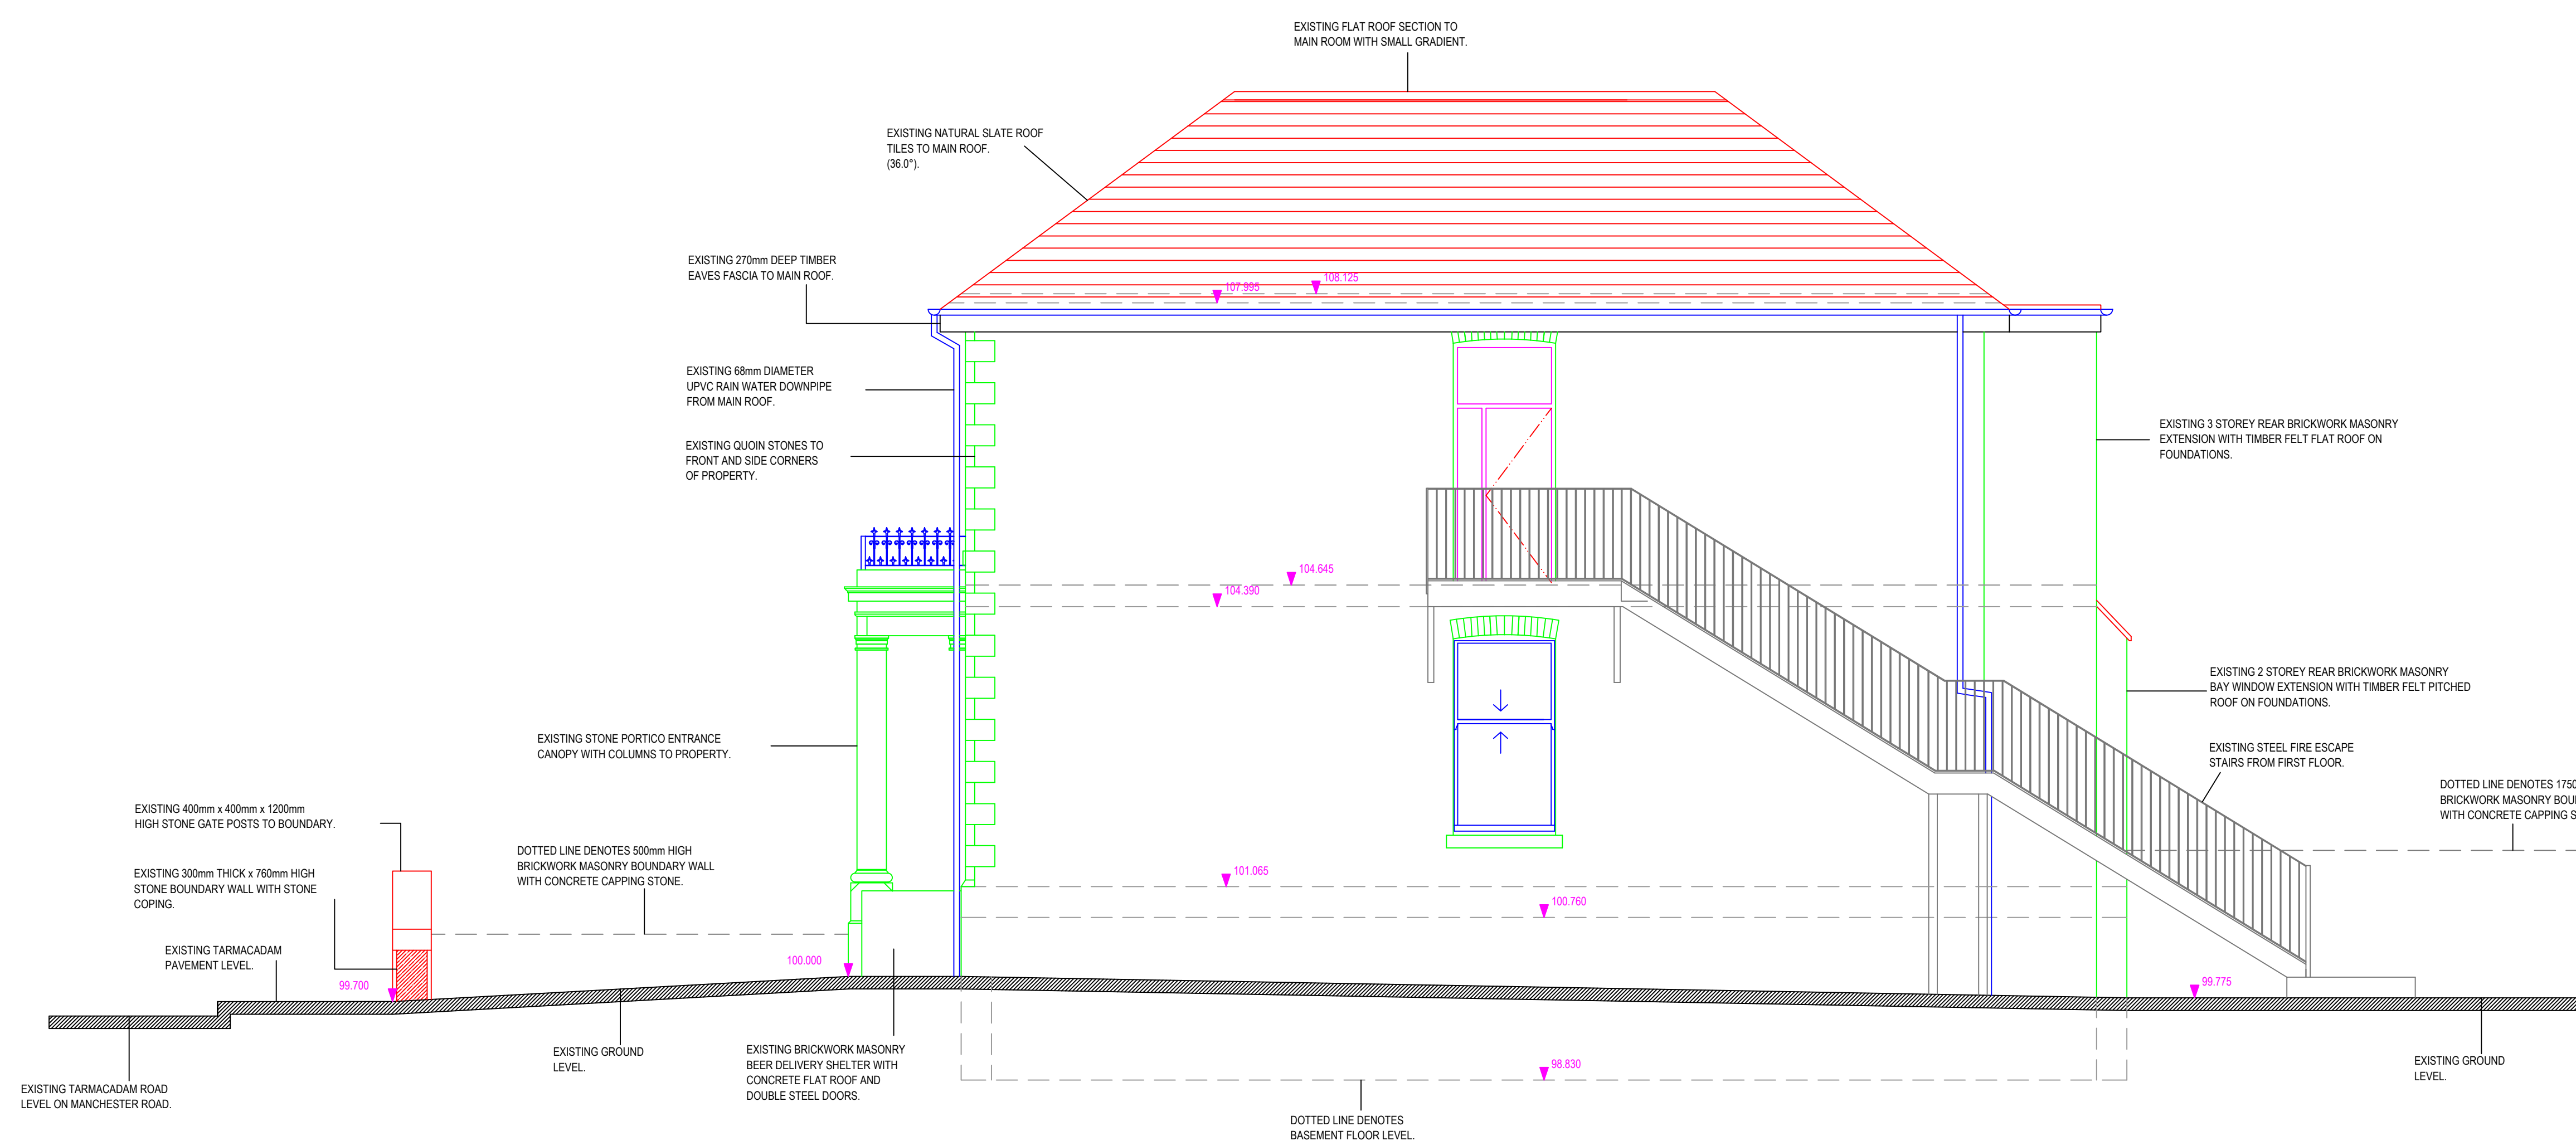

EXISTING SOUTH WEST ELEVATION

DRAWING RECORD	
CLIENT:	
PROJECT:	
PROPOSED CHANGE OF USE FROM PUBLIC HOUSE (SU1 GENERIS) TO DWELLING HOUSE (CLASS C3a) AT THE FORMER LAURISTON CLUB, 12 MANCHESTER ROAD, CHORLTON, MANCHESTER, M21 5UG.	
DRAWING TITLE:	
EXISTING ELEVATIONS	
DATE:	SCALE:
04/05/2023	1:50
DRAWING No.	REVISION:
1004A/004	