


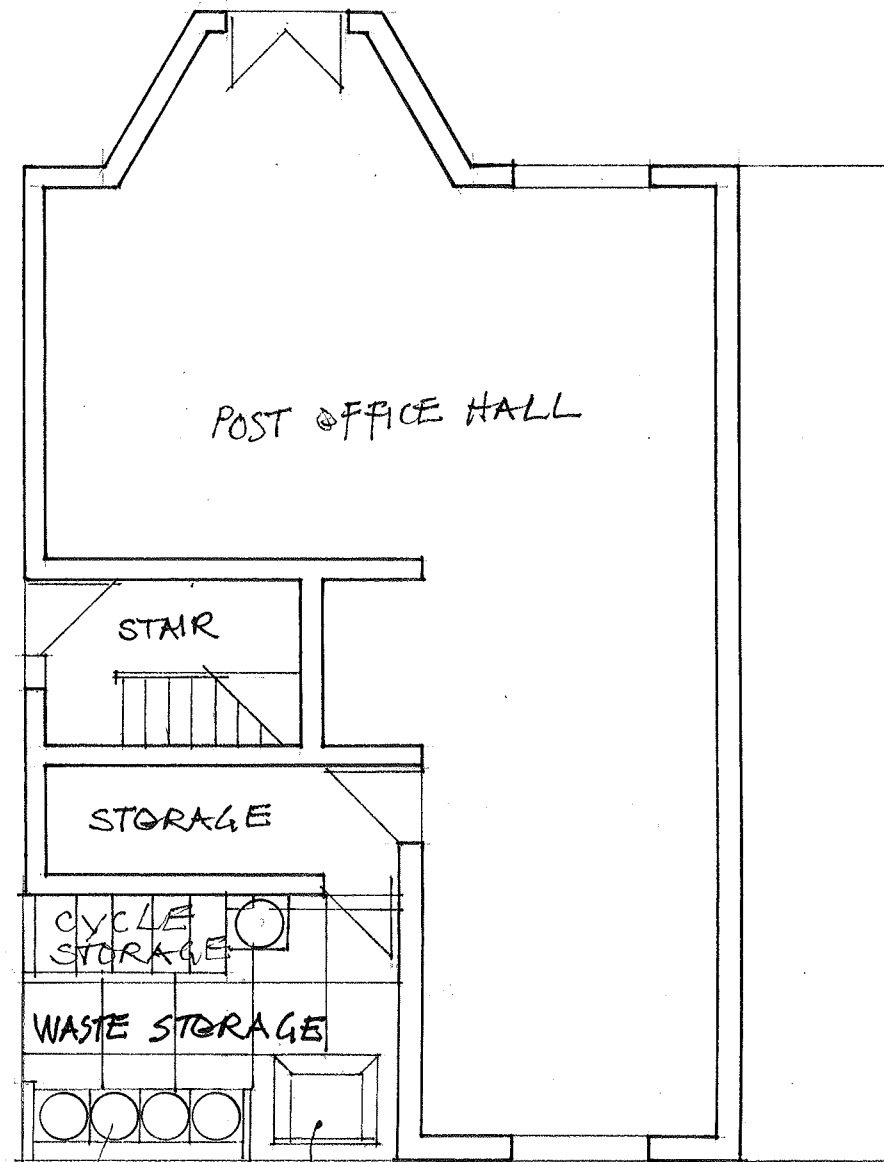


DOMESTIC X 5 No. COMMERCIAL UNIT
REFUSE STORAGE WASTE STORAGE


GROUND FLOOR PLAN



SCALE 1:100

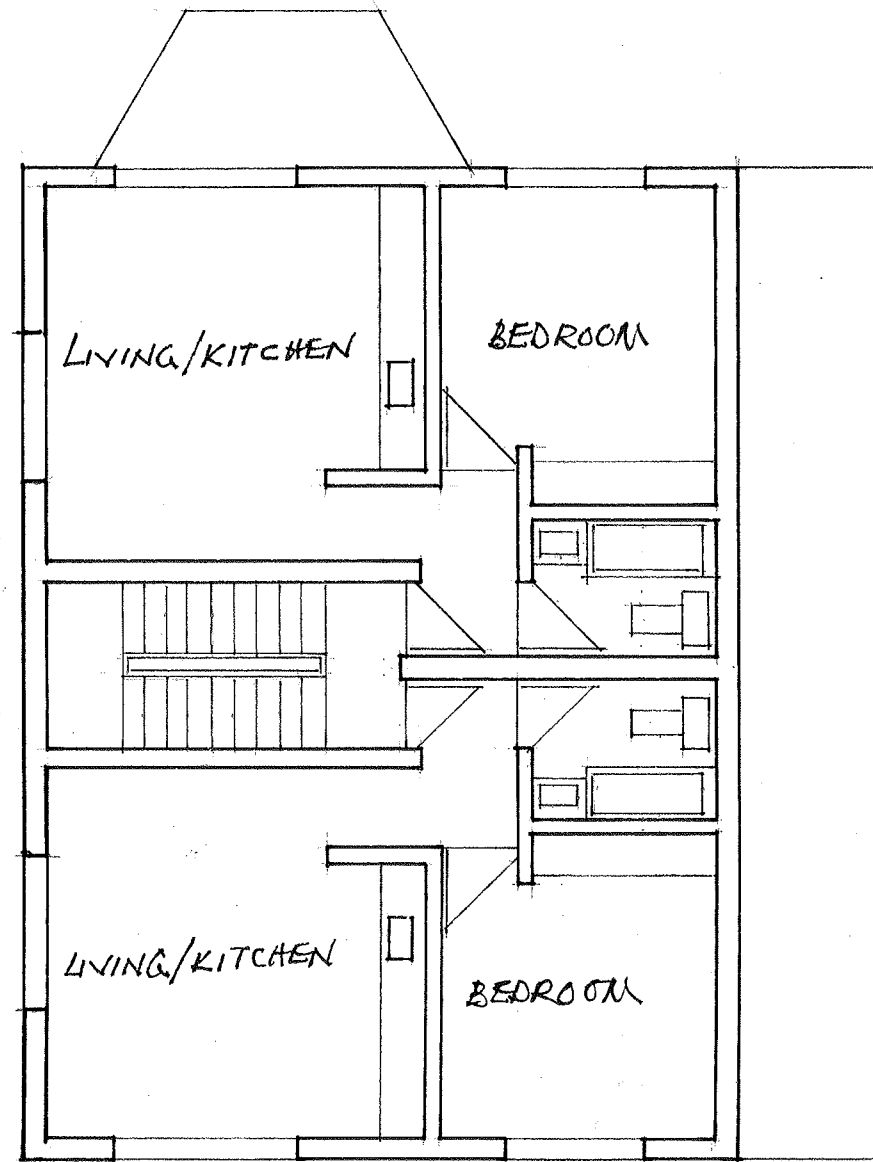

FIRST/SECOND FLOOR PLAN

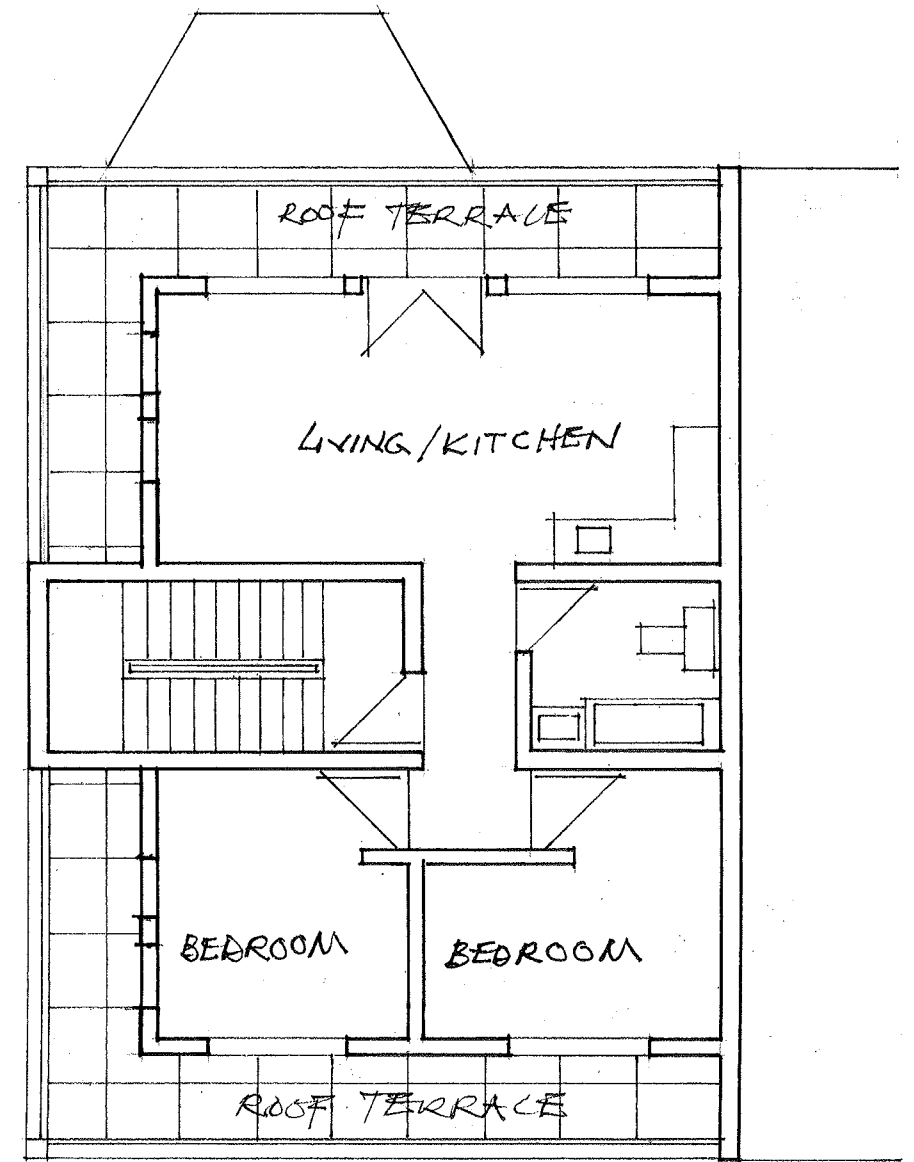

TOP FLOOR PLAN

PROJECT: REDEVELOPMENT OF POST OFFICE BUILDING HOLLYHEDGE ROAD, MANCHESTER, M22 4QN			REVISION		DATE
DRAWING TITLE: FLOOR PLANS AS PROPOSED	SCALE: 1:100 @ A3	DRAWING STATUS PLANNING ☒ BUILDING REGS ☐ BUILDING CONST ☐			
	DATE: DEC 2019				
DRAWING NO: HOLYPO/01/002A	DRAWN: JKT				PLEASE CHECK ALL DIMENSIONS ON SITE PRIOR TO PROCEEDING