




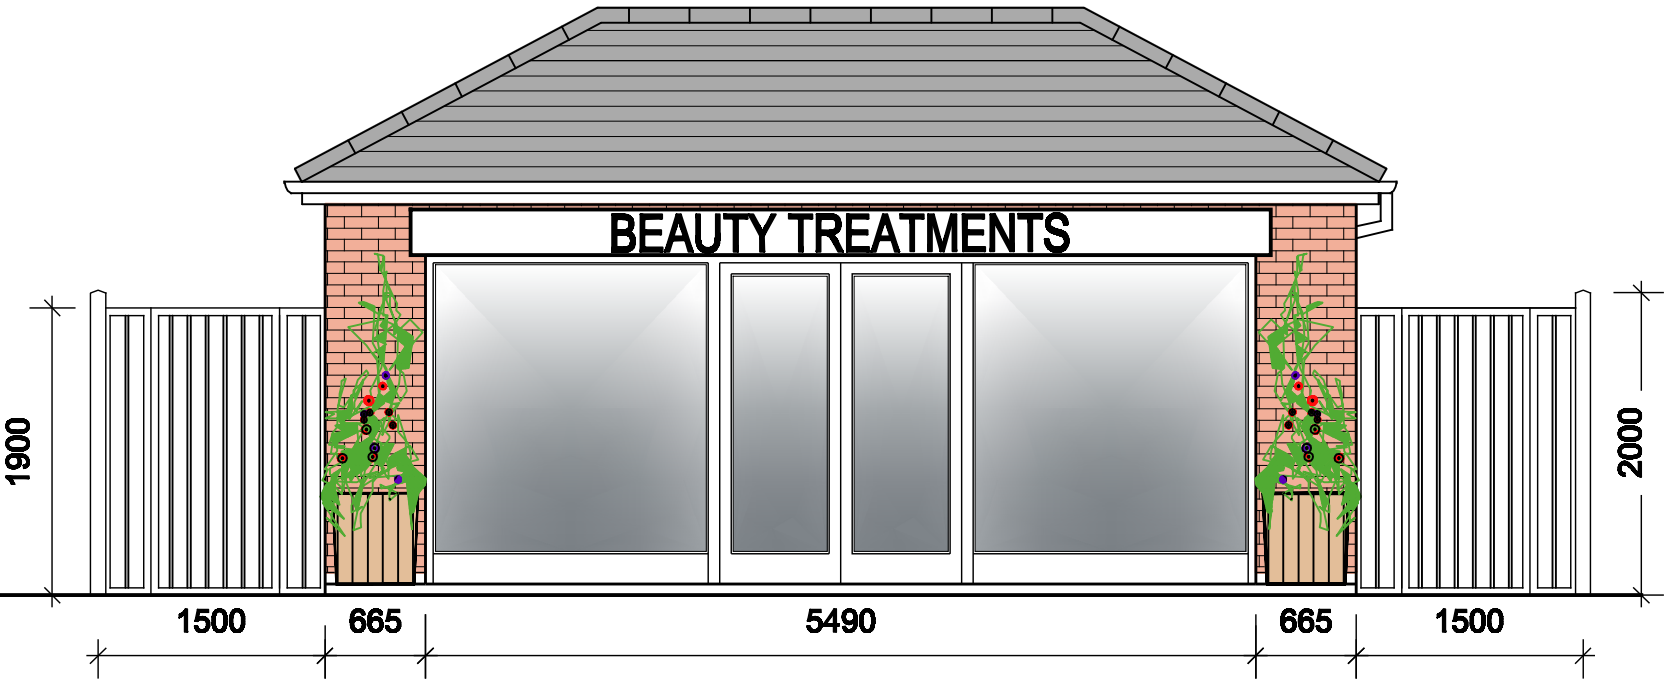


Proposed Side Elevation. east facing

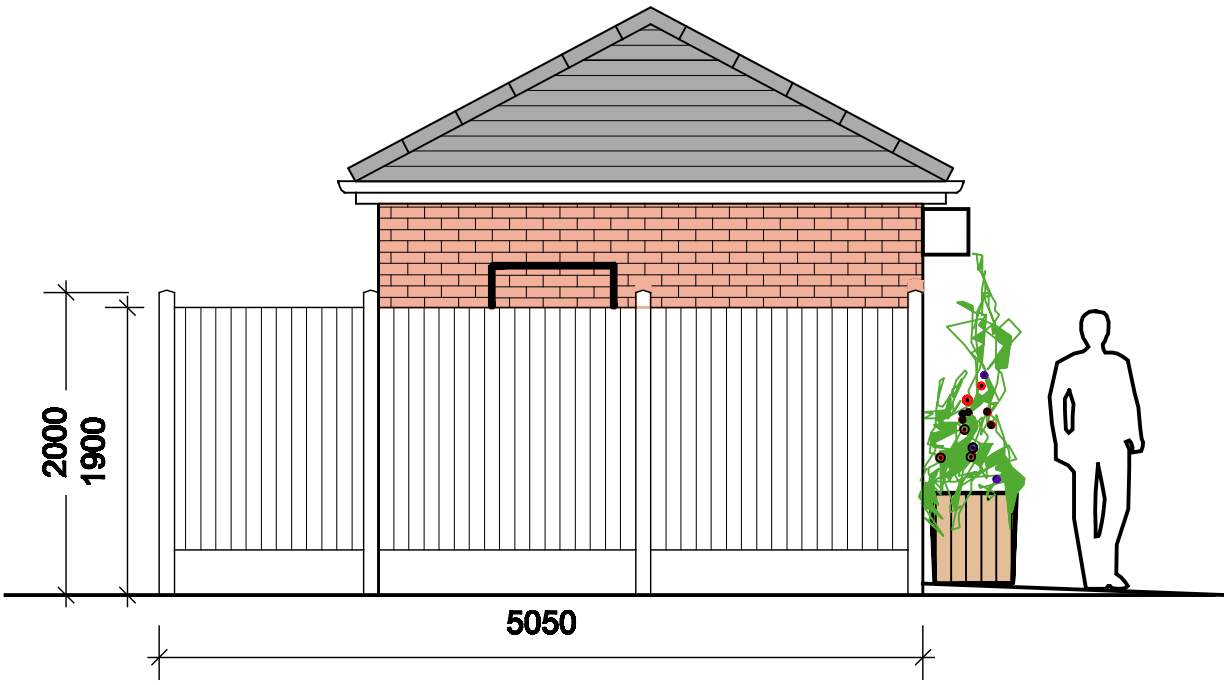

Proposed Side Elevation. east facing

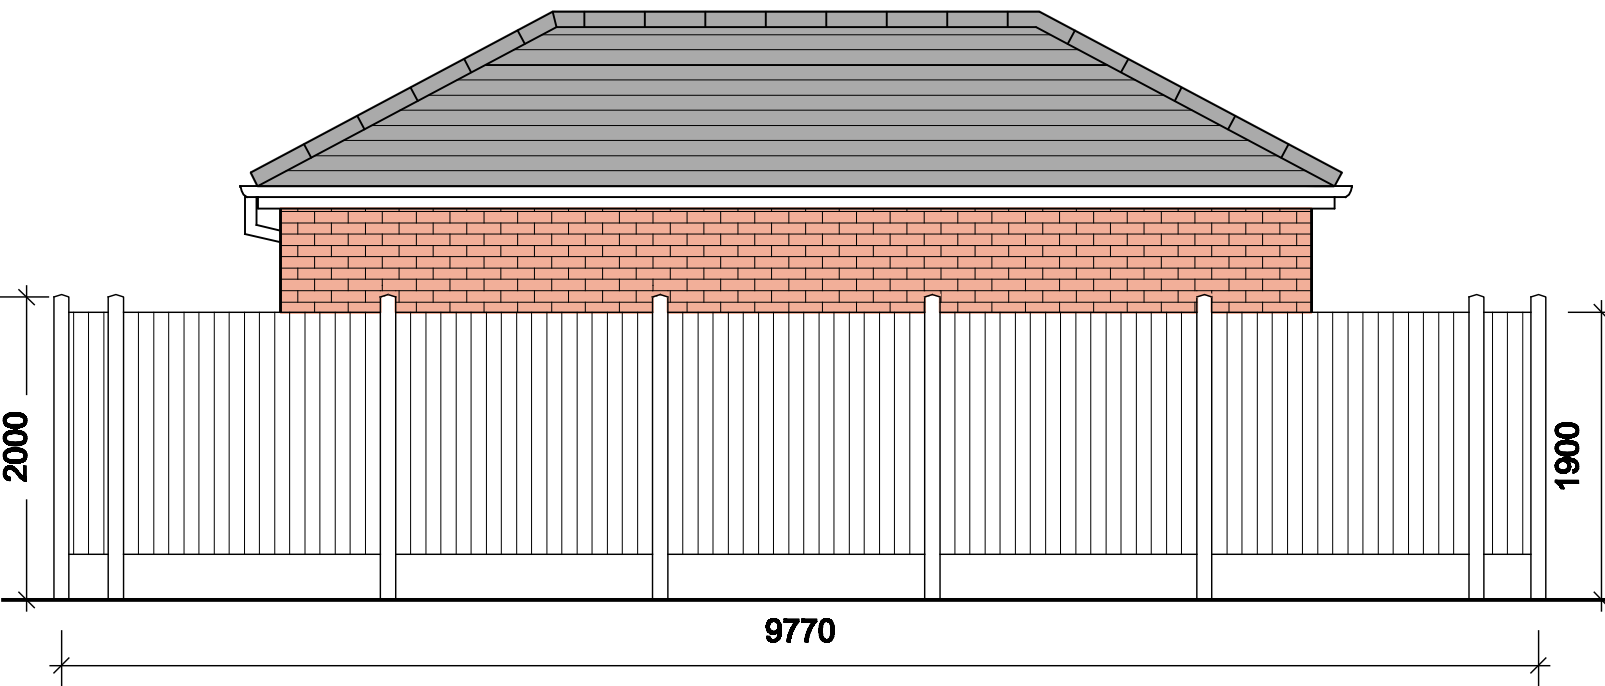

Proposed Rear Elevation

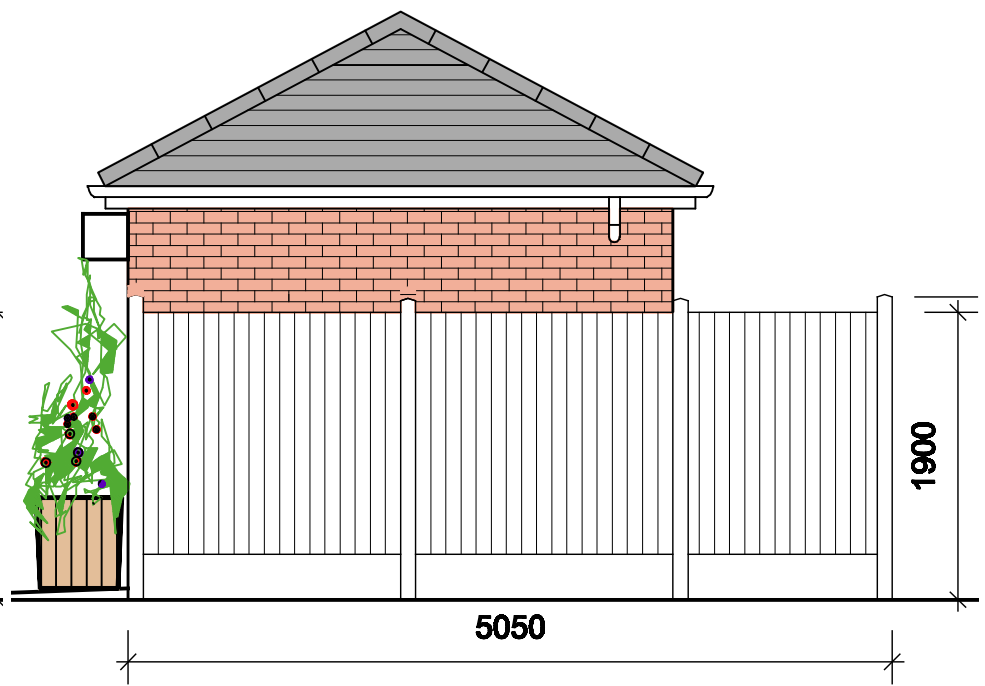

Proposed Side Elevation. west facing

Rev.	Description.		Date.
A	Proposed business use shown correctly on Front Elevation, to align with application.		12/08/23
CLIENT			
Mr. A. Hasan			
PROJECT			
Proposed Works at: Former public Convenience Hollyhedge Road, Wythenshawe M22 9UE			
DRAWING			
PROPOSED ELEVATIONS			
SCALE		DATE	
1:50 @ A3		July 2023	
DRAWING No.	SHEET	REV.	
CVRF/07/23/04	4 of 5	A	

