



NOTES  
ALL DIMENSIONS TO BE CHECKED ON SITE PRIOR TO ANY MANUFACTURING OR FABRICATION AND ANY ANOMALIES TO BE BROUGHT TO THE ATTENTION OF THE ARCHITECT.

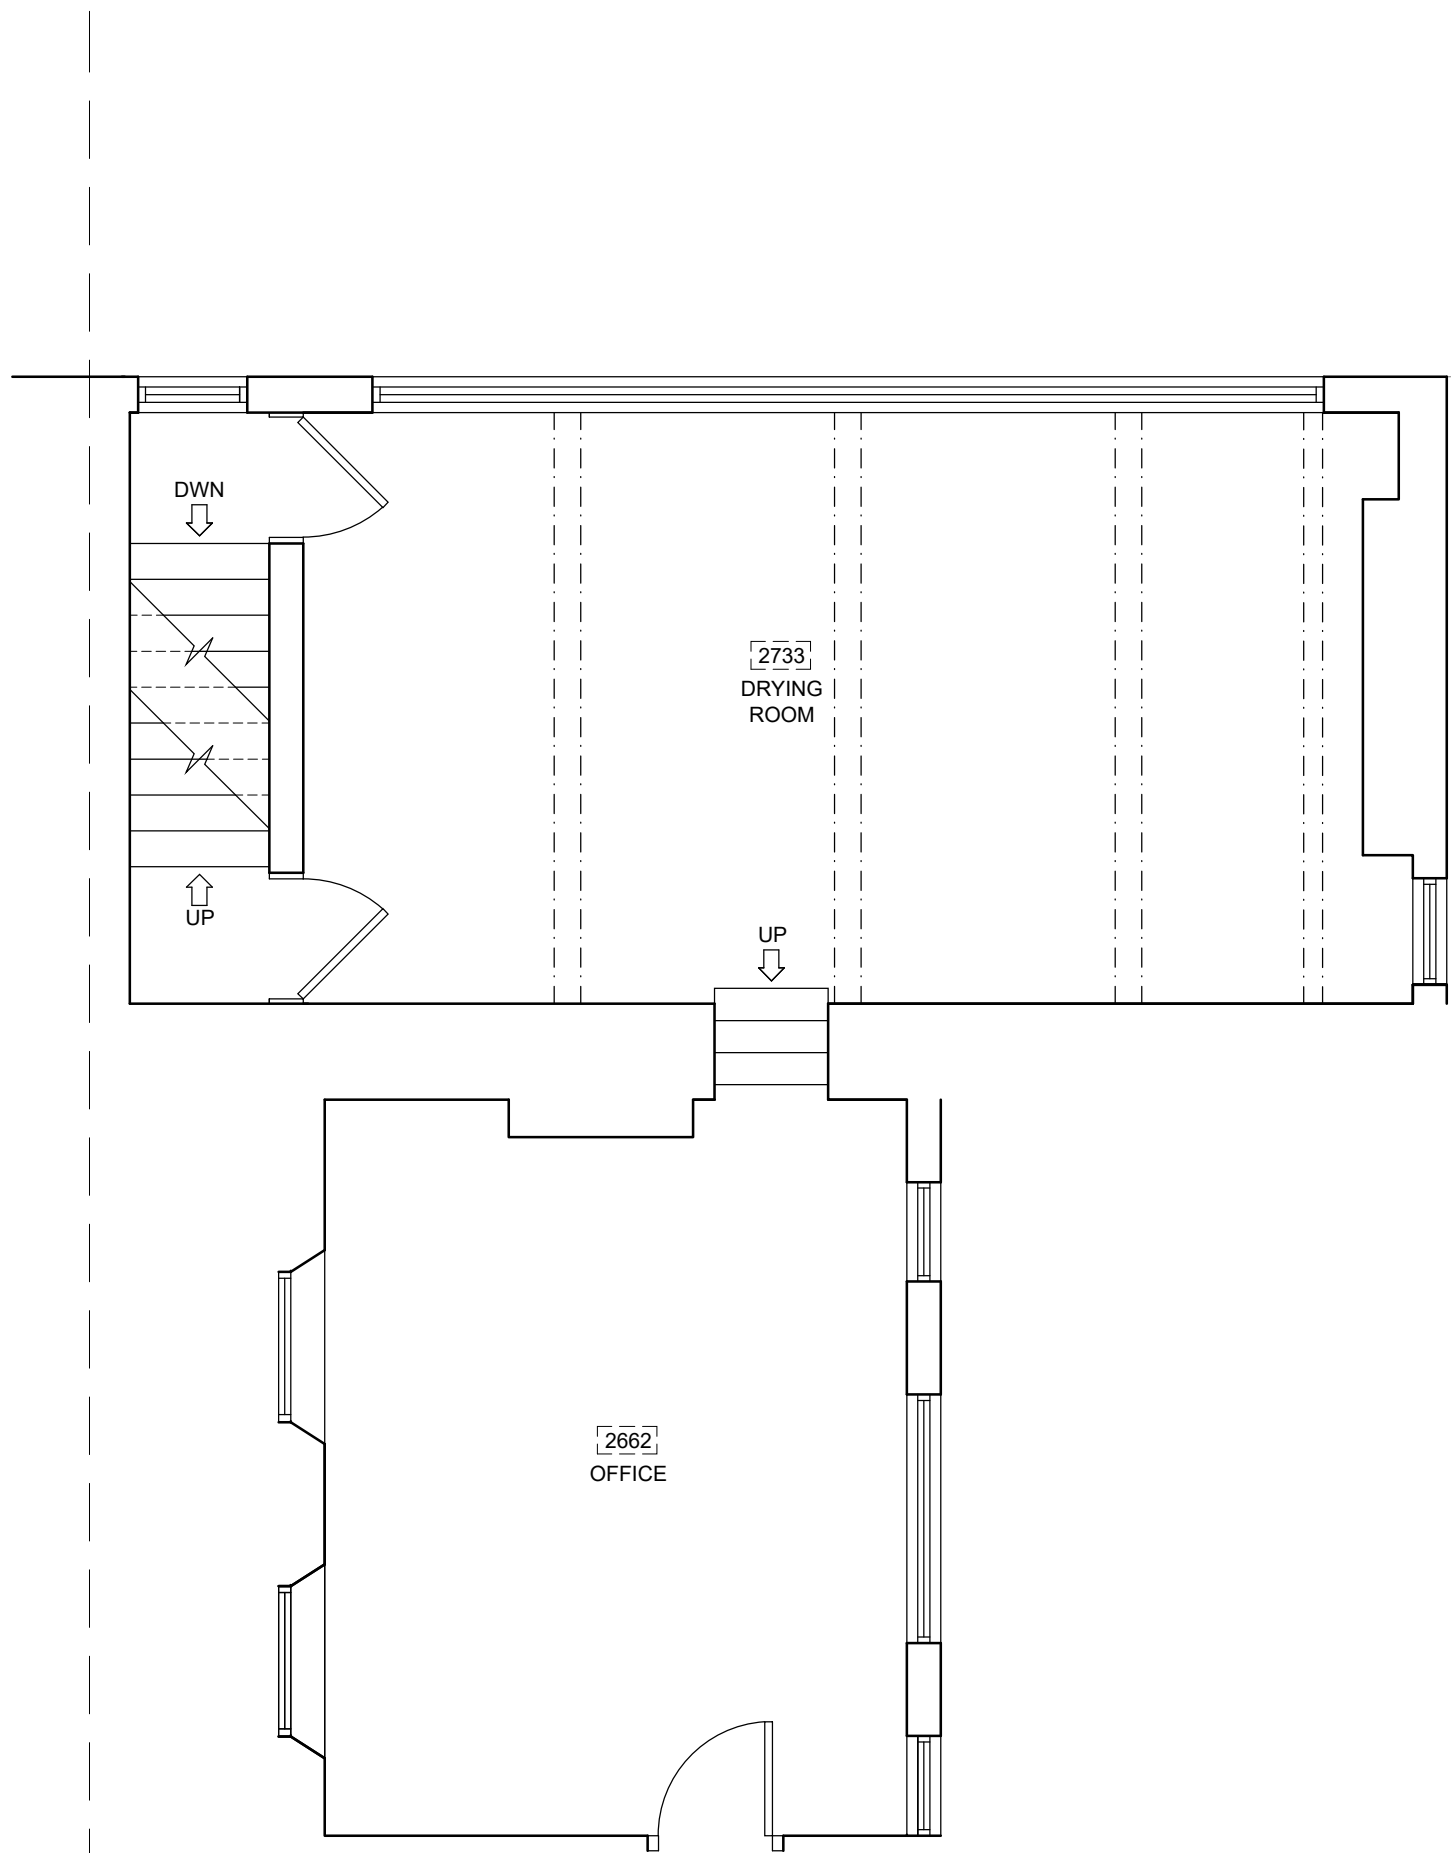


EXISTING FIRST FLOOR PLAN  
1:50

51.2m<sup>2</sup>

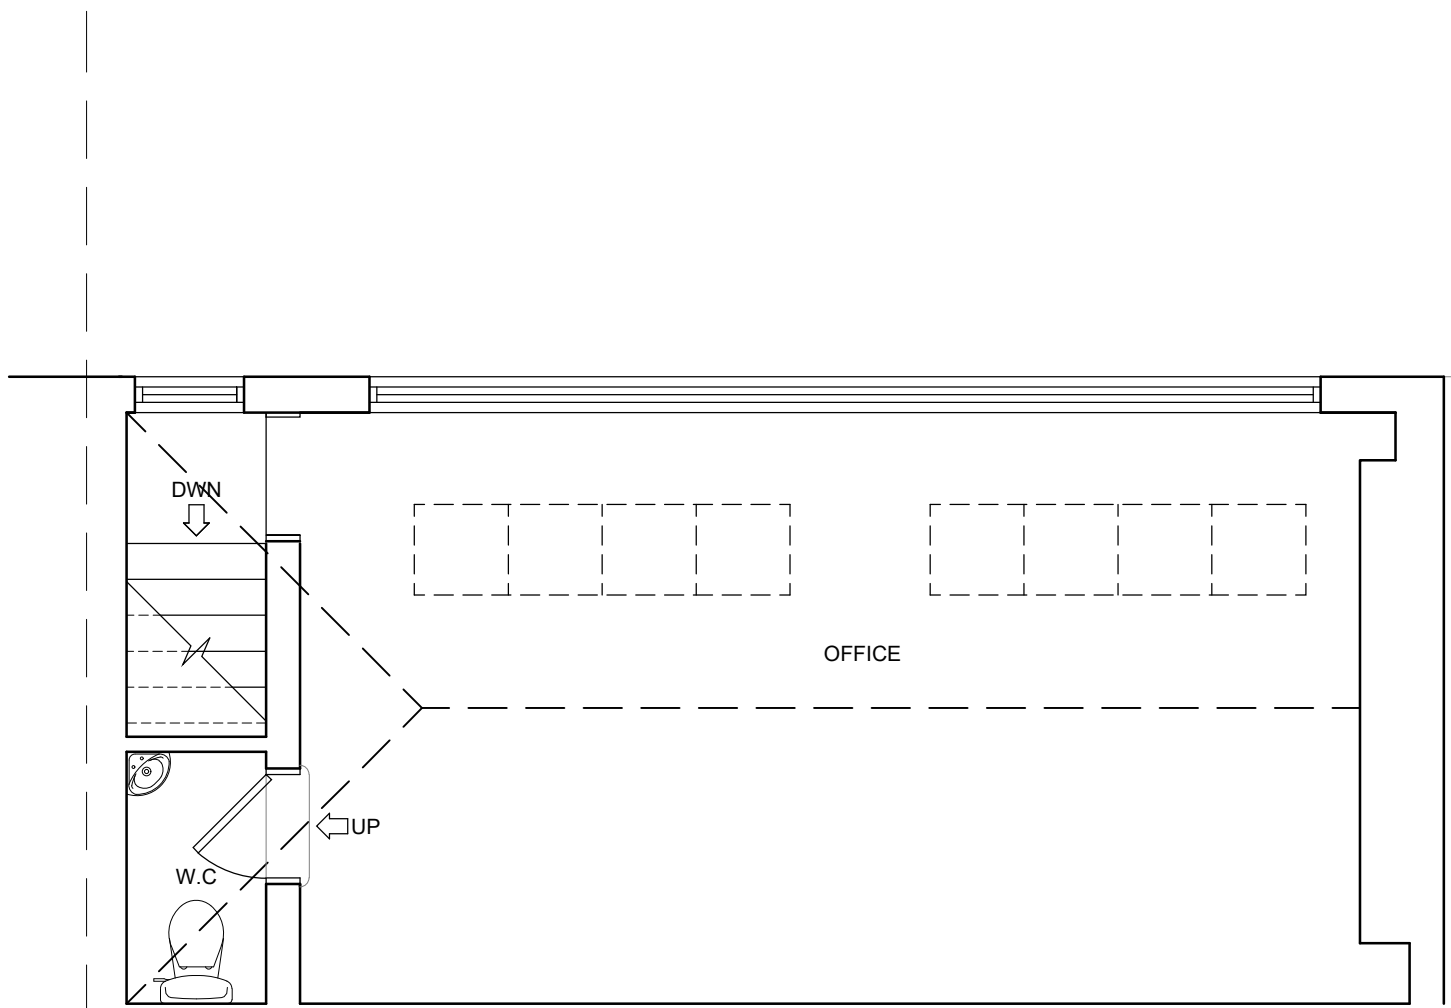

EXISTING SECOND FLOOR PLAN  
1:50

32m<sup>2</sup>

 

PLANNING ISSUE

SUBJECT TO LOCAL AUTHORITY APPROVAL

|                                                                                                |             |          |           |
|------------------------------------------------------------------------------------------------|-------------|----------|-----------|
| A                                                                                              | FIRST ISSUE | TB       | 20.05.23  |
| REV                                                                                            | AMENDMENTS  | BY       | DATE      |
| PROJECT<br>PROPOSED ALTERATIONS/CHANGE OF USE<br>71 - 73 BRIDGE STREET<br>MANCHESTER<br>M3 2RH |             |          |           |
| CLIENT<br>MR IAN MAUGHAM                                                                       |             |          |           |
| DRAWING TITLE<br>EXISTING FIRST AND SECOND FLOOR PLANS                                         |             |          |           |
| DRAWN                                                                                          | TB          | DATE     | 20.05.23  |
| CHECKED                                                                                        |             | SCALE    | 1:50 (A1) |
| APPROVED                                                                                       |             |          |           |
|                                                                                                |             |          |           |
|                                                                                                |             |          |           |
| JOB No.                                                                                        | --          | DRG No.  | 02        |
|                                                                                                |             | REVISION | A         |