


Front Elevation (Proposed)
1 : 50



Rear Elevation (Proposed)
1 : 50

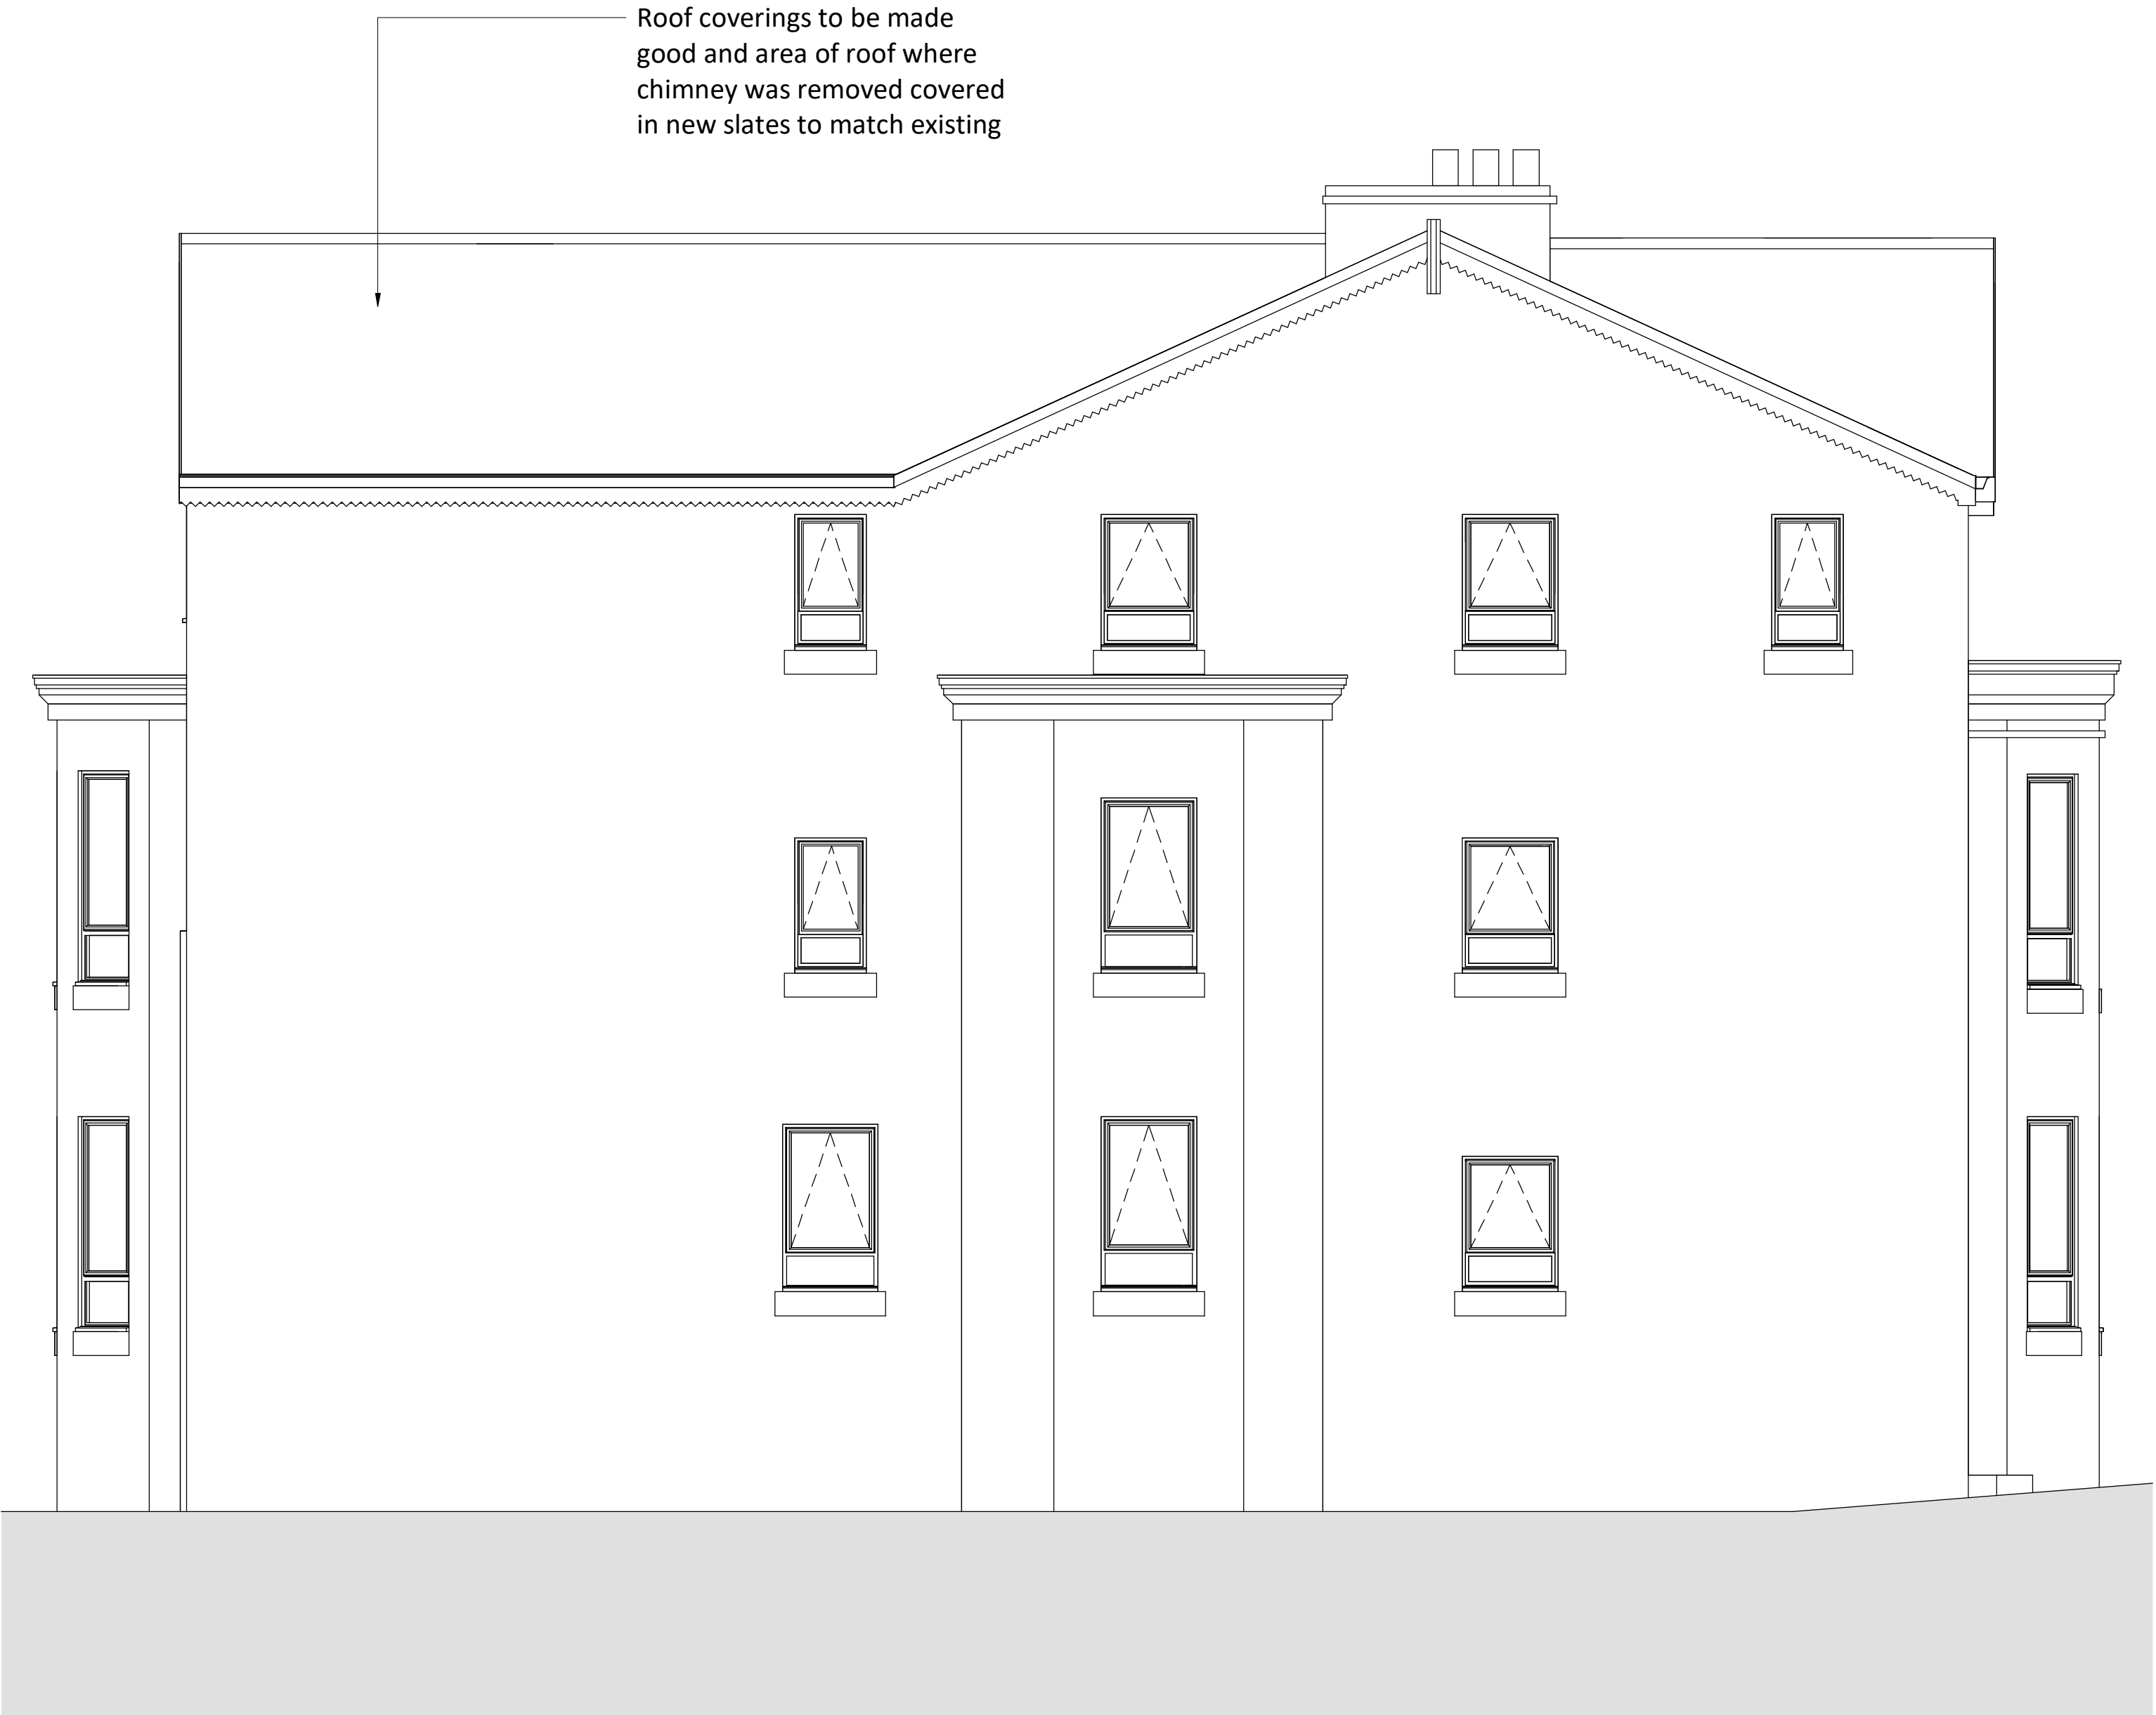

Gable Elevation (Proposed)
1 : 50

Rev	Date	Int	Description
-----	------	-----	-------------



CLIENT:
Arawak Walton Housing Association

PROJECT:
144 Withington Road, Whalley Range -
Removal of Chimney

DESCRIPTION:
Elevations - Proposed

PURPOSE OF ISSUE:
Planning

DRAWN BY:	CHECKED	DATE:	SCALE @ A1:
ST	LB	10.05.23	1 : 50

JOB NO:	STATUS CODE:	DRAWING NO:	REV
4254	S2	113	

FILE IDENTIFIER:
WR-BTP-00-EL-DR-A-4254_113