



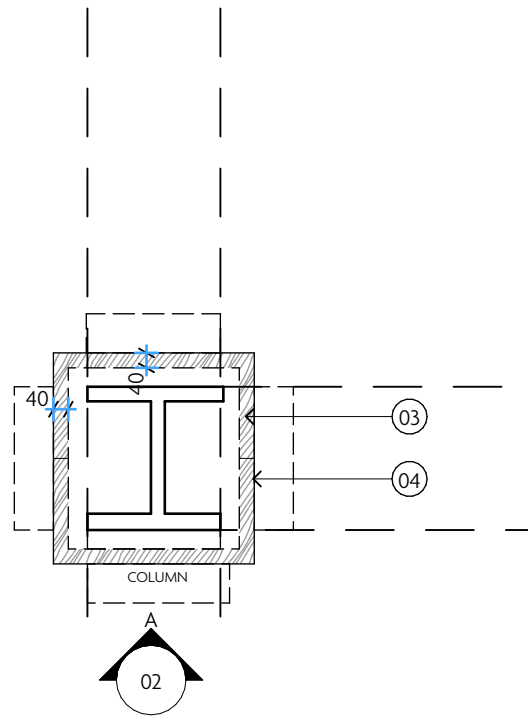

G PART PLAN
1:20 @ A1




PHOTOGRAPH SHOWING TYPICAL COLUMN AND BEAM ARRANGEMENT

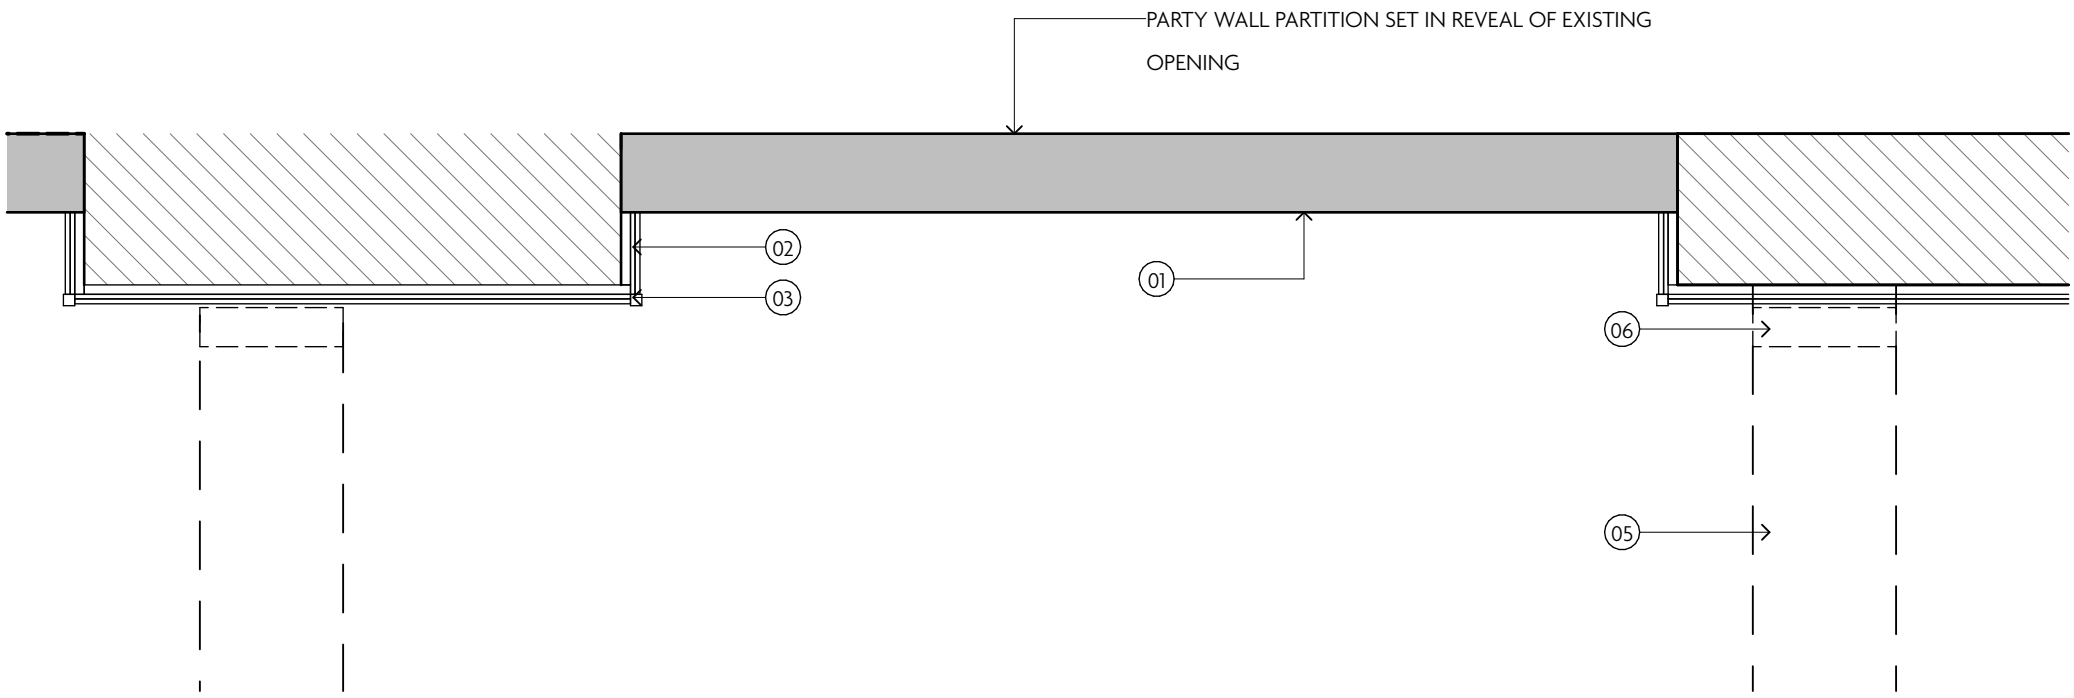


H PART PLAN
1:20 @ A1




PHOTOGRAPH SHOWING TYPICAL OPENING ARRANGEMENT

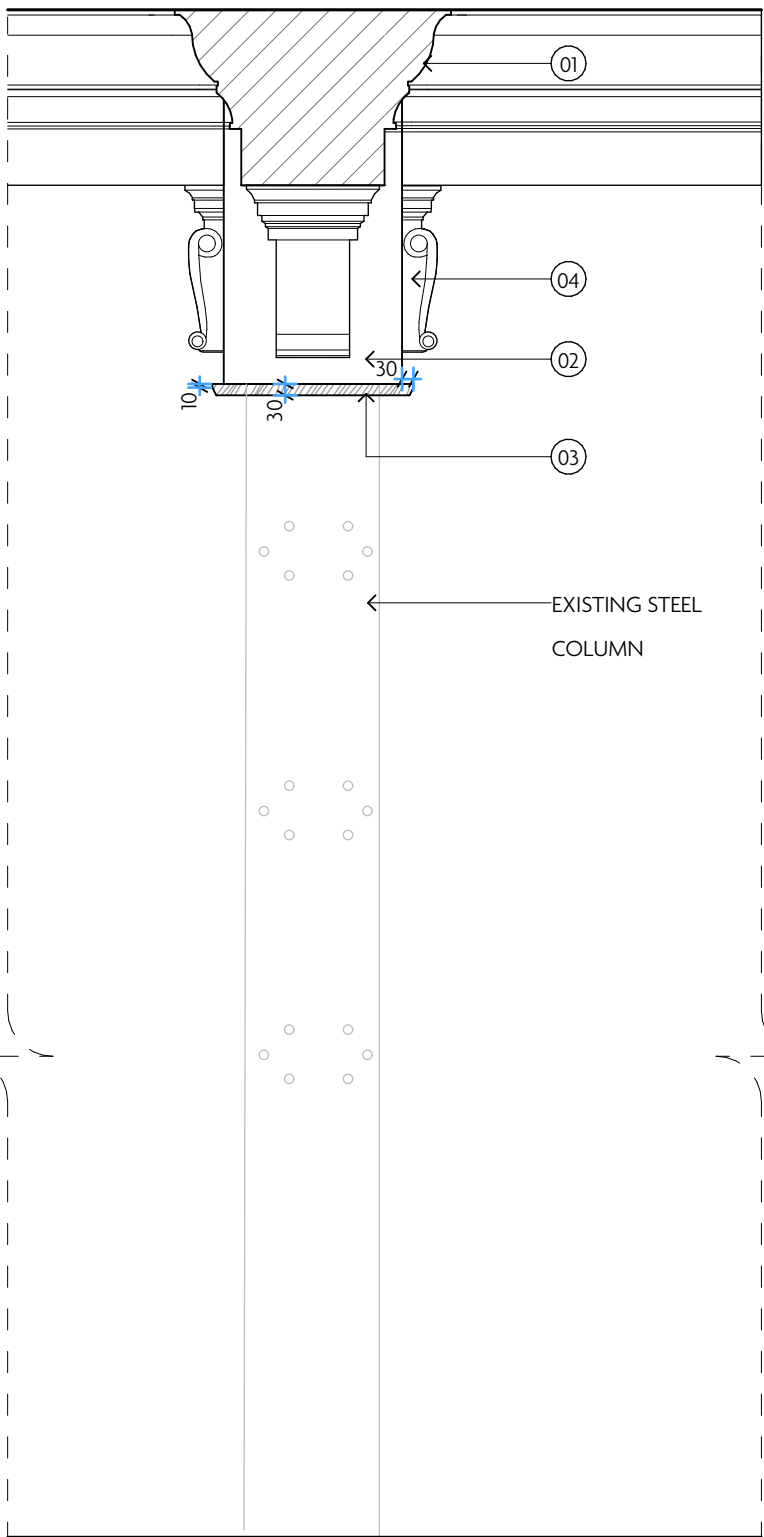

G FRONT ELEVATION
1:20 @ A1

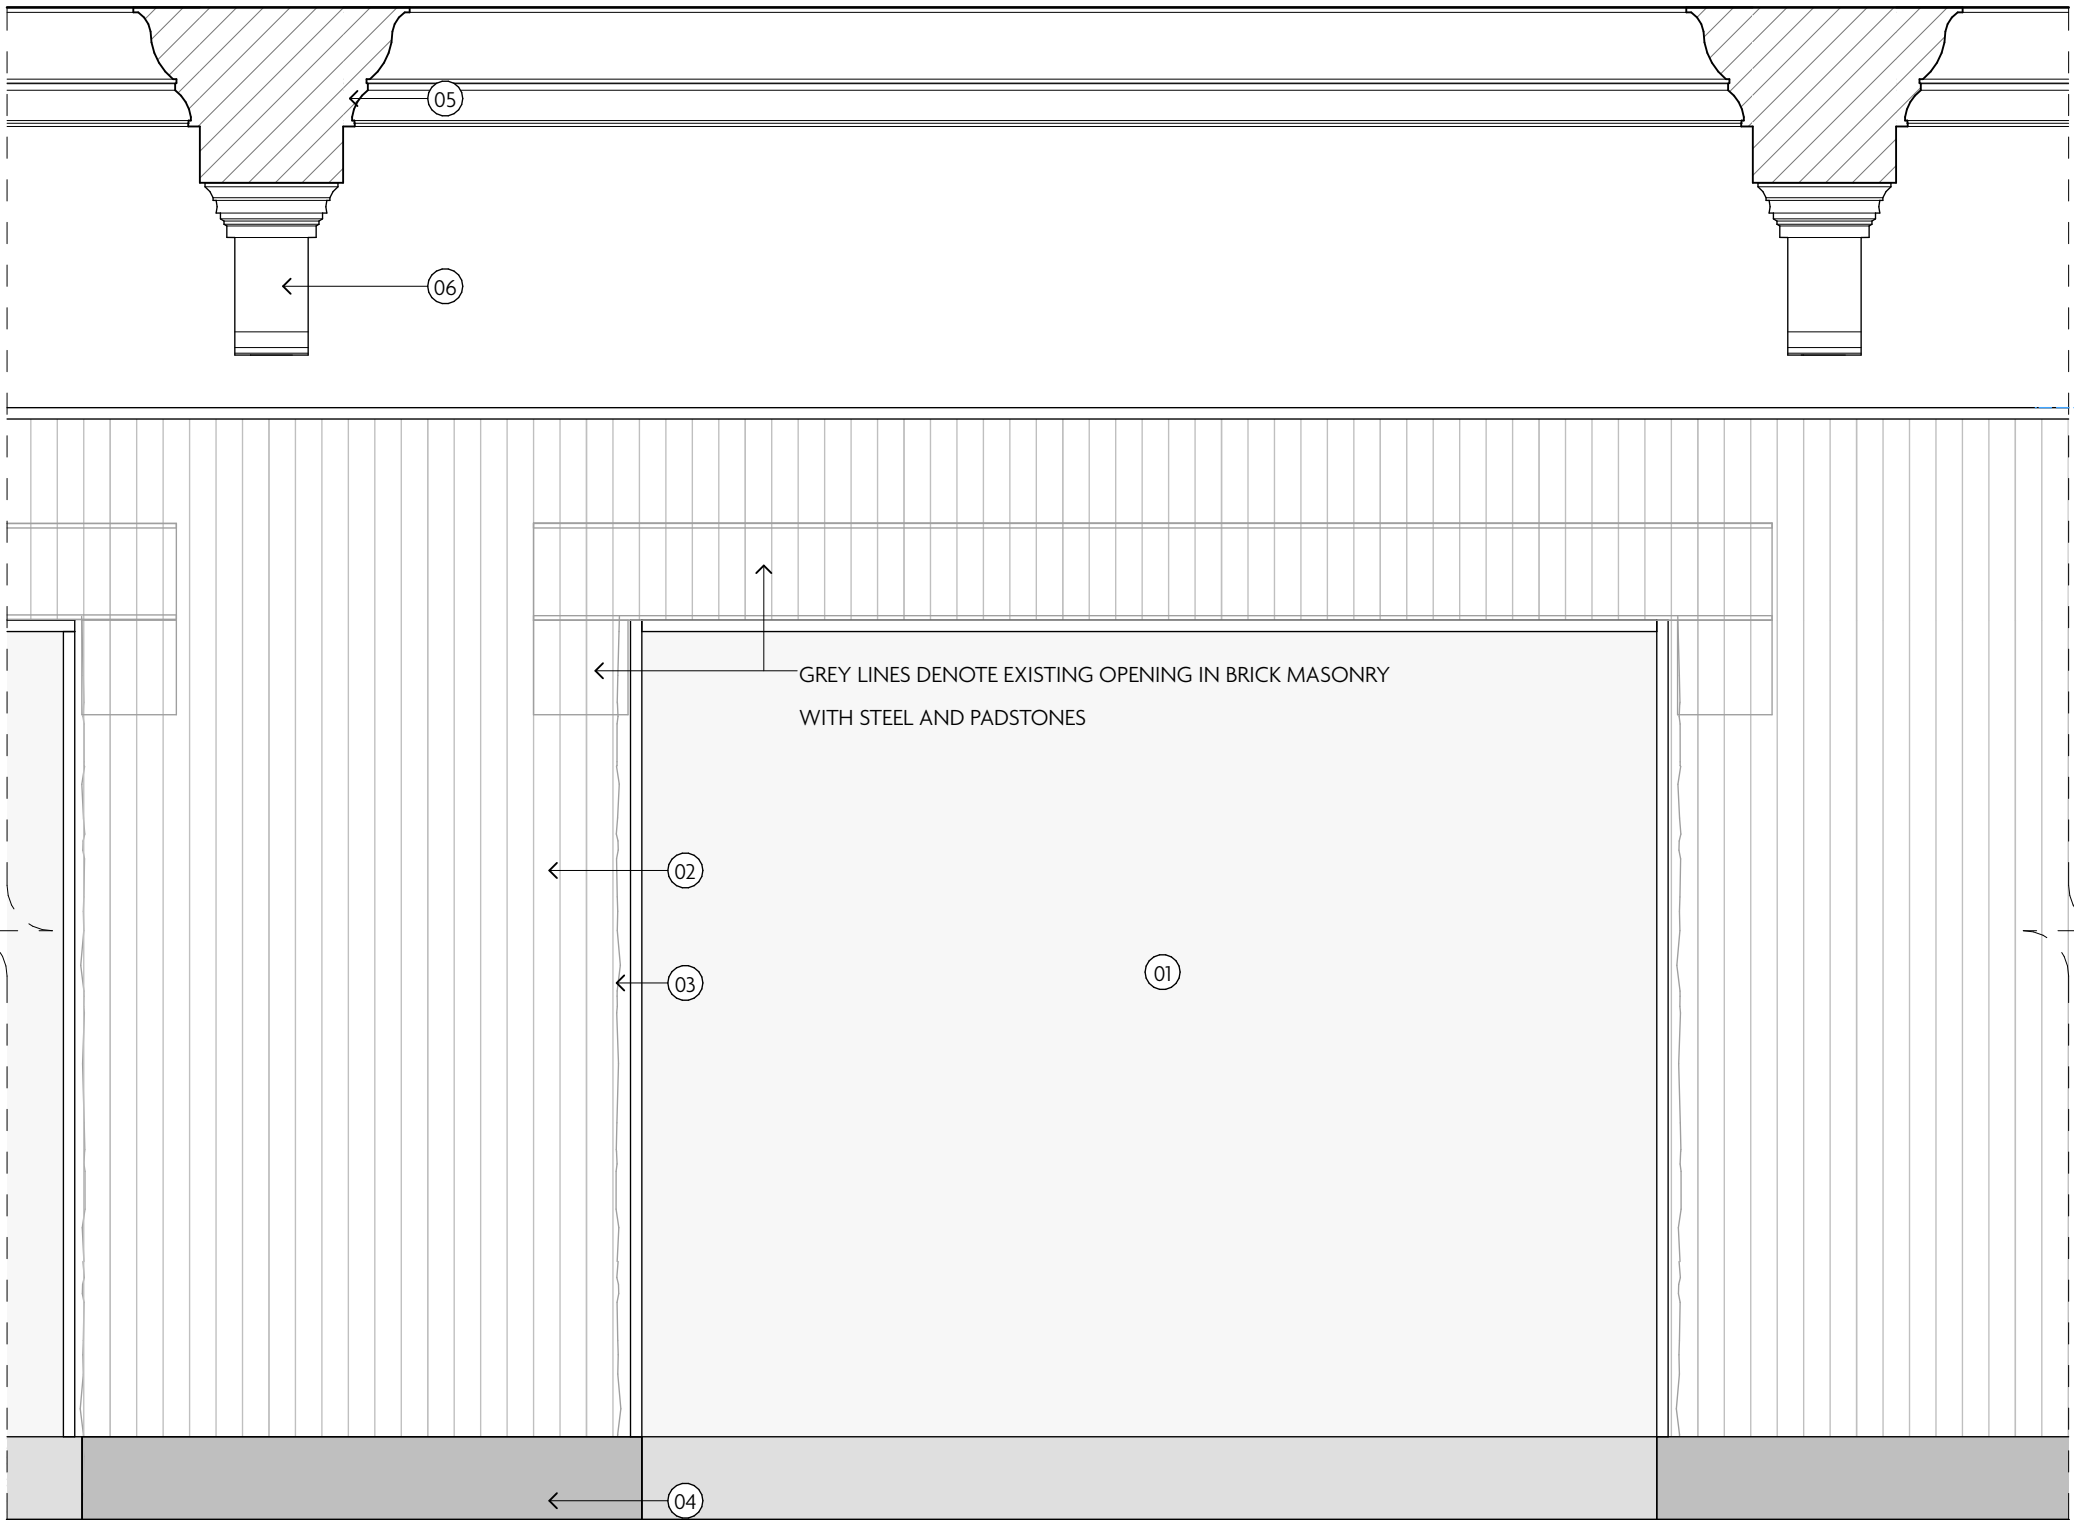

H FRONT ELEVATION
1:20 @ A1

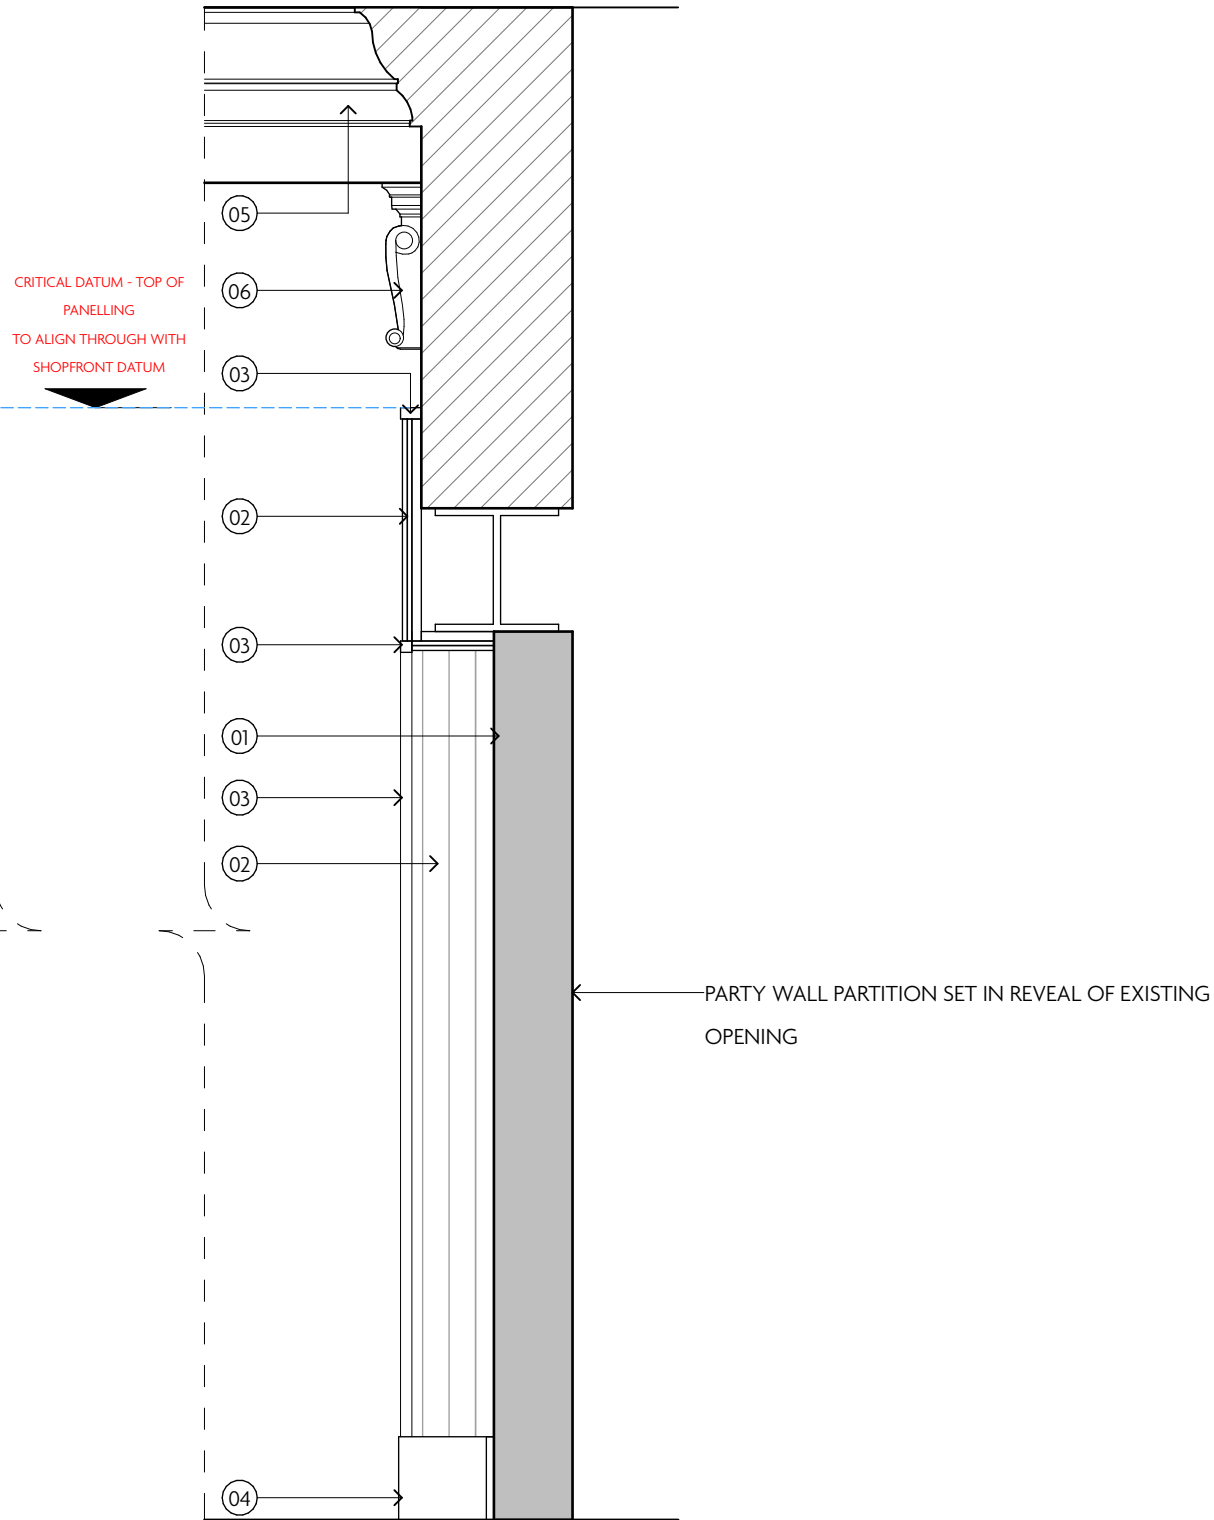

H SECTION
1:20 @ A1

DETAIL DRAWING NOTES:

- 01 EXISTING CORNICE TO BE REPAIRED. TEMPLATE TO BE TAKEN OF CORNICE AND REPRODUCED IN TRADITIONAL FIBRE REINFORCED PLASTER FOR REINSTATEMENT IN VARIOUS LOCATIONS SHOWN
- 02 EXISTING PLASTER CASING TO BE MADE GOOD AND RECEIVE PAINT FINISH
- 03 UNDERSIDE OF PLASTER CASING TO BE FINISHED WITH 30MM SOLID HARDWOOD PANEL SCRIBED AROUND COLUMN WITH 10MM ARISED EDGE
- 04 PLASTER CORBELS TO BE REPAIRED / REPLACED. TEMPLATE TO BE TAKEN OF CORBELS AND REPRODUCED AS REQUIRED WITH TRADITIONAL FIBRE REINFORCED MOULDING PLASTER

DETAIL DRAWING NOTES:

- 01 PAINTED PLASTER FINISH.
- 02 15MM X 70MM BESPOKE TONGUE AND GROOVE SOFTWOOD PANELLING TO BE FIXED ON SOFTWOOD GROUNDS, FIXED INTO MORTAR JOINT TO MASONRY, TO RECEIVE PAINT FINISH.
- 03 SOFTWOOD CAPPING
- 04 SOFTWOOD PAINTED SKIRTING
- 05 EXISTING CORNICE TO BE REPAIRED TEMPLATE TO BE TAKEN OF CORNICE AND REPRODUCED AS REQUIRED IN FIBRE REINFORCED PLASTER FOR REINSTATEMENT IN VARIOUS LOCATIONS SHOWN
- 06 PLASTER CORBELS TO BE REPAIRED / REPLACED. TEMPLATE TO BE TAKEN OF CORBELS AND REPRODUCED AS REQUIRED WITH TRADITIONAL FIBRE REINFORCED MOULDING PLASTER

REV DATE REASON

REV DATE REASON

NOTES

Do not scale from this drawing. All dimensions to be checked on site prior to any manufacture and construction.

Copyright Reserved

Macaulay
Sinclair

PROJECT Flat Iron, Manchester
TITLE Wall Treatments
SCALE @ A1 1:100 / 1:20
DATE 24/10/2023

DRAWN BY

+44 (0)115 950 7313
STUDIO@MACAULAYSINCLAIR.COM
MACAULAYSINCLAIR.COM

PROJ NO. 3809

DWG NO. 03(31)

REV

STATUS

PLANNING