



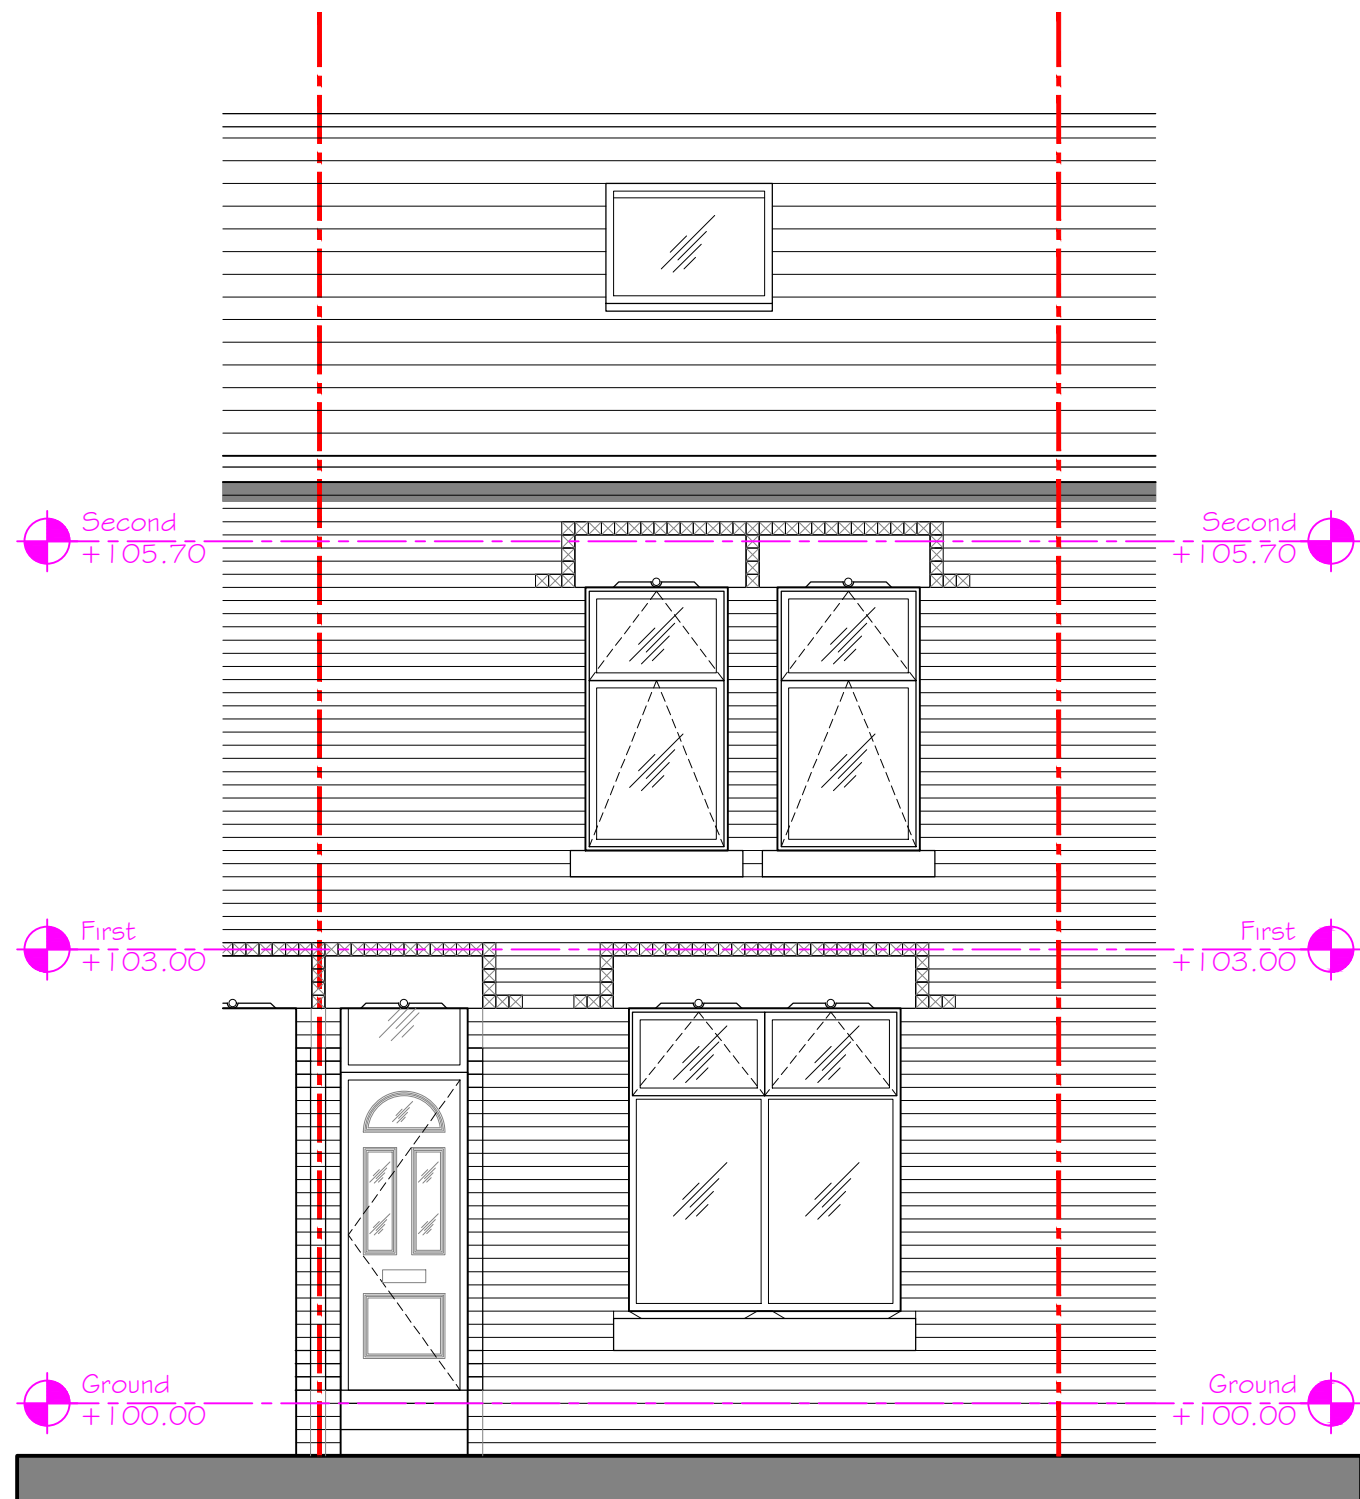

South

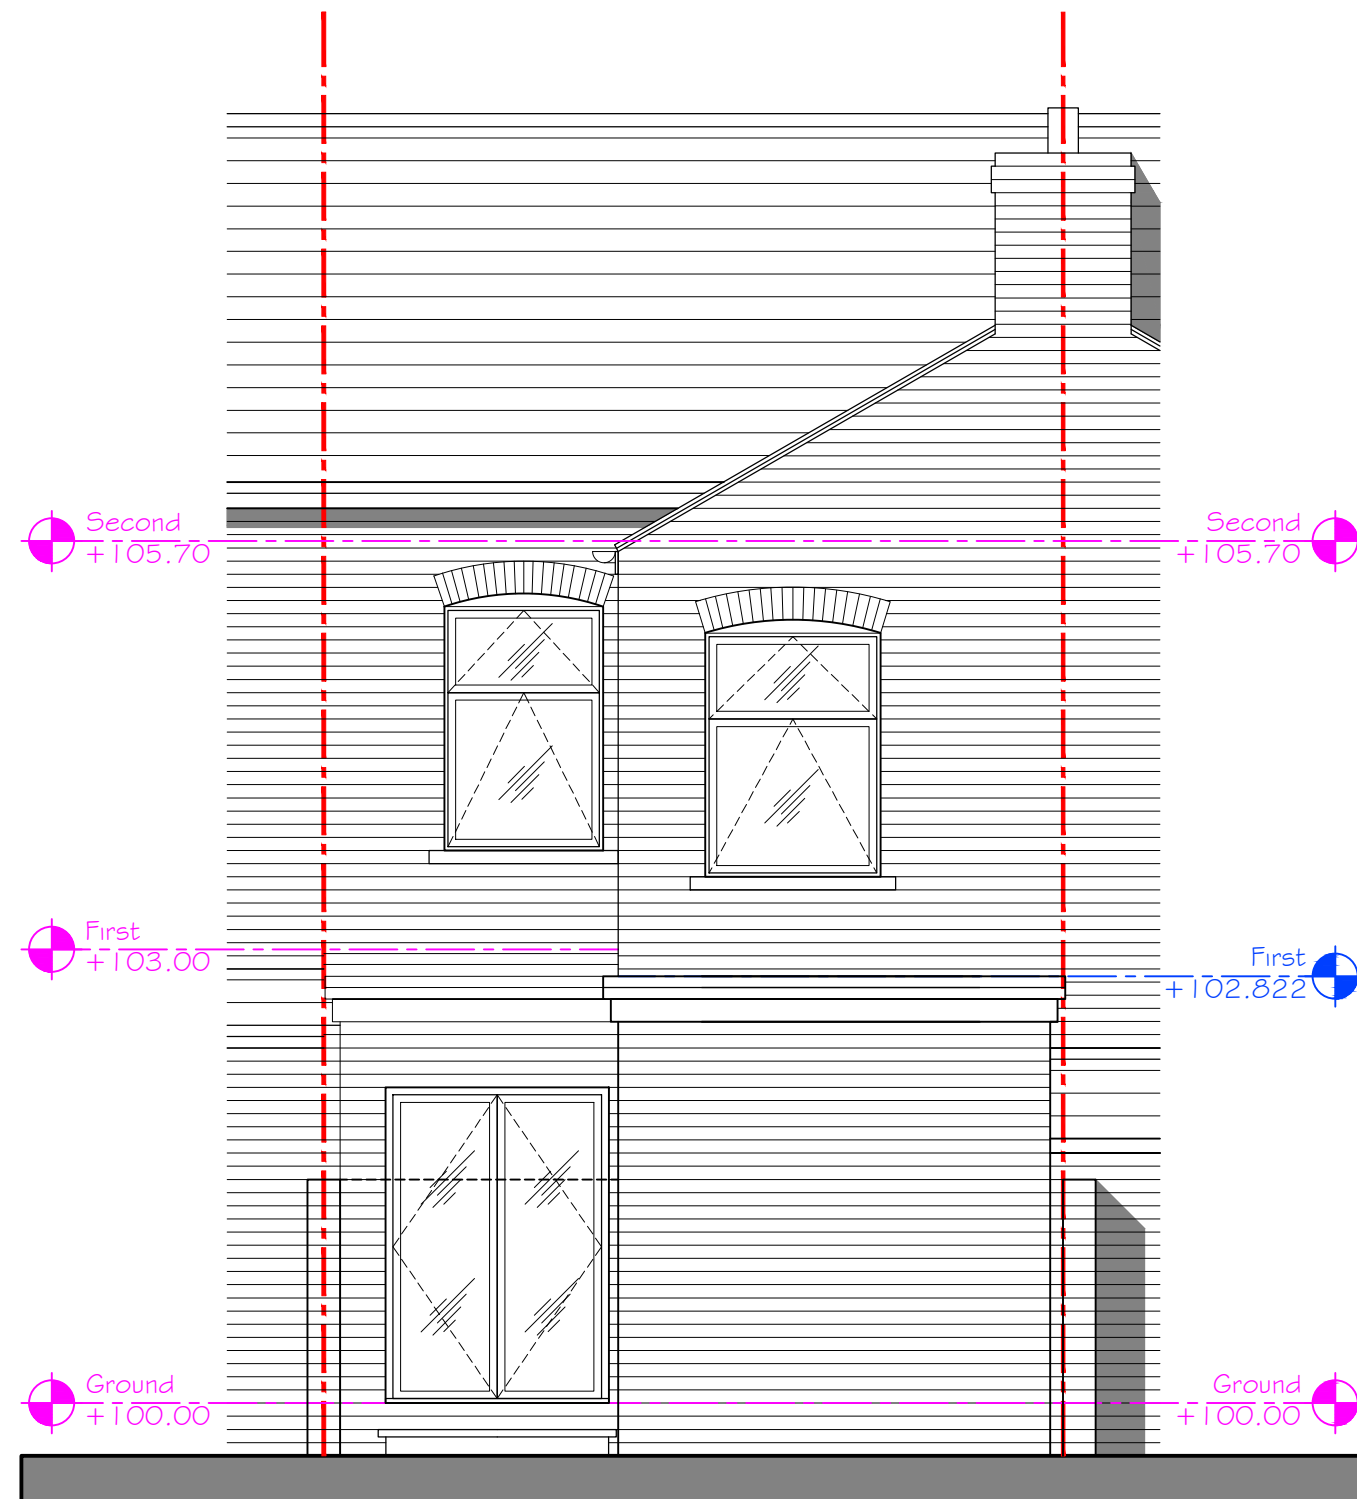

North

PLANNING



47A Park Lane Poynton Stockport Cheshire SK12 1RD
Tel: 01625 403 516 Fax: 01625 403 516
E-mail: info@pzi-architects.co.uk

Drawing No:
KRG57-69-PL-206

Rev:
-

Drawn By:
D.J.J

Checked:
J.Albutt

Project:
11 Bankfield Avenue, rear single
storey extension

Client:

Drawing Title:
PROPOSED
NORTH AND SOUTH ELEVATIONS

Scale:
1:50@A3

Date:
20.07.2023

Revision	Description	Init.	Date
----------	-------------	-------	------