



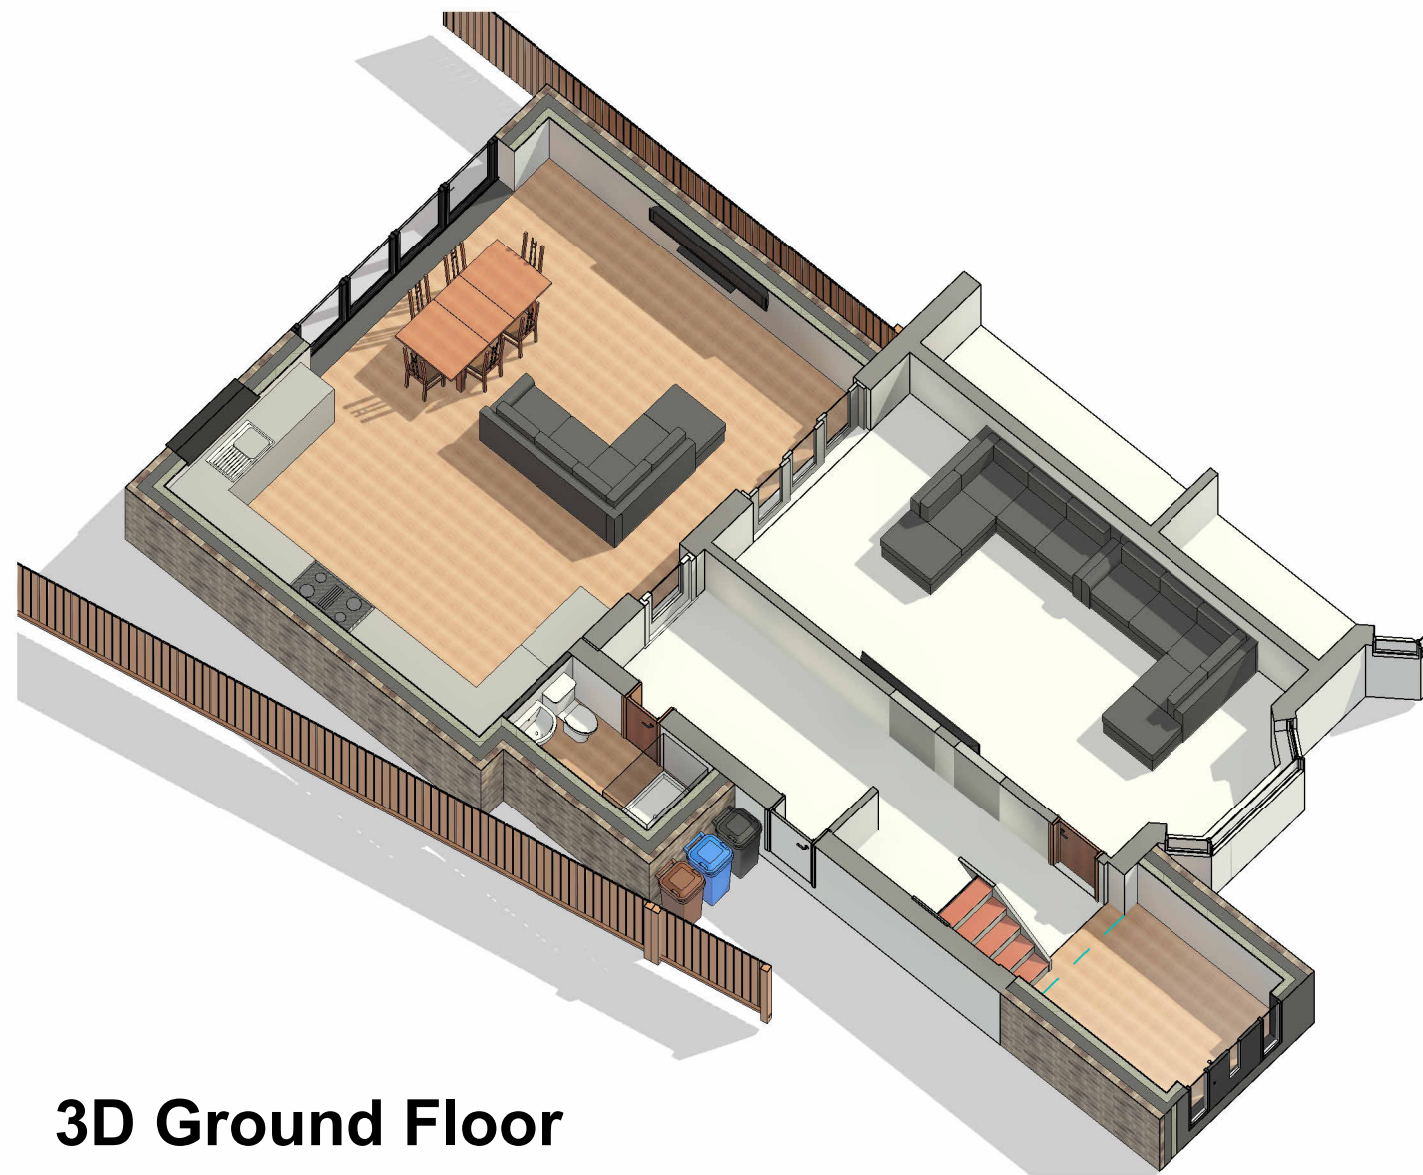

3D Ground Floor

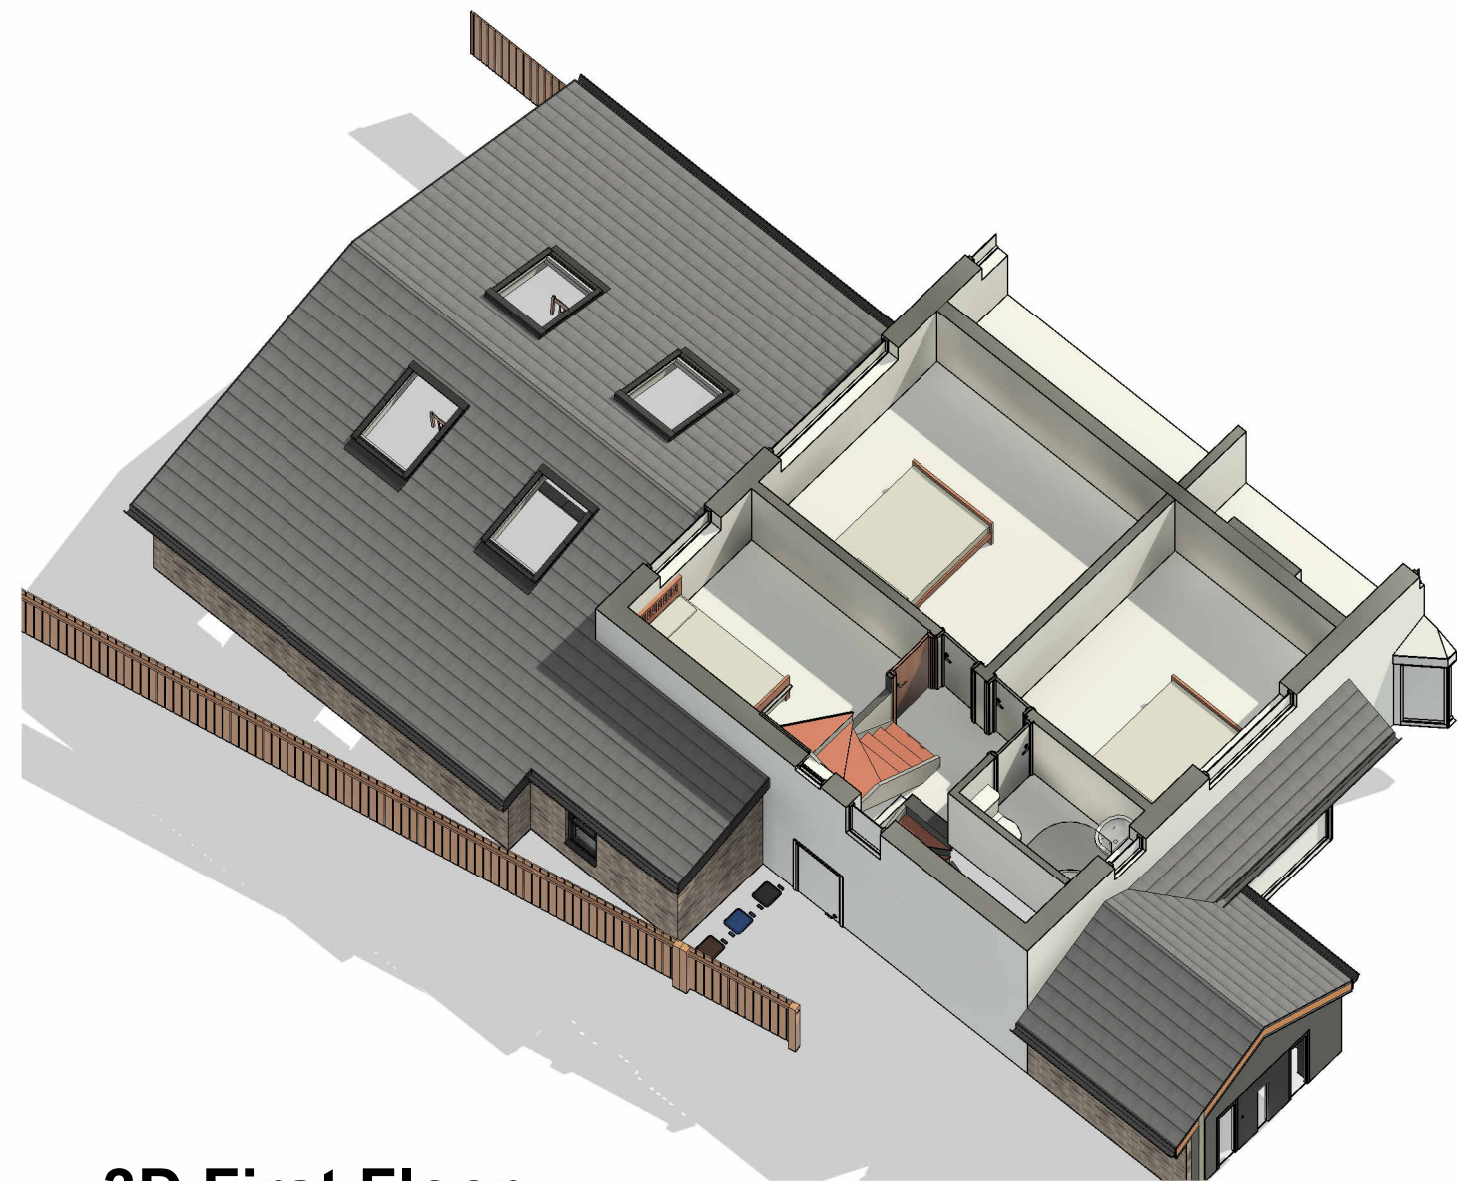

3D First Floor

COPYRIGHT © ALL RIGHTS RESERVED BY VIKAS ALYAS LTD. DO NOT SCALE FROM DRAWING. DRAWING INDICATES DESIGN INTENT ONLY. REPORT ANY DISCREPANCIES TO CLIENT / VA LTD. NOT TO BE USED FOR CONSTRUCTION UNLESS STATED SO. TO BE READ IN CONJUNCTION WITH OTHER DRAWINGS OR SPECIFICATION WHERE PROVIDED.

ARCHITEK
BUILDING DESIGN CONSULTANCY

0161 511 8479
vikas@architek.uk
916 Stockport Road, Levenshulme, Manchester, M19 3AB

No.	Description	Date
P1	Issue to Planning	15.11.2023

PROJECT		ADDRESS		CLIENT		
Single storey rear/side extension and front porch extension		375 Kingsway, Manchester M19 1NG		Usman Tahir		
Manchester City Council		PURPOSE OF ISSUE Planning		SHEET		
				3D Floor Plans		
				Date 15.11.2023	Project number 1246	Scale (@ A3)
				Drawn by VA	DRAWING NUMBER	REV
				Checked by VA	A106	P1