
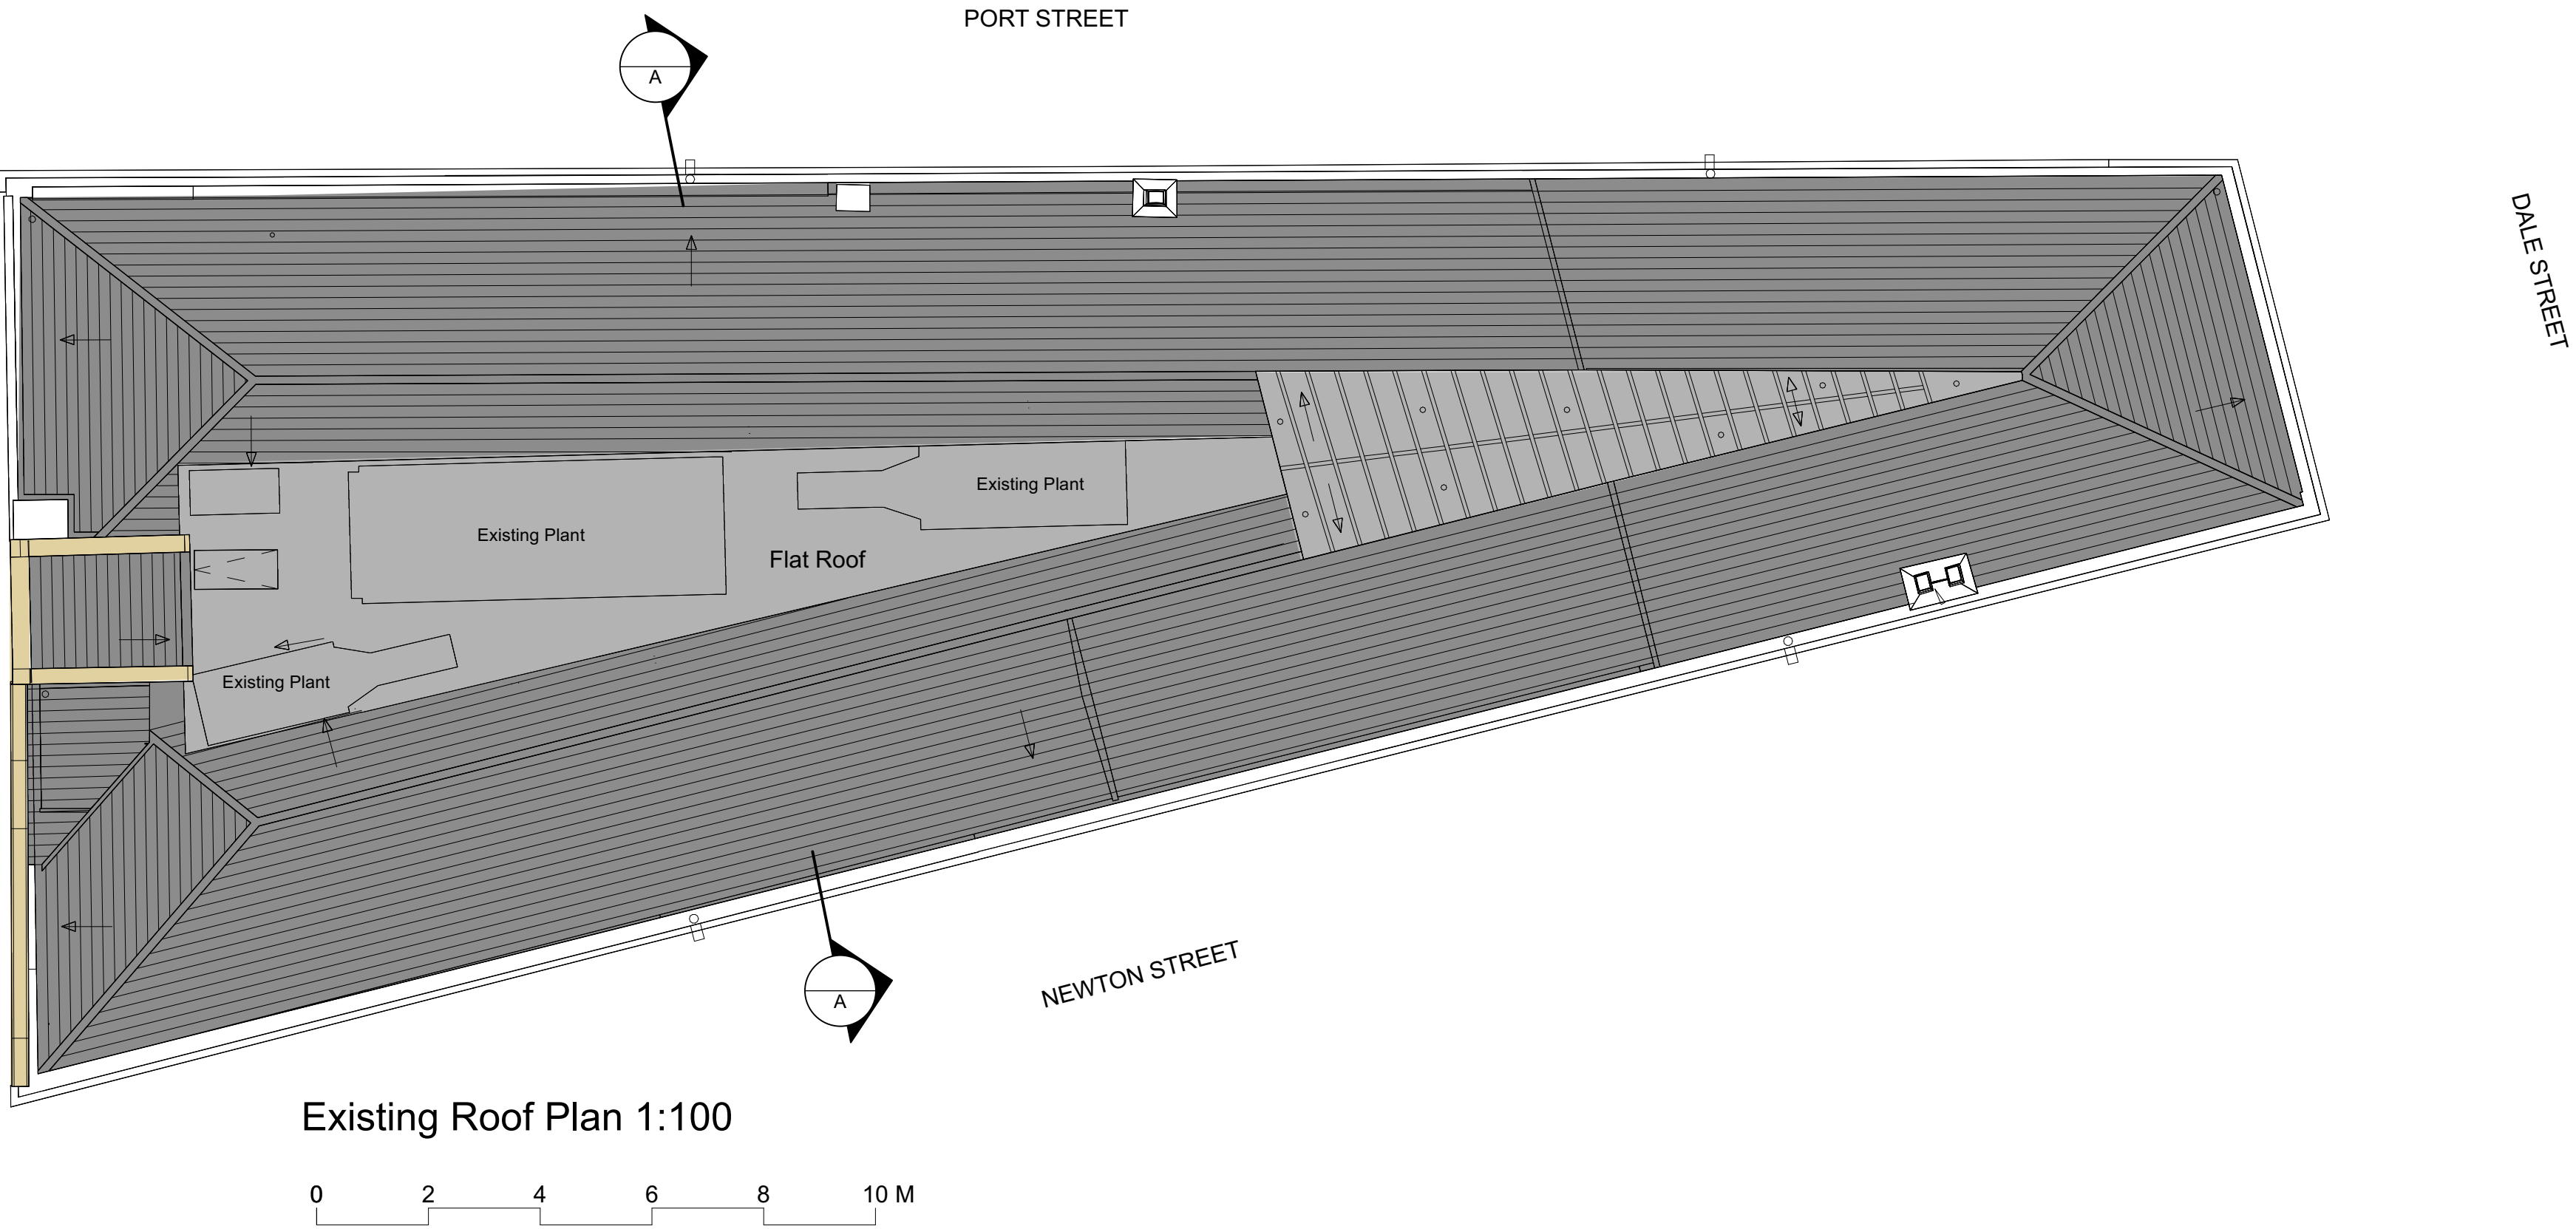


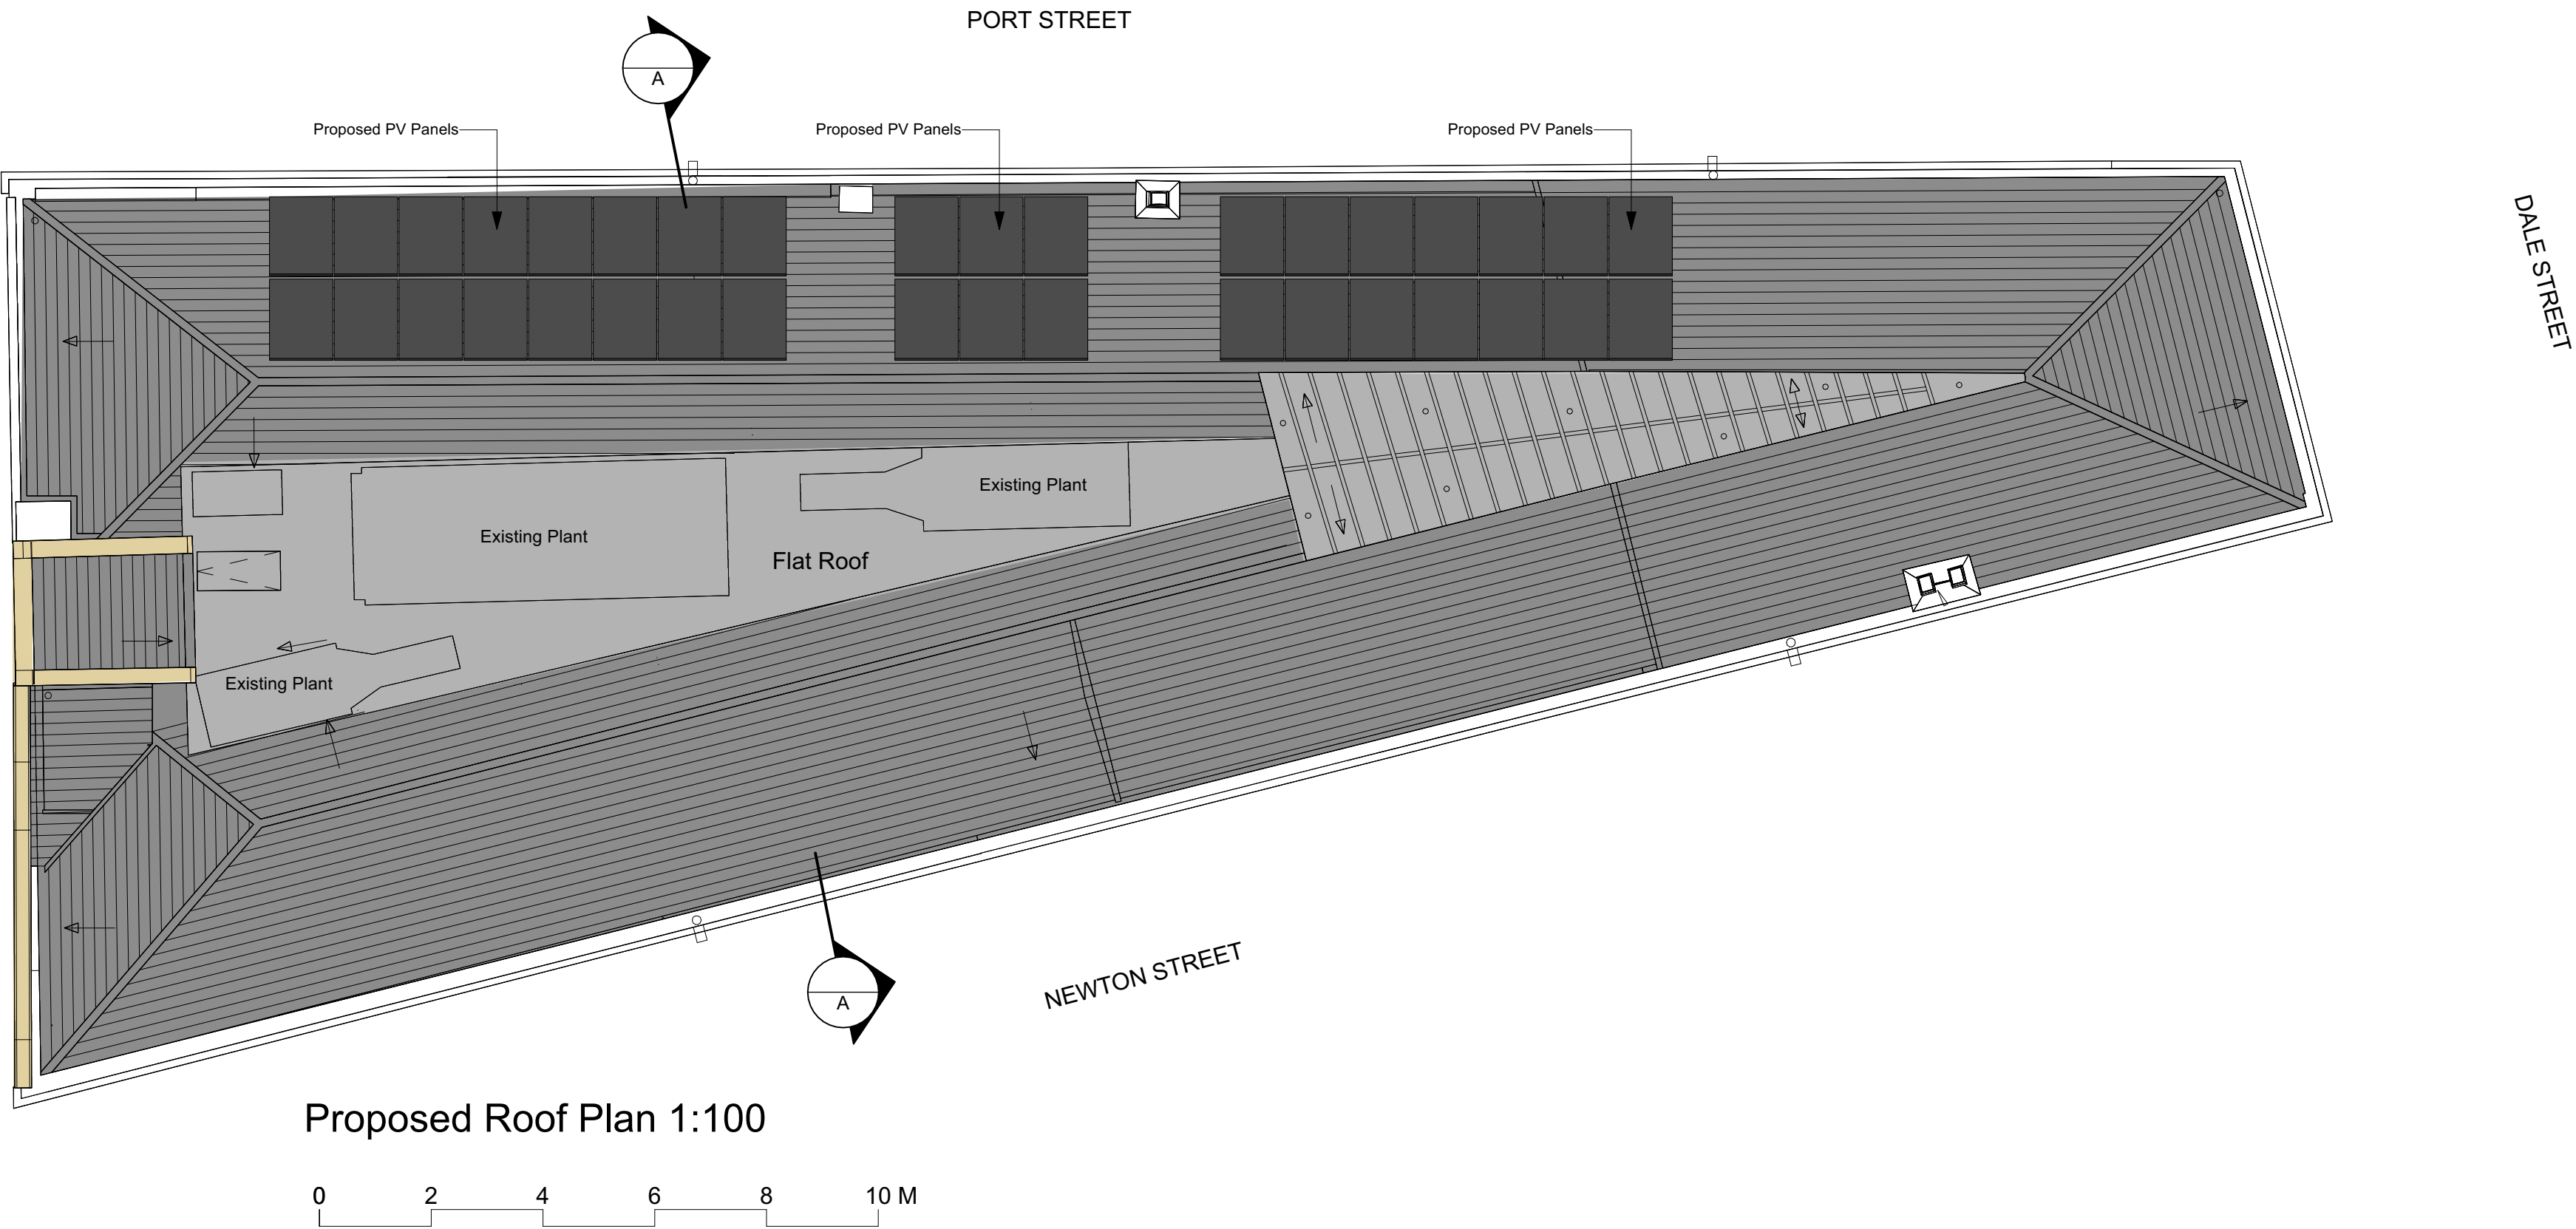

B	01/11/2023	PV Panels reduced following planners comments.	AB
A	10/05/2023	Street names.	AB
Rev	Date	Description	By Chk

AXIOM ARCHITECTS

1 Brooklands Yard Southover High Street Lewes East Sussex BN7 1HU
Tel. 01273 479434 www.axiomarchitects.co.uk

Client
easyHotel

Project
33 Dale Street
Manchester
M1 2HF

Drawing
Existing and Proposed Roof Plan

Scale	Date	Drawn	Checked
1:100	21/03/2023	AB	AB
Drawing No.			Revision
5964-P	002	B	
Status			
PLANNING			