

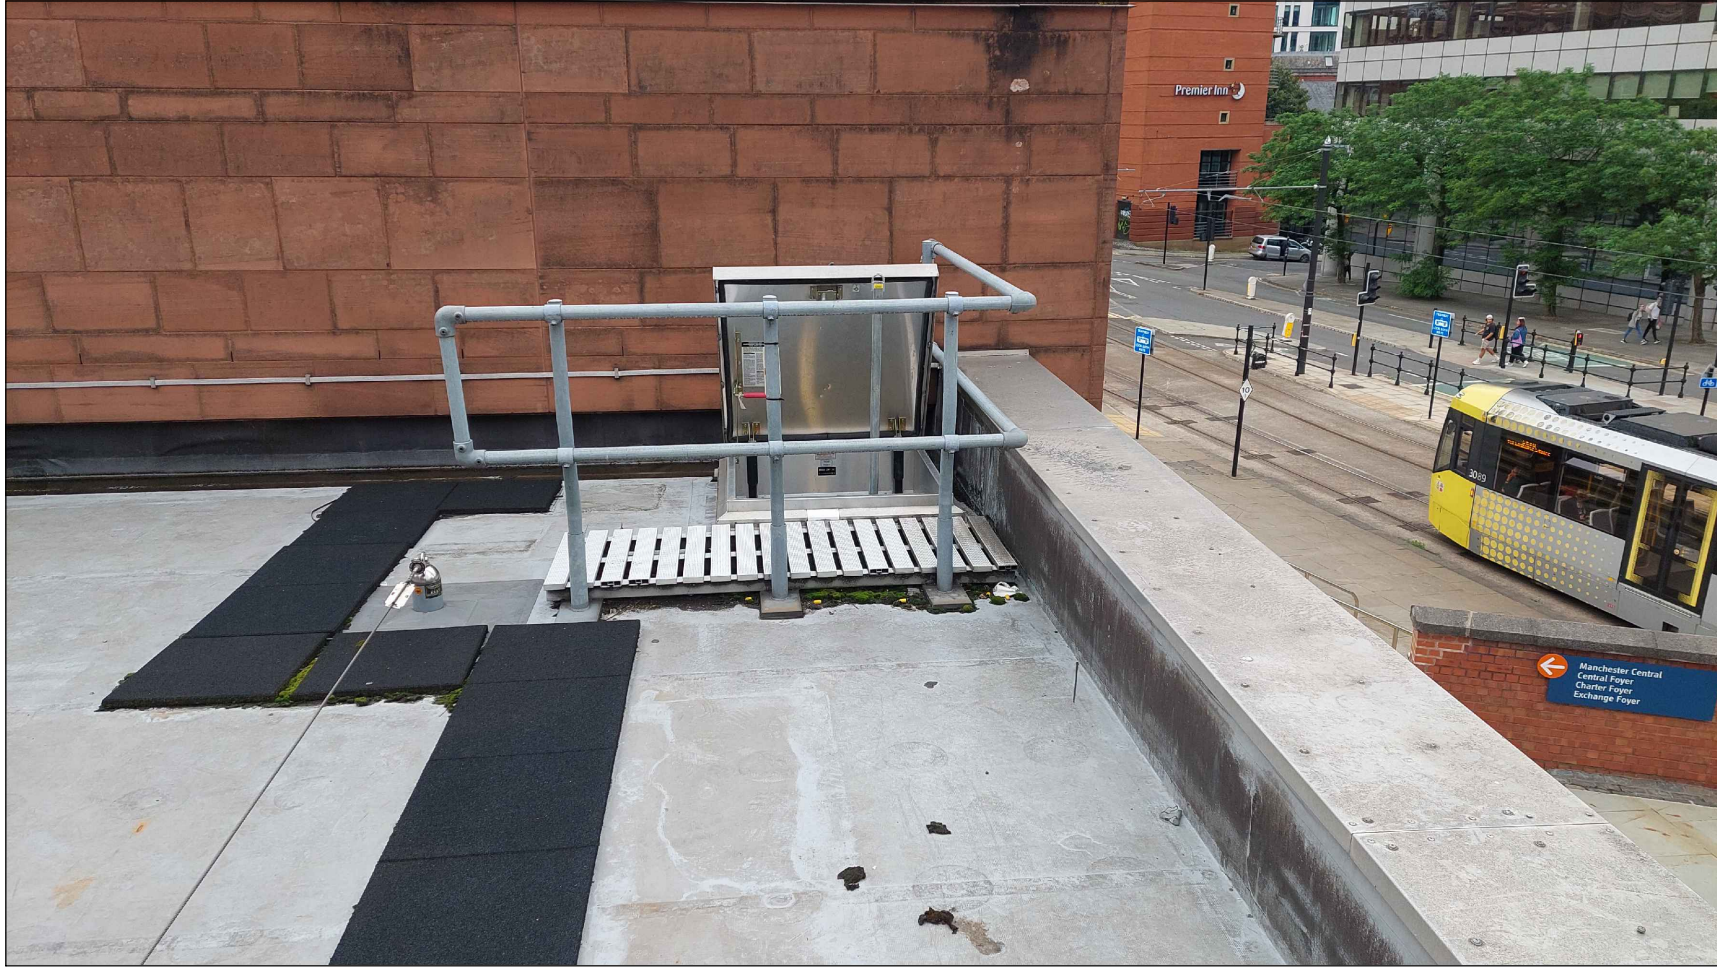
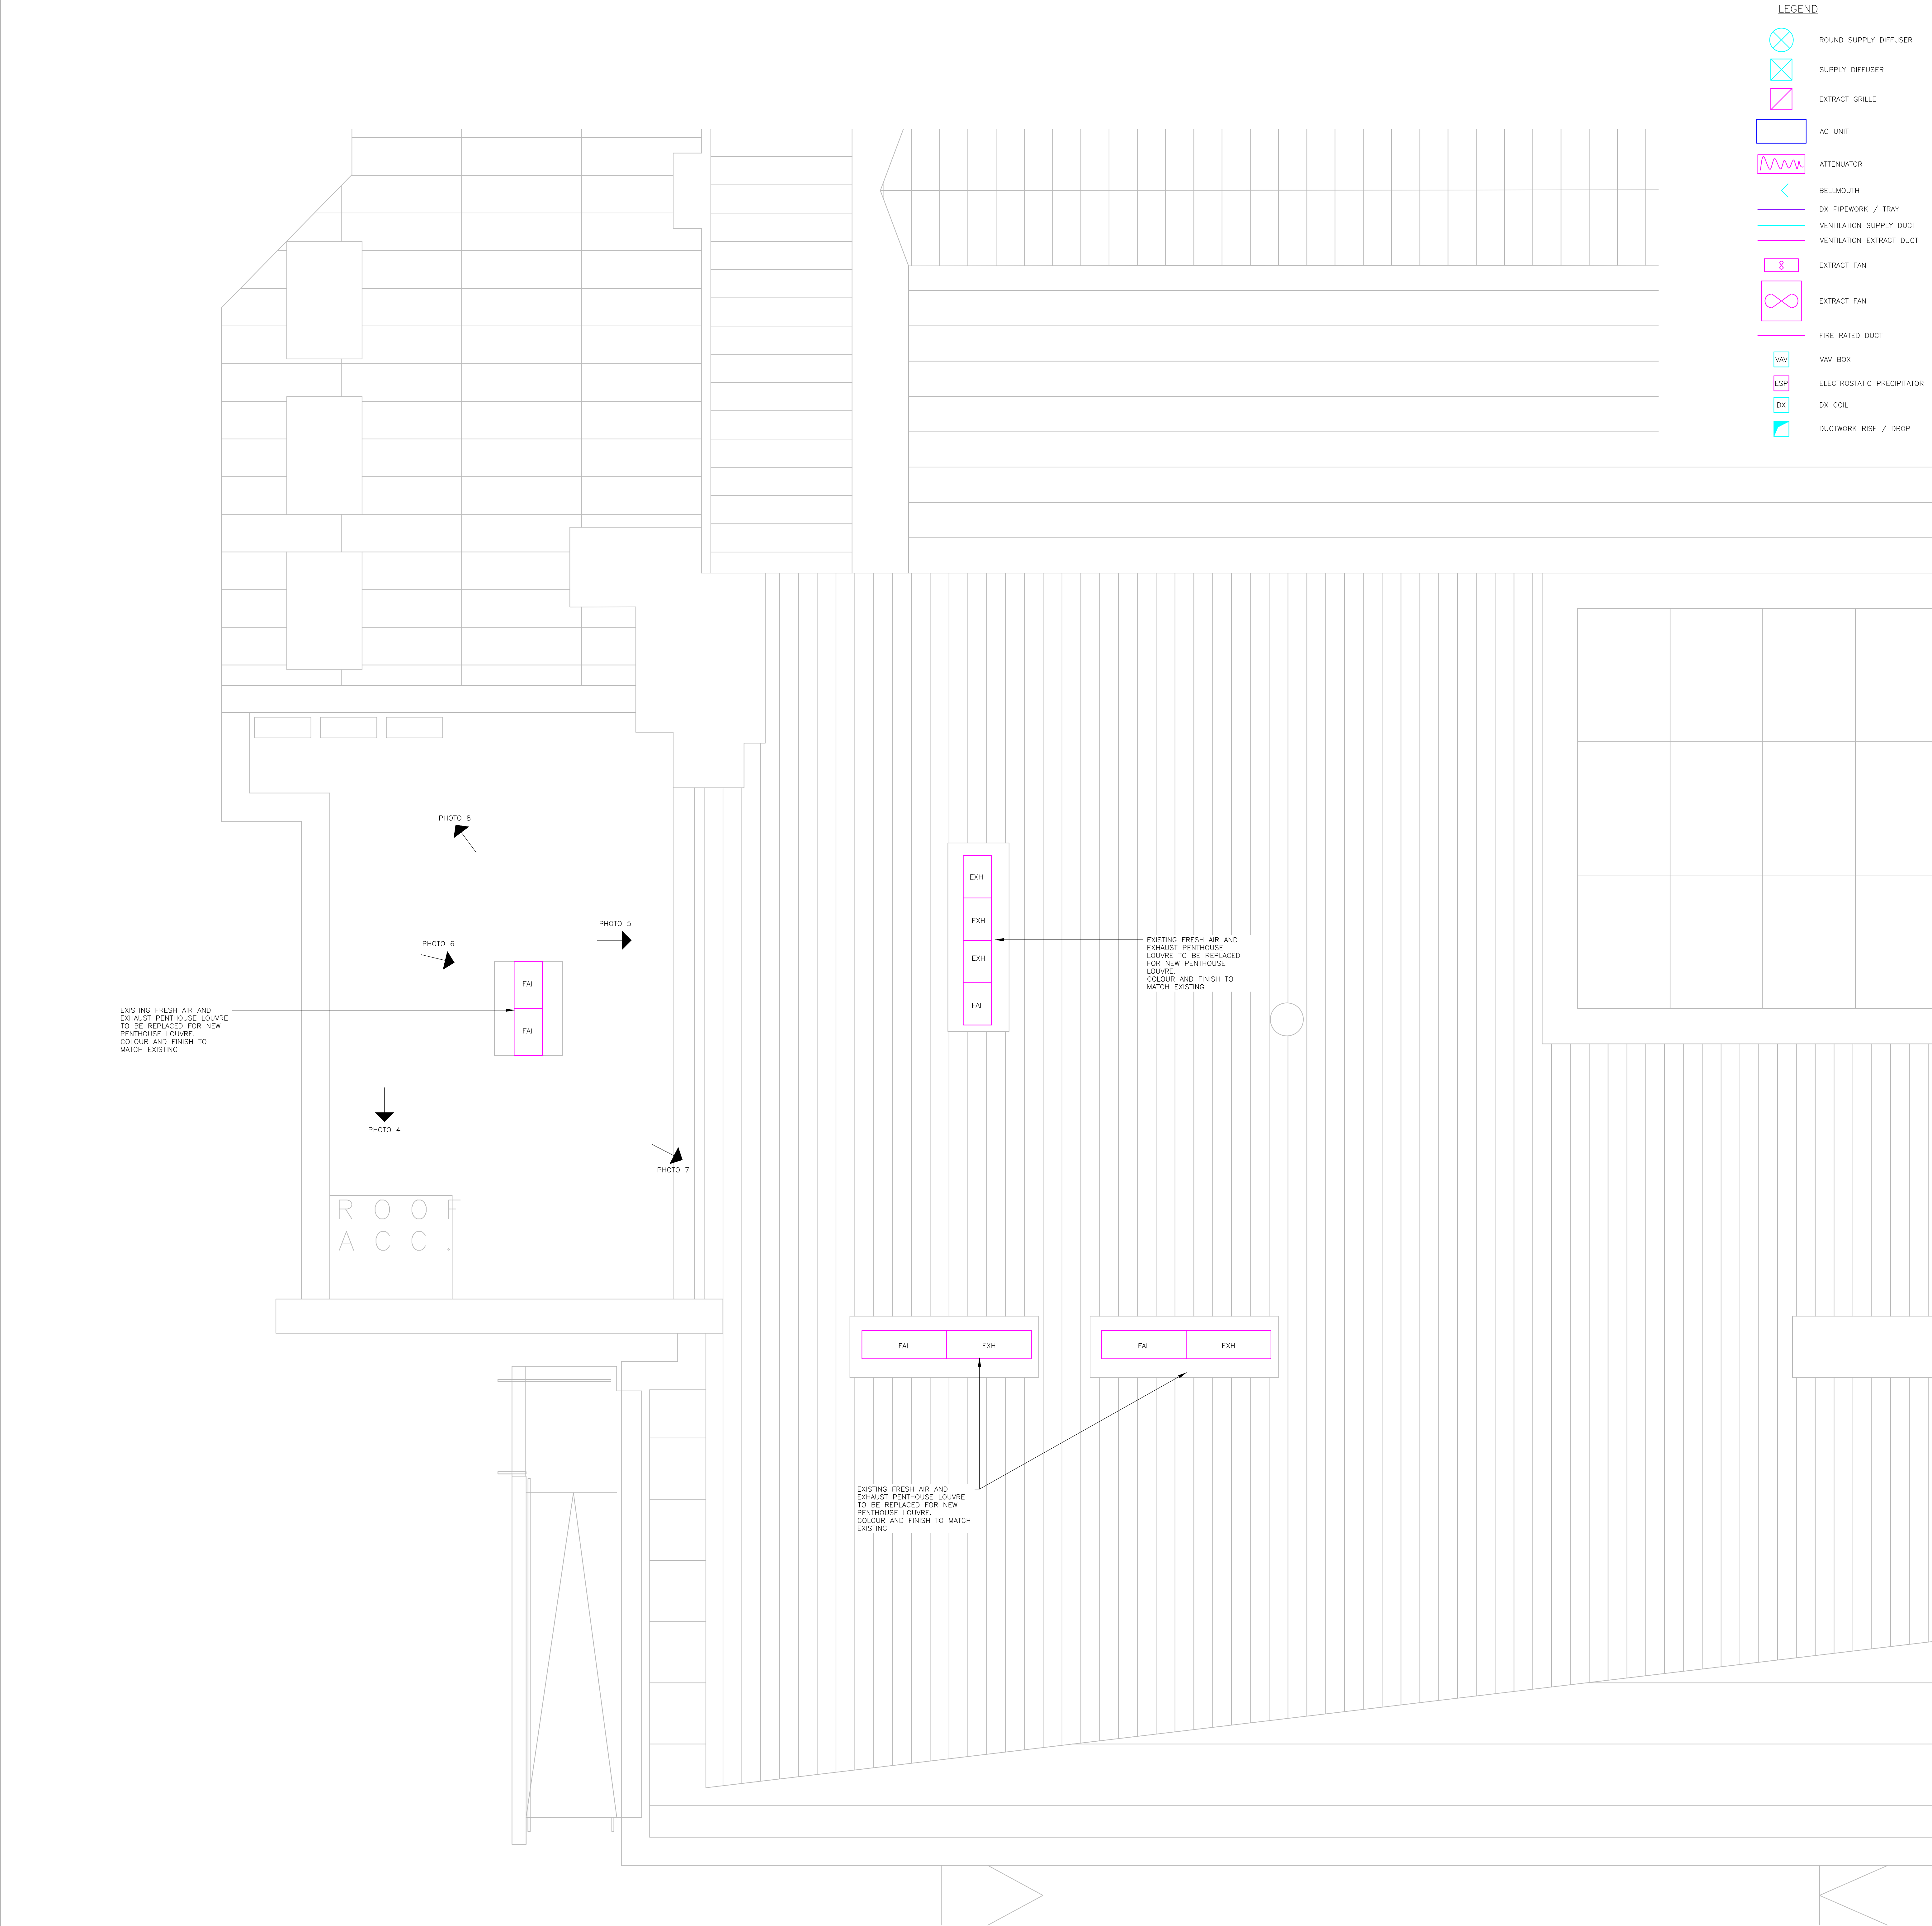


PHOTO 4 – EXISTING ACCESS TO FLAT ROOF.

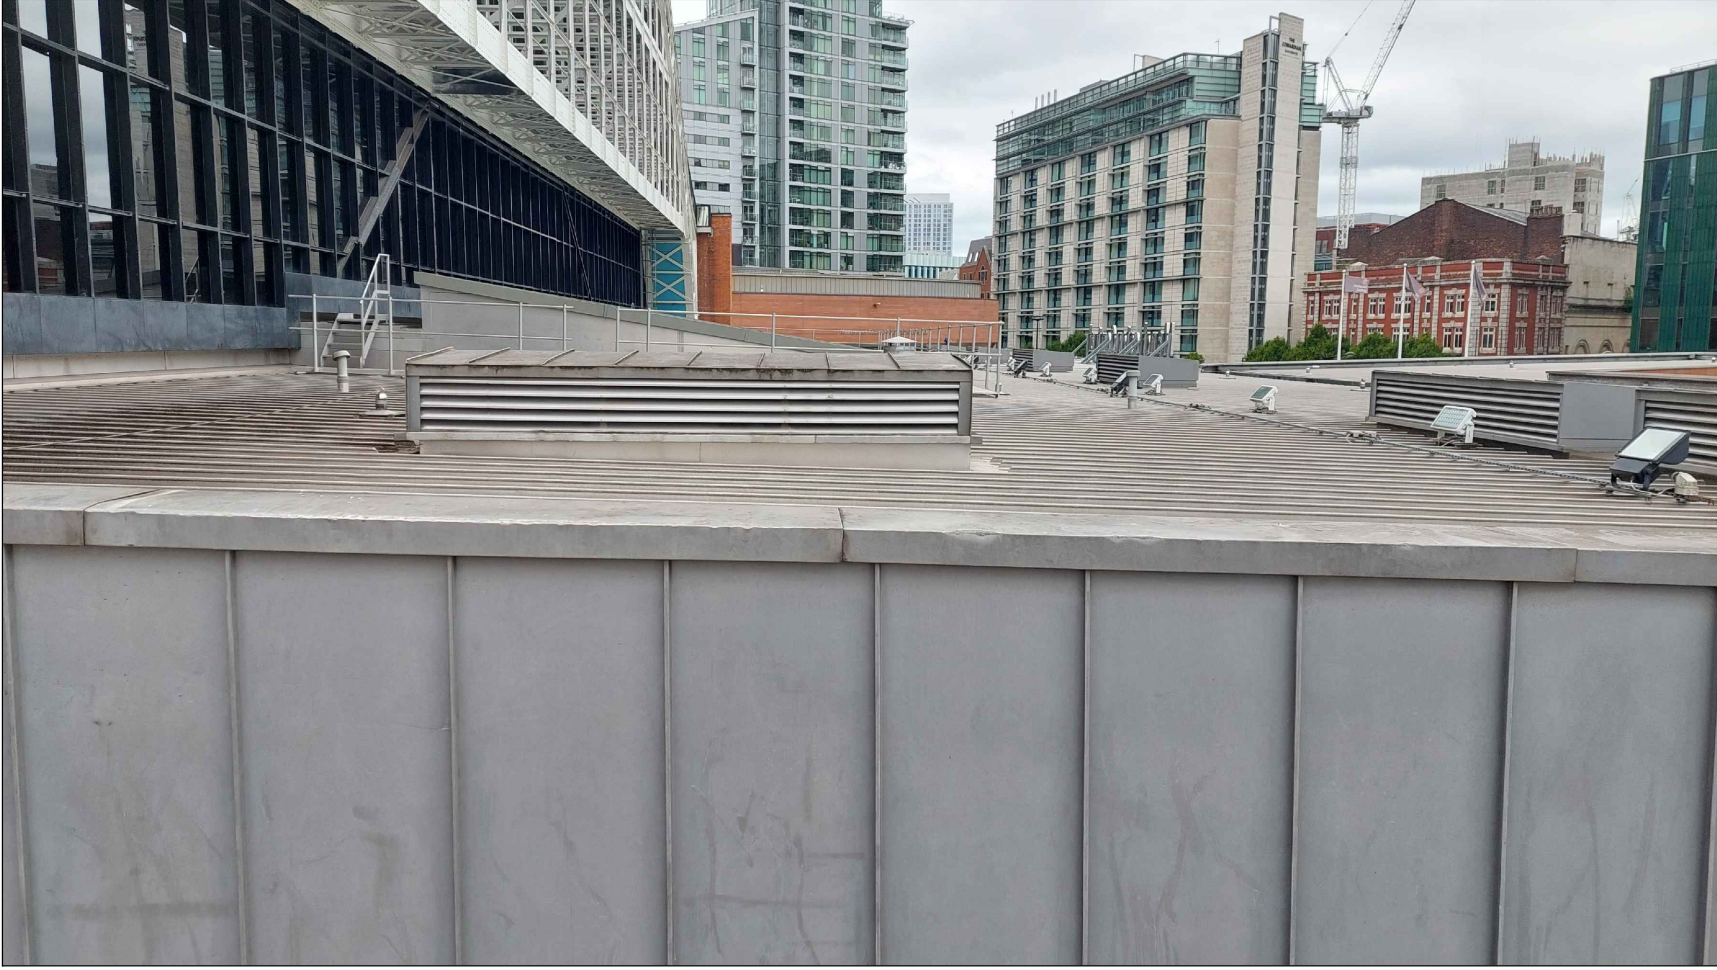


PHOTO 5 – EXISTING FRESH AIR AND EXHAUST PENTHOUSE LOUVRE TO BE REPLACED FOR NEW PENTHOUSE LOUVRE. COLOUR AND FINISH TO MATCH EXISTING



PHOTO 6 – EXISTING FRESH AIR AND EXHAUST PENTHOUSE LOUVRE TO BE REPLACED FOR NEW PENTHOUSE LOUVRE. COLOUR AND FINISH TO MATCH EXISTING



PHOTO 7 – EXISTING FRESH AIR AND EXHAUST PENTHOUSE LOUVRE TO BE REPLACED FOR NEW PENTHOUSE LOUVRE. COLOUR AND FINISH TO MATCH EXISTING



PHOTO 8 – EXISTING 3NO. CONDENSERS SERVING FIRST FLOOR OFFICES.

16/10/23	EXTERNAL SEATING AREA OMITTED	P2	UR
08/08/23	ISSUED FOR PLANNING	P1	UR
Date	Description	Rev	By

consulting engineers

hulley & kirkwood

Manchester Office

2 Commercial Street

Castlefield

Manchester

M15 4RQ

Tel No: 0161 832 2030

E: hk.manchester@hulley.co.uk

...Making Buildings Work

Project:	Manchester Central Project Windsor Cobden Rooms
Drawing Title:	Proposed Mechanical Services Roof Planning Drawing
Drawing Number:	51007(50)WIND-101
Revision:	P2
Date:	07/08/2023
Scale:	1:50
Drawn By:	U.Rehan
CAD Dwg File:	51007(50)WIND-101.dwg
Arch. Base Dwg:	

Issue Status:
Preliminary

A0