



Do not scale from this drawing. All information should be checked by the contractor on site before commencing work. Any discrepancies should be reported to Archirama immediately. All rights are reserved and are not transferable. Unauthorised reproductions of this drawing are not permitted.



3 Existing front Elevation
1:100 @ A1

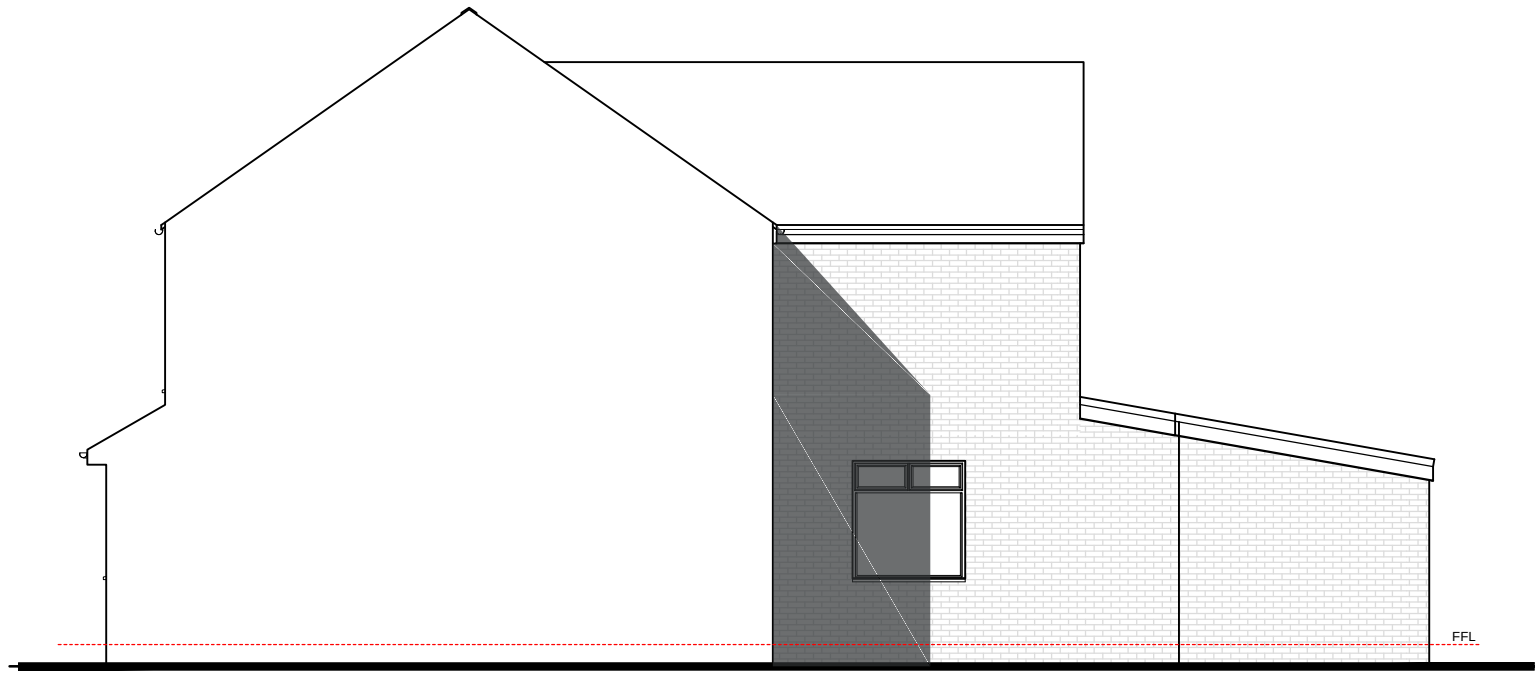


4 Existing Side (North) Elevation
1:100 @ A1 (no changes proposed)

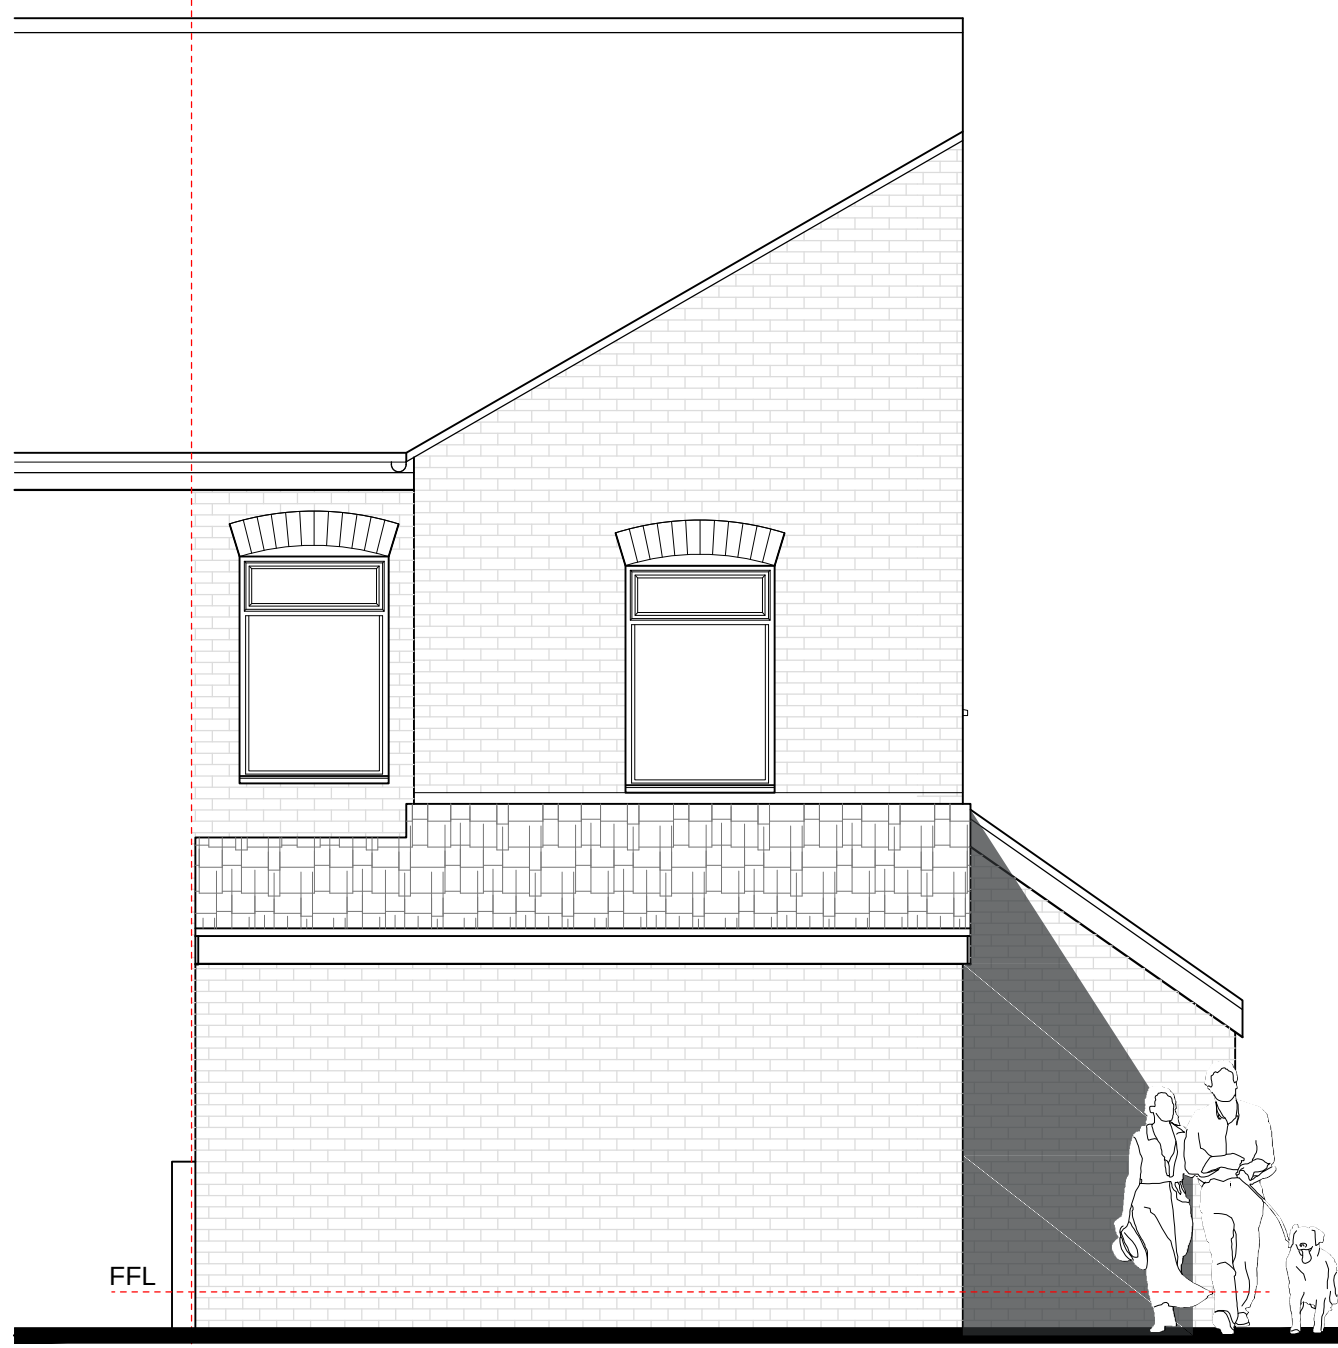


8 Proposed Rear Elevation
1:50 @ A1


WHITE DOUBLE GLAZED
UPVC WINDOWS & DOOR
BRICKS TO MATCH
EXISTING HOUSE

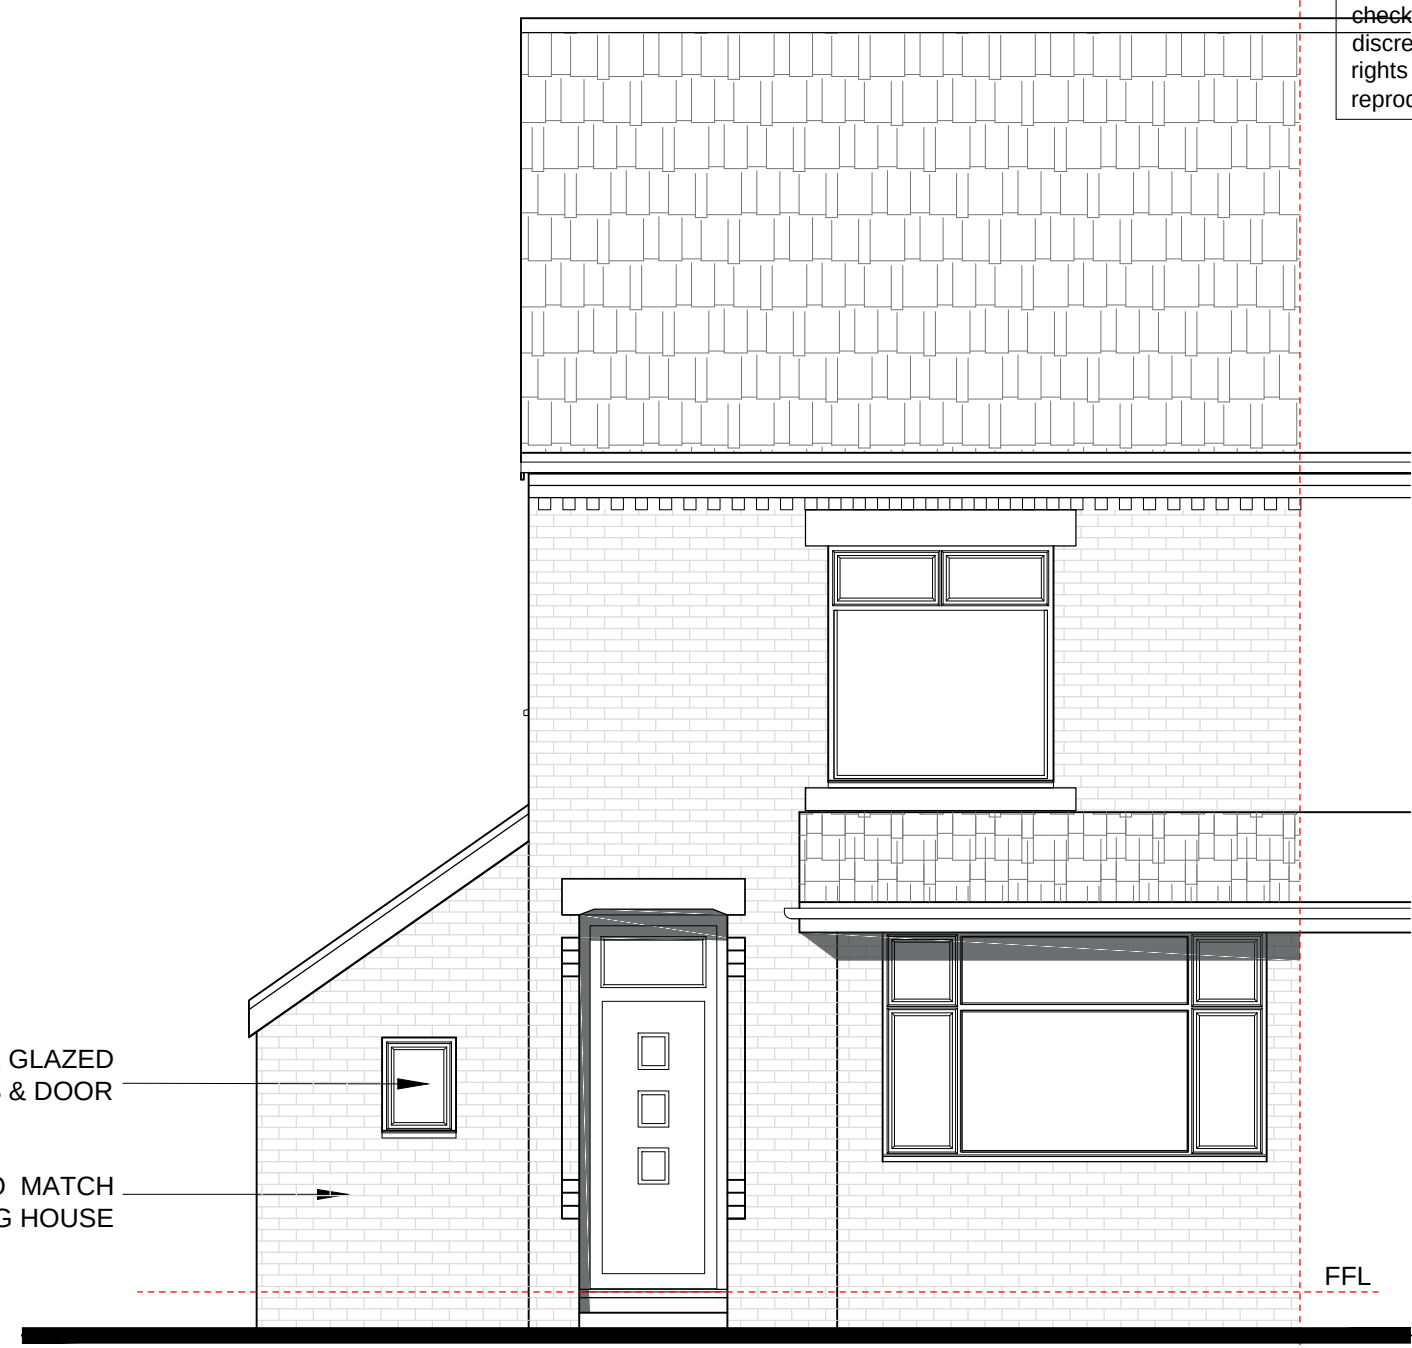


9 Proposed Front Elevation
1:50 @ A1

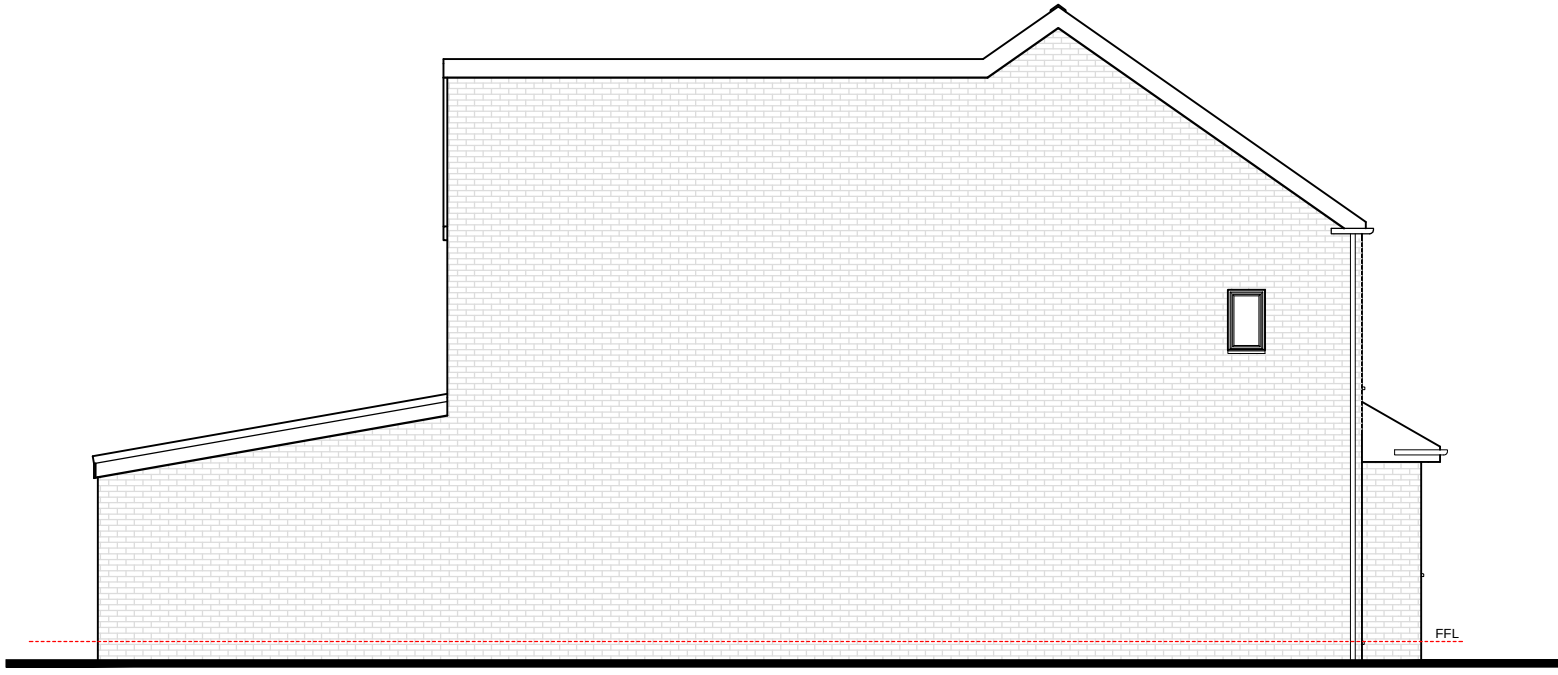


5 Existing Side (South) Elevation
1:100 @ A1

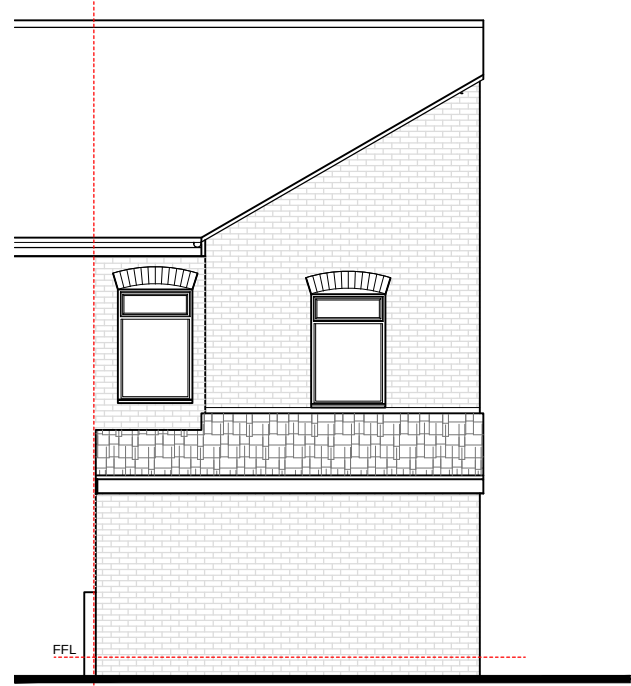


6 Existing Rear Elevation
1:100 @ A1

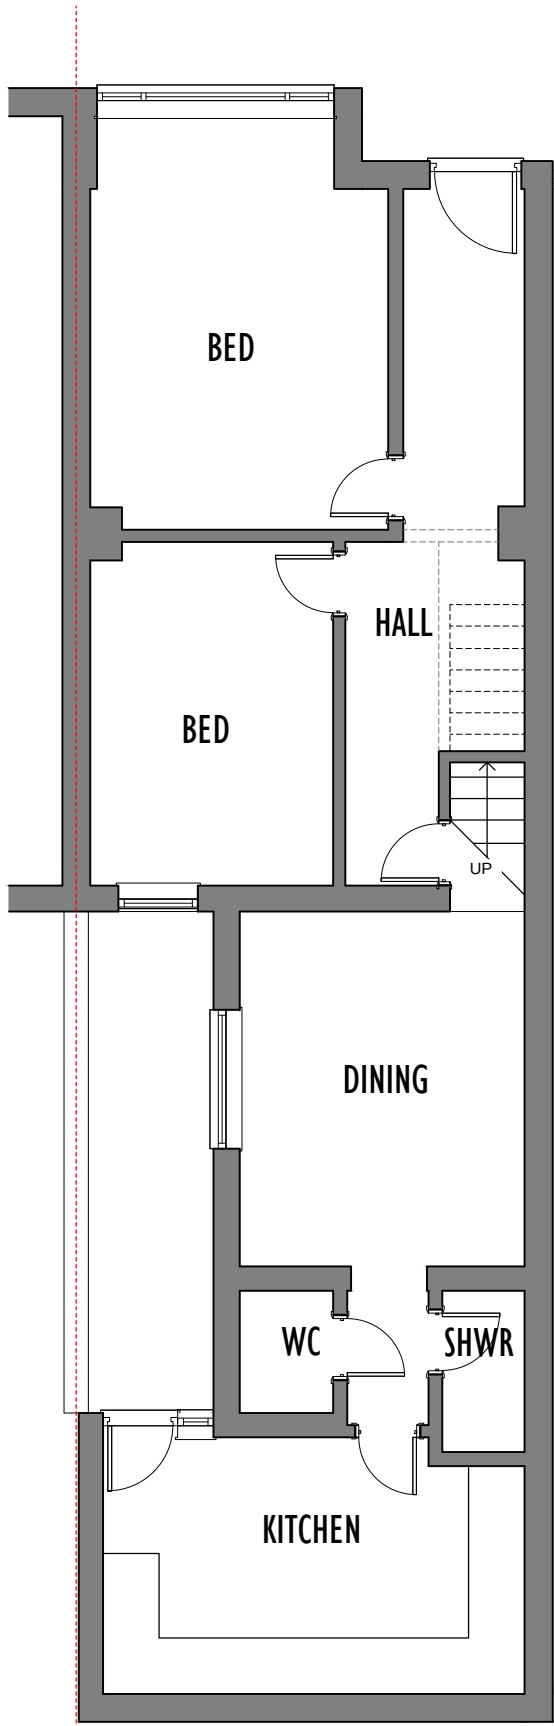

2 Existing Ground Floor Plan
1:100 @ A1

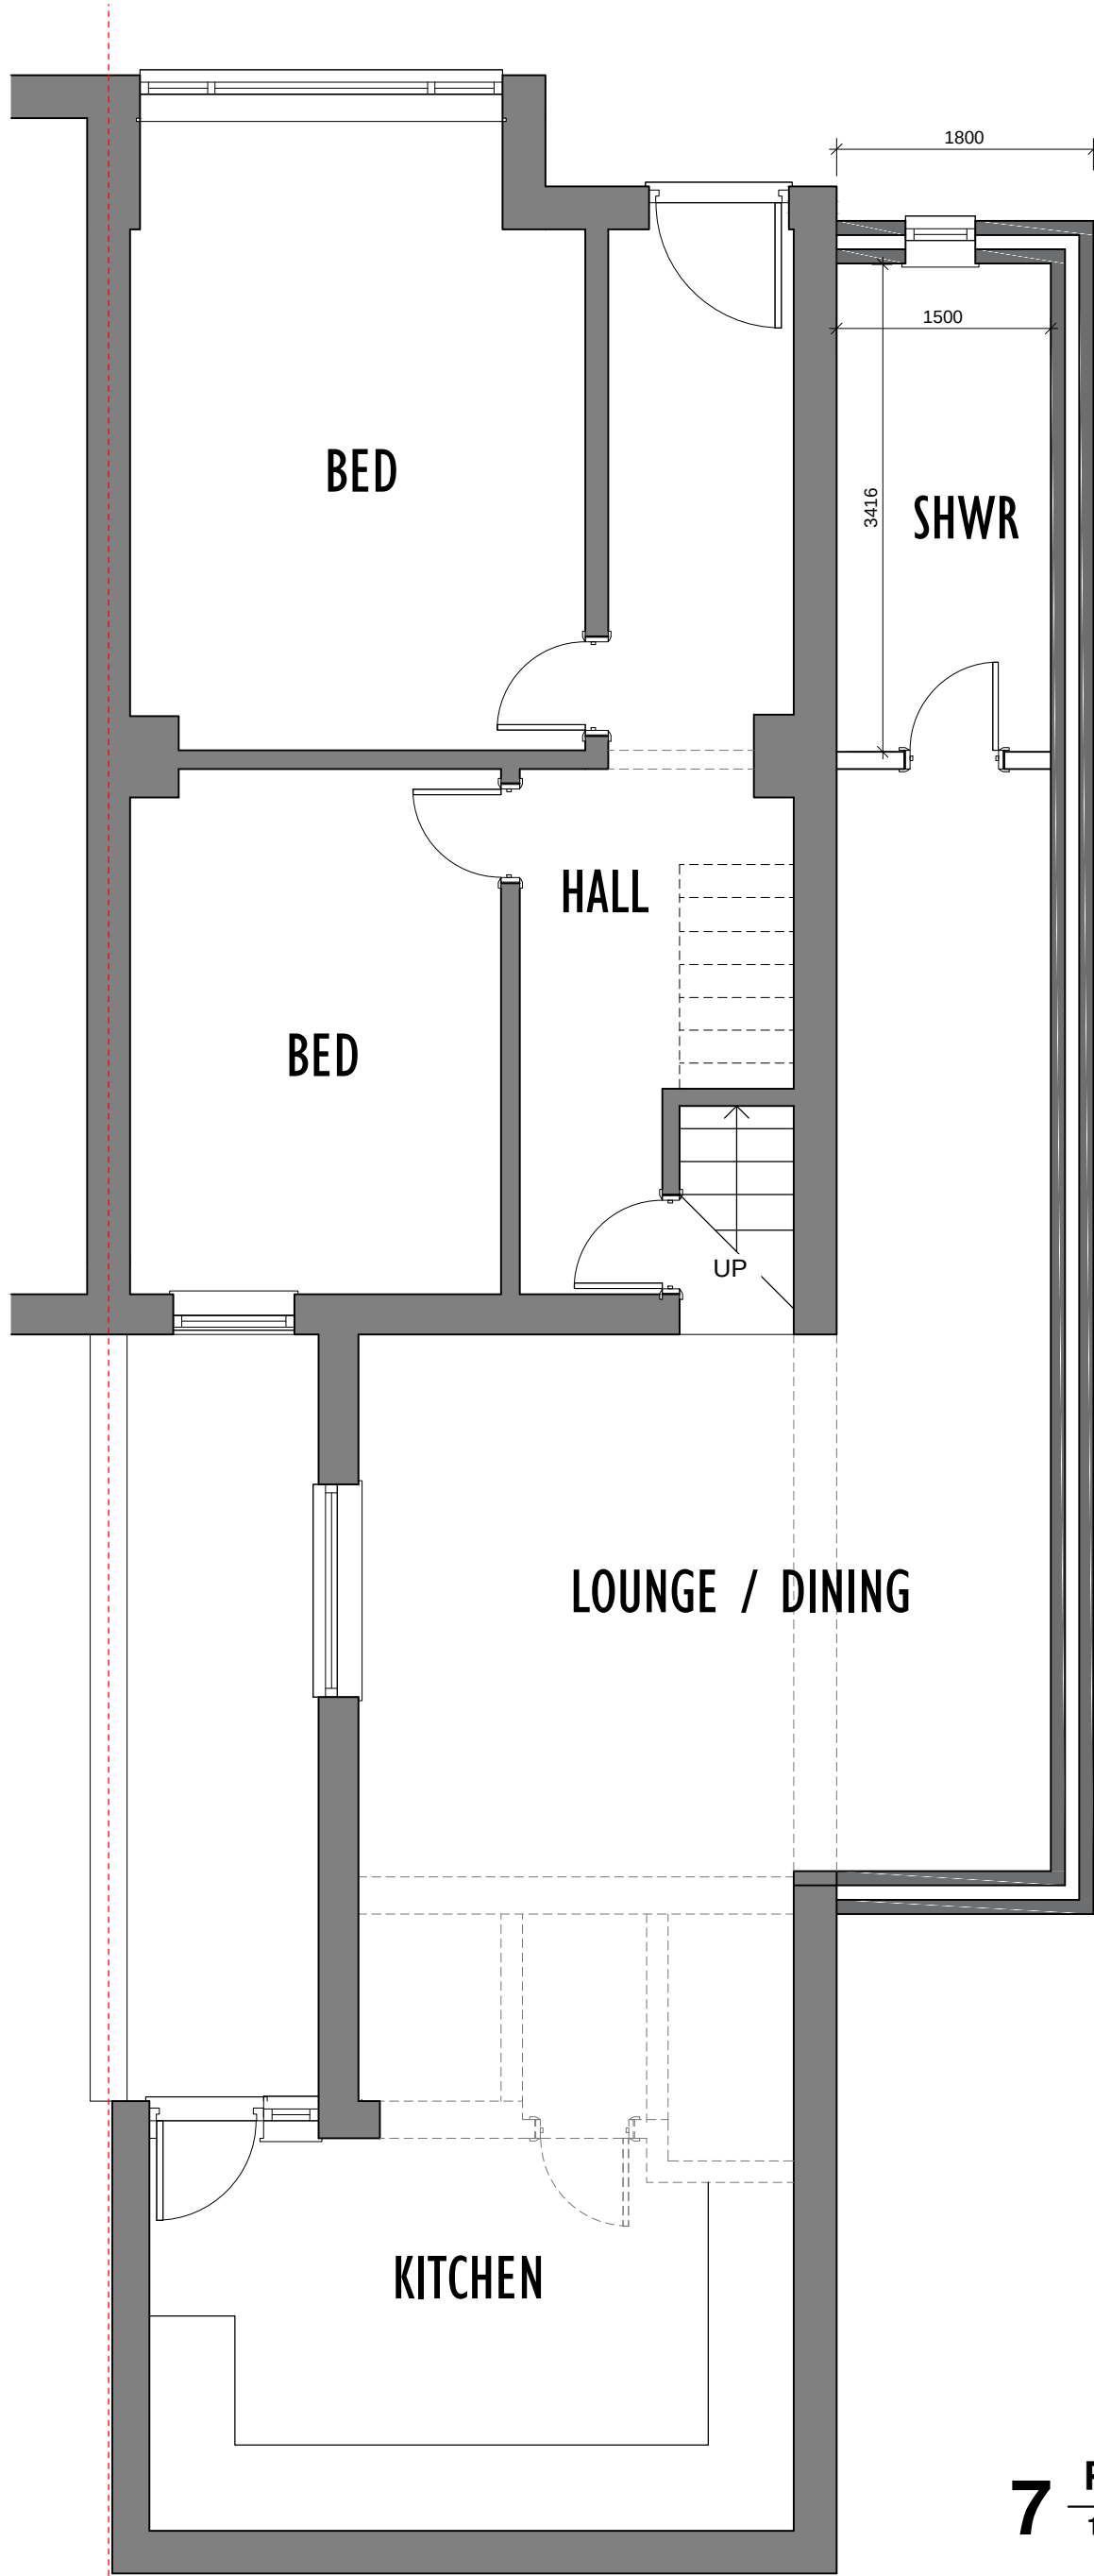

7 Proposed Ground Floor Plan
1:50 @ A1

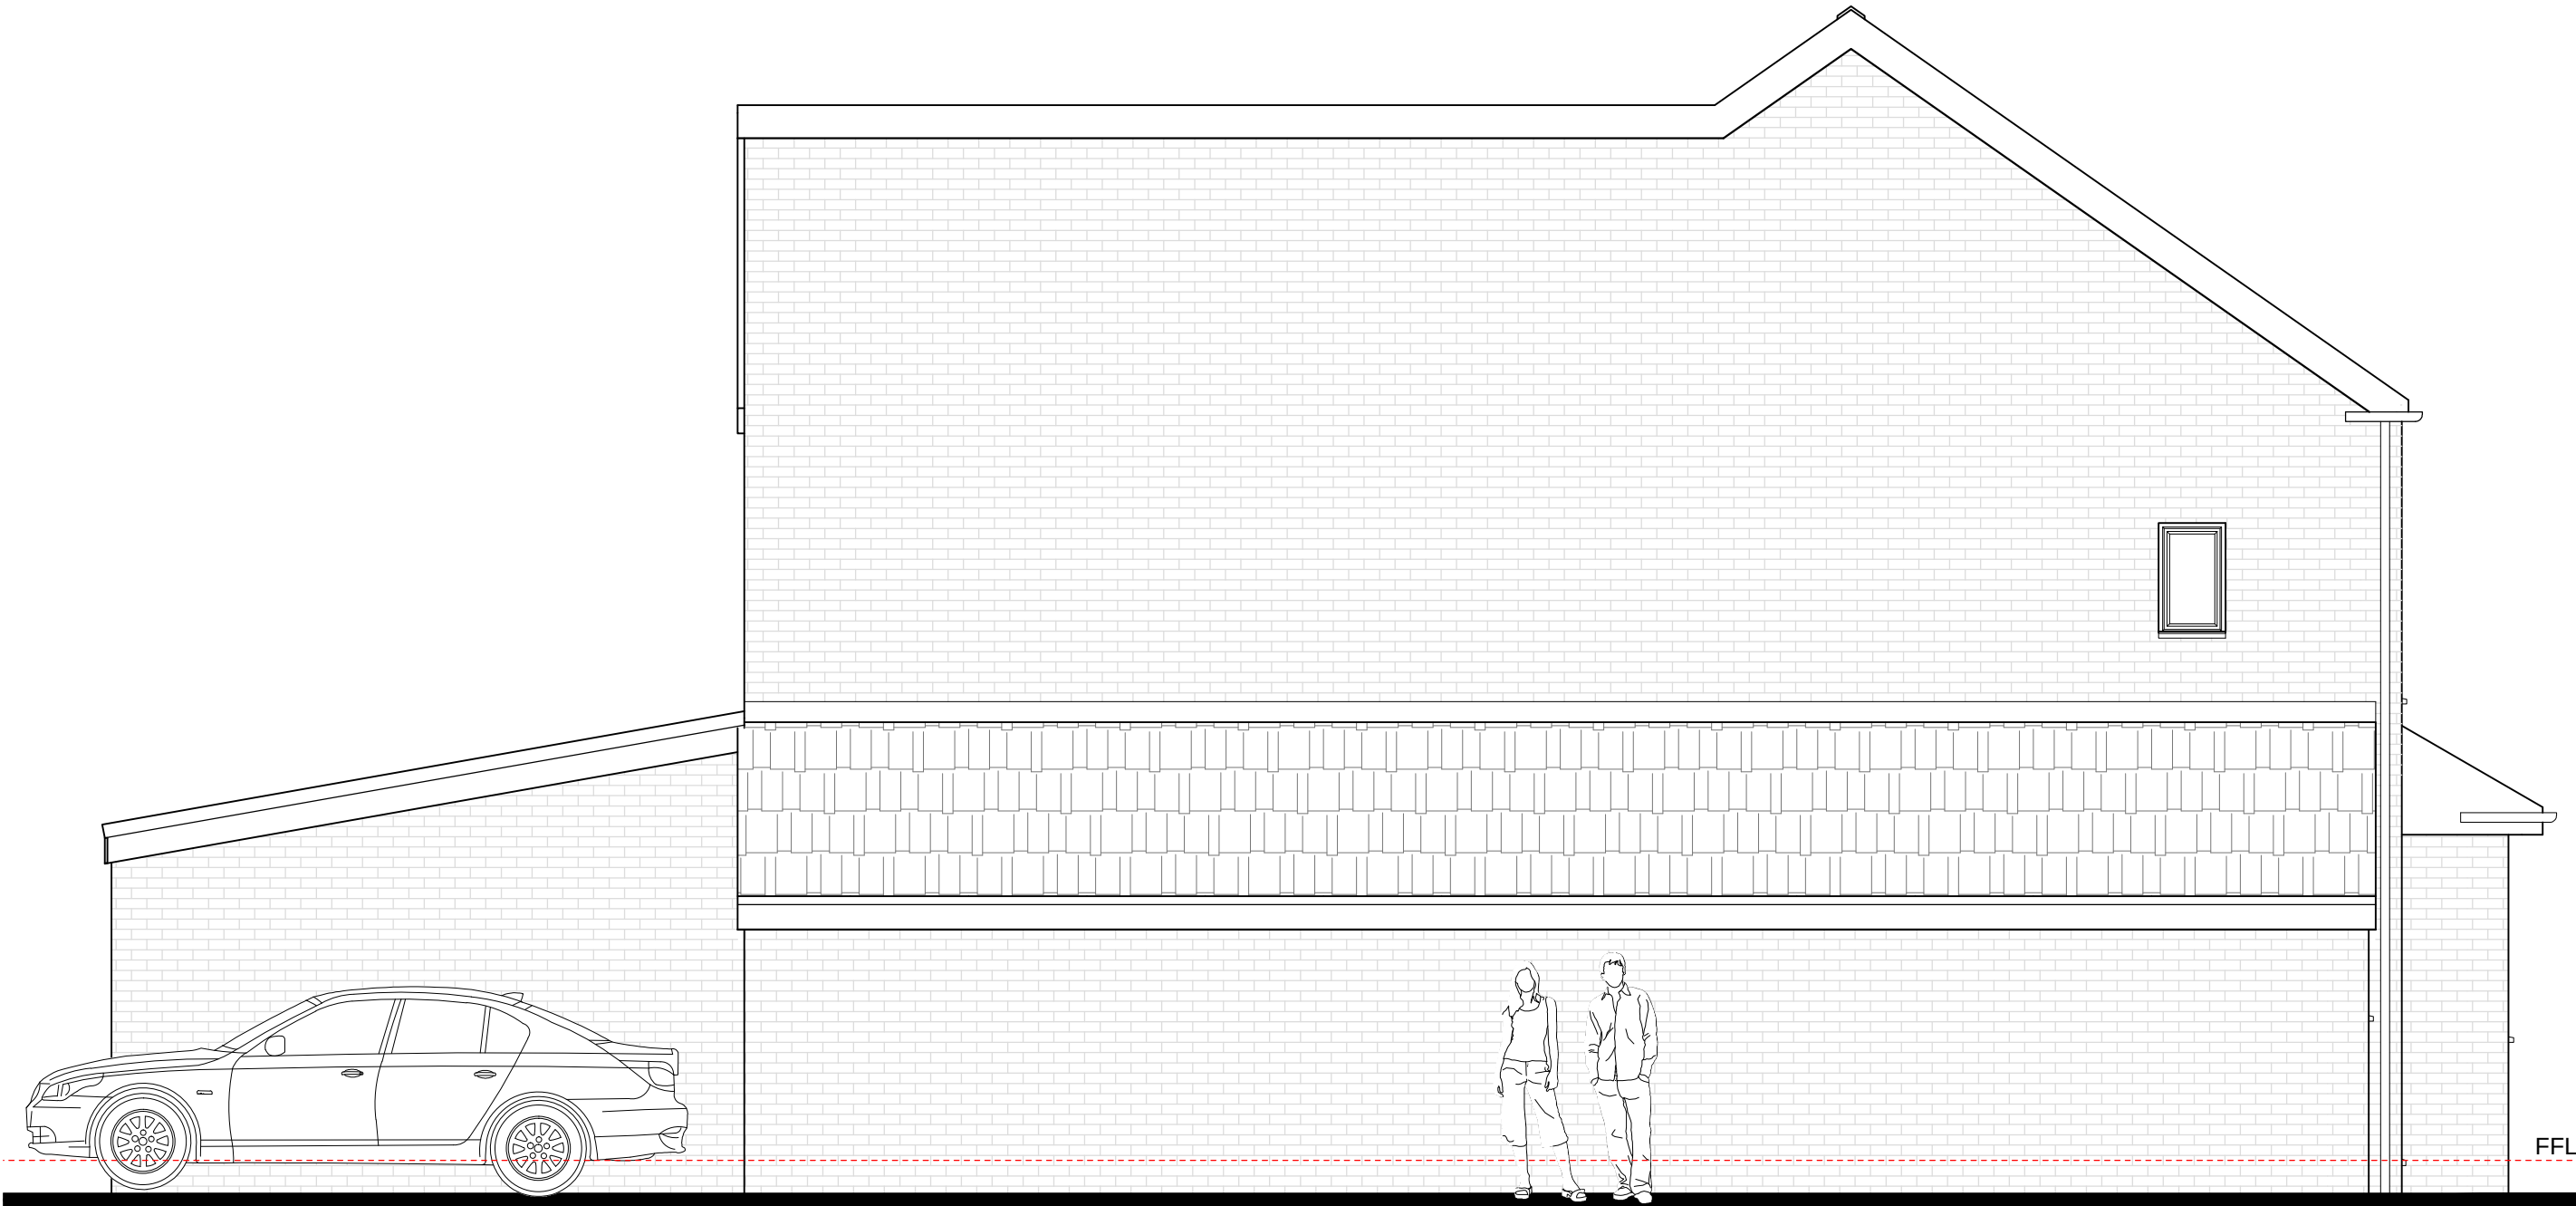


10 Proposed Side (South) Elevation
1:50 @ A1

0m 1m 2m 3m 4m 5m
Scale 1:50 @ A1



1 Location Plan
1:1250 @ A1

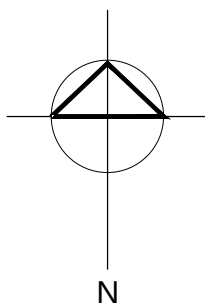

Rev.	Date	Description
A	27.09.23	Dormer removed from drawings at planners request
B		
C		
D		
E		

archirama Architecture & project management Archirama Ltd 3 Park Gate Avenue, Withington, Manchester M20 3BZ Tel: 07976 171 006 email mail@archirama.co.uk				
Client	Mr Khalid Din			
Project / Site	128 Ladybarn Lane Fallowfield, Manchester			
Drawing Title	Existing and Proposed Plans			
Drawn By	FR	06/07/2023	Stage	Planning
Checked by			Scale	1 : 100 & 50@A1
Drawing No	PL01	Revision	A	