


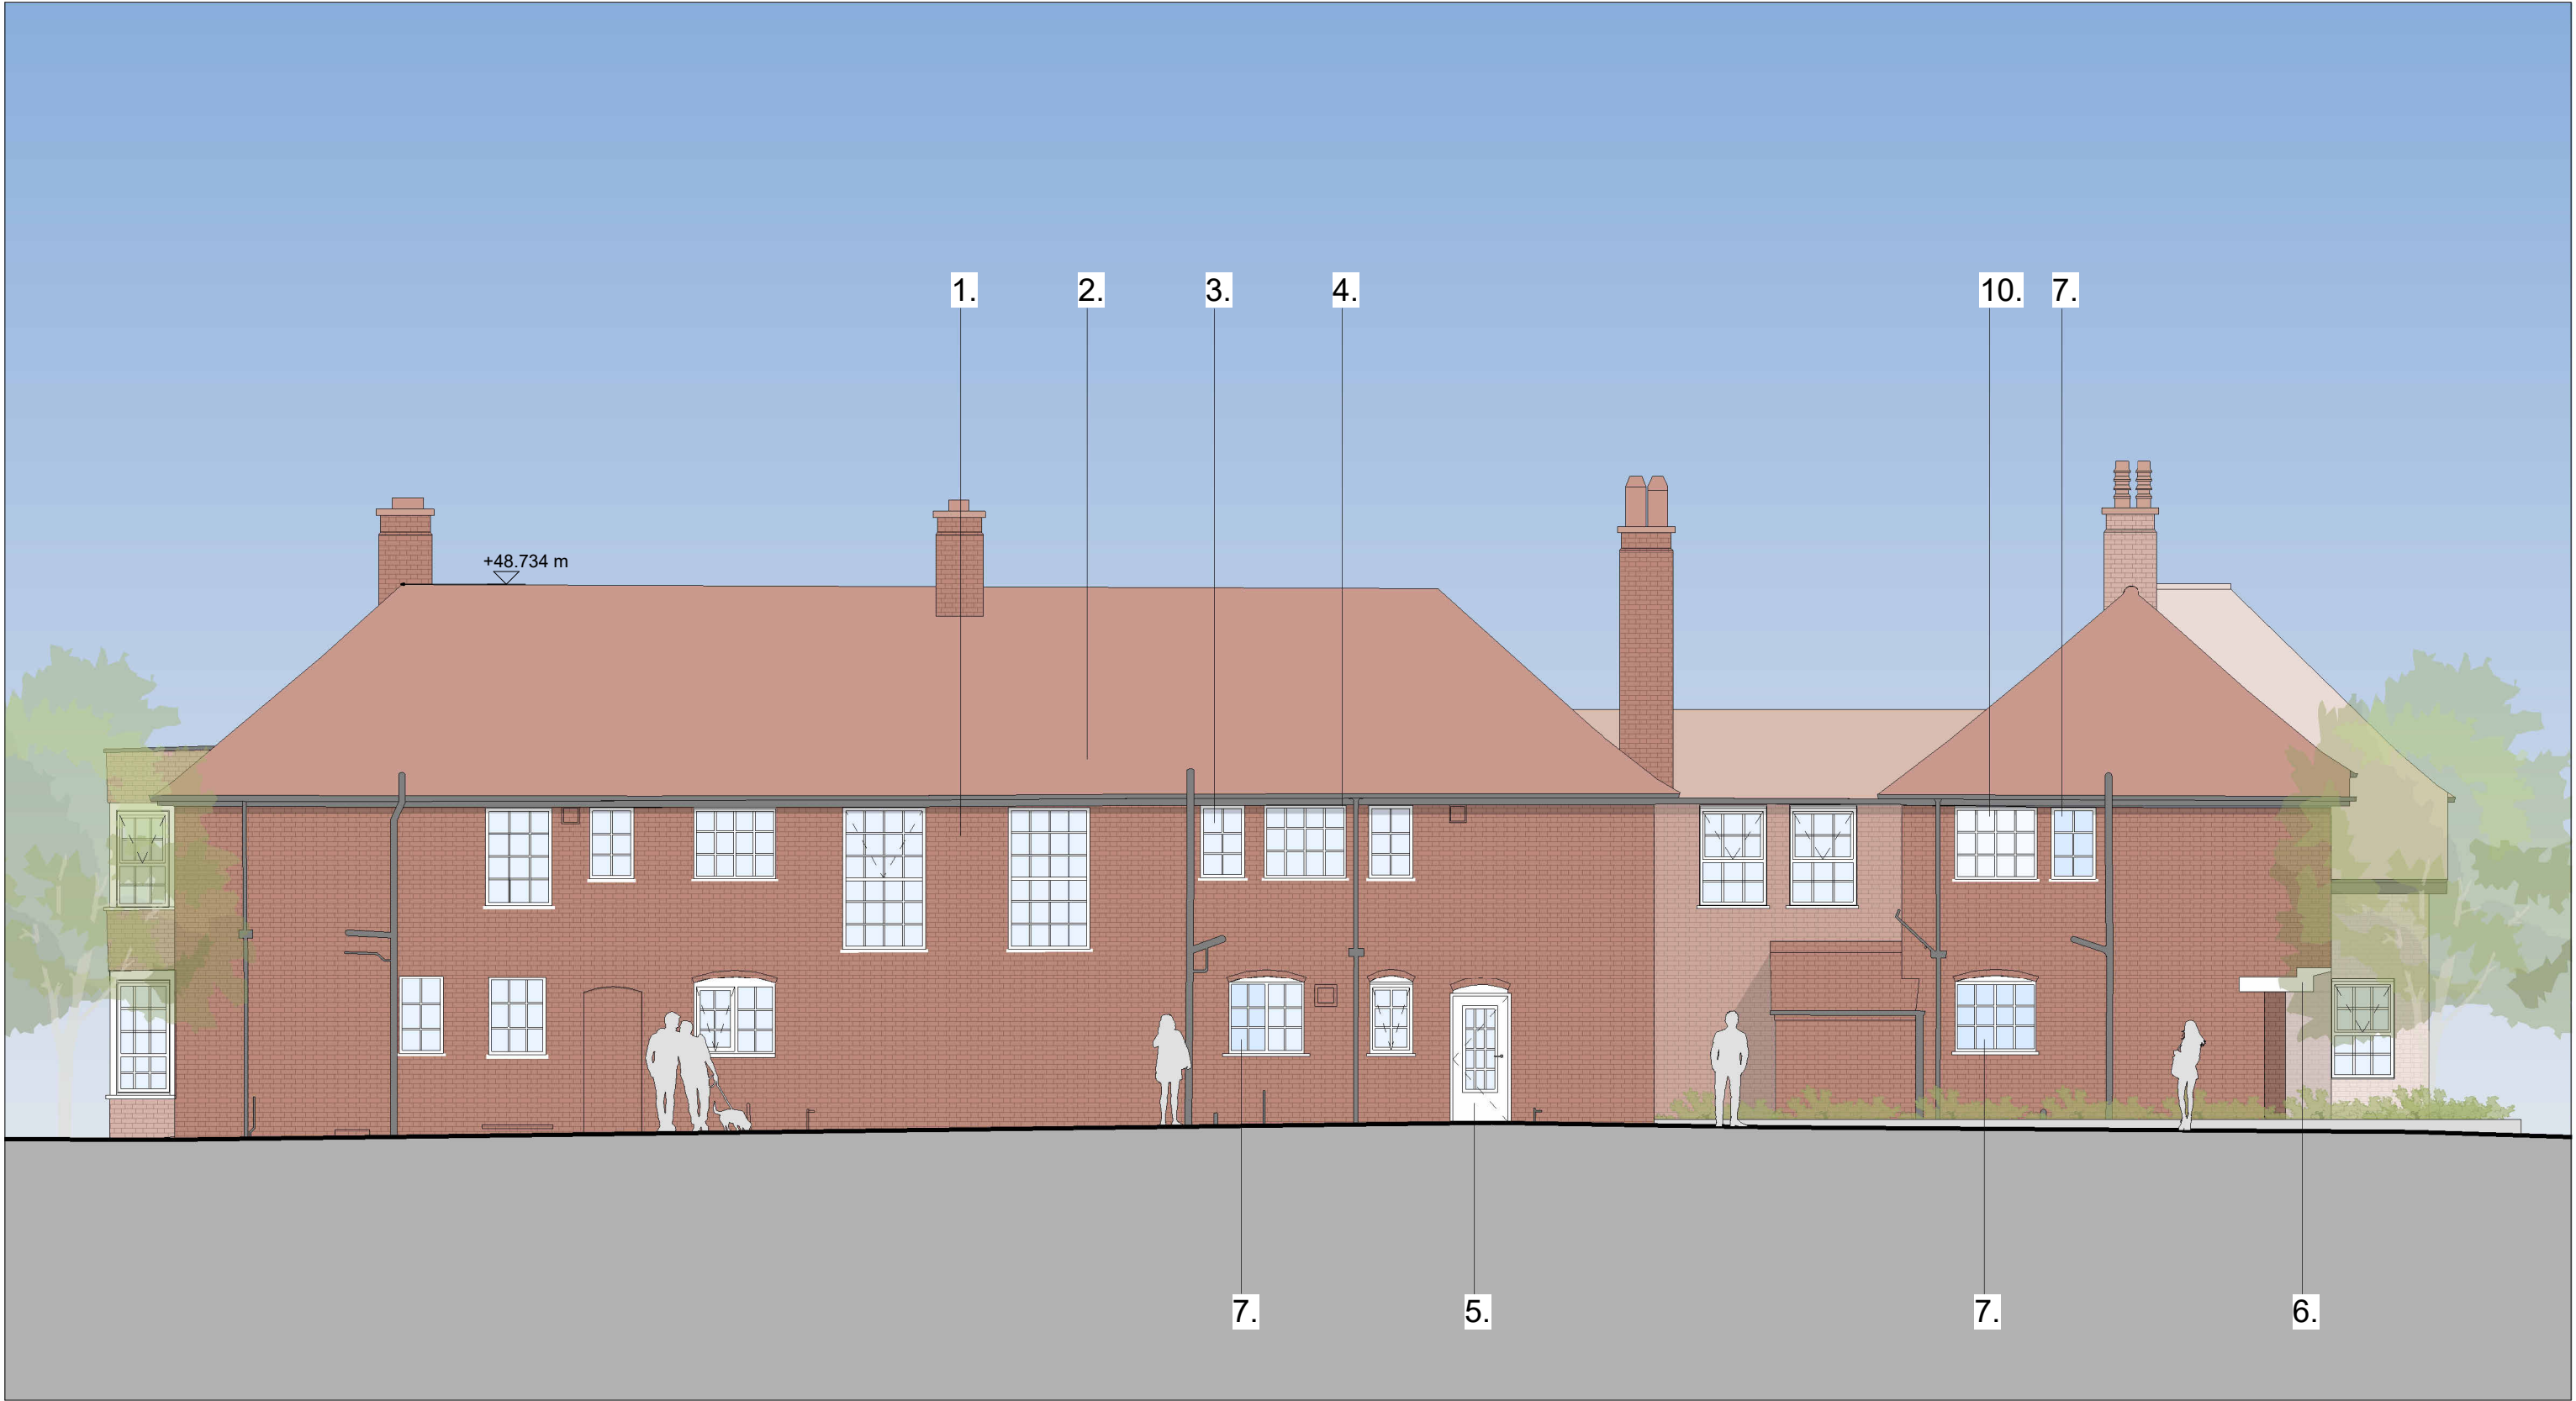

Proposed North Elevation
1 : 100



Proposed East Elevation
1 : 100

Opaque Glazing

Glazing

Translucent Glazing

This drawing is copyright
Do not scale off dimensions.

All dimensions to be checked on
site by contractor.

Contractor to report any dimensional
discrepancies, errors or omissions
prior to commencing on site.

KEY

1. Existing Red Brick

2. Terracotta Roof Tiles

3. Glazing

4. White Window Frame

5. White Painted Door

6. Stone Corbel Painted White

7. Opaque Glazing

8. Louvre Door

9. Metal Door

10. Translucent Glazing

11. White Painted Metal Feature Panel

NORTH

Rev	Date	Description
P01	2022-07-08	Planning Issue
P02	2023-09-07	NMA Application Issue

Project Title

St Gabriel's Manchester
1 Oxford Place

Status

PLANNING

Drawing Title

Woodthorpe
General Arrangement
Proposed North & East Elevations

Project No

10349

Scale

1 : 100 @ A1

Revision

P02

MANCHESTER

London

10349-SHP-Z2-A-B5D8-G200-EL-XX-001

P02

simps

on

haugh

Manchester
+44 (0)161 835 2345

London
+44 (0)20 7549 4000

© SimpsonHaugh and Partners 2022