


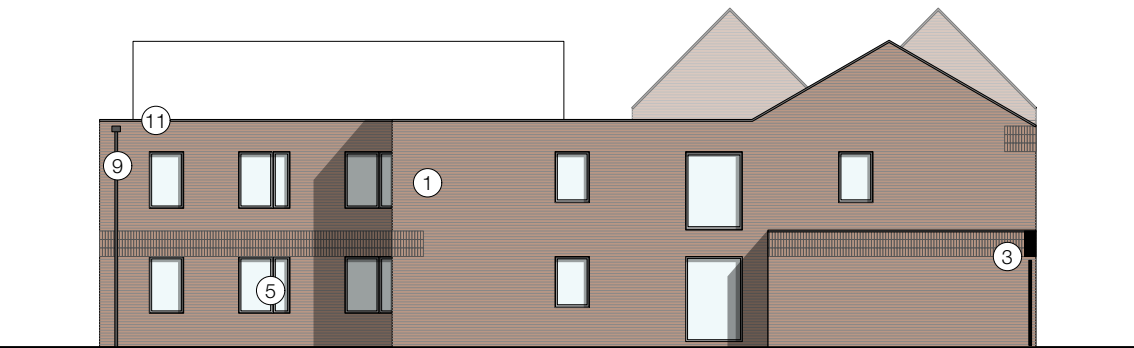


Proposed Elevation A (Coverdale Crescent)



Proposed Elevation B (Devonshire Street)



Proposed Elevation C (Side Elevation)

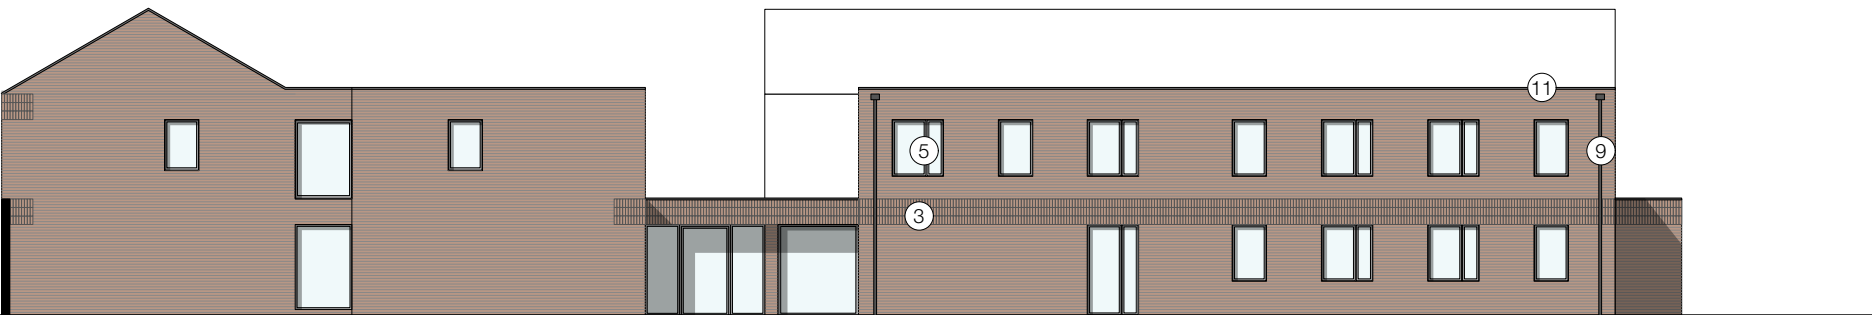

Proposed Elevation D (Rear Elevation)

- ① Main facing brick - Red multi brickwork
- ② Pigmented concrete / reconstituted stone head and cill panels
- ③ Feature stack bonded brickwork banding to project 15-20mm
- ④ Projecting 15-20mm vertical header course to gables and ground floor
- ⑤ Composite alu/wood double glazed windows - RAL 9011
[All openable ground floor windows/doors to be PAS 24]
- ⑥ Soffit to be black pre-finished board [Equitone linea or similar] with colour matched fixings
- ⑦ Aluminium framed glazed entrance doors - RAL 9011
- ⑧ Roof Tiles to be Cedral Thrutone Fibre Cement roof tiles with Cedral aluminium continuous dry verge trim
- ⑨ Square gutter and Rainwater goods to be black
- ⑩ Flush fascia boards to be matt black uPVC
- ⑪ Aluminium Coping to parapet to be RAL 9011
- ⑫ PPC mild steel railing vehicular and pedestrain entrance gates
- ⑬ Brickwork arch over vehicular and pedestrain entrance gates

Drawing Title: Proposed Elevations
Date: 06.06.2023
Drawing no: 1326-201
Scale: 1:200 @ A3
Drawn: NS

revision: E
revision notes:
C 20/09/2023 General updates to client comments
D 25/09/2023 Roof updated
E 12/10/2023 Material key added. Windows updated

