



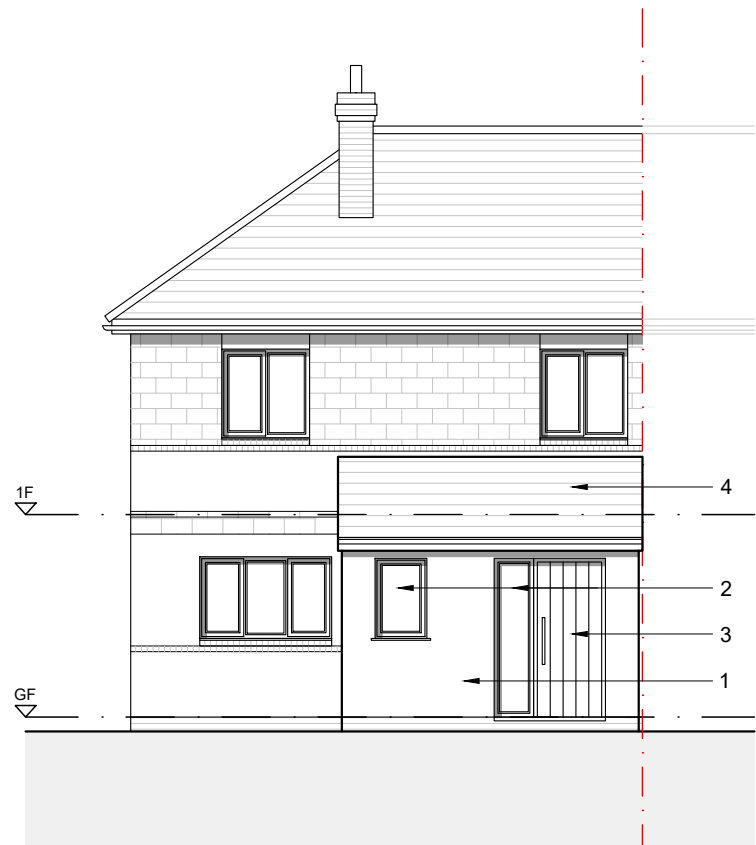

PROPOSED FRONT ELEVATION
1:100



PROPOSED FLANK ELEVATION
1:100

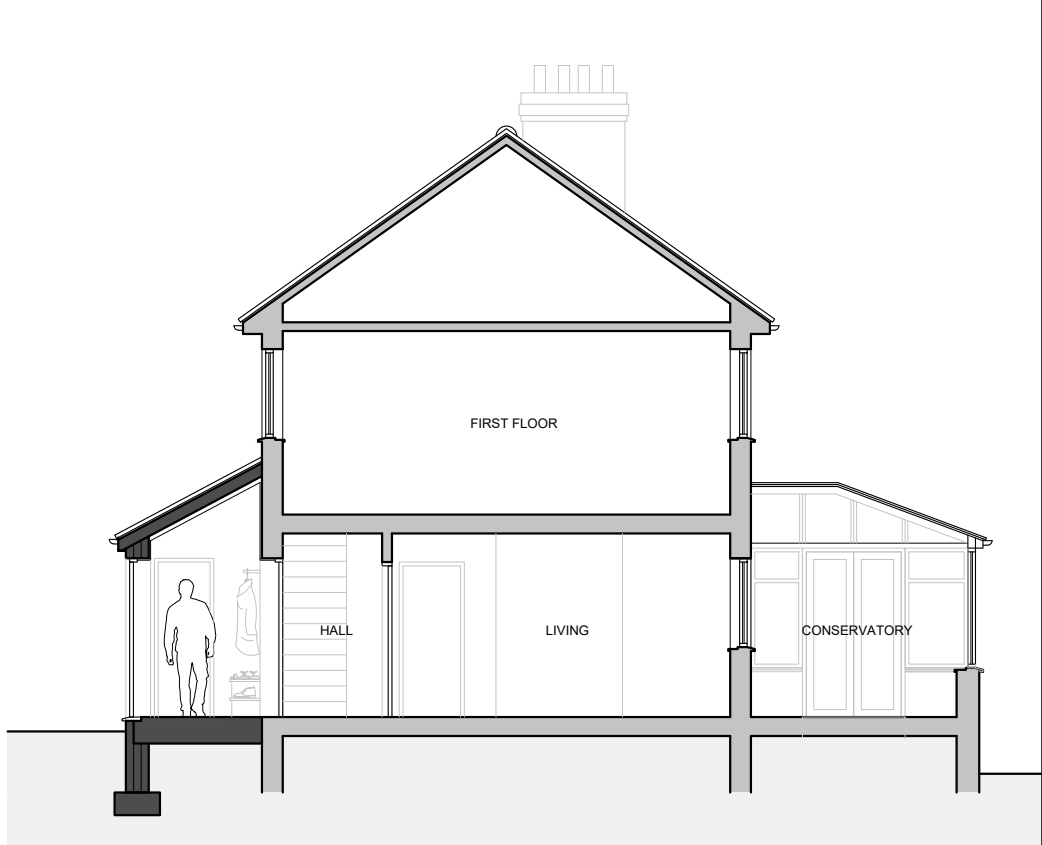


PROPOSED SECTION AA
1:100




MATERIALS SCHEDULE


1. RENDER TO MATCH EXISTING
2. uPVC WINDOW TO MATCH EXISTING
3. COMPOSITE FRONT DOOR
4. TILES TO MATCH EXISTING

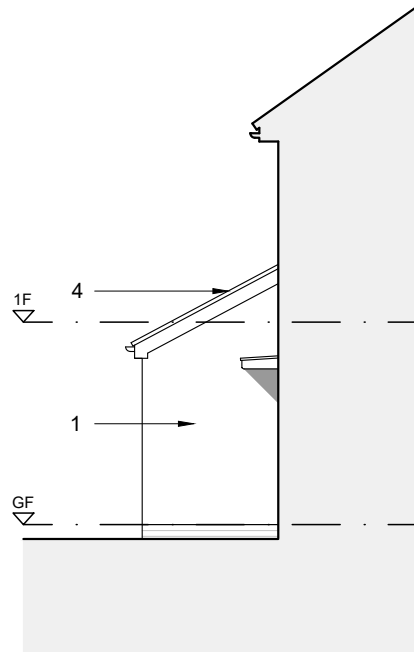

PROPOSED SECTION AA
1:100

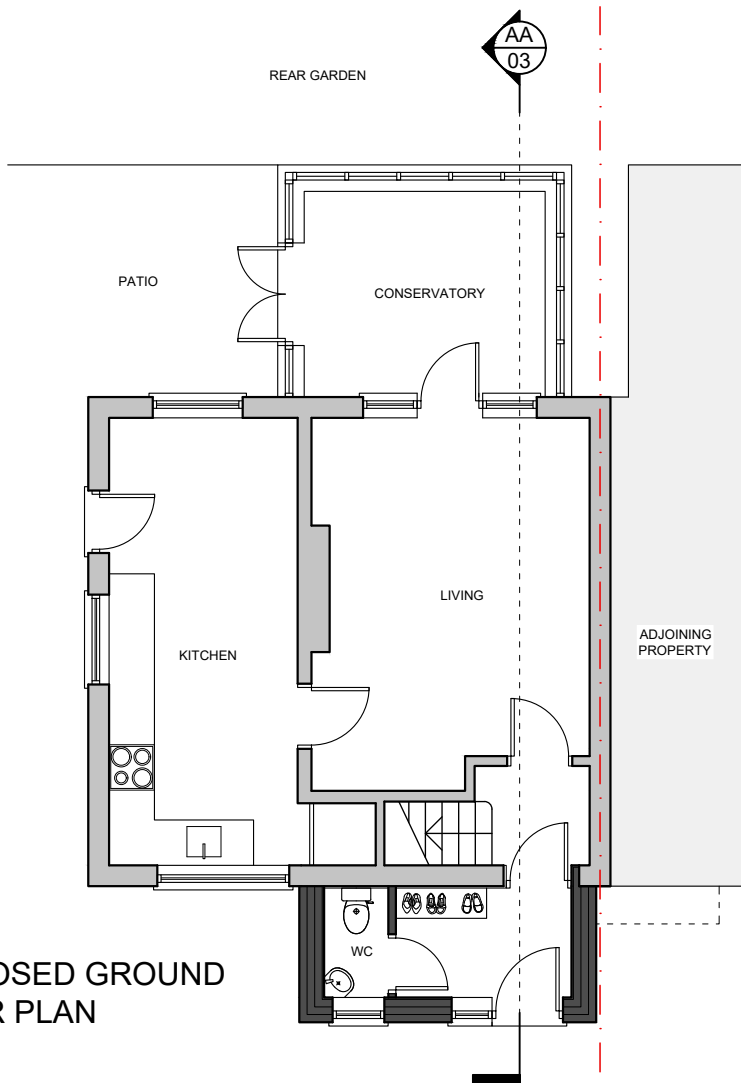

PROPOSED GROUND
FLOOR PLAN
1:100

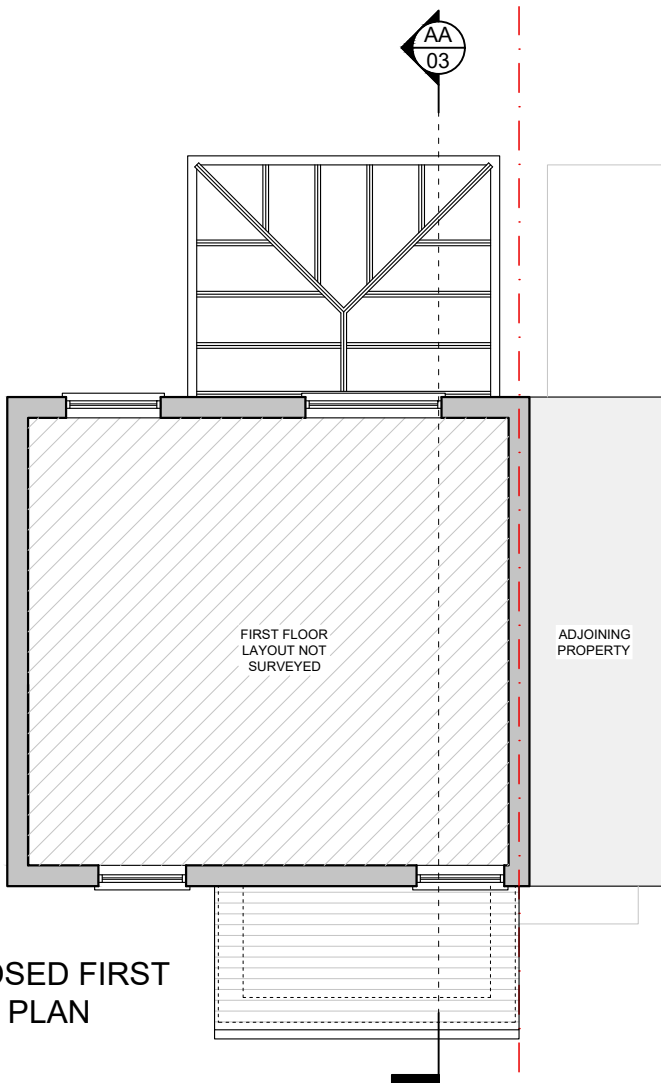

PROPOSED FIRST
FLOOR PLAN
1:100

Issue:	
PLANNING	
Revision:	
DSQUARE ARCHITECTS	
61 Mosley Street, Manchester, M2 3HZ	
0161 222 3734 info@dsquare-architects.co.uk	
www.dsquare-architects.co.uk	
Client:	
X	
Site:	
31 Ashford Road	
Manchester	
M20 3FH	
Title:	
Proposed Plans, Elevations	
and Section	
Scale: 1:100 @ A3	Drawn: DD
Date: July 2023	
Drg. No. 2315-03	Rev. P1