




- do not scale dimensions from this drawing
- all dimensions to be checked on-site and
discrepancies to be reported to the architects

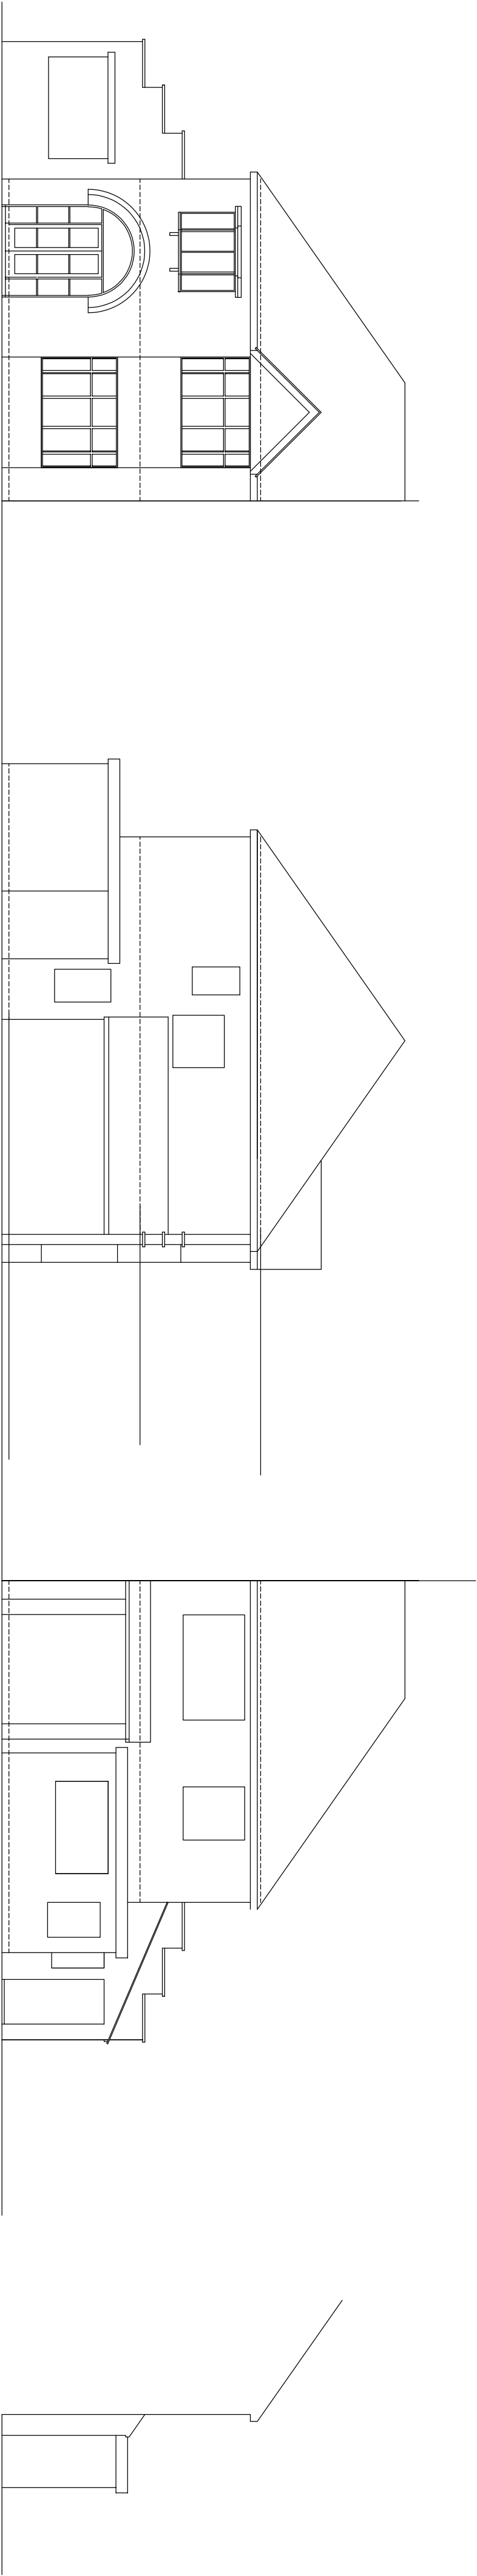

Front Elevation
Proposed Elevations
SCALE 1:100
0 5 10 metres
SCALE

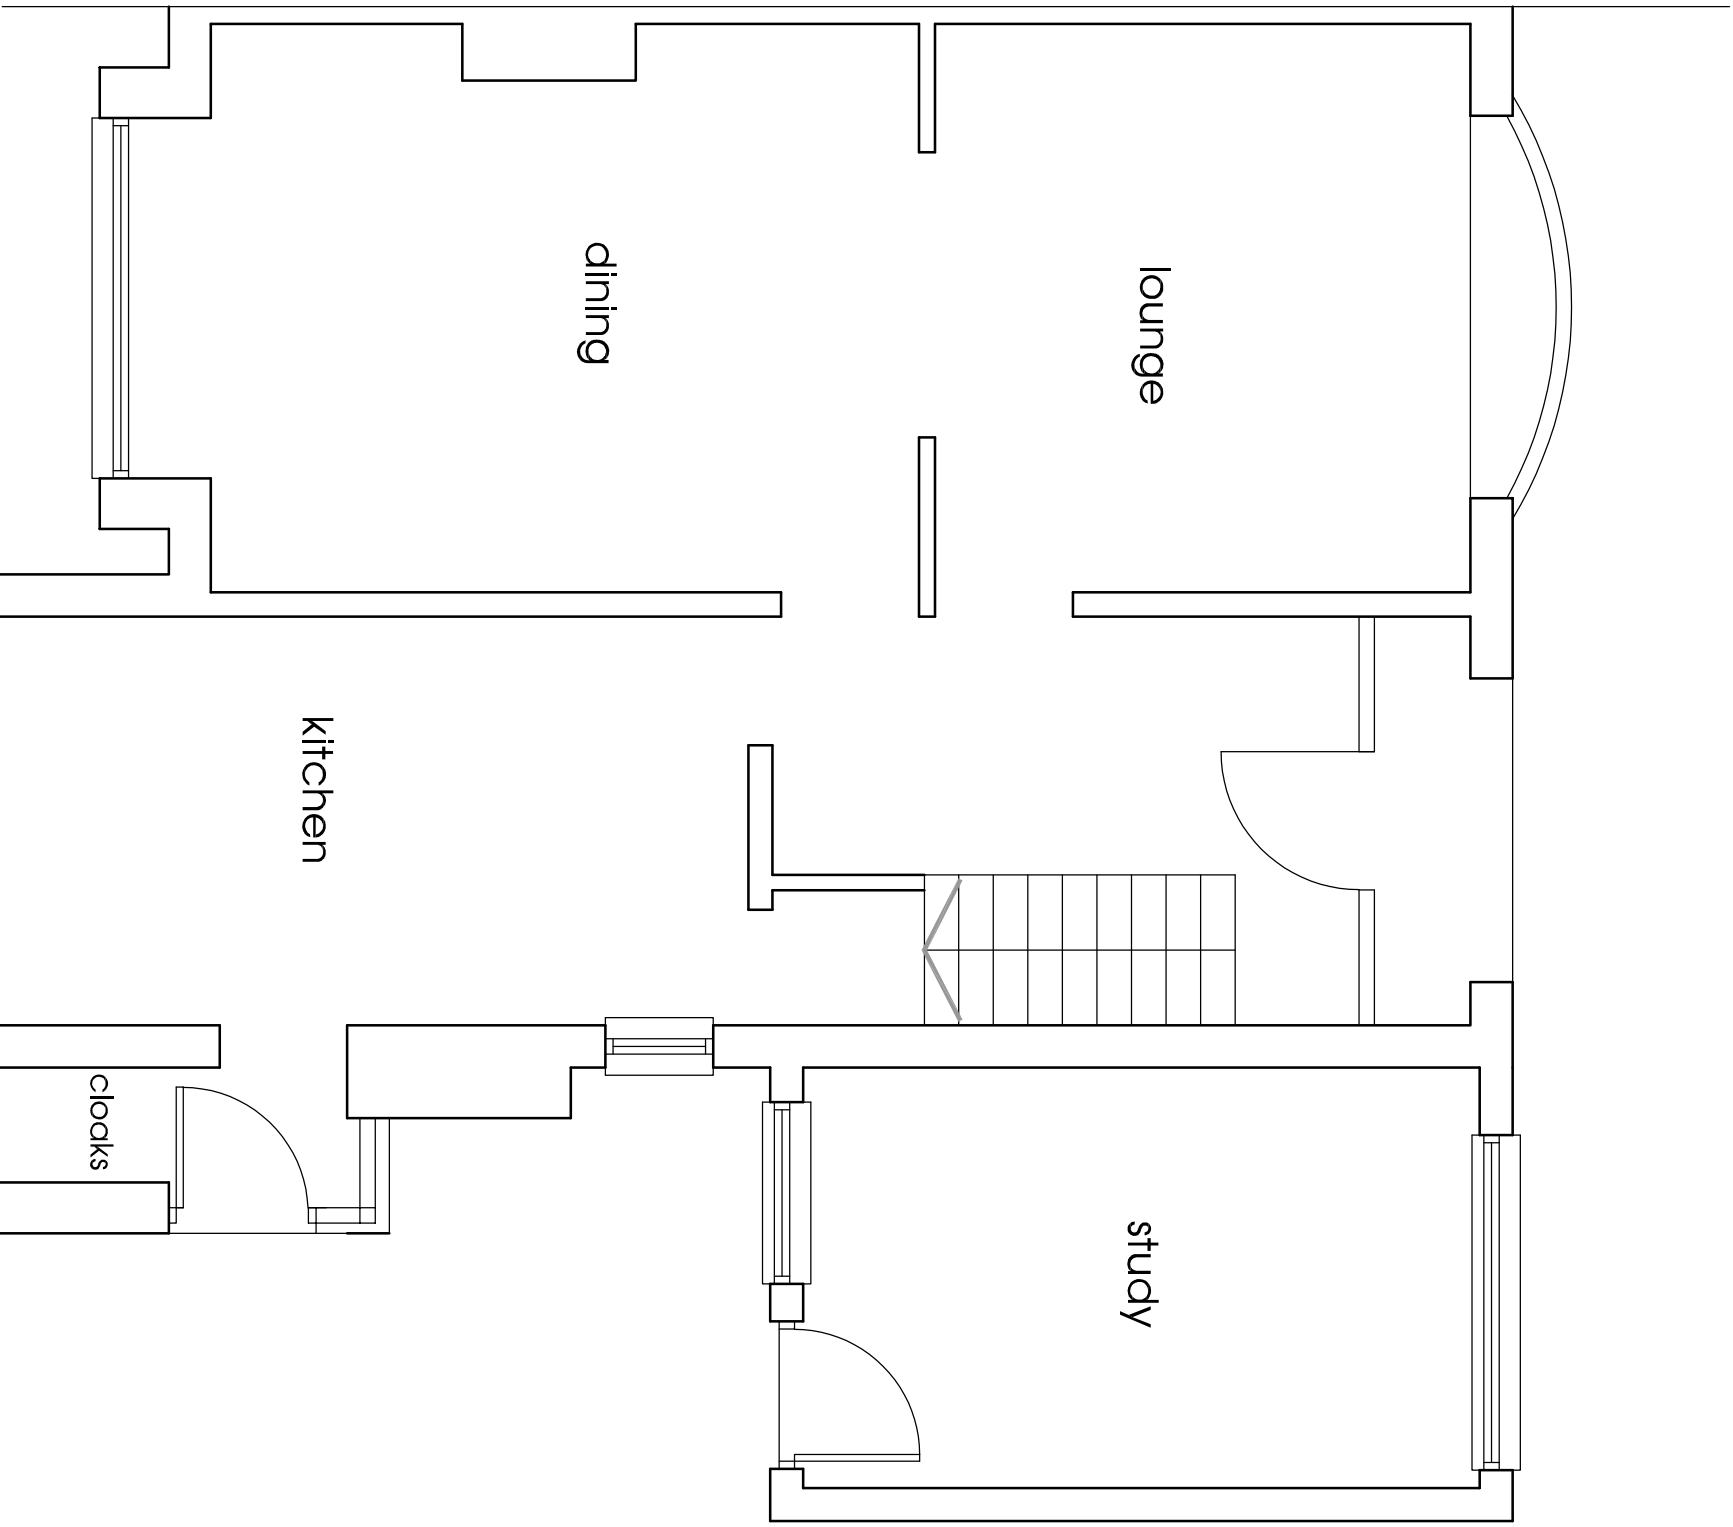

Existing Ground Floor Plan
SCALE 1:50
0 5 metres
SCALE

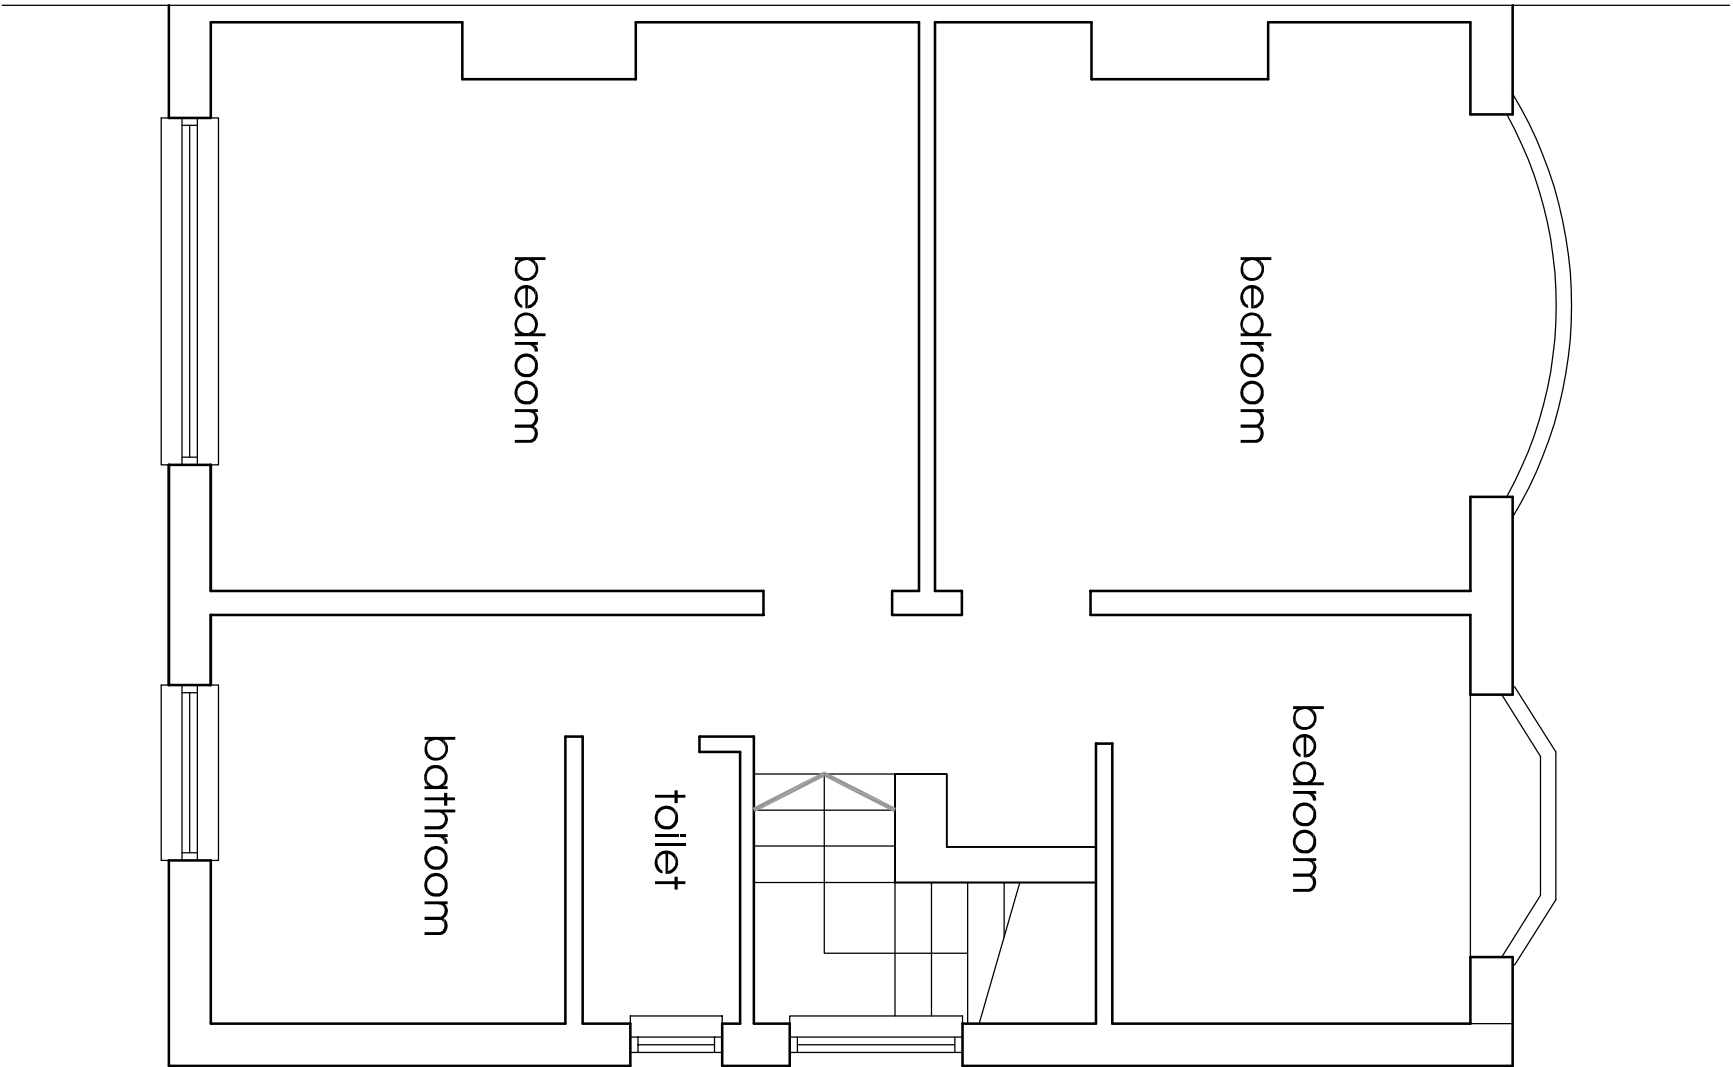

Existing First Floor Plan
SCALE 1:50

Client
Mr & Mrs S Barlow

Project
Proposed Extension and Alteration
448 Potts Wood Road, Didsbury,
Manchester, M20 5GP

Title
Existing Plans & Elevations

Drawing Number
1225:02
Revision
A

Scale
As shown A1
Date
Oct 22
Drawn by
Status

fisk
& associates
architects

20 Chorley road, Swinton, Manchester, M27 5QJ
t - 0161 793 5300 e - info@rnfisk.co.uk

