

MATERIALS SPECIFICATION KEY:	
ITEM NO.	DESCRIPTION & SPECIFICATION:
01	RAIN SCREEN CLADDING SYSTEM - AEROLITE CLADDING COLOUR & FINISH: TBC (TO MATCH EXISTING TOWER)
02	RAIN SCREEN CLADDING - MARLEY EQUITONE COLOUR & FINISH: TBC (GREY TO MATCH EXISTING TOWER)
03	RAIN SCREEN CLADDING - MARLEY EQUITONE COLOUR & FINISH: TBC (GREY TO MATCH EXISTING TOWER)
04	ALUMINIUM FRAMED WINDOW SECTIONS RAL COLOUR: 7016
05	CURTAIN WALL, PPC ALUMINIUM FRAMED DOUBLE GLAZED CURTAIN WALL SYSTEM. RAL COLOUR: 7016
06	BRICKWORK, PLINTH 102.5x215x75 mm FACING BRICKWORK

GENERAL NOTES:

ALL DIMENSIONS ARE TO BE CHECKED ON SITE WITH ANY DISCREPANCIES REPORTED TO THE ARCHITECT PRIOR TO THE WORKS BEING CARRIED OUT.

ALL WORKS ARE TO BE IN ACCORDANCE WITH THE PLANNING APPROVAL AND ANY SUBSEQUENT APPROVED LOCAL AUTHORITY PLANNING CORRESPONDENCE INCLUDING DRAWINGS, DOCUMENTS AND REPORTS.

ALL WORKS ARE TO COMPLY WITH THE BUILDING REGULATIONS, BRITISH STANDARDS, CODE OF PRACTICE, AND ANY LOCAL STATUTORY REQUIREMENTS.

ALL WORKS ARE TO COMPLY WITH CURRENT HEALTH AND SAFETY LEGISLATION, H.S.E. RECOMMENDATIONS/GUIDANCE AND THE CURRENT C.D.M. REGULATIONS.


THIS DRAWING IS TO BE READ IN CONJUNCTION WITH LEACH RHODES WALKER ARCHITECTS GENERAL ARRANGEMENT (L CODE) DRAWINGS, TOGETHER WITH RELEVANT DETAILED (A CODE) DRAWINGS AND SPECIFICATIONS.

FOR ALL STRUCTURAL WORKS REFER TO THE STRUCTURAL ENGINEERS INFORMATION.


FOR ALL MECHANICAL AND ELECTRICAL WORKS REFER TO THE MECHANICAL AND ELECTRICAL ENGINEERS INFORMATION.

FOR ALL ABOVE GROUND DRAINAGE WORKS REFER TO THE PUBLIC HEALTH ENGINEERS INFORMATION.

ALL PRODUCTS SPECIFIED ARE TO BE INSTALLED STRICTLY IN ACCORDANCE WITH THE MANUFACTURERS RECOMMENDATIONS, SPECIFICATION AND DETAILS.

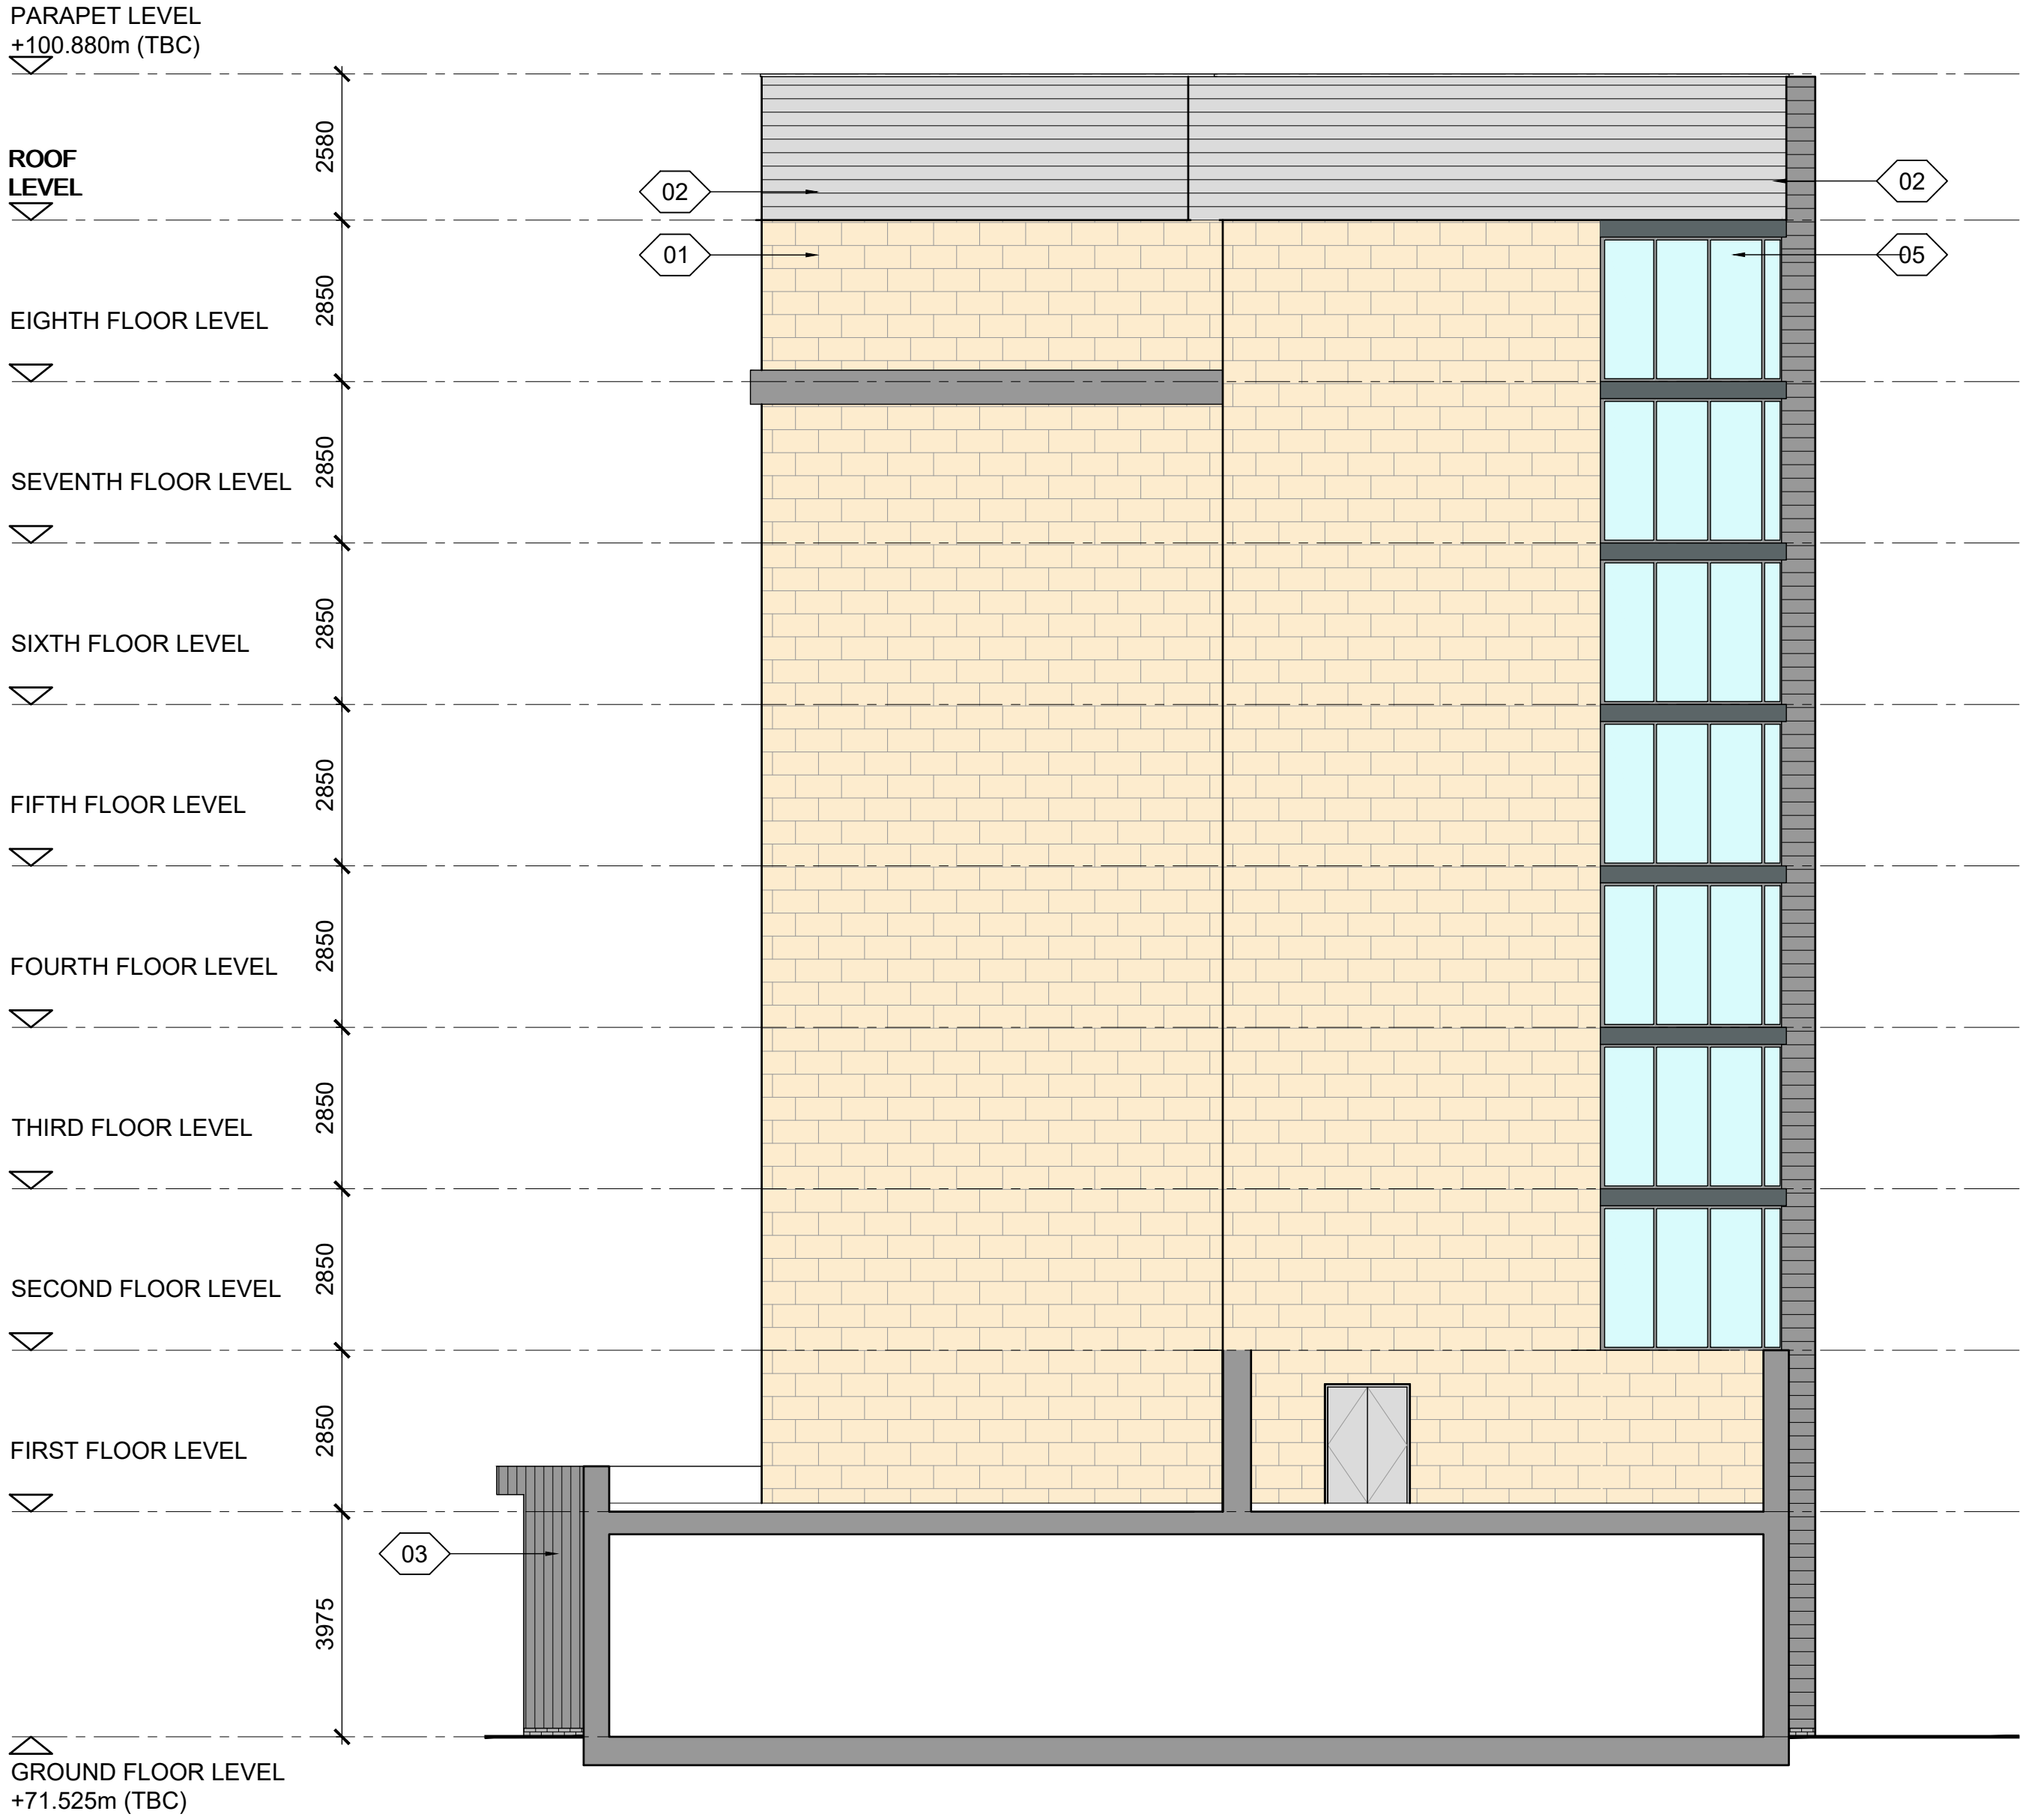

NORTH ELEVATION

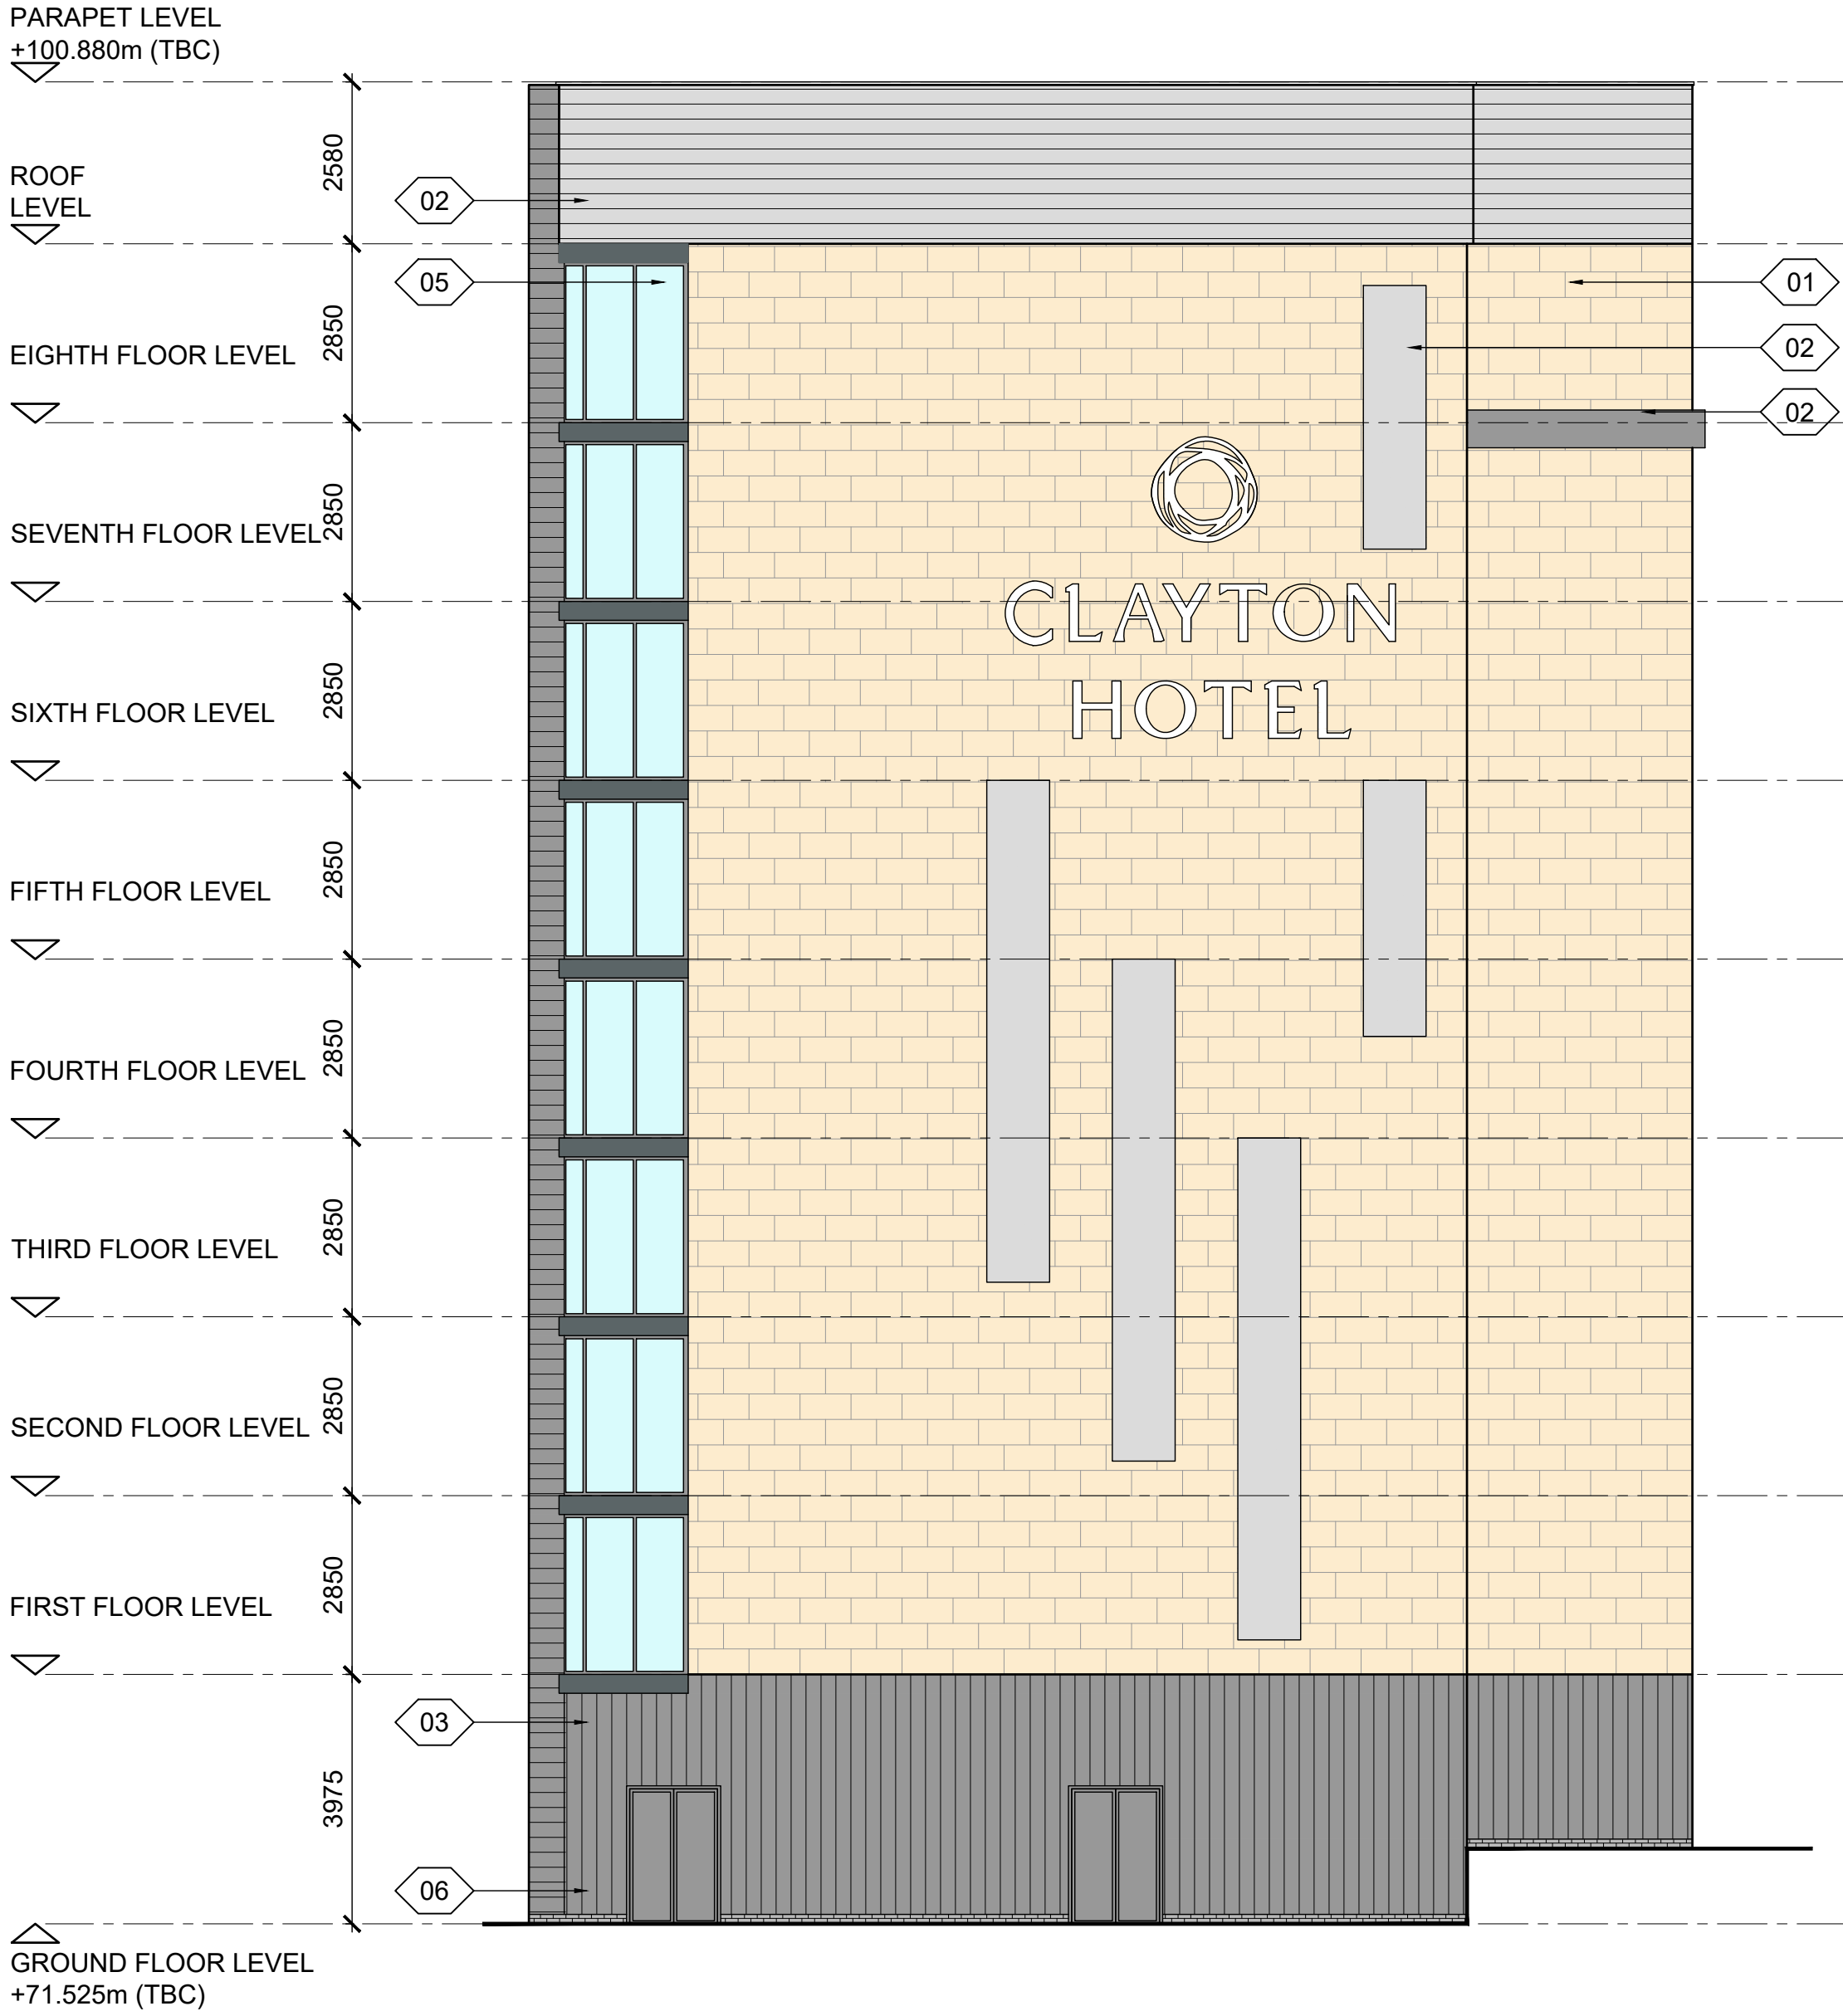

SOUTH ELEVATION

rev description dwn auth date

(DO NOT SCALE OFF THIS DRAWING) © LEACH RHODES WALKER 2017

LeachRhodesWalker
Architects

info@lrw.co.uk | www.lrw.co.uk
50 Deansgate Place Manchester M3 3LH

Manchester London Bucharest
+44 (0)161 833 0211 +44 (0)207 593 1363 +40 (21) 650 4026

DALATA		
project		
CLAYTON HOTEL MANCHESTER AIRPORT		
project no	drawing no	rev
7840	L(00)95	A
description		
NORTH AND SOUTH ELEVATIONS		
scale	date issued	drawn by
1:100@ A0	08.06.23	CM
checked by	SA	
purpose of issue		
primary secondary map section comment approval construction		